
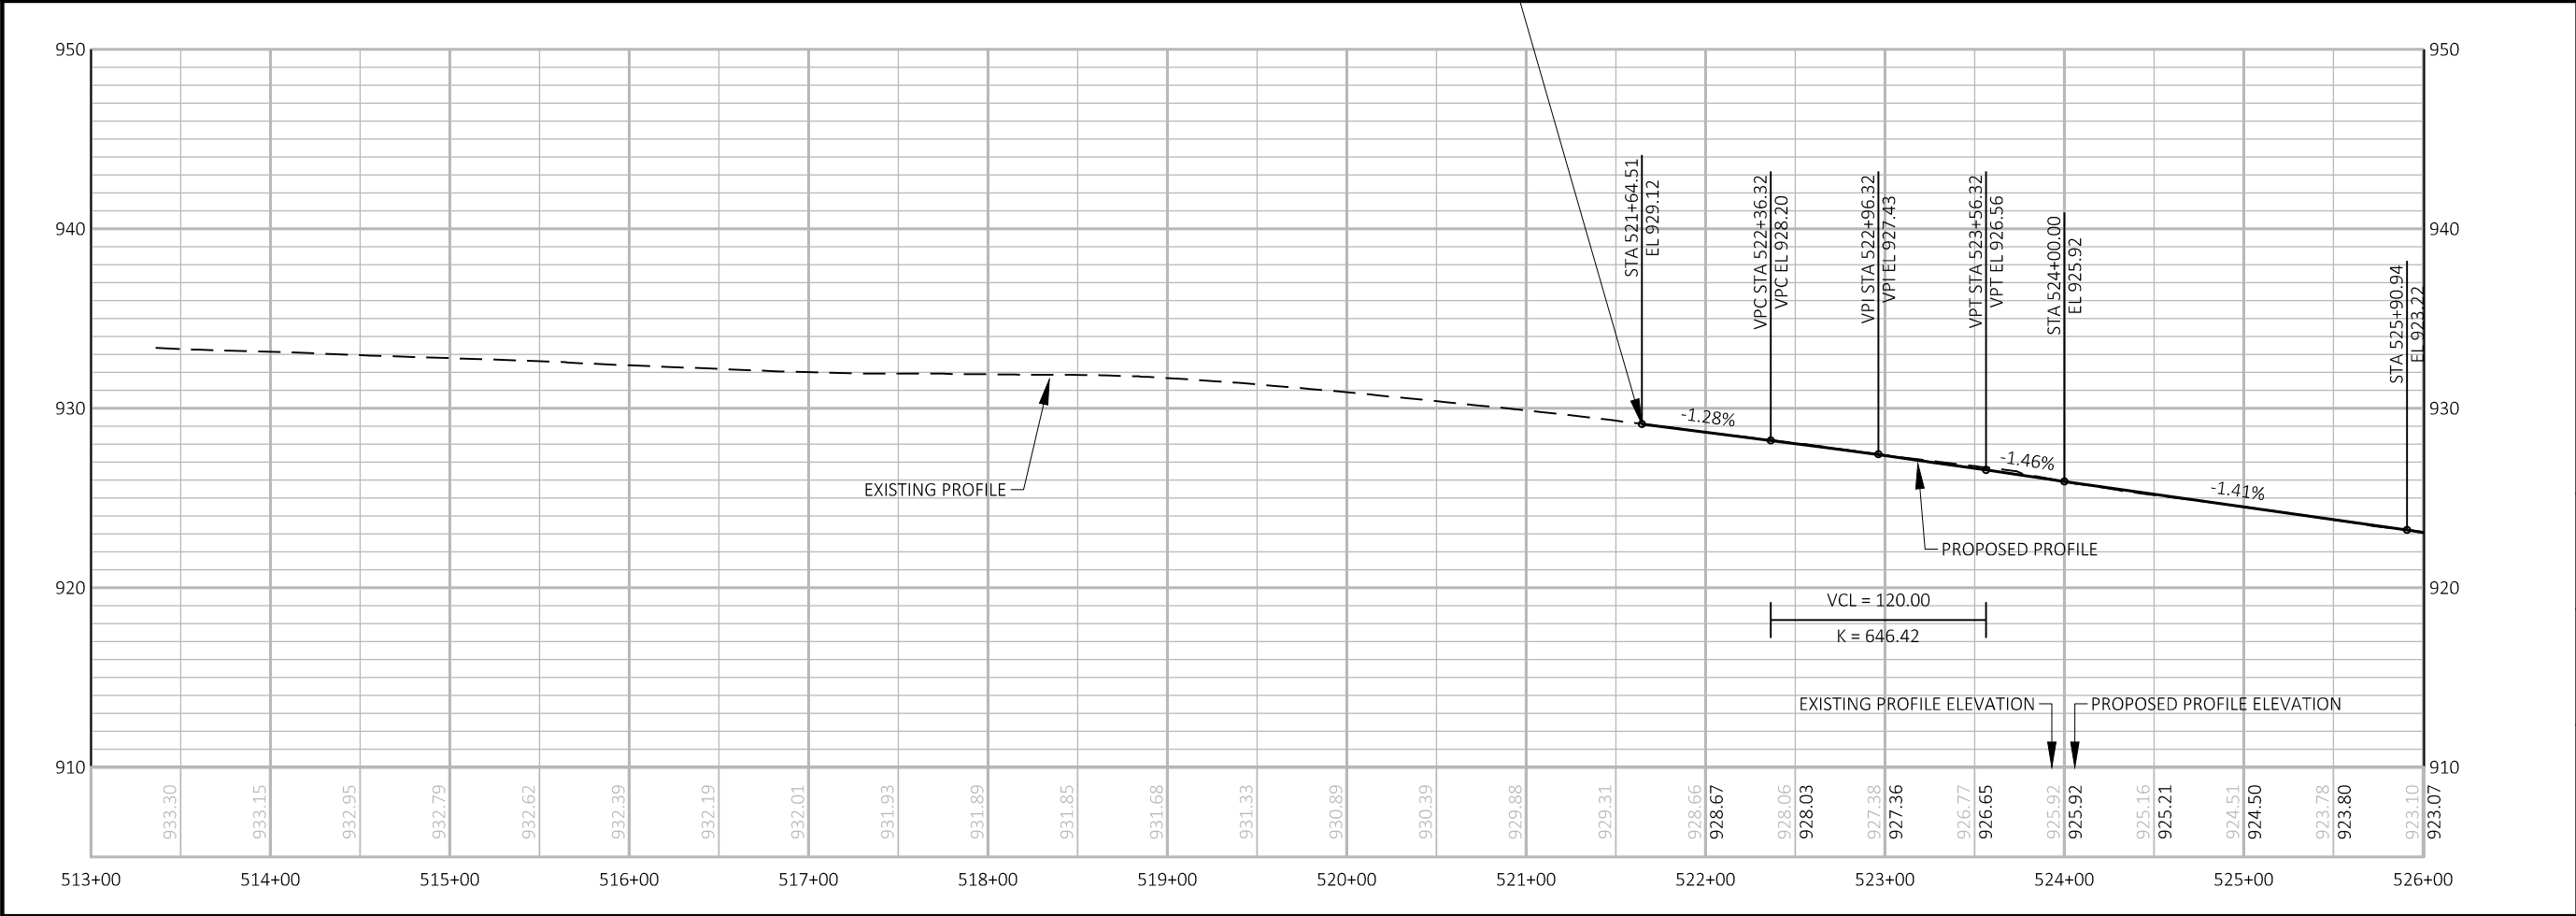


FILE NAME: G:\FITCHBURG\18013.000\CIVIL\3D\SHEETS\PLAN\PLAN & PROFILE\FHR-P&P-NB.DWG PLOT BY: KL ENGINEERING PLOT DATE: 10/28/2019 12:58 PM

APPROVED FOR CONSTRUCTION

12/16/2019

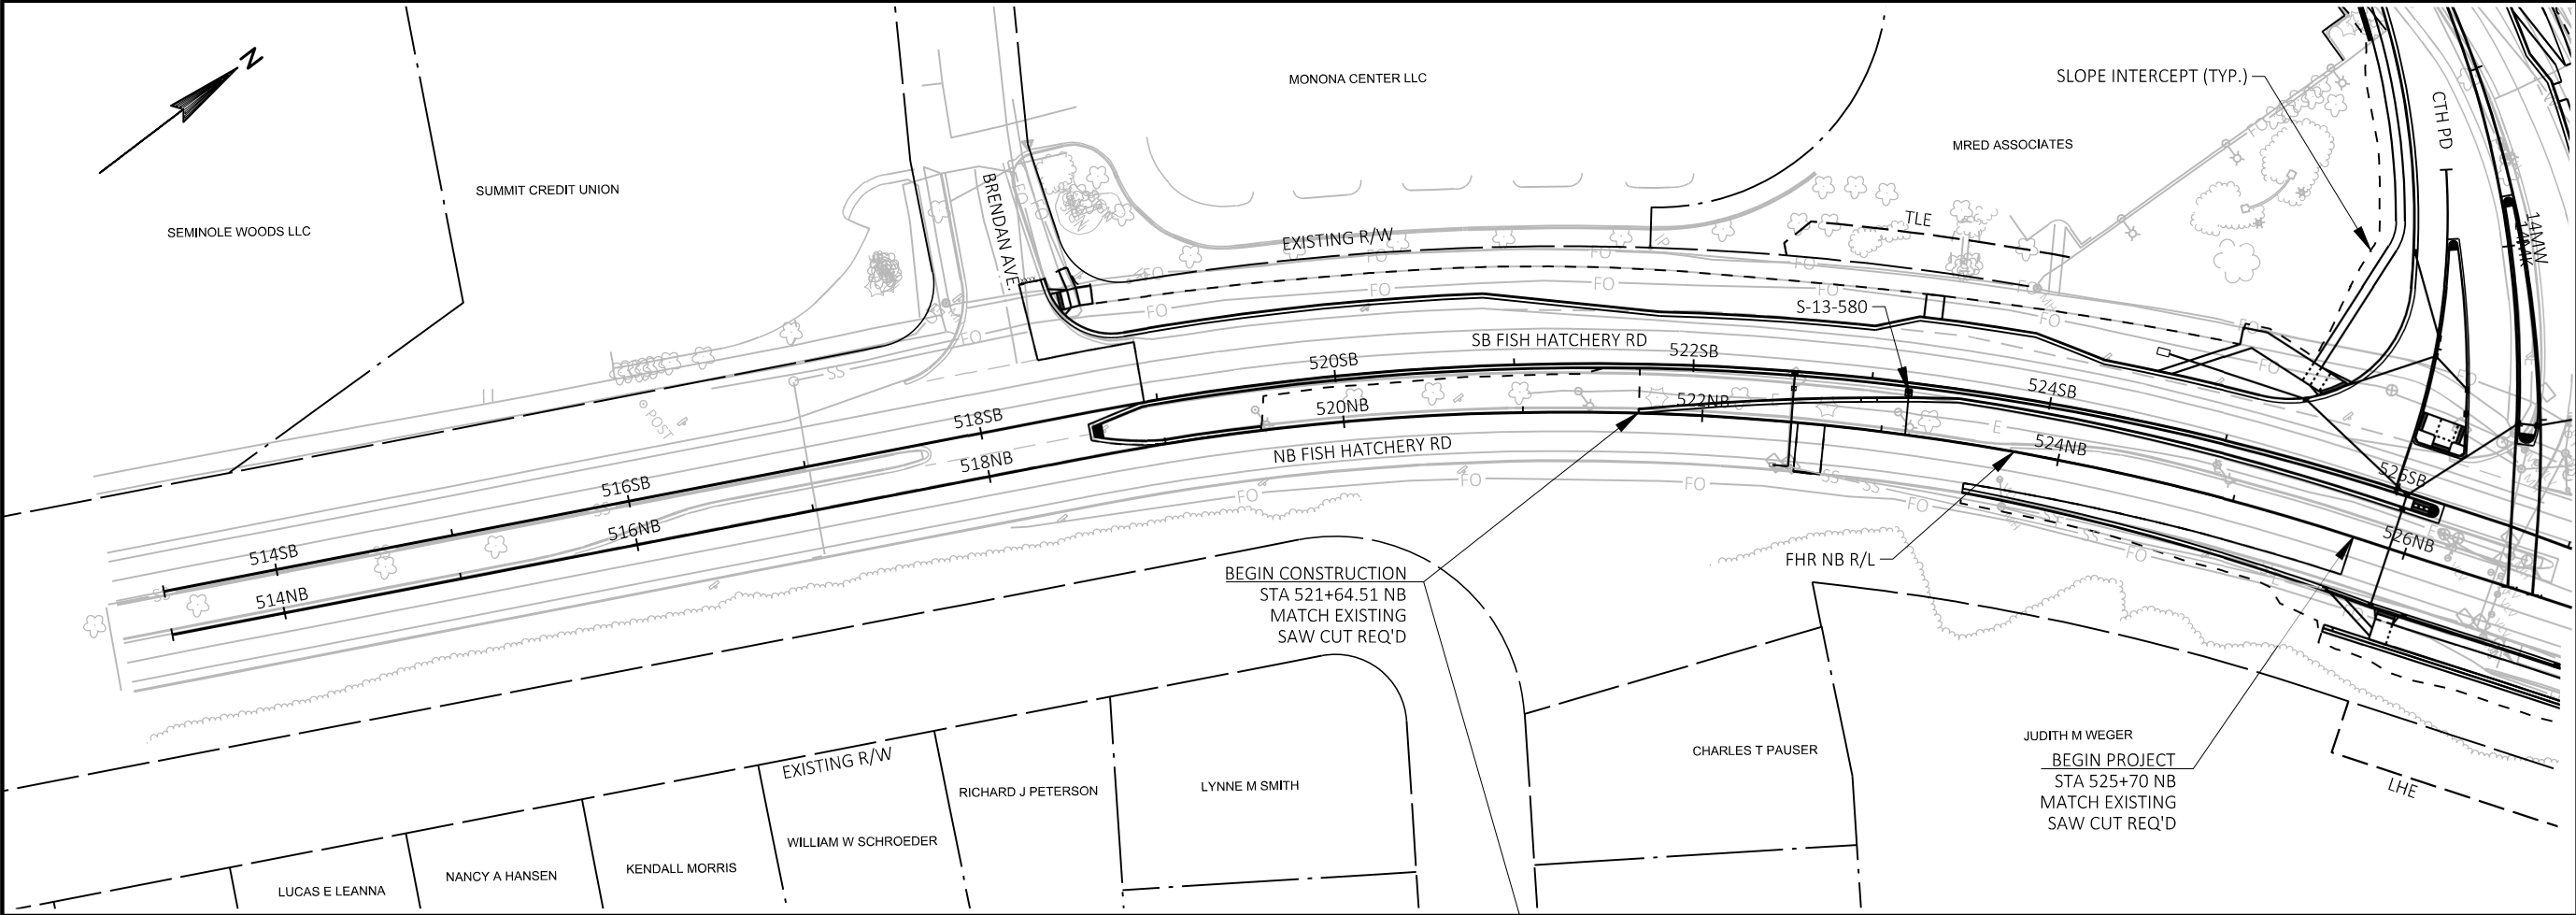

Engineering

[A] Better Experience
5400 King James Way
Suite 200
Madison, WI. 53719
Phone: (608) 663-1218
Phone: (800)-810-4012
http://klengineering.com
email@klengineering.com

CITY OF FITCHBURG


PLAN & PROFILE SHEETS FISH HATCHERY RD - NORTHBOUND

Project No: 19-3488
Date: OCTOBER 2019
Designed By: LMW
Drafted By: STD
Checked By: LMW

Revisions: XX-XX-XXXX

SHEET NO.



1 OF 8

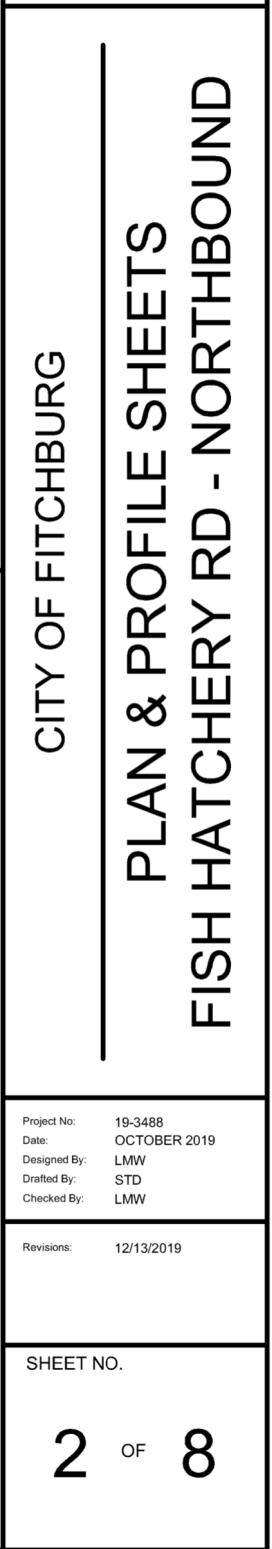

FILE NAME: G:\FITCHBURG\18013-000\CIVIL\3D\SHEETS\PLAN & PROFILE\FHR-P&P-NB.DWG PLOT BY: KL ENGINEERING PLOT DATE: 12/13/2019 10:35 AM

APPROVED FOR CONSTRUCTION

12/16/2019

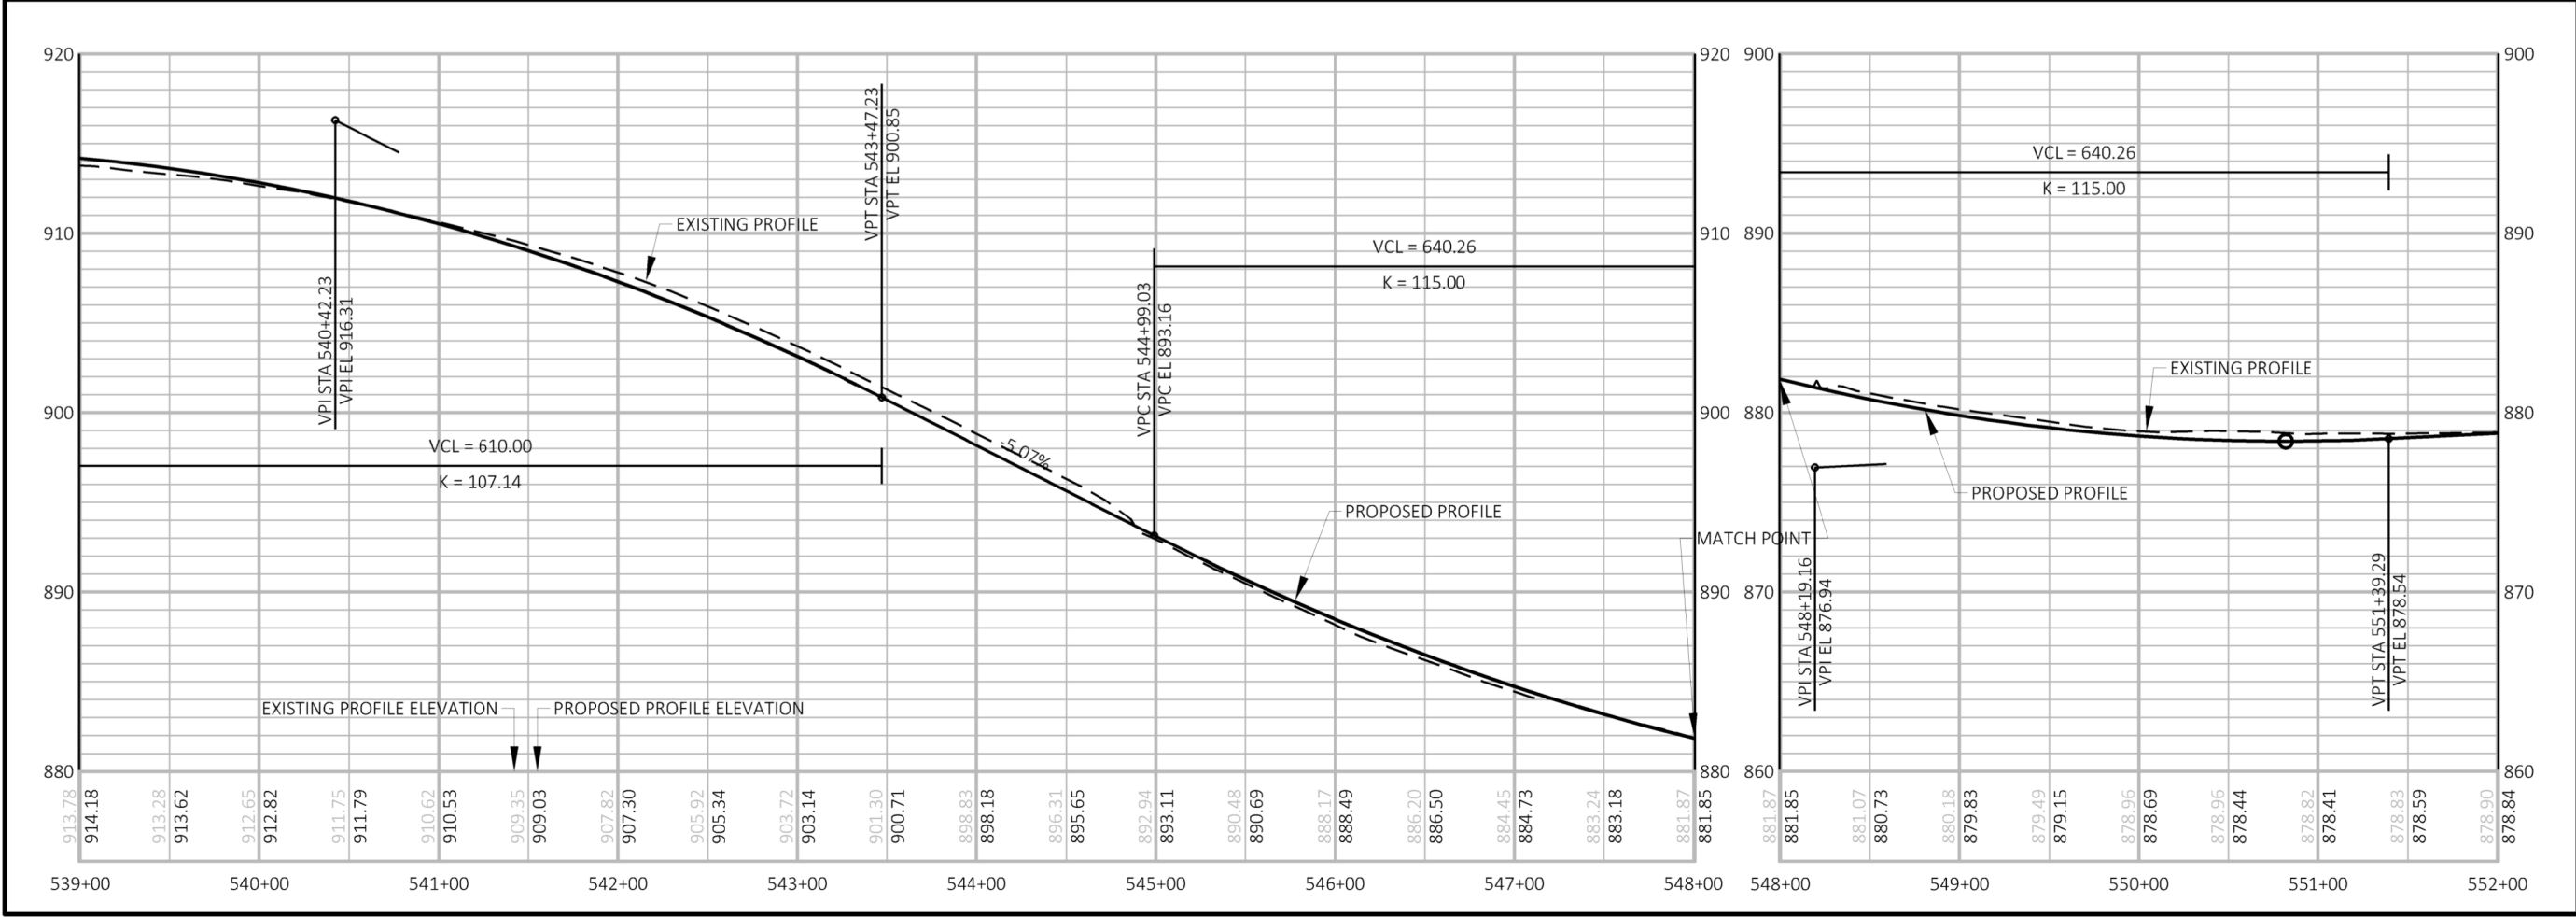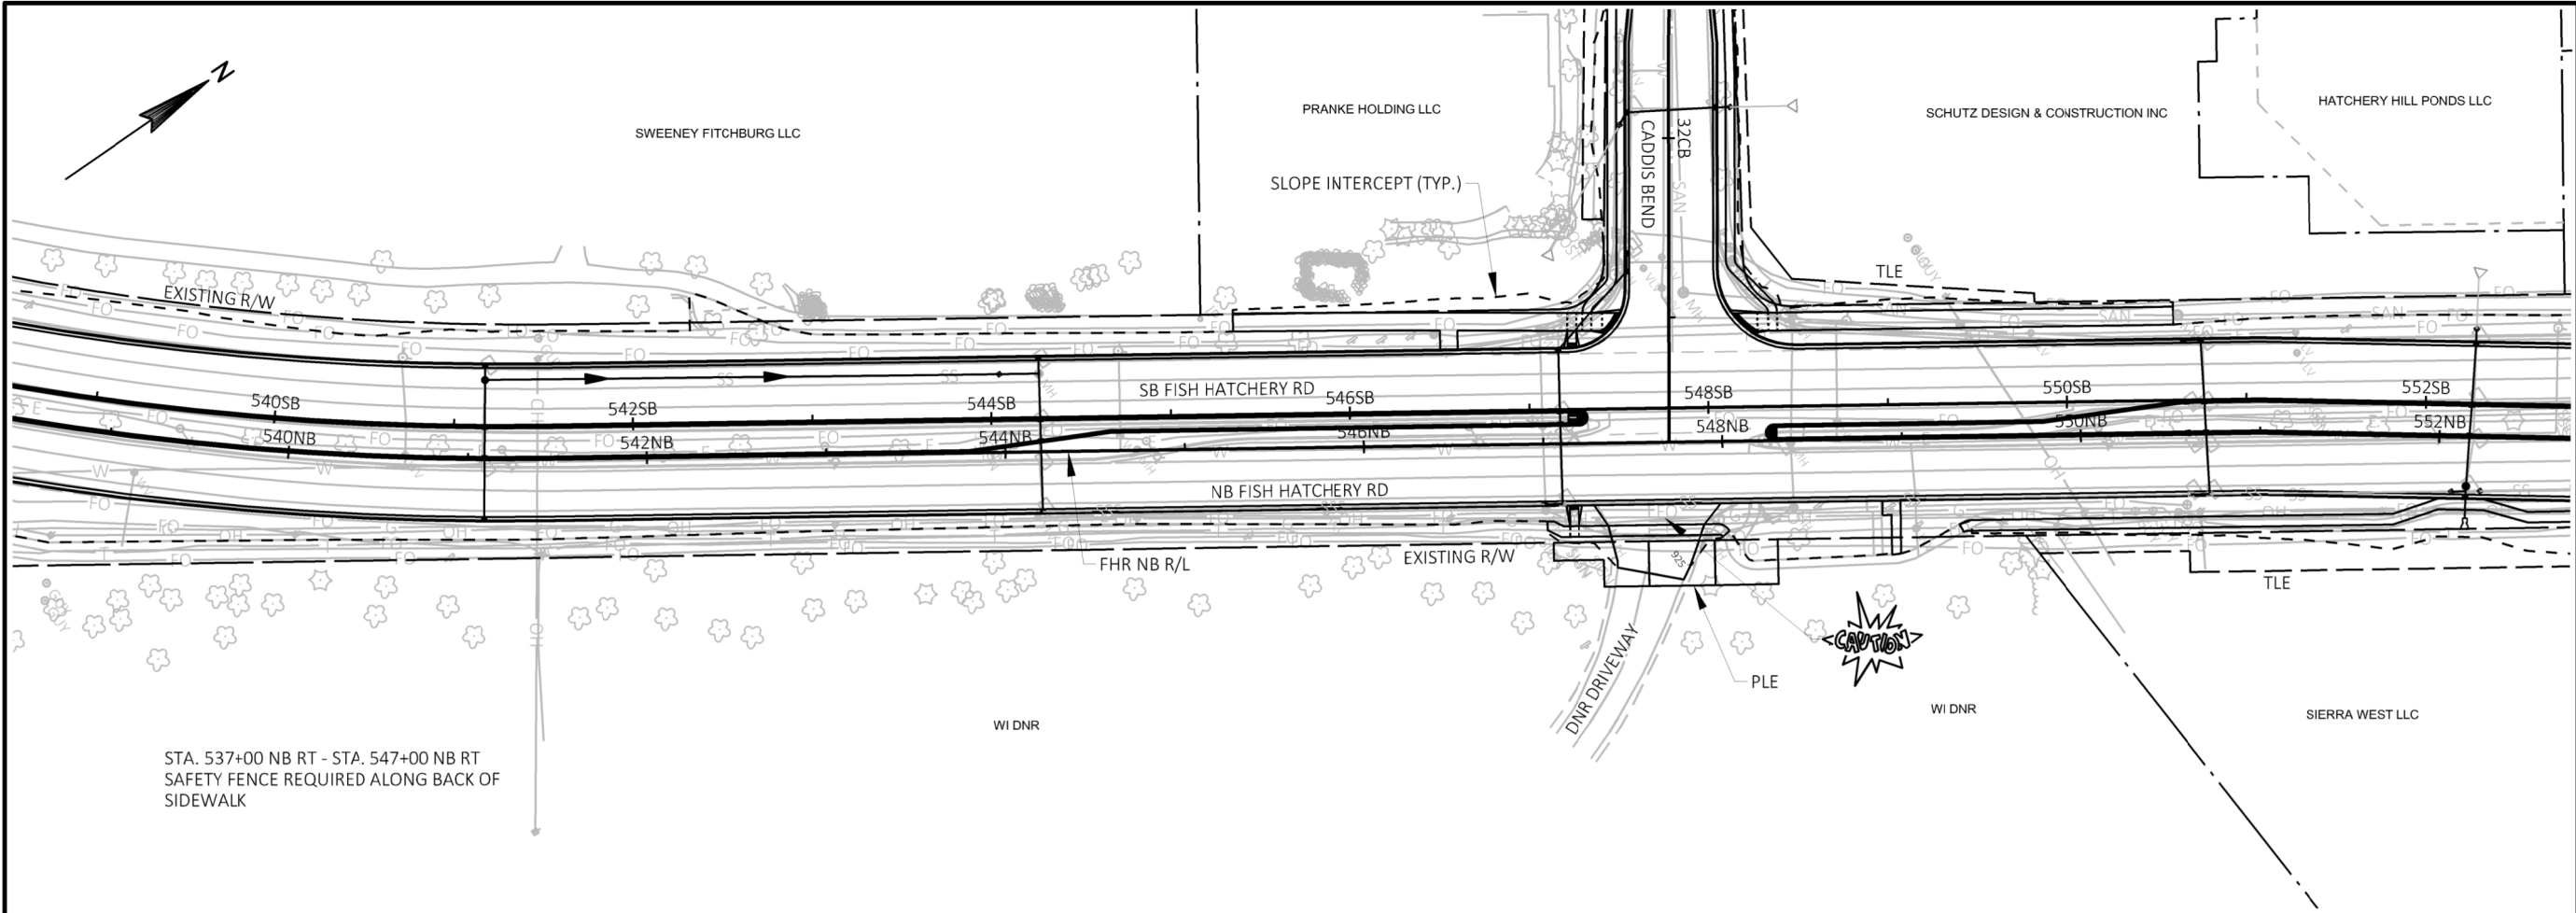

KL
Engineering
[A] Better Experience
5400 King James Way
Suite 200
Madison, WI. 53719
Phone: (608) 663-1218
Phone: (800)-810-4012
http://klengineering.com
email@klengineering.com

CITY OF FITCHBURG
PLAN & PROFILE SHEETS
FISH HATCHERY RD - NORTHBOUND

Project No:	19-3488
Date:	OCTOBER 2019
Designed By:	LMW
Drafted By:	STD
Checked By:	LMW

Revisions: 12/13/2019

SHEET NO.
3 OF **8**



FILE NAME: G:\FITCHBURG\18013.000\CIVIL3D\SHEETS\PLAN & PROFILE\FHR-P&P-NB.DWG

PLOT BY: KL ENGINEERING

PLOT DATE: 10/28/2019 1:00 PM

APPROVED FOR CONSTRUCTION

12/16/2019

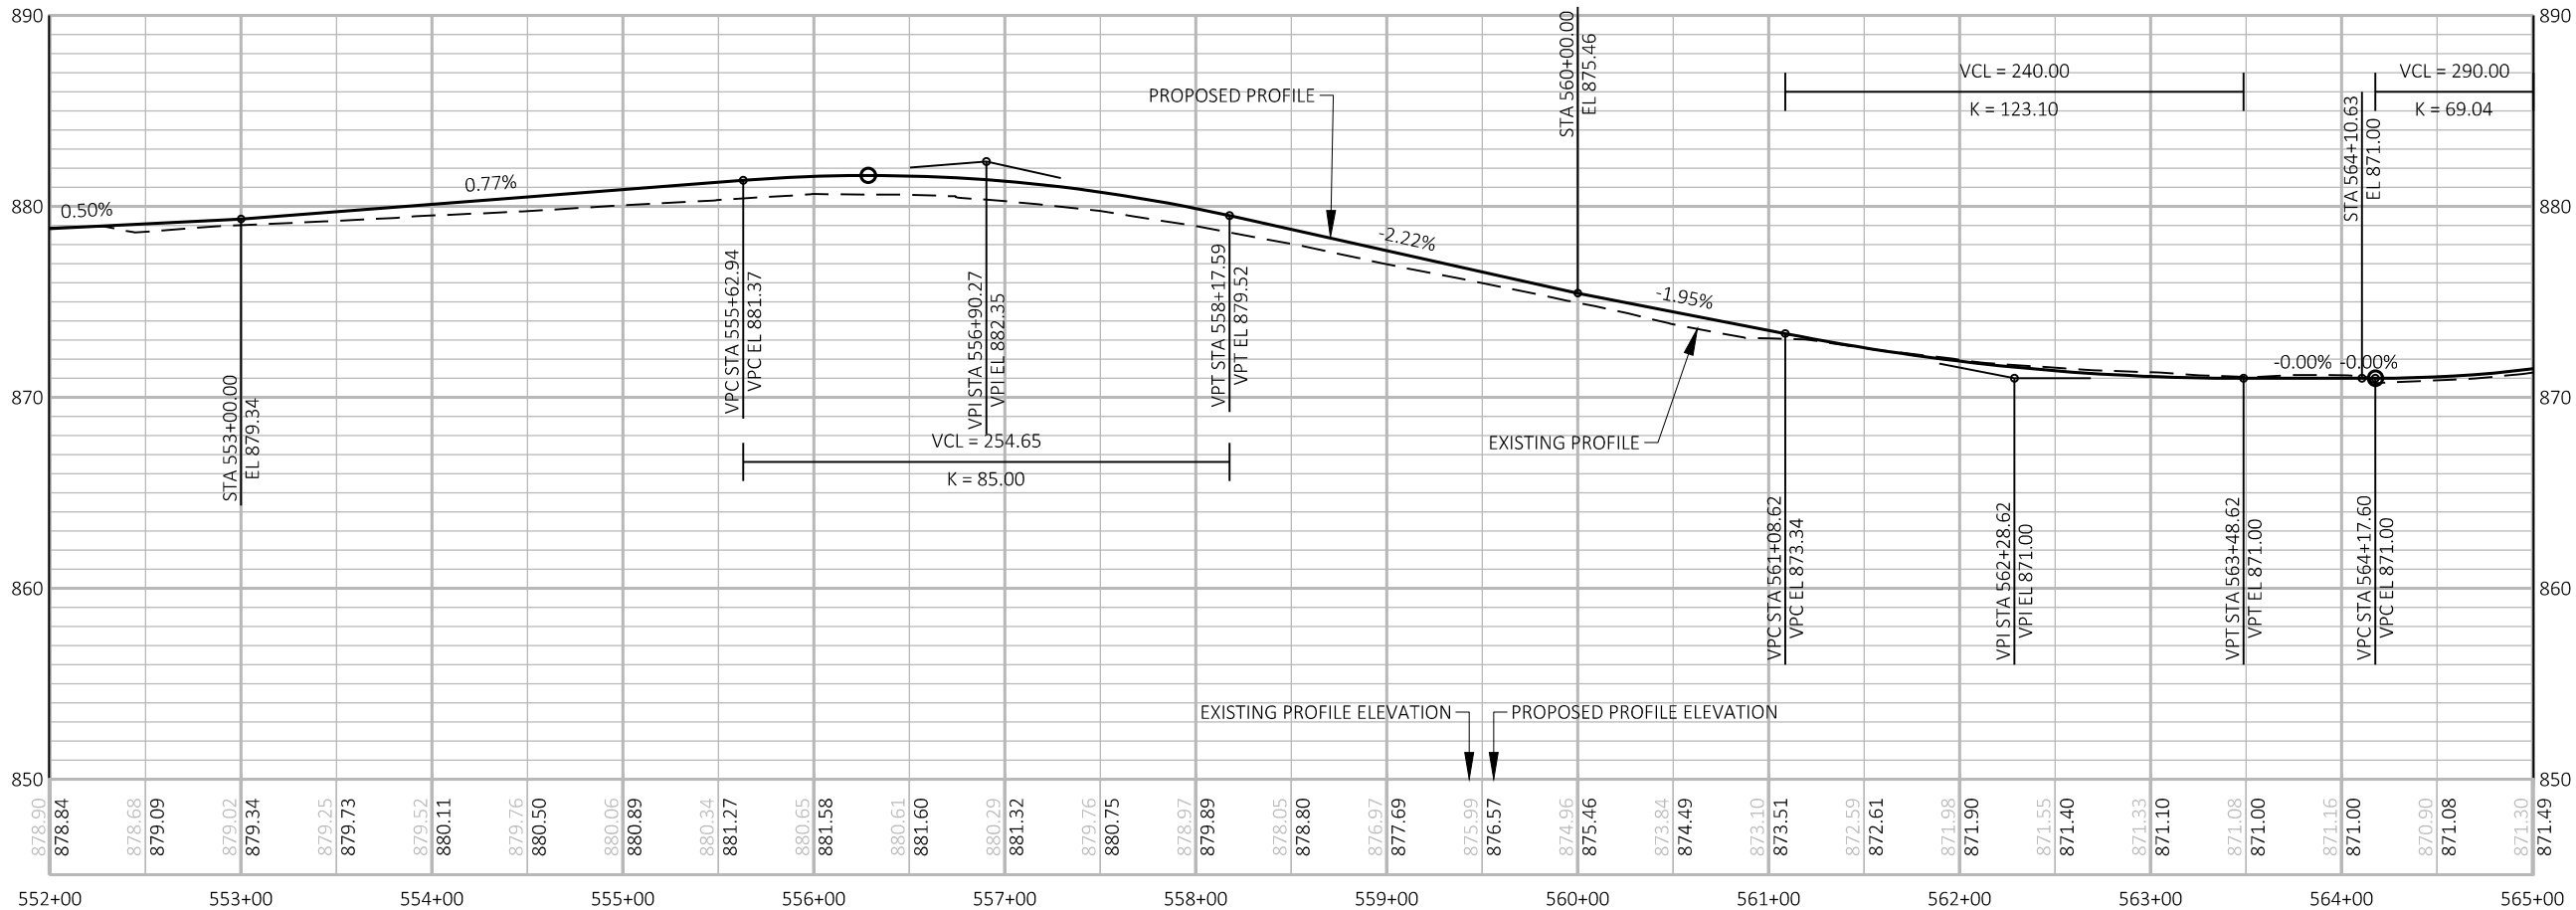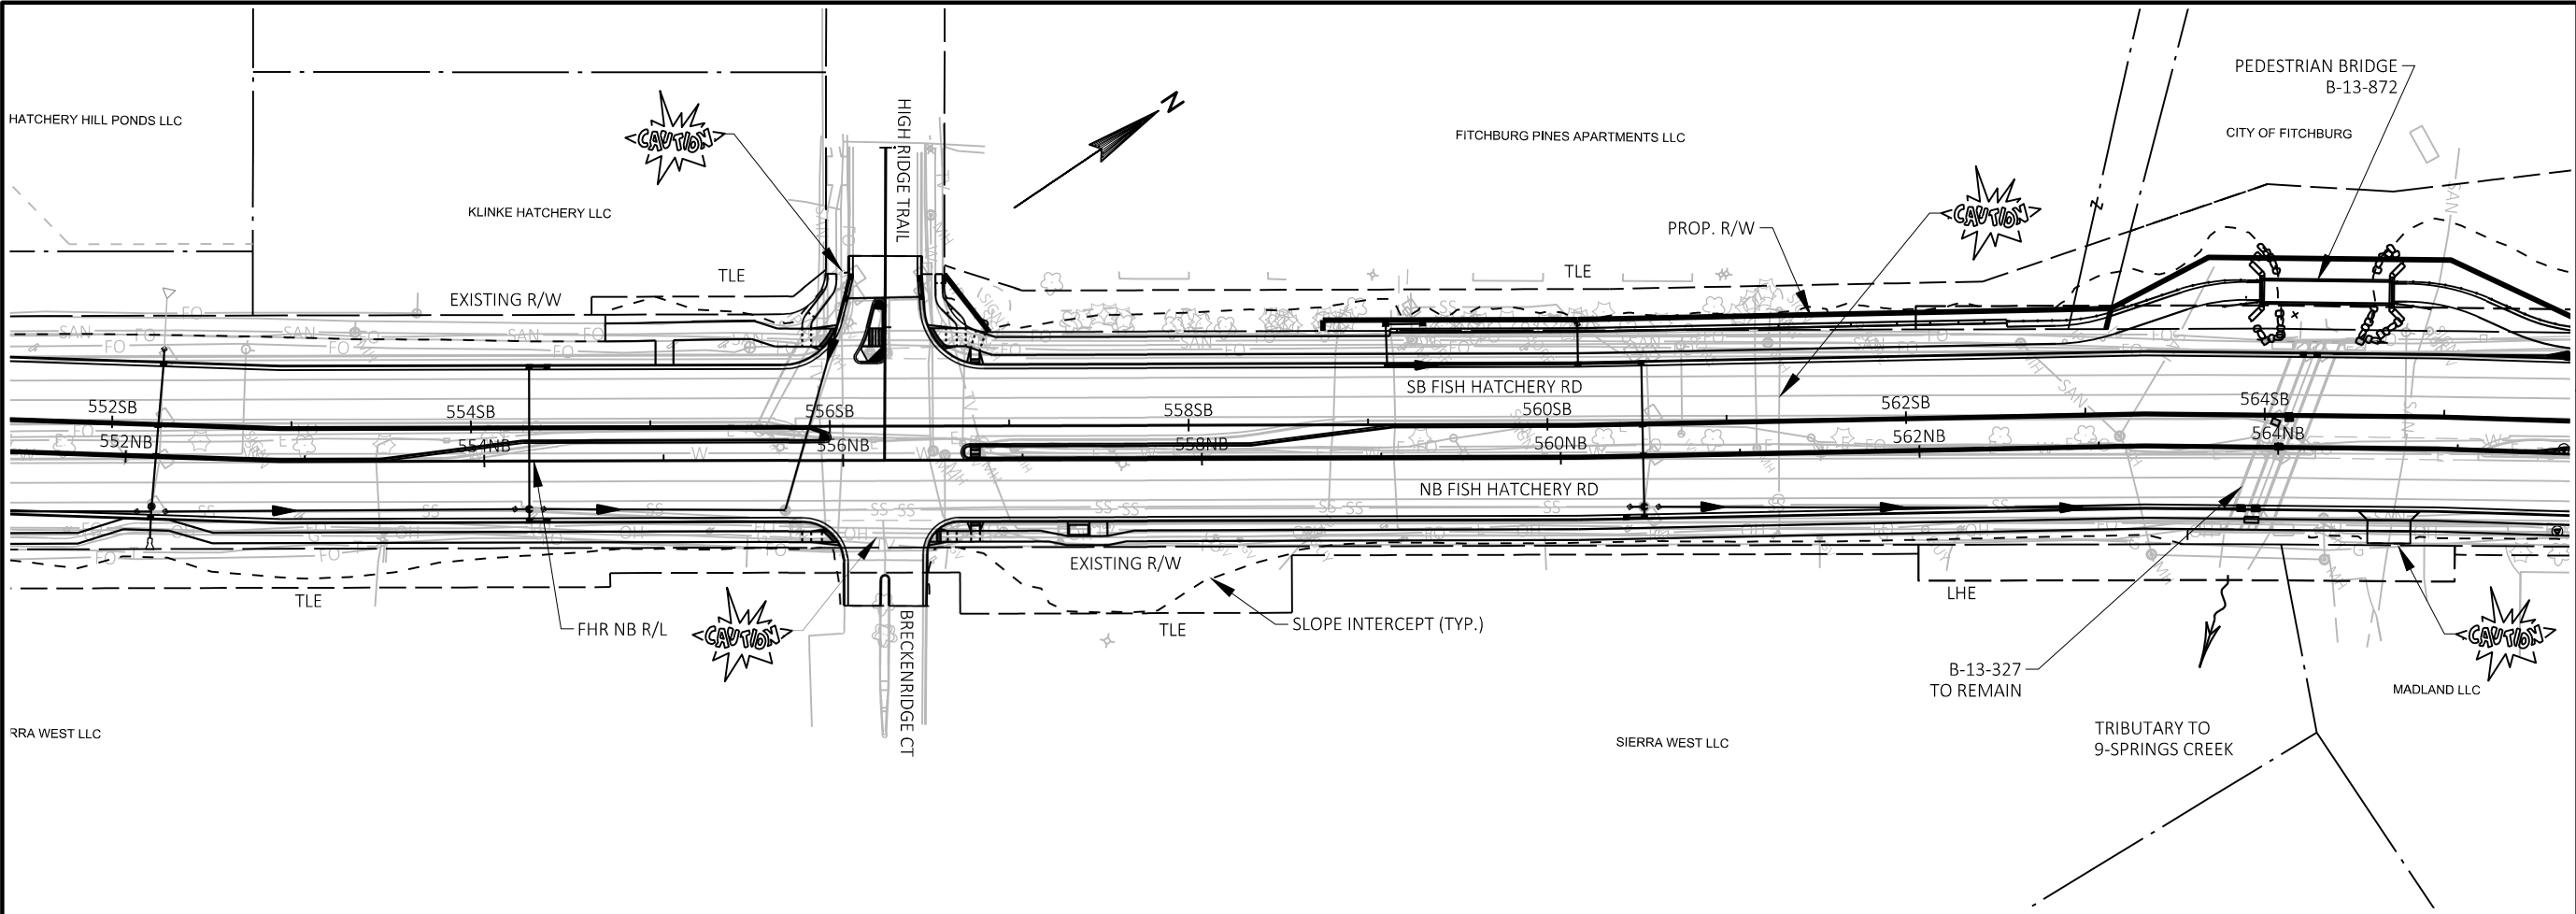

[A] Better Experience
5400 King James Way
Suite 200
Madison, WI. 53719
Phone: (608) 663-1218
Phone: (800)-810-4012
http://klengineering.com
email@klengineering.com

CITY OF FITCHBURG

PLAN & PROFILE SHEETS FISH HATCHERY RD - NORTHBOUND

Project No: 19-3488
Date: OCTOBER 2019
Designed By: LMW
Drafted By: STD
Checked By: LMW

Revisions: XX-XX-XXXX



SHEET NO.

4 OF 8

FILE NAME: G:\FITCHBURG\18013-000\CIVIL\3D\SHEETS\PLAN & PROFILE\FHR-P&P-NB.DWG PLOT BY: KL ENGINEERING PLOT DATE: 12/13/2019 10:34 AM

APPROVED FOR CONSTRUCTION

12/16/2019

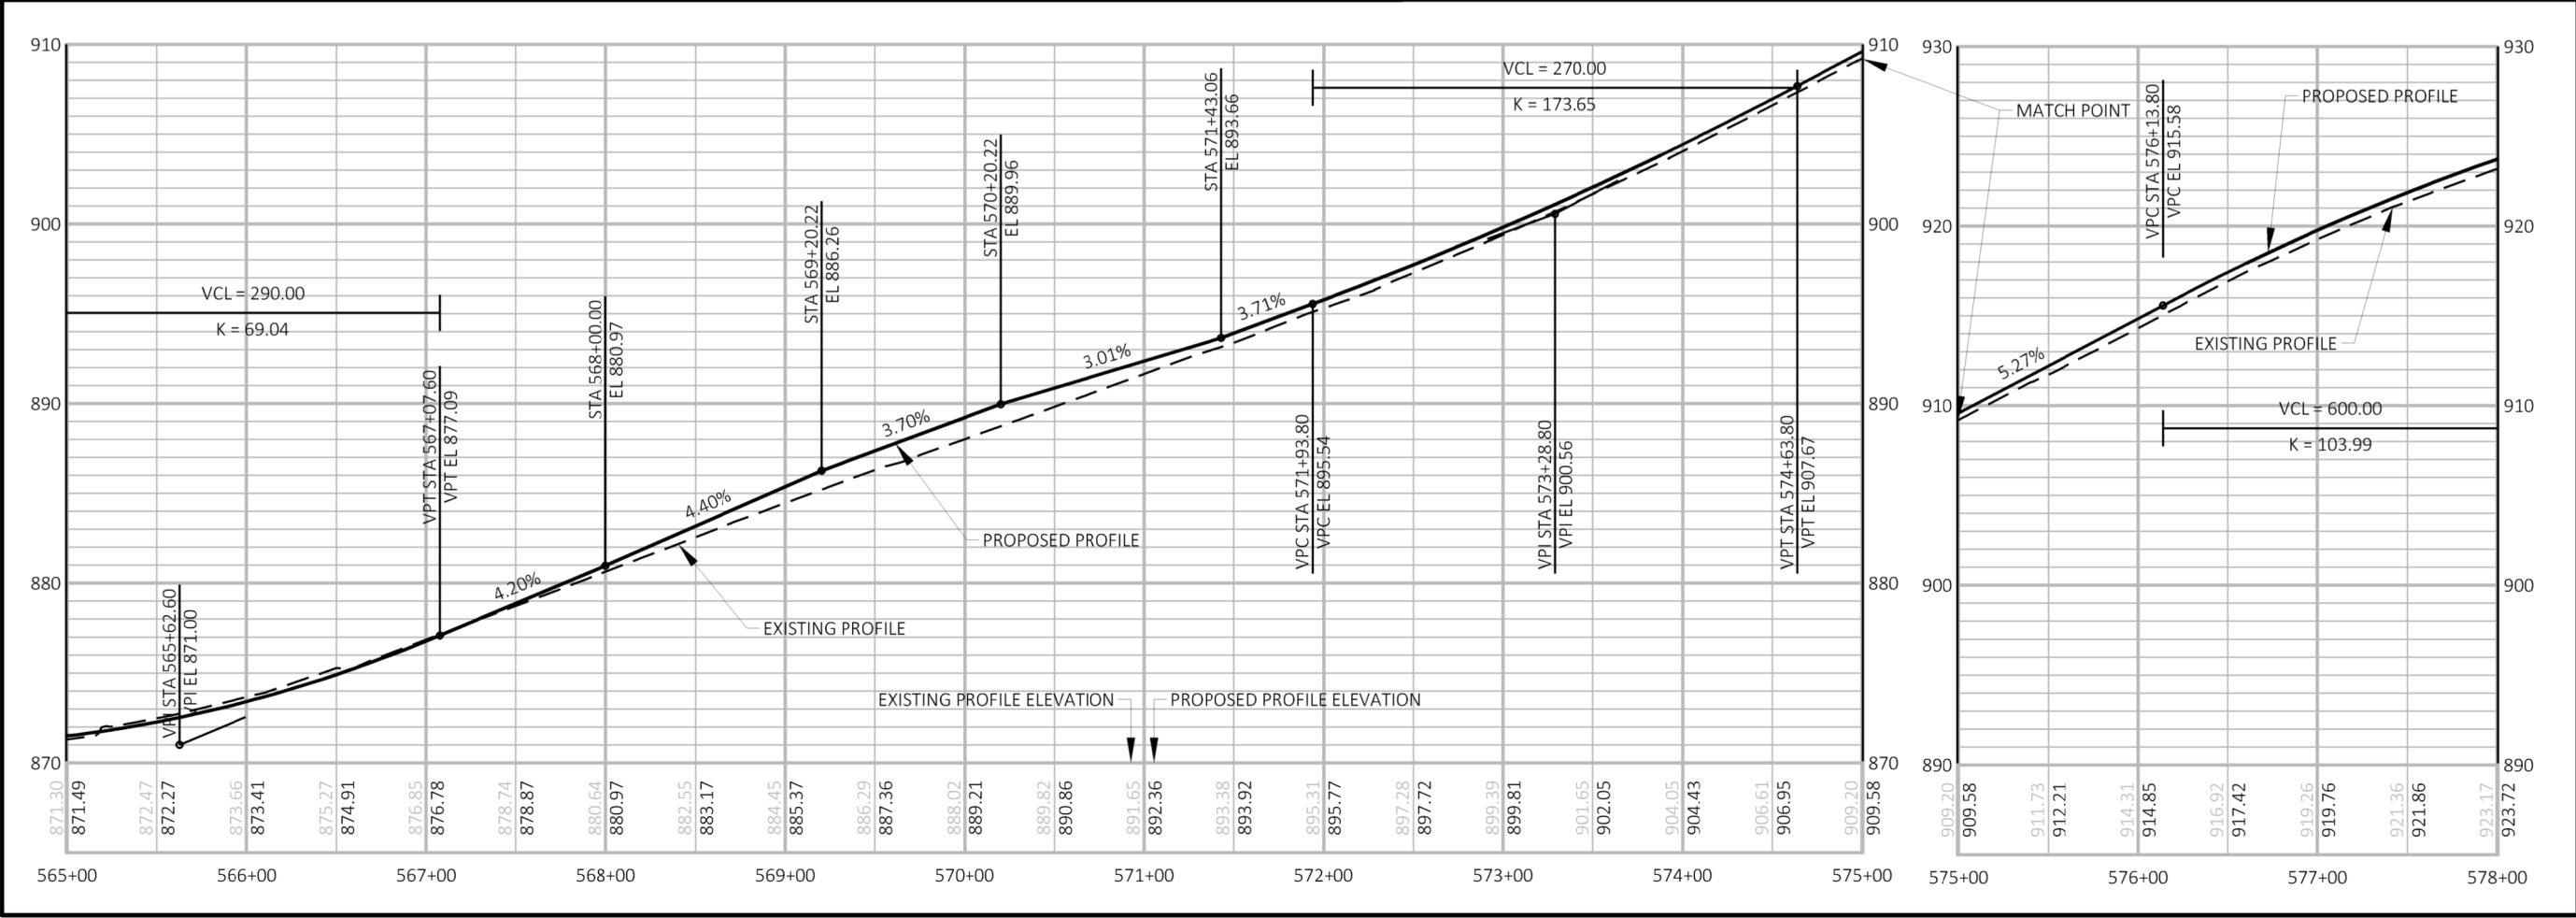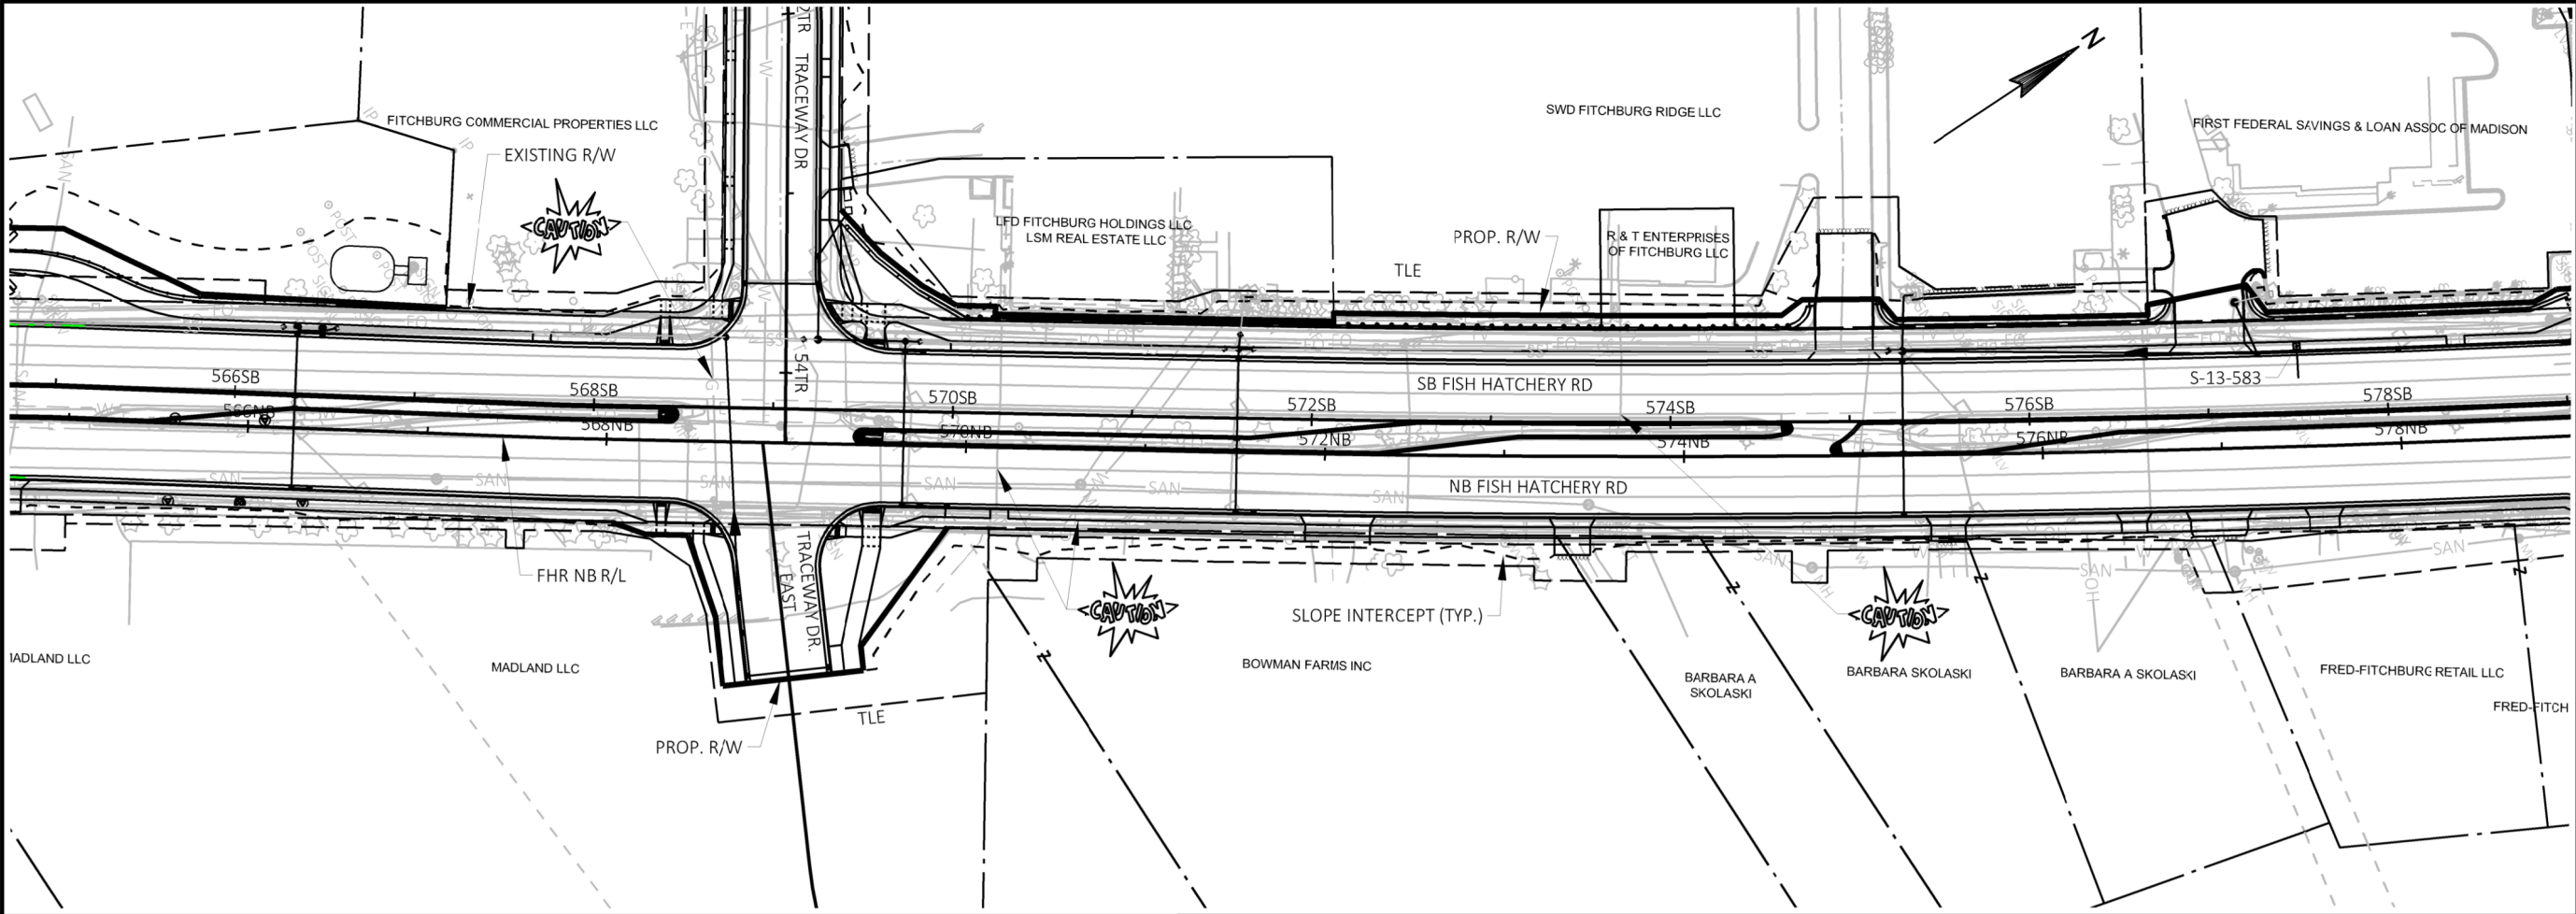

Engineering

[A] Better Experience

5400 King James Way
Suite 200

Madison, WI. 53719

Phone: (608) 663-1218

Phone: (800)-810-4012

http://klengineering.com

email@klengineering.com

CITY OF FITCHBURG

PLAN & PROFILE SHEETS FISH HATCHERY RD - NORTHBOUND

Project No: 19-3488
Date: OCTOBER 2019
Designed By: LMW
Drafted By: STD
Checked By: LMW

Revisions: 12/13/2019



SHEET NO.

5 OF 8

FILE NAME: G:\FITCHBURG\18013-000\CIVIL3D\SHEETS\PLAN & PROFILE\FHR-P&P-NB.DWG
PLOT BY: KL ENGINEERING
PLOT DATE: 10/28/2019 1:01 PM

APPROVED FOR CONSTRUCTION

12/16/2019

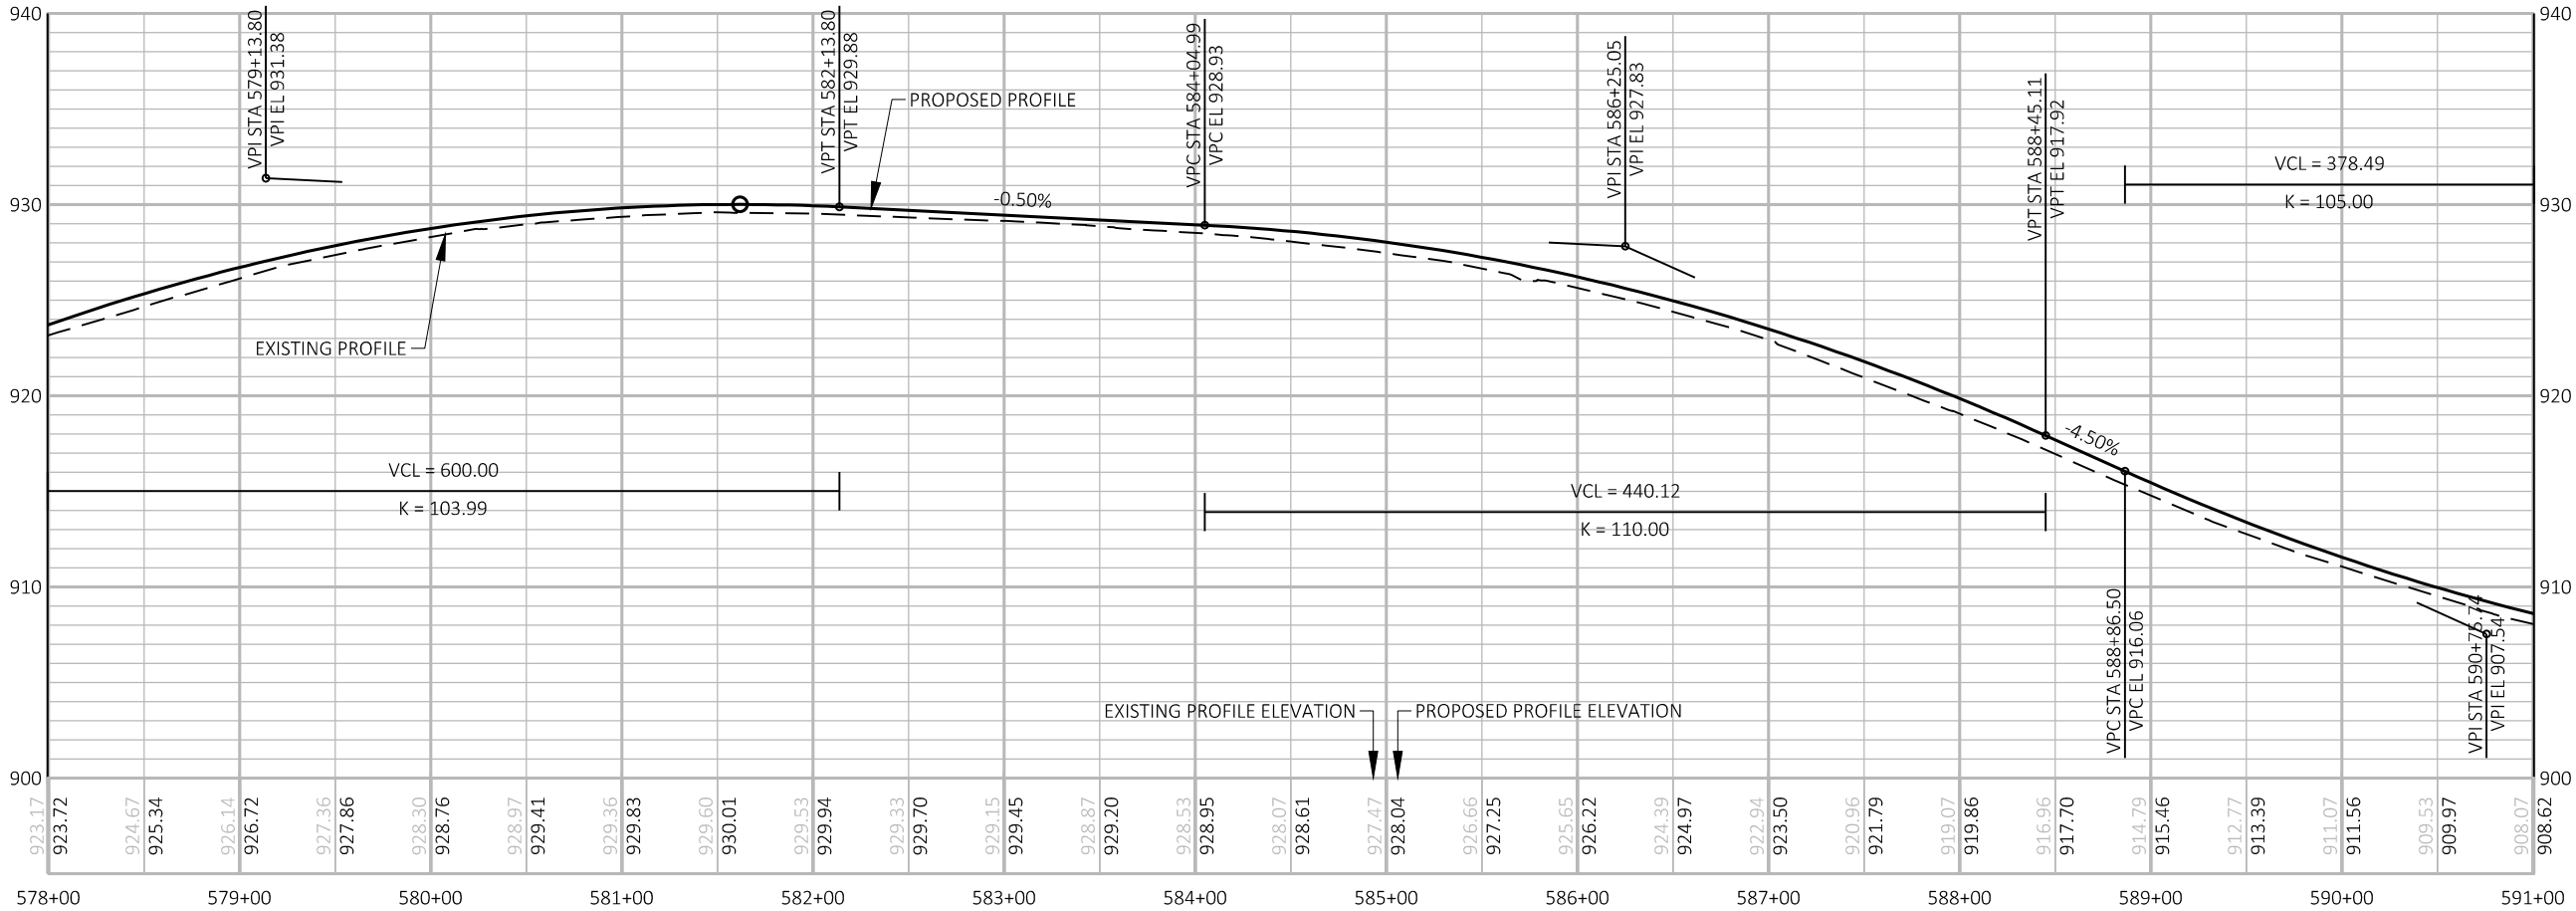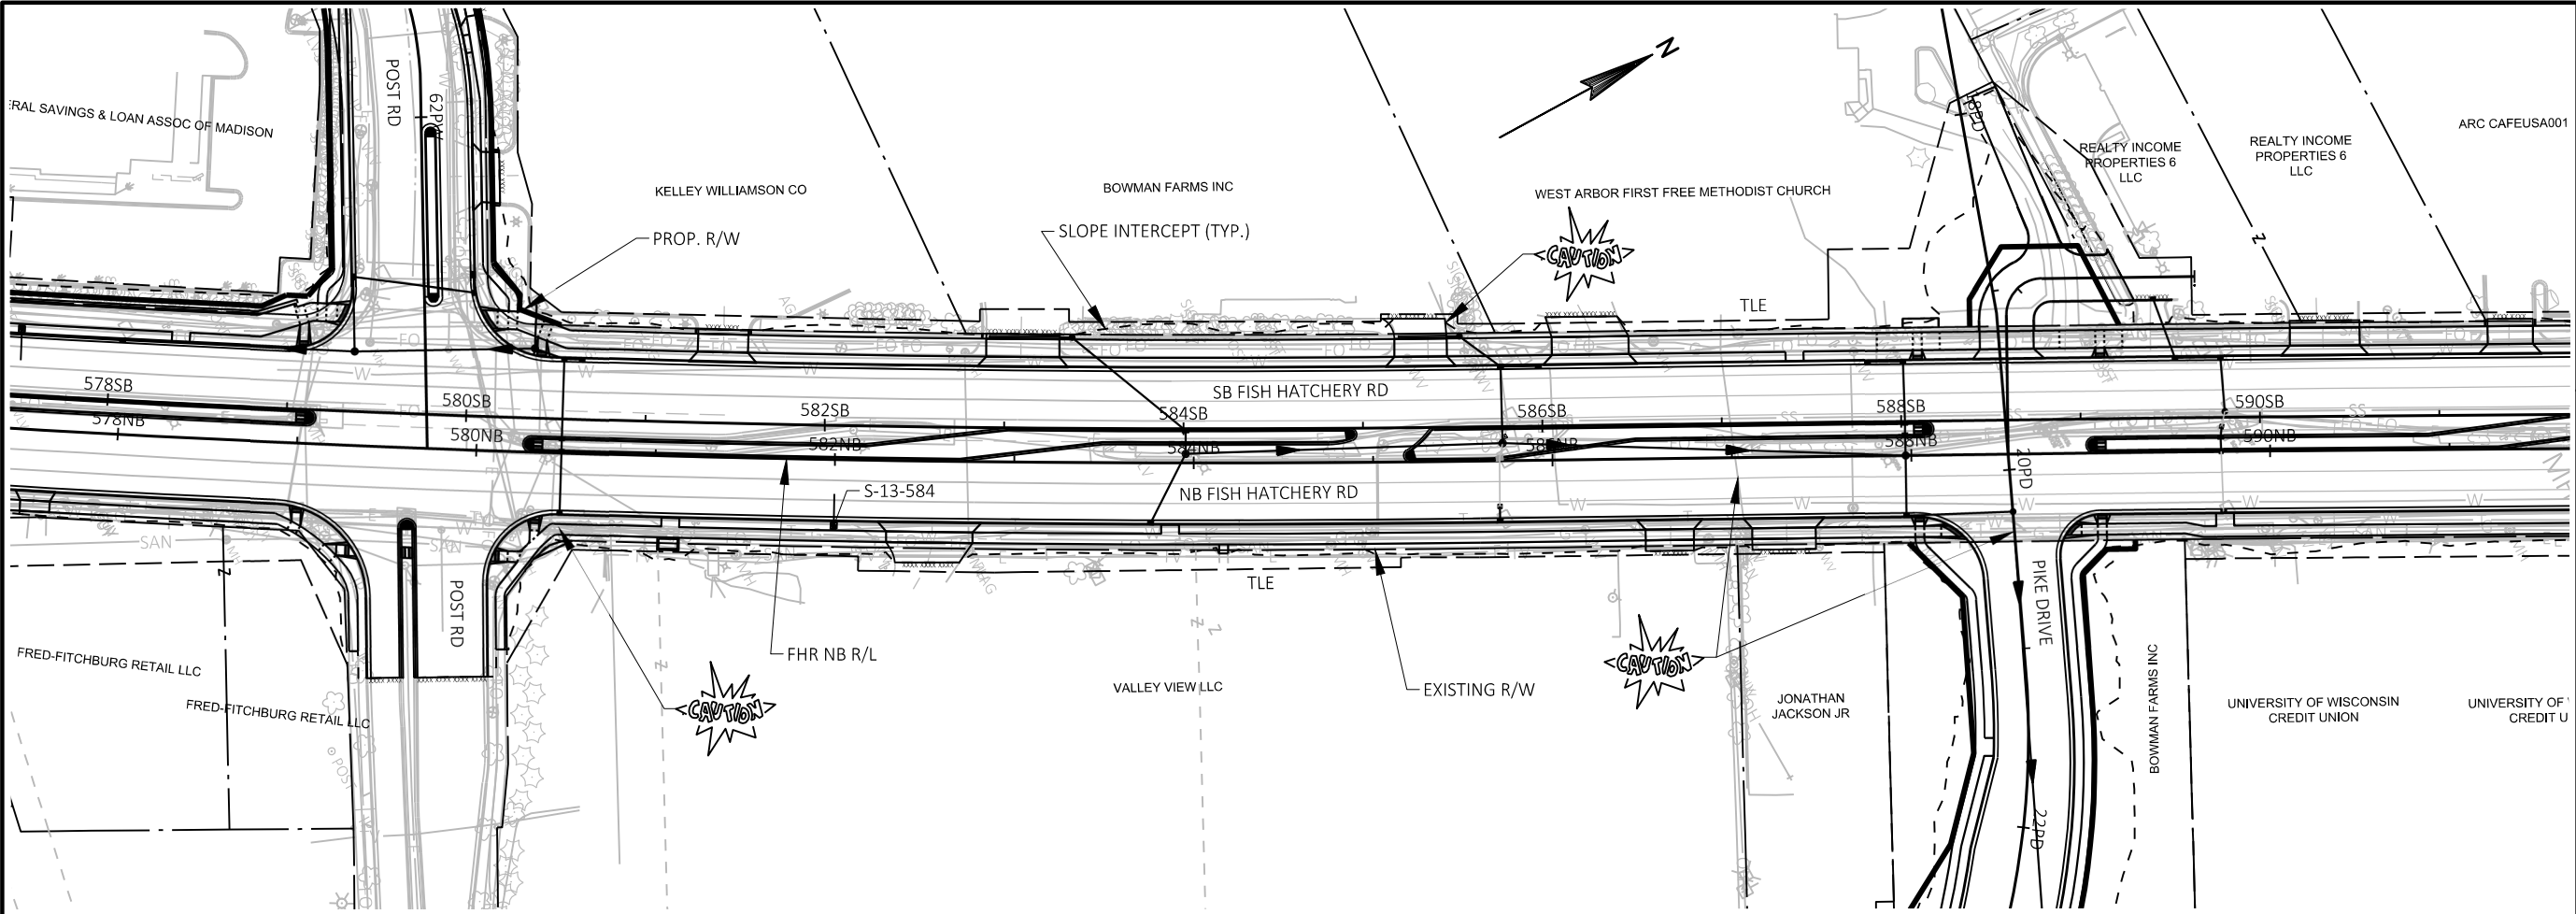

Engineering

[A] Better Experience

5400 King James Way
Suite 200

Madison, WI. 53719

Phone: (608) 663-1218

Phone: (800)-810-4012

http://klengineering.com

email@klengineering.com

CITY OF FITCHBURG

PLAN & PROFILE SHEETS FISH HATCHERY RD - NORTHBOUND

Project No: 19-3488
Date: OCTOBER 2019
Designed By: LMW
Drafted By: STD
Checked By: LMW

Revisions: XX-XX-XXXX

SHEET NO.

6 OF 8



FILE NAME: G:\FITCHBURG\18013.000\CIVIL\3D\SHEETS\PLAN\PLAN & PROFILE\FHR-P&P-NB.DWG

PLOT BY: KL ENGINEERING

PLOT DATE: 10/28/2019 1:01 PM

APPROVED FOR CONSTRUCTION

12/16/2019

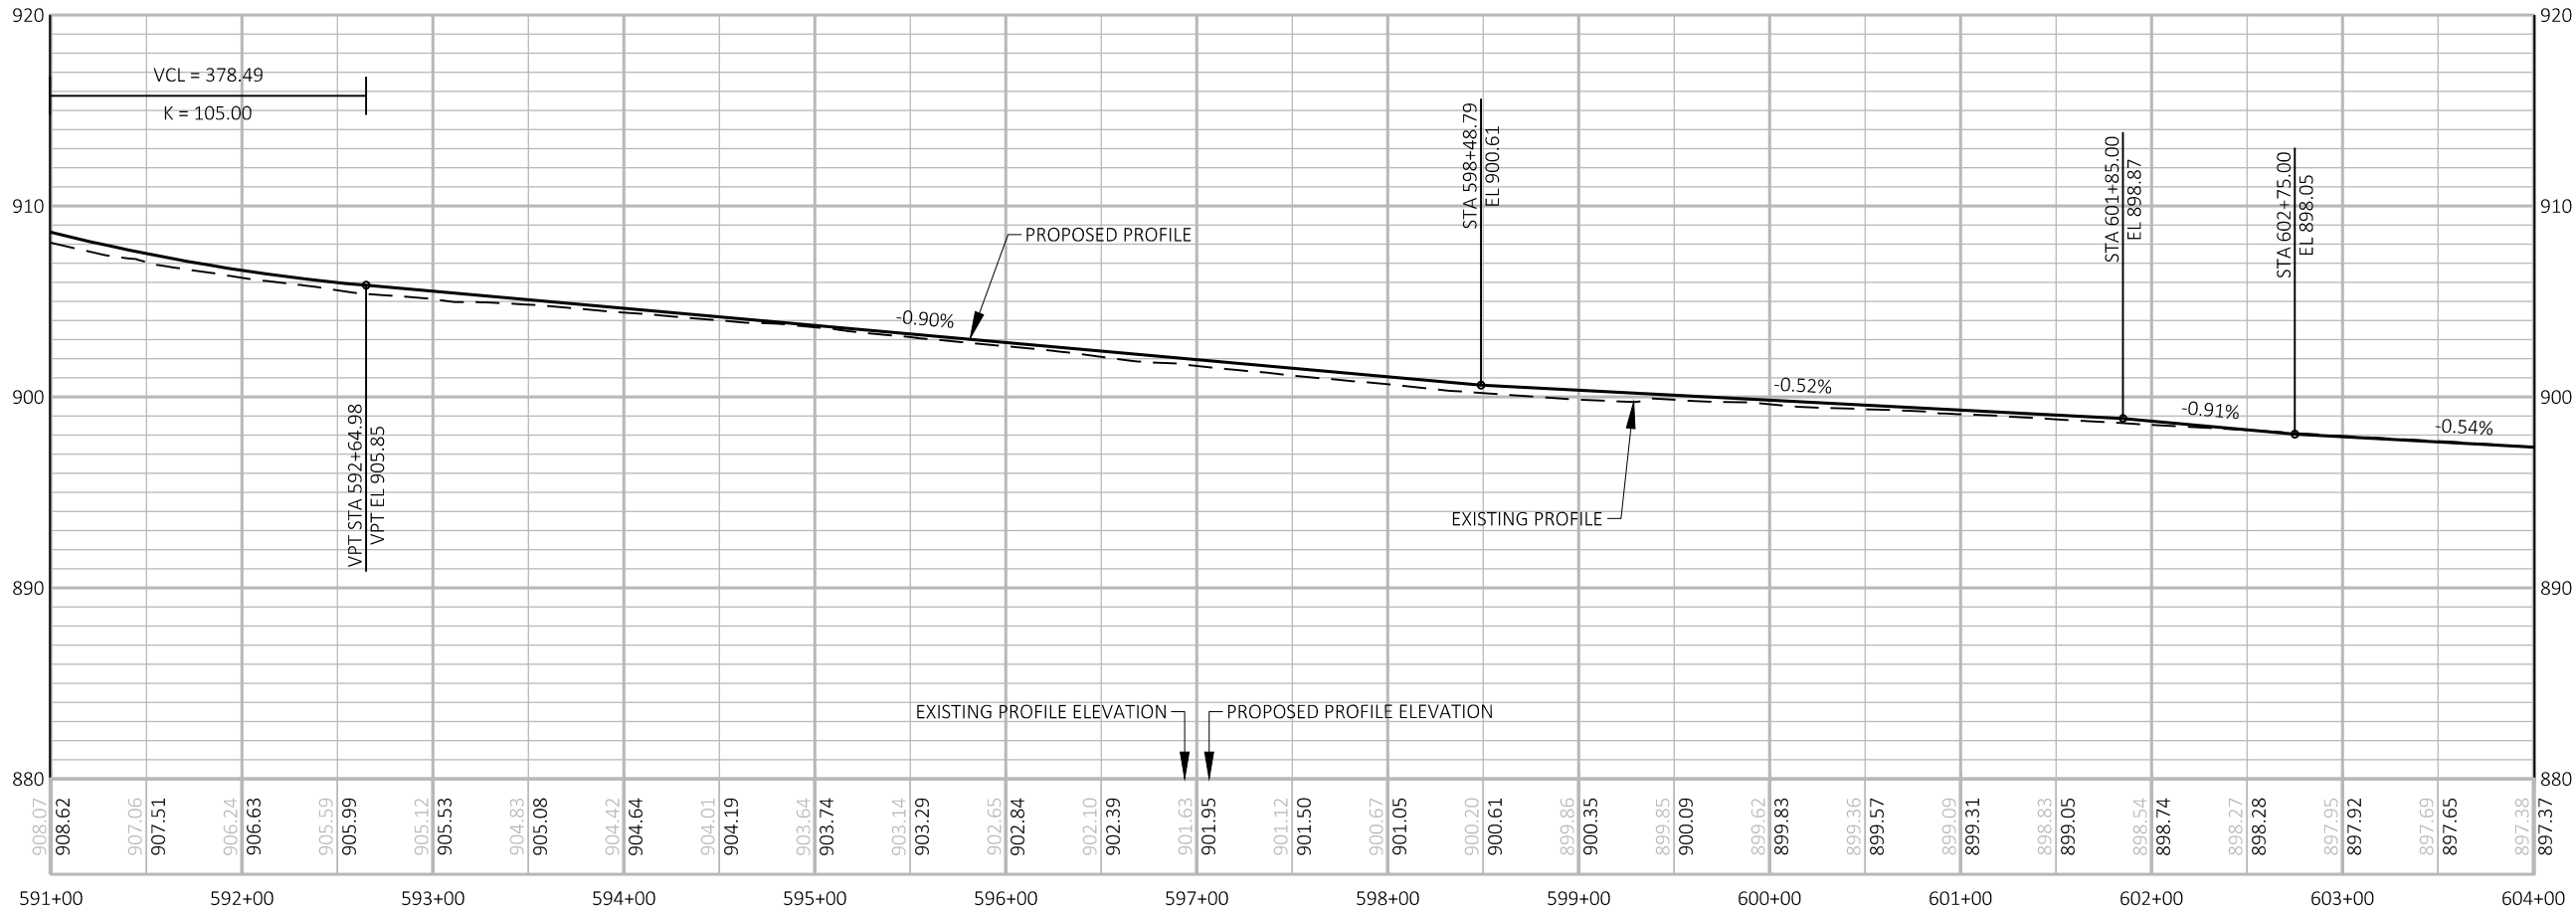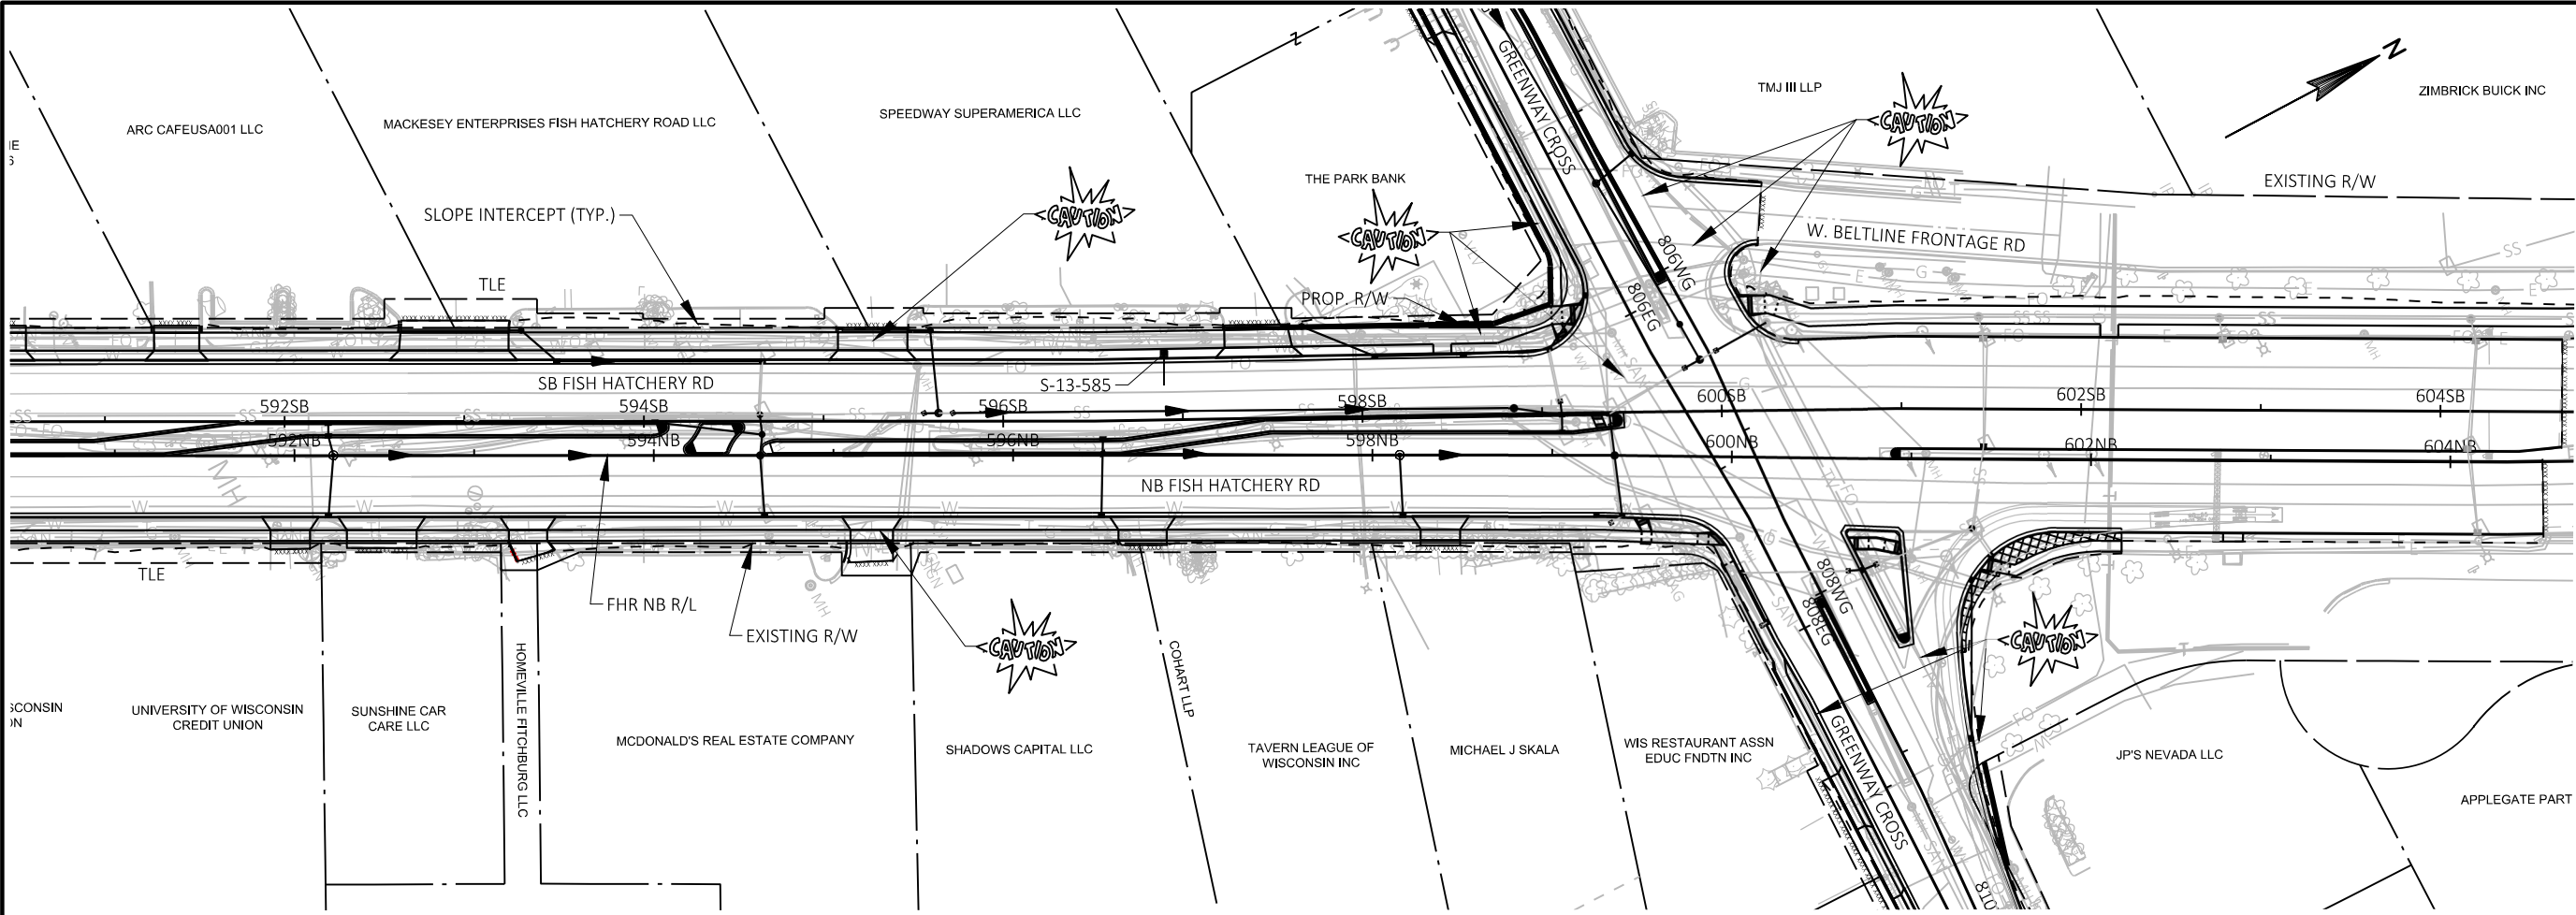

Engineering

[A] Better Experience
5400 King James Way
Suite 200
Madison, WI. 53719
Phone: (608) 663-1218
Phone: (800)-810-4012
http://klengineering.com
email@klengineering.com

CITY OF FITCHBURG

PLAN & PROFILE SHEETS FISH HATCHERY RD - NORTHBOUND

Project No: 19-3488
Date: OCTOBER 2019
Designed By: LMW
Drafted By: STD
Checked By: LMW

Revisions: XX-XX-XXXX

SHEET NO.

7 OF 8

FILE NAME : G:\FITCHBURG\18013-000\CIVIL3D\SHEETS\PLAN & PROFILE\FHR-P&P-NB.DWG PLOT BY : KL ENGINEERING PLOT DATE : 10/28/2019 1:02 PM



Engineering

[A] Better Experience
5400 King James Way
Suite 200
Madison, WI. 53719
Phone: (608) 663-1218
Phone: (800)-810-4012
<http://klengineering.com>
email@klengineering.com

CITY OF FITCHBURG



PLAN & PROFILE SHEETS
FISH HATCHERY RD - NORTHBOUND

Project No: 19-3488
Date: OCTOBER 2019
Designed By: LMW
Drafted By: STD
Checked By: LMW

Revisions: XX-XX-XXXX

SHEET NO.



8 OF 8

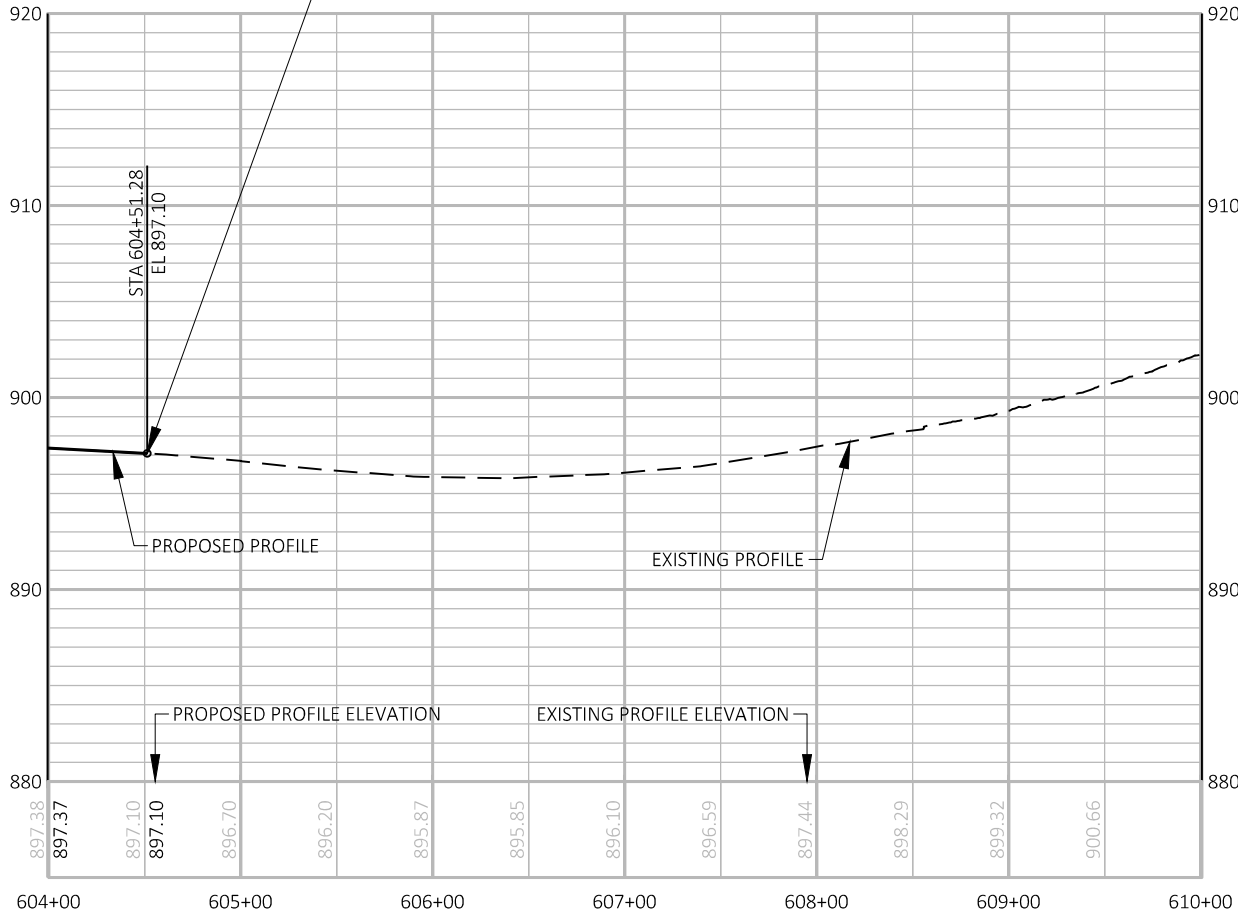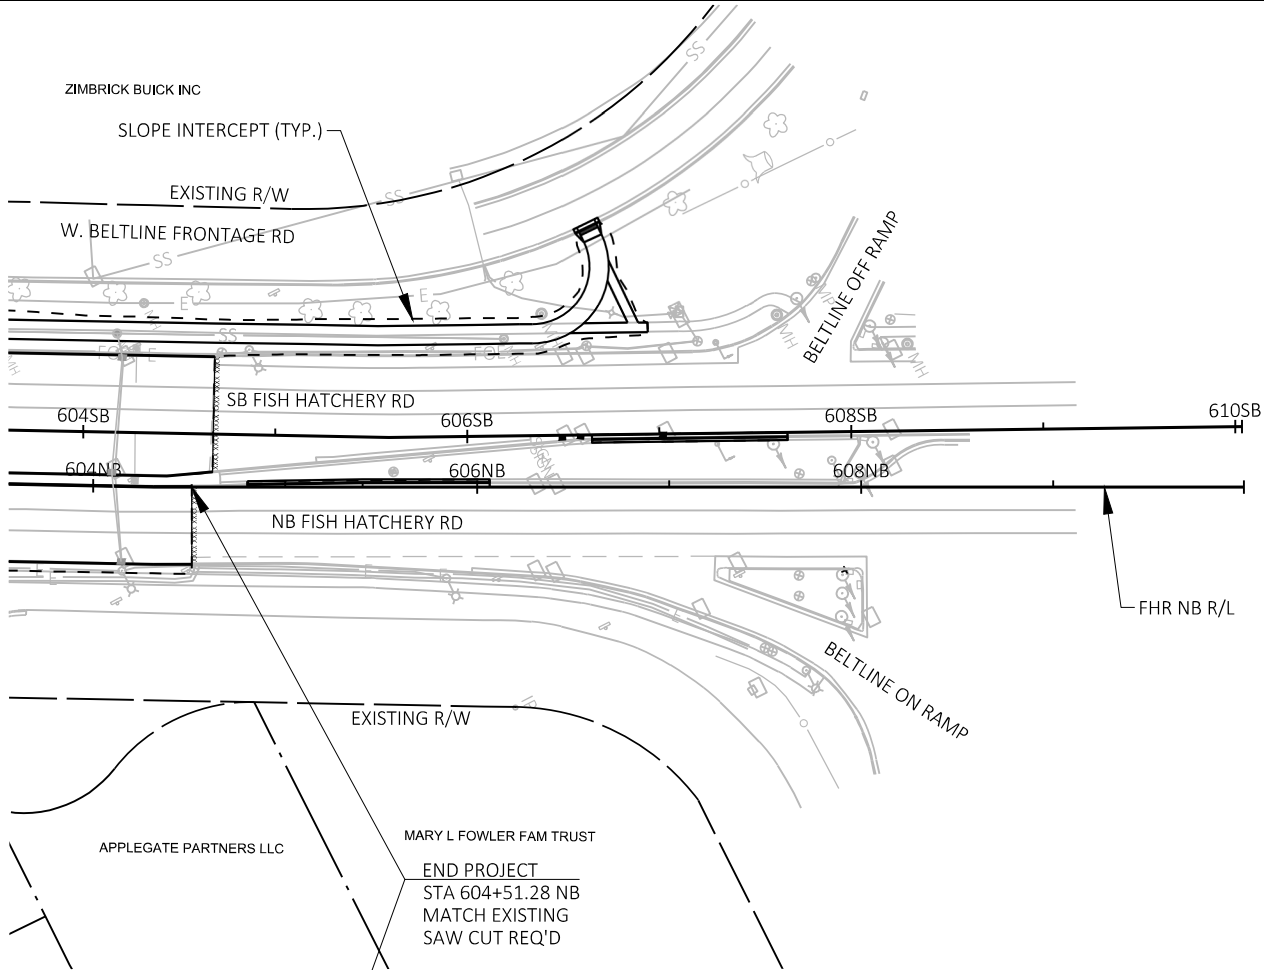

FILE NAME: G:\FITCHBURG\18013.000\CIVIL3D\SHEETS\PLAN & PROFILE\FHR-P&P-SB.DWG PLOT BY: KL ENGINEERING PLOT DATE: 10/28/2019 1:13 PM

APPROVED FOR CONSTRUCTION

12/16/2019

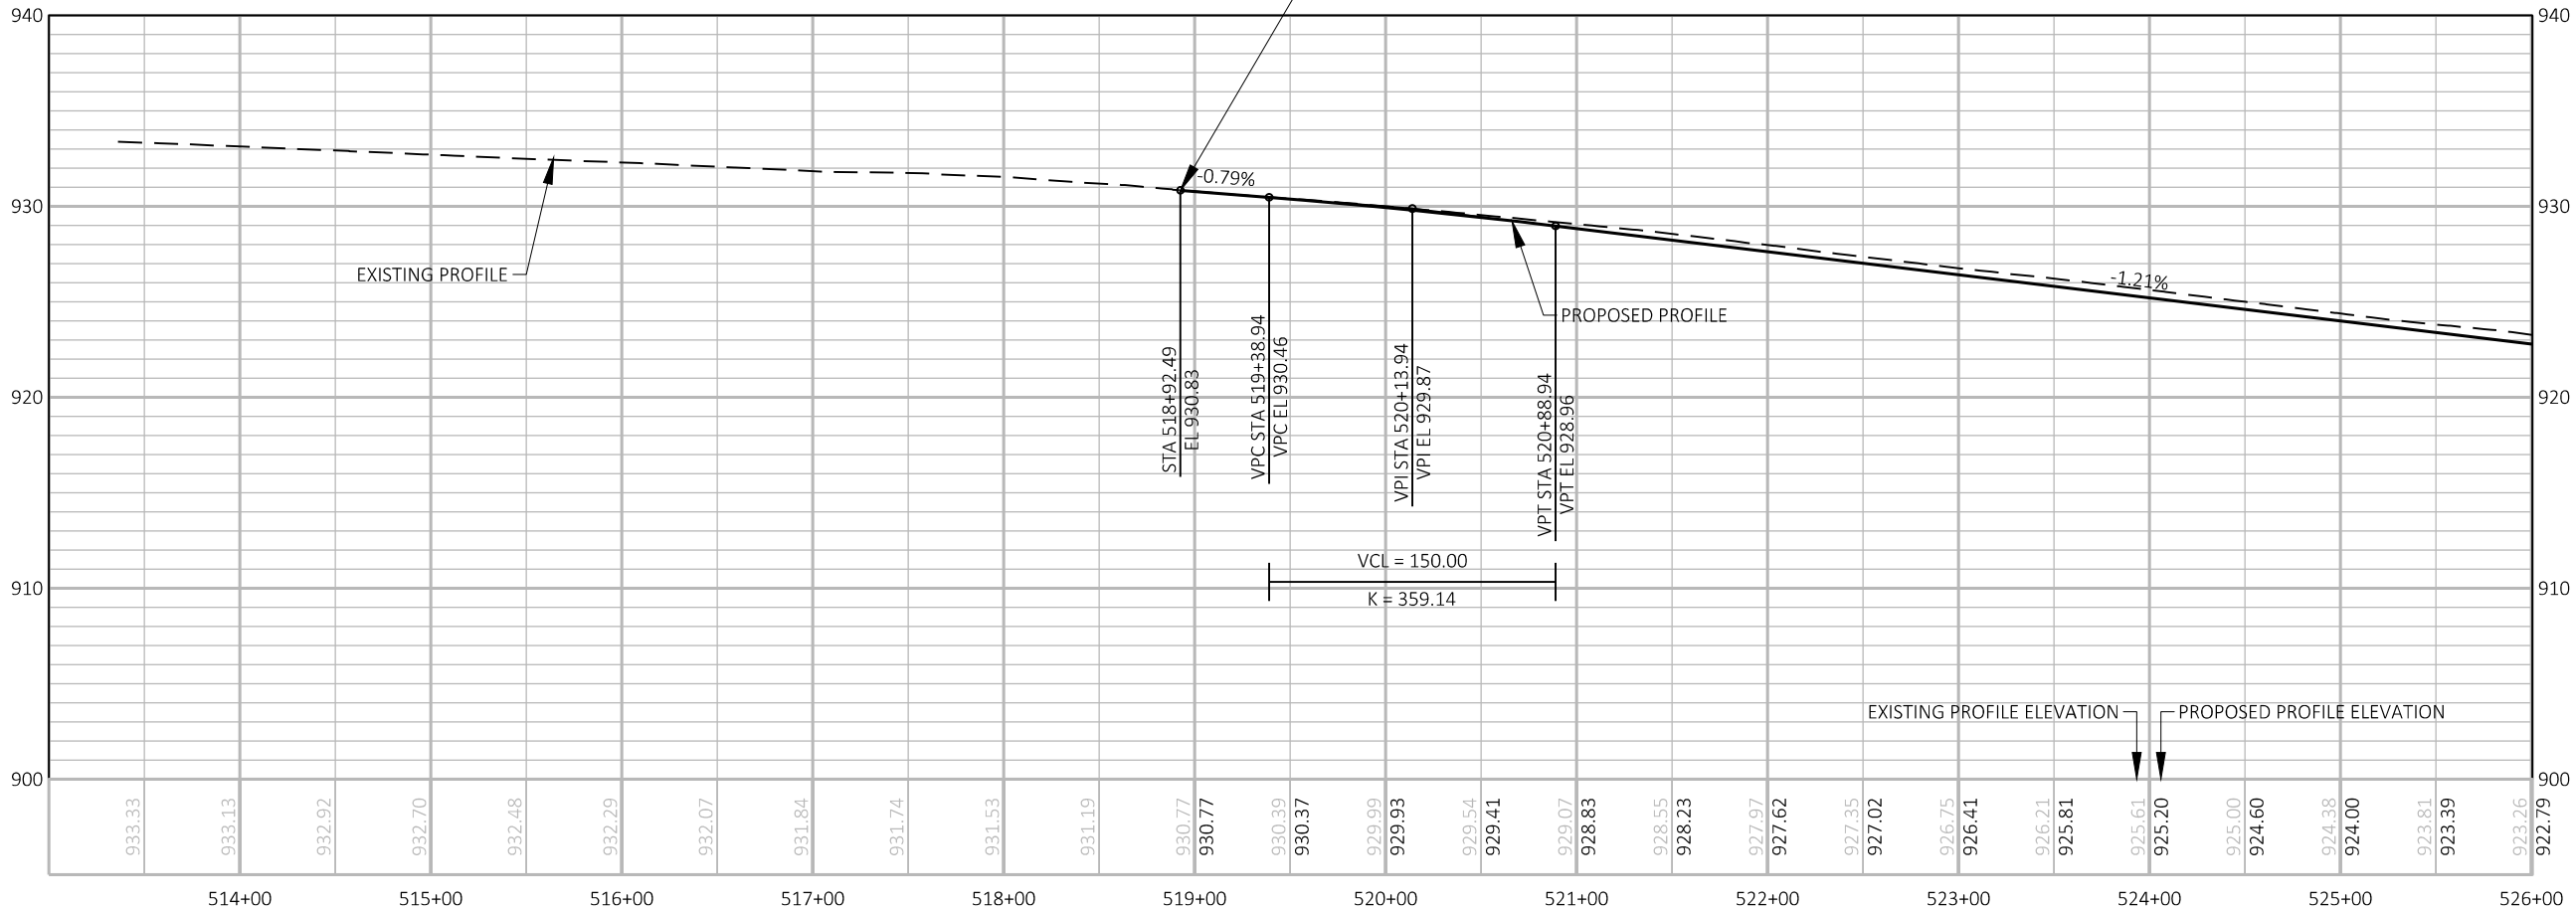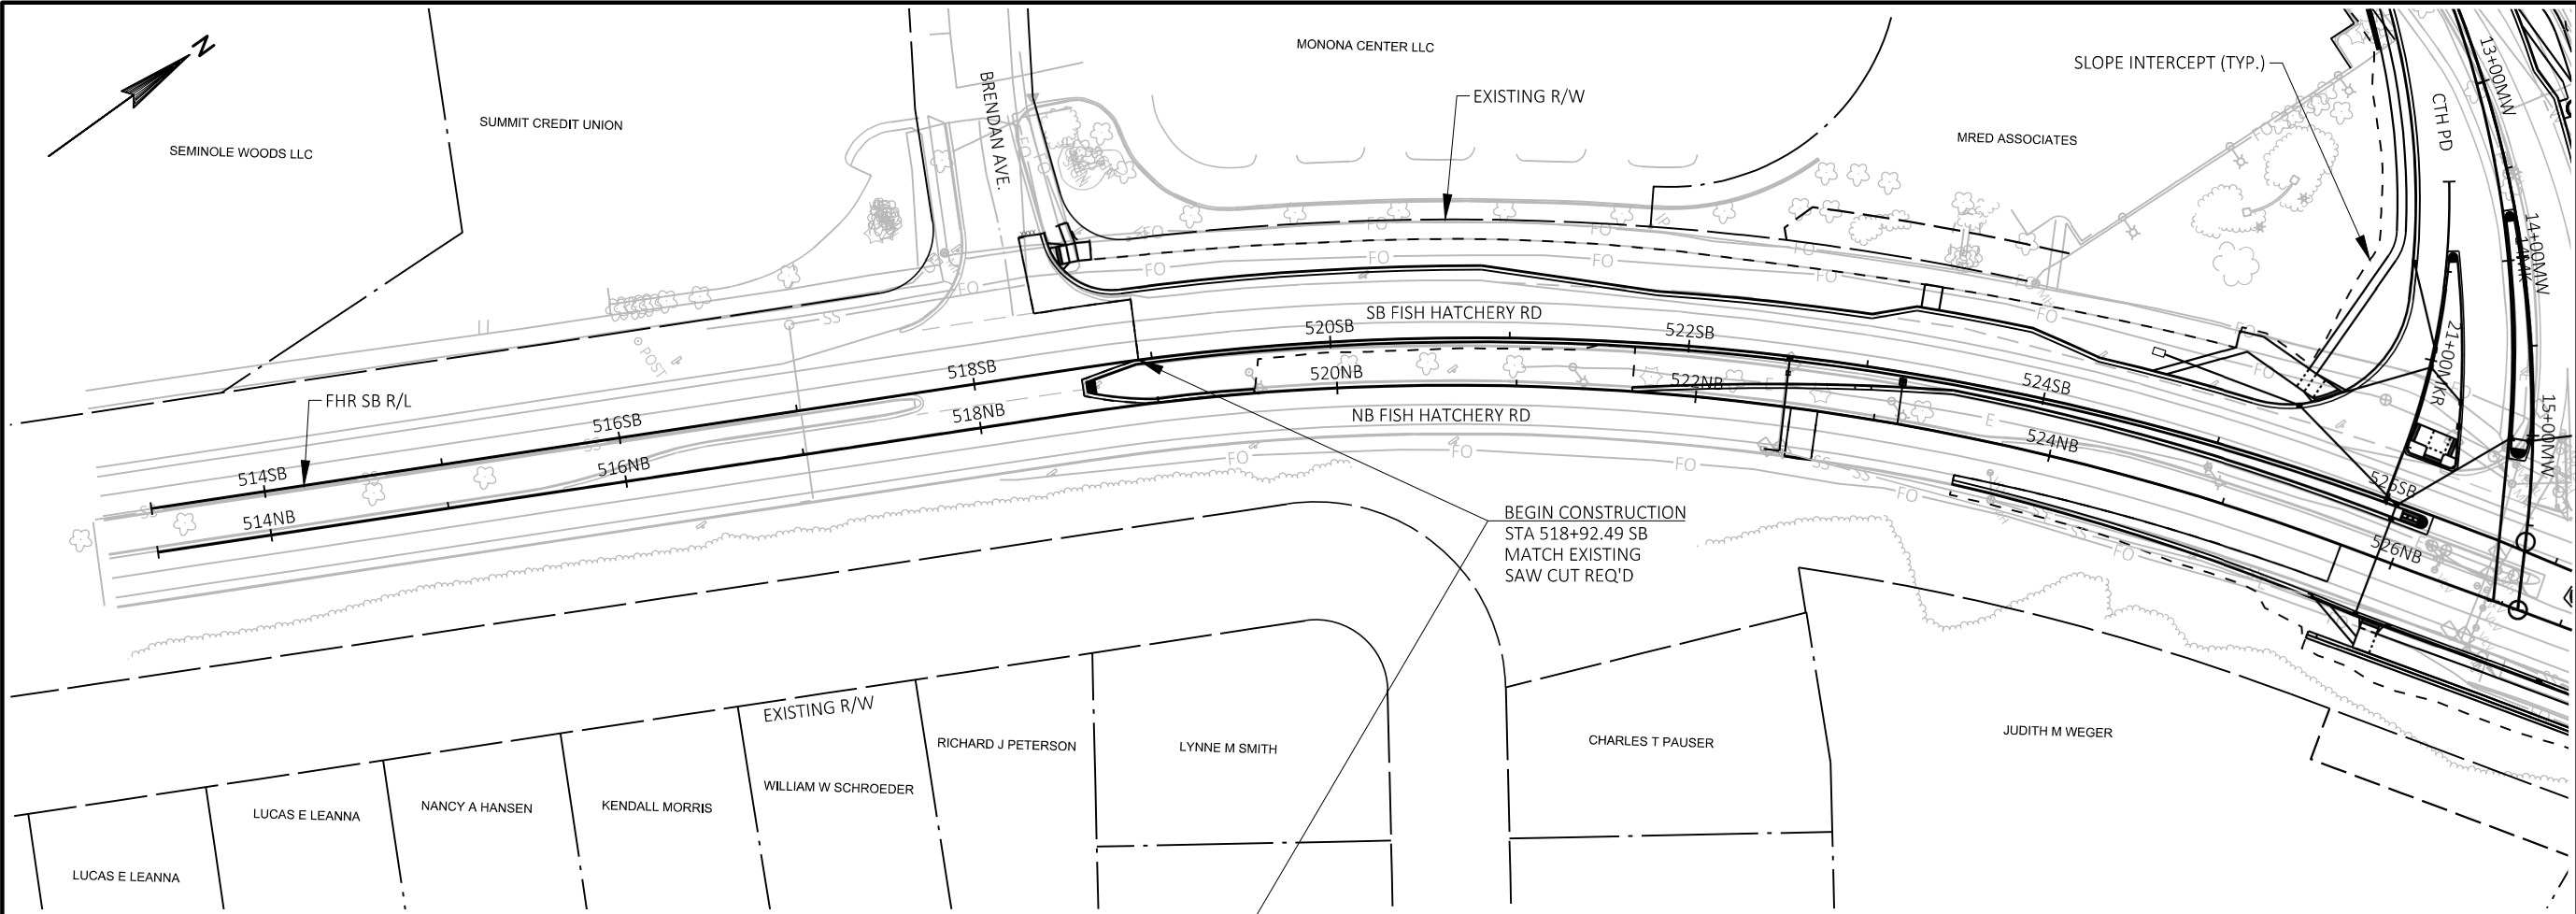

Engineering

[A] Better Experience
5400 King James Way
Suite 200
Madison, WI. 53719
Phone: (608) 663-1218
Phone: (800)-810-4012
http://klengineering.com
email@klengineering.com

CITY OF FITCHBURG

PLAN & PROFILE SHEET FISH HATCHERY RD - SOUTHBOUND

Project No: 19-3488
Date: OCTOBER 2019
Designed By: LMW
Drafted By: STD
Checked By: LMW

Revisions: XX-XX-XXXX

SHEET NO.



1 OF 8

FILE NAME: G:\FITCHBURG\18013.000\CIVIL3D\SHEETS\PLAN & PROFILE\FHR-P&P-SB.DWG

PLOT BY: KL ENGINEERING PLOT DATE: 10/28/2019 1:14 PM

APPROVED FOR CONSTRUCTION

12/16/2019

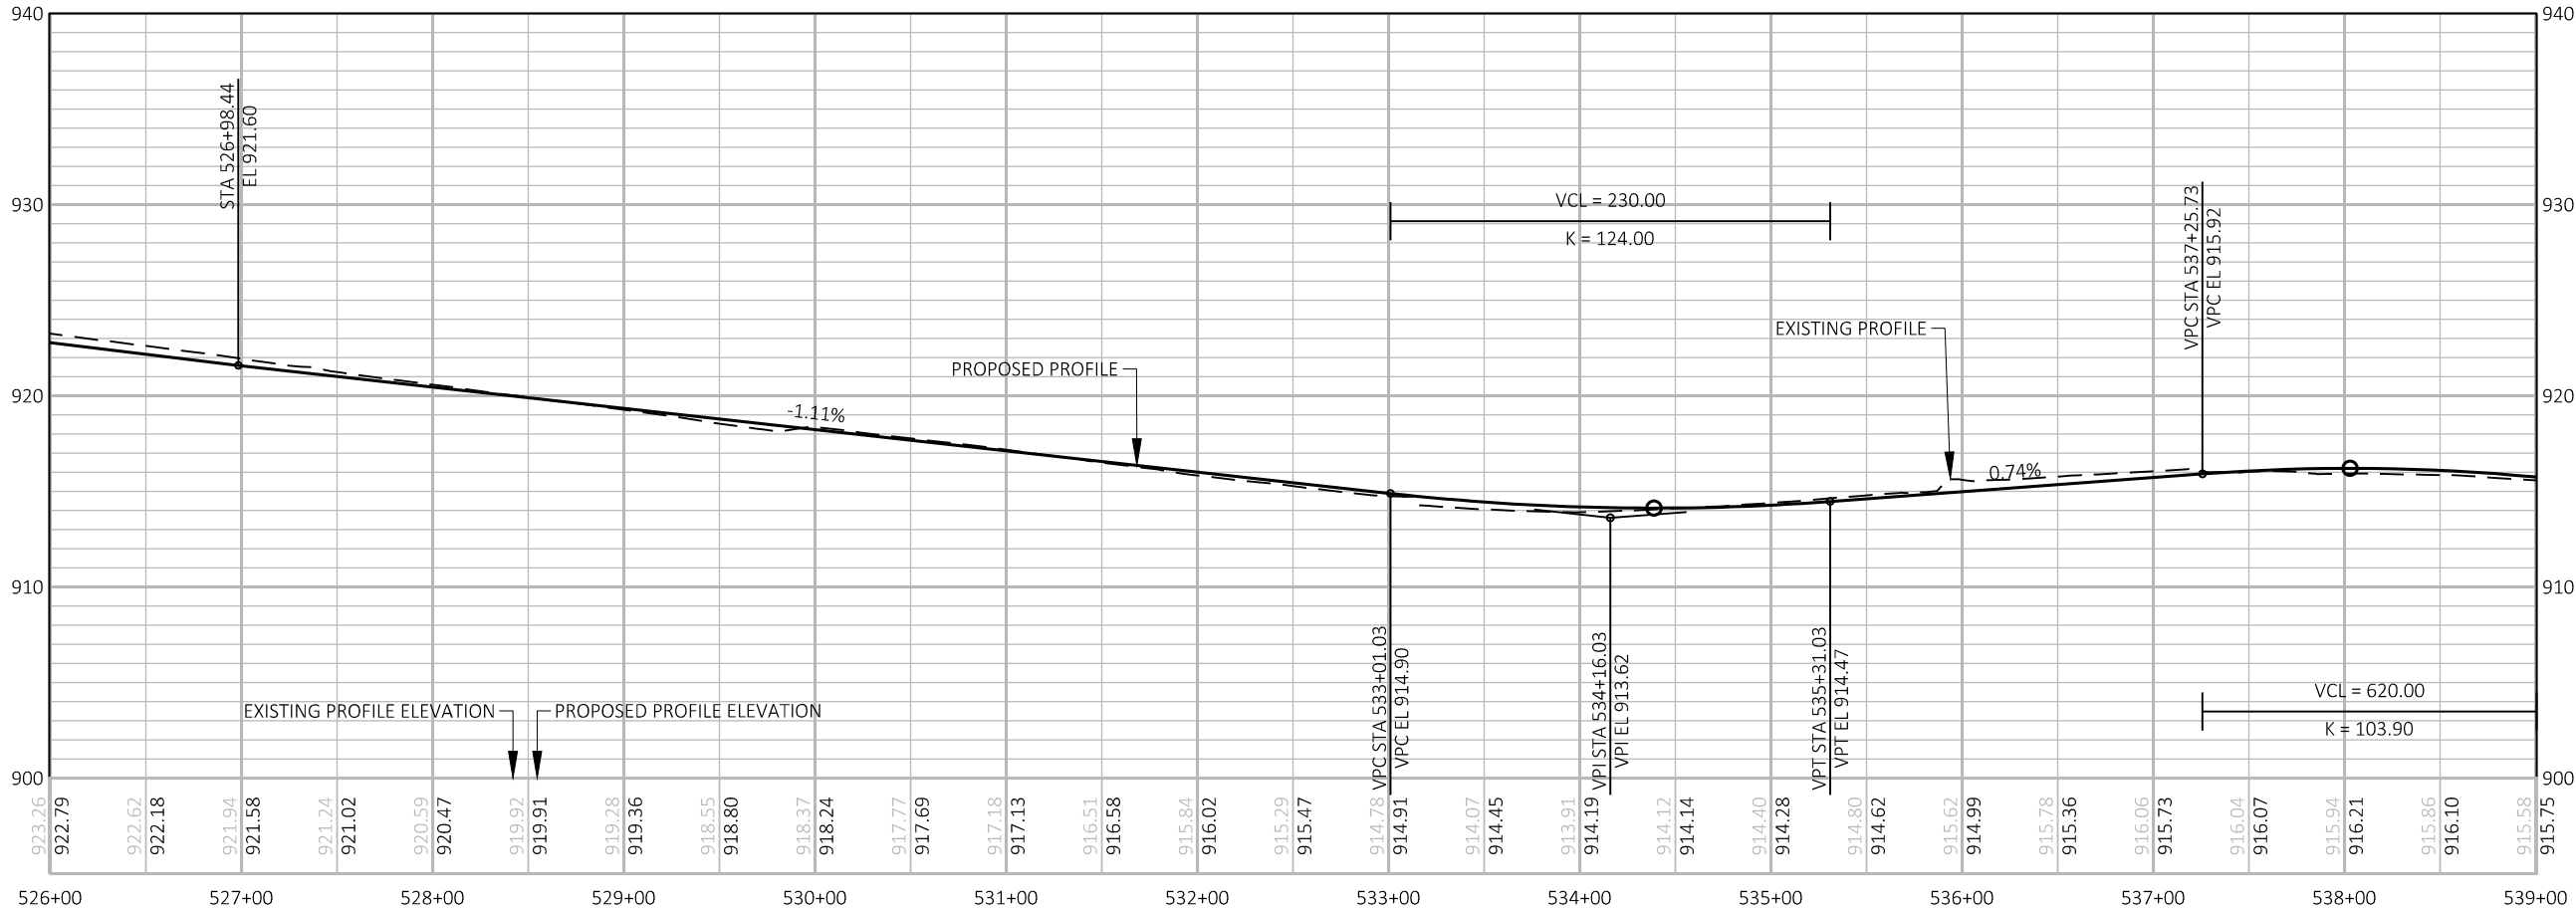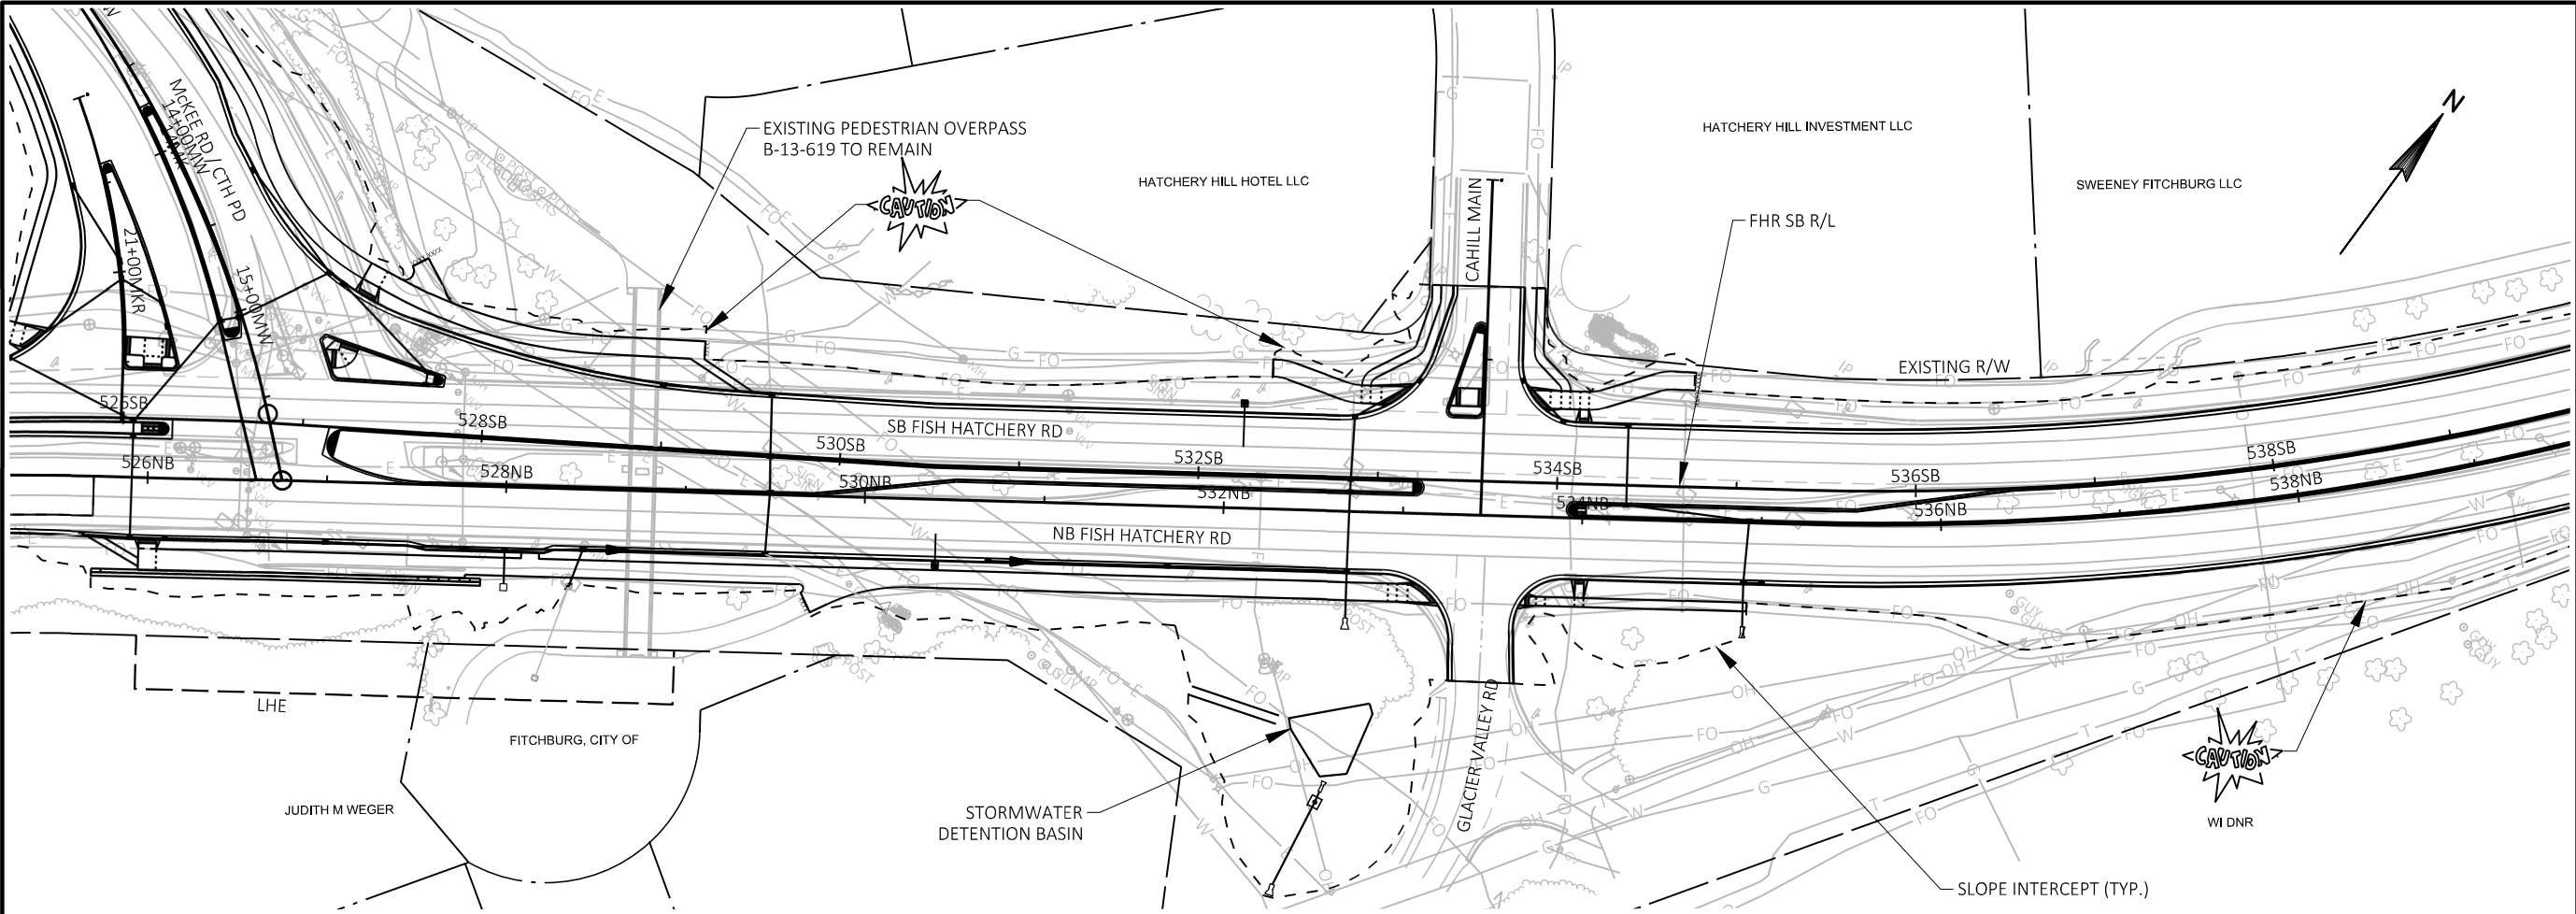

Engineering

[A] Better Experience

5400 King James Way
Suite 200

Madison, WI. 53719

Phone: (608) 663-1218

Phone: (800)-810-4012

http://klengineering.com

email@klengineering.com

CITY OF FITCHBURG



PLAN & PROFILE SHEET FISH HATCHERY RD - SOUTHBOUND

Project No: 19-3488
Date: OCTOBER 2019
Designed By: LMW
Drafted By: STD
Checked By: LMW

Revisions: XX-XX-XXXX

SHEET NO.

2 OF 8

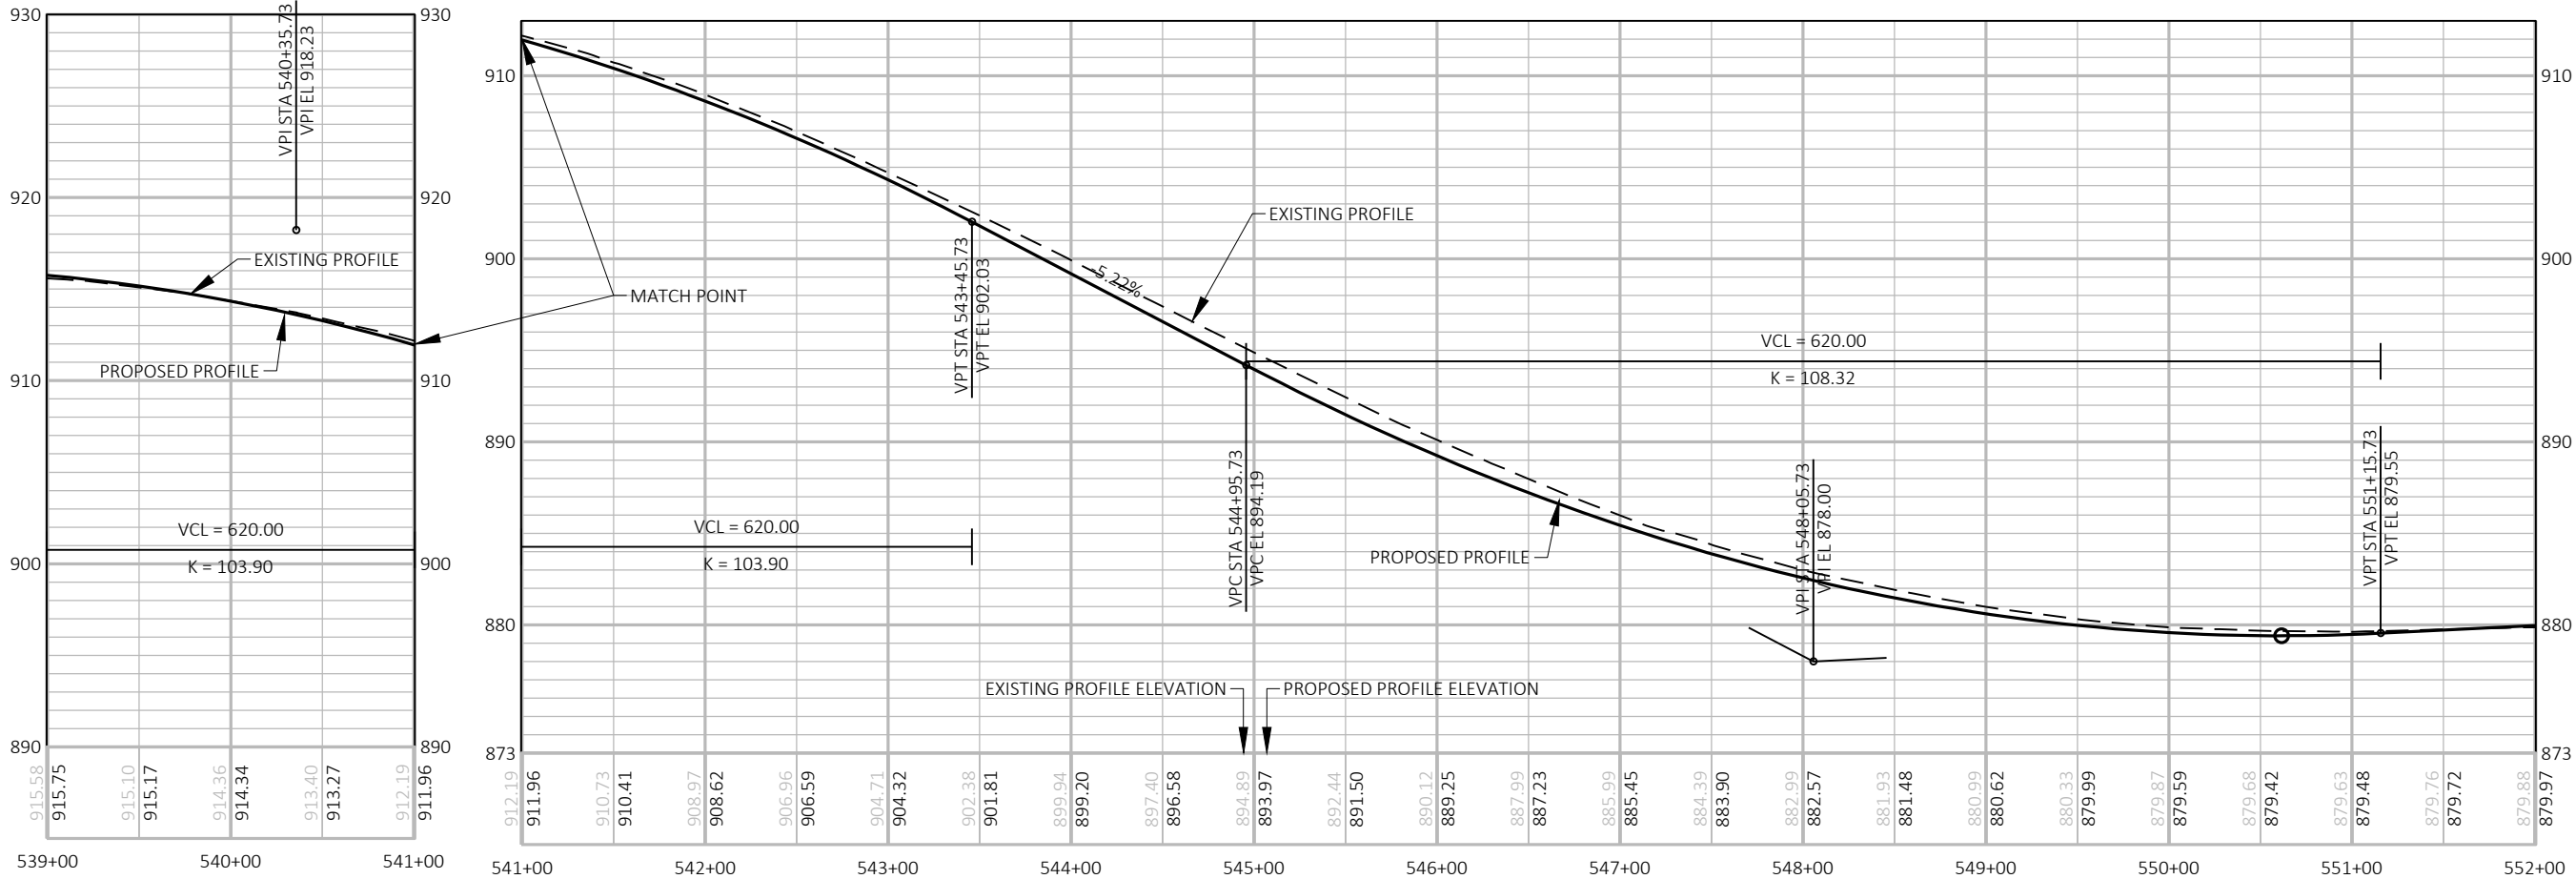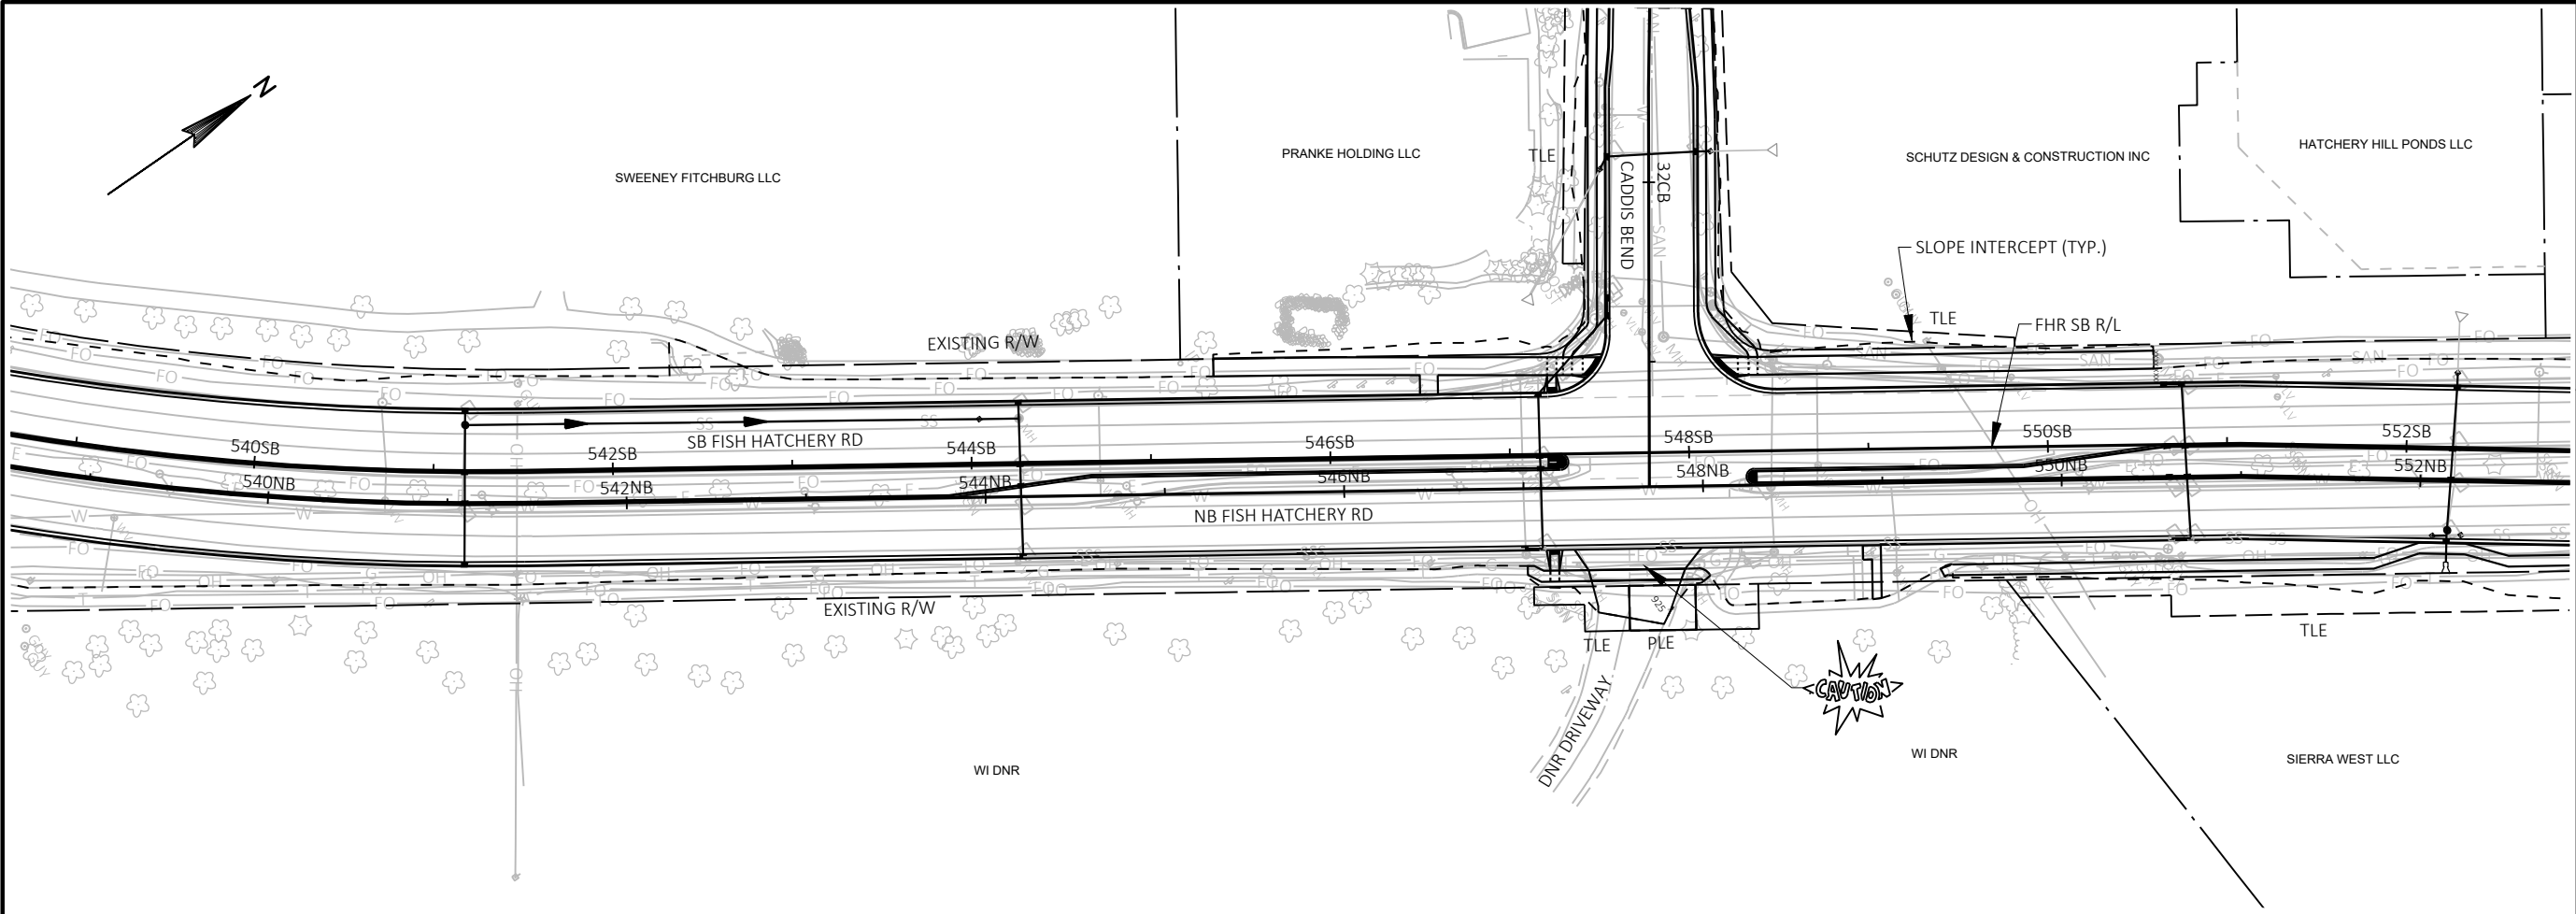

Engineering

[A] Better Experience

5400 King James Way

Suite 200

Madison, WI. 53719

Phone: (608) 663-1218

Phone: (800)-810-4012

http://klengineering.com

email@klengineering.com

CITY OF FITCHBURG

PLAN & PROFILE SHEET FISH HATCHERY RD - SOUTHBOUND

Project No: 19-3488
Date: OCTOBER 2019
Designed By: LMW
Drafted By: STD
Checked By: LMW

Revisions: 12/13/2019



SHEET NO.

3 OF 8

FILE NAME: G:\FITCHBURG\18013.000\CIVIL3D\SHEETS\PLAN & PROFILE\FHR-P&P-SB.DWG
PLOT BY: KL ENGINEERING
PLOT DATE: 10/28/2019 1:14 PM

APPROVED FOR CONSTRUCTION

12/16/2019

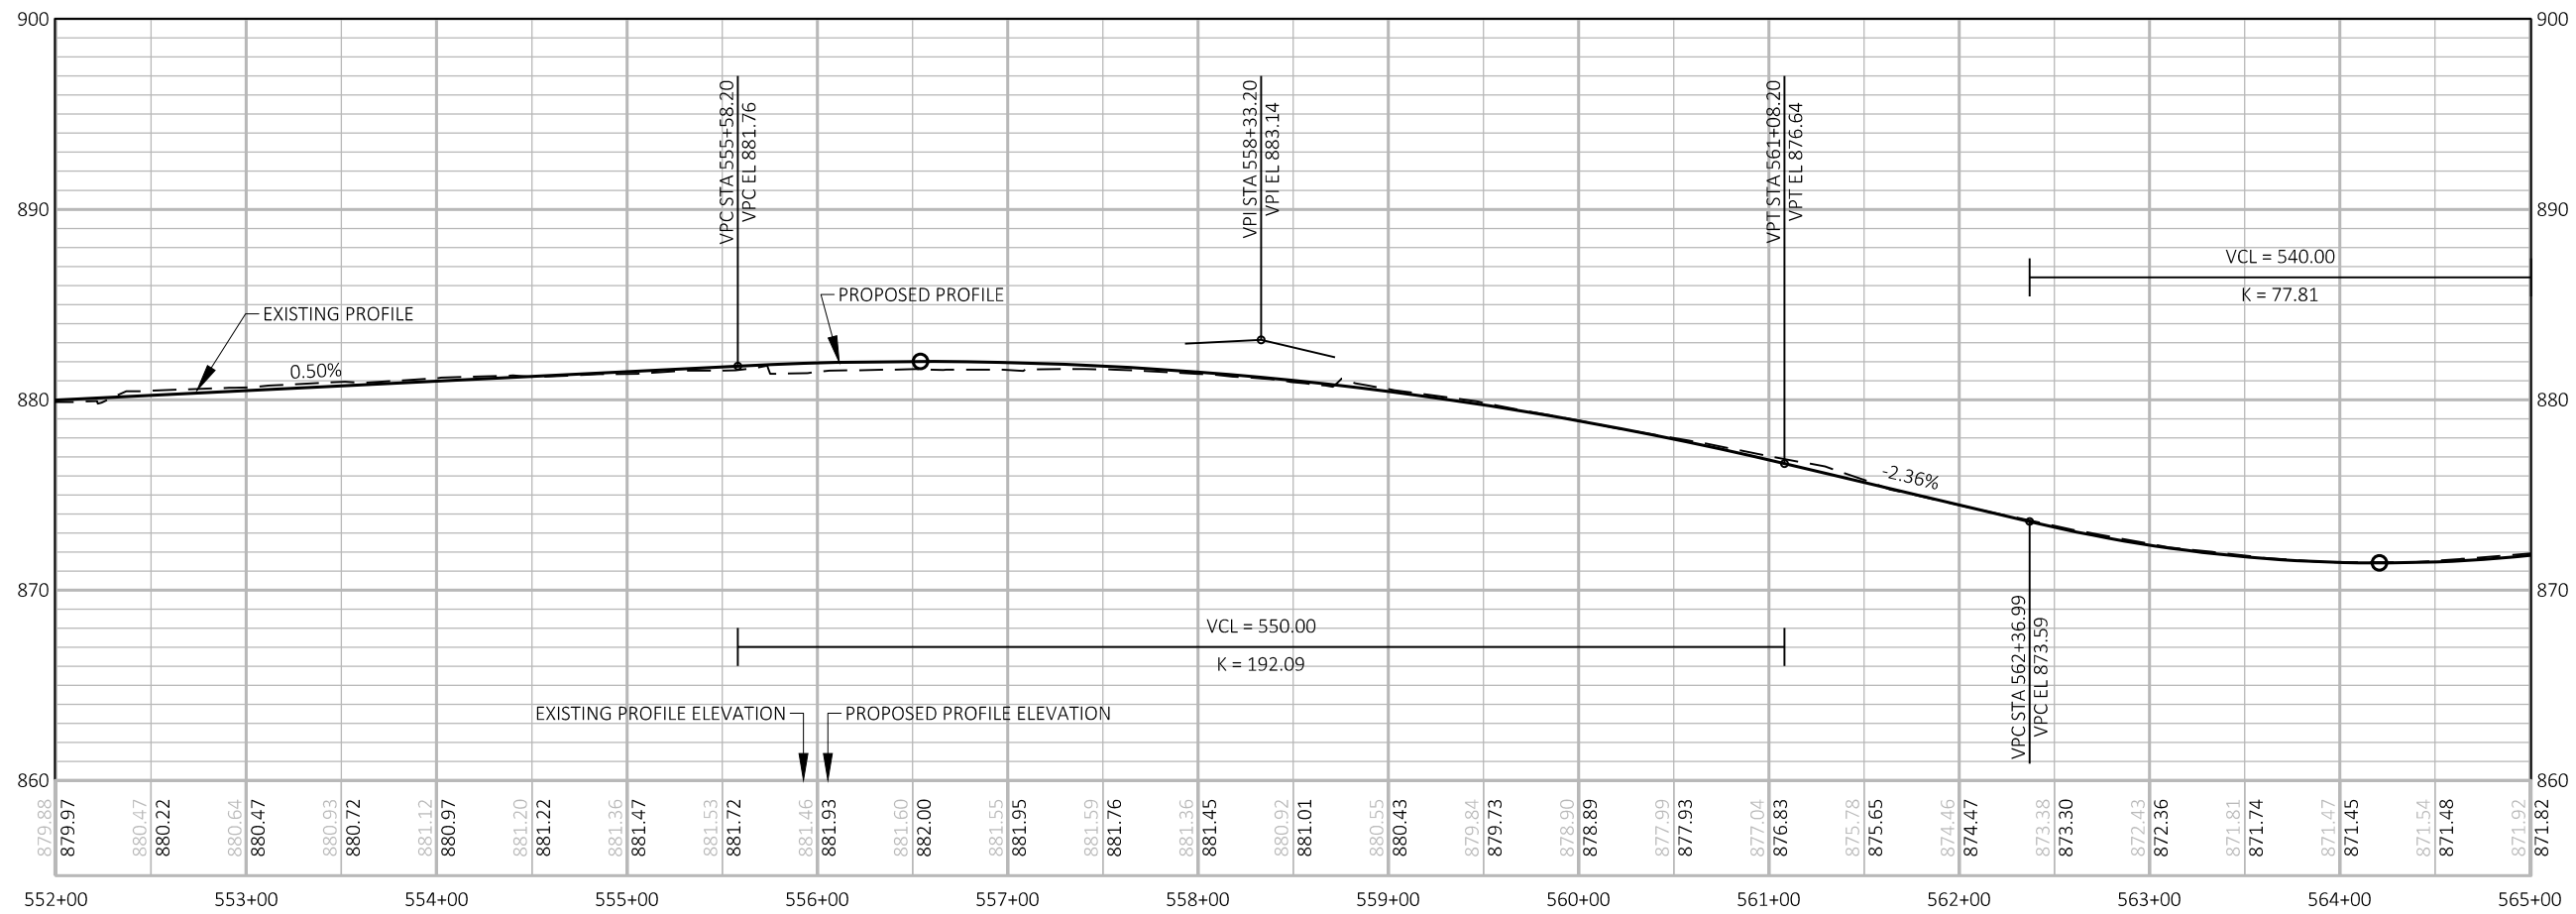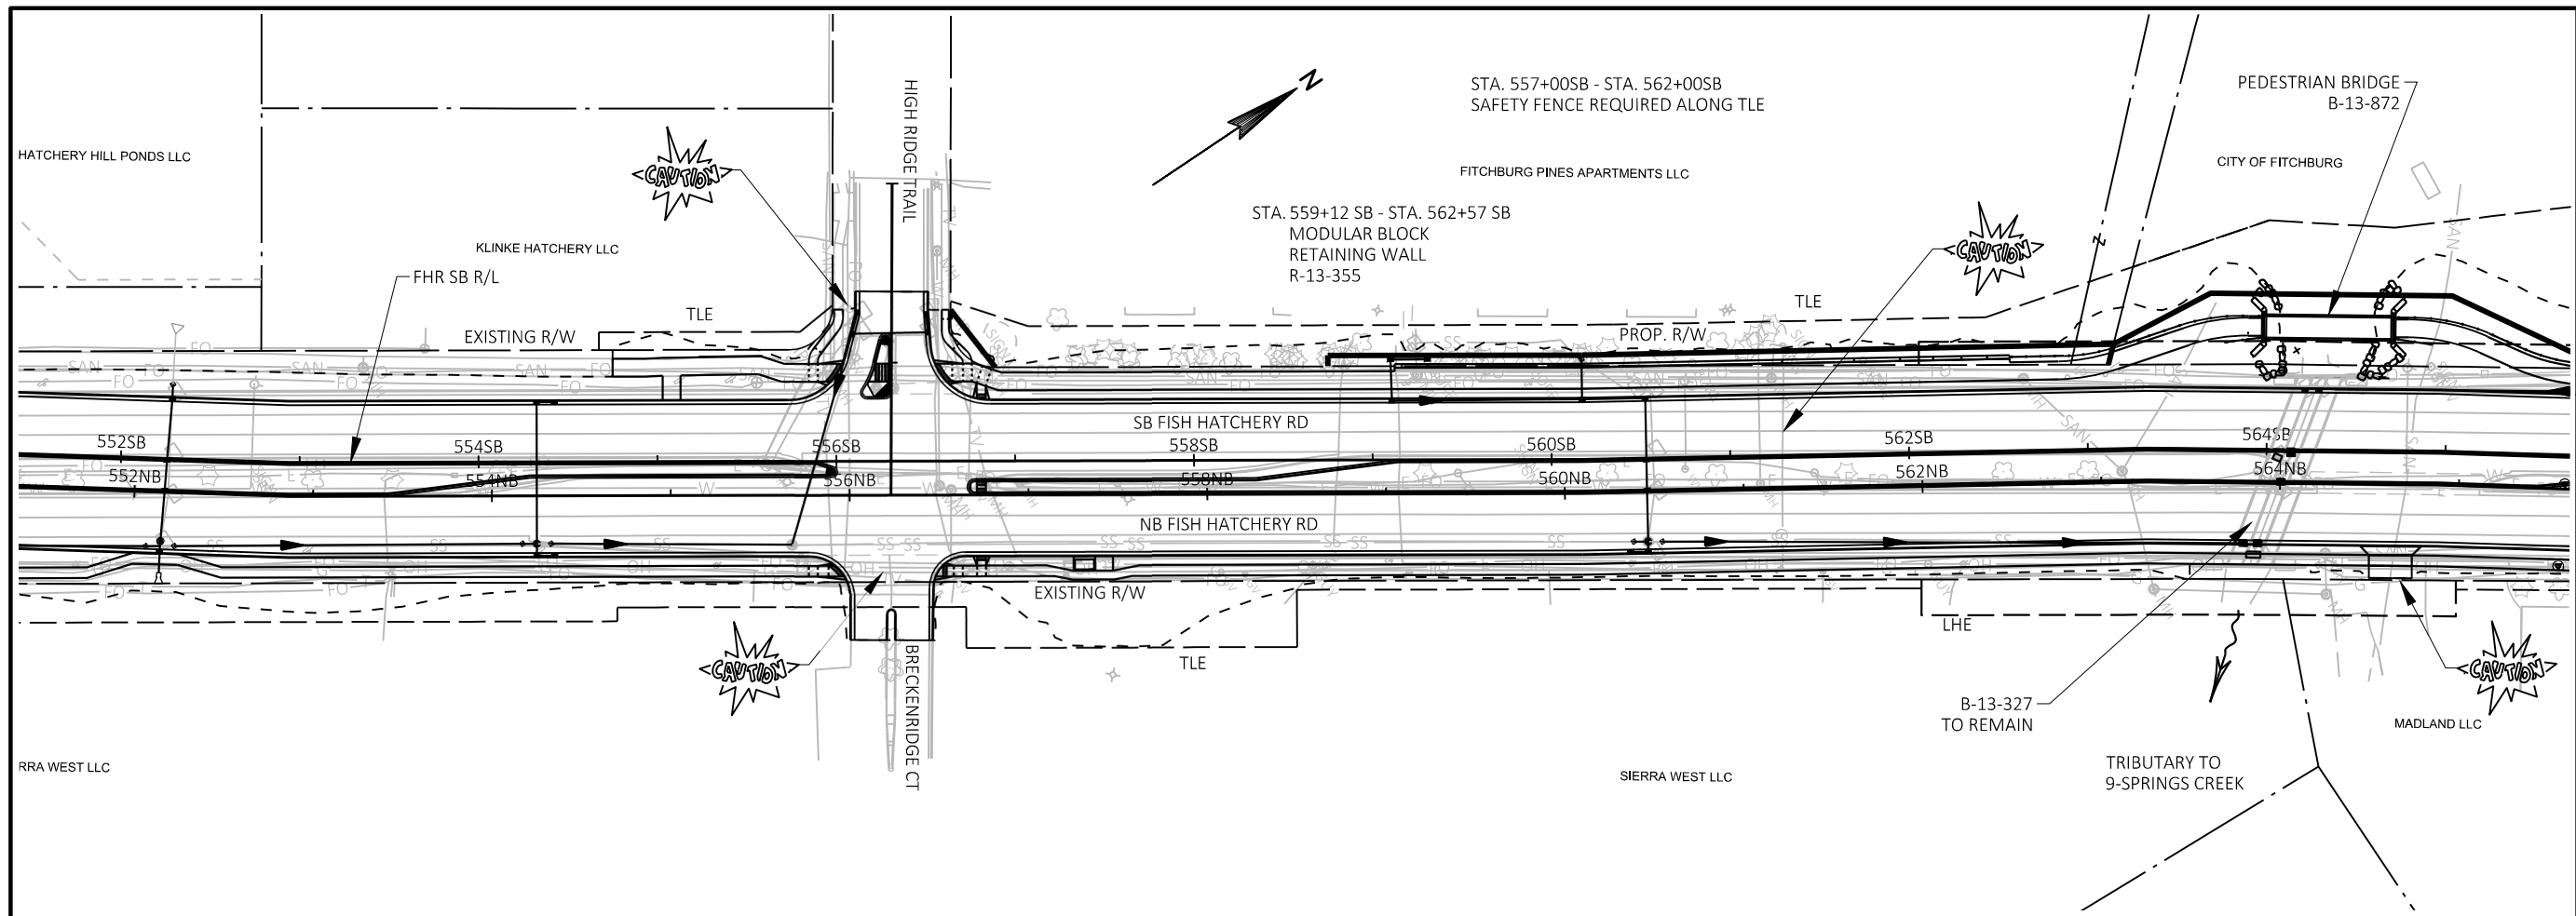

KL
Engineering
[A] Better Experience
5400 King James Way
Suite 200
Madison, WI. 53719
Phone: (608) 663-1218
Phone: (800)-810-4012
http://klengineering.com
email@klengineering.com

CITY OF FITCHBURG




PLAN & PROFILE SHEET FISH HATCHERY RD - SOUTHBOUND

Project No: 19-3488
Date: OCTOBER 2019
Designed By: LMW
Drafted By: STD
Checked By: LMW

Revisions: XX-XX-XXXX

SHEET NO.

4 OF 8

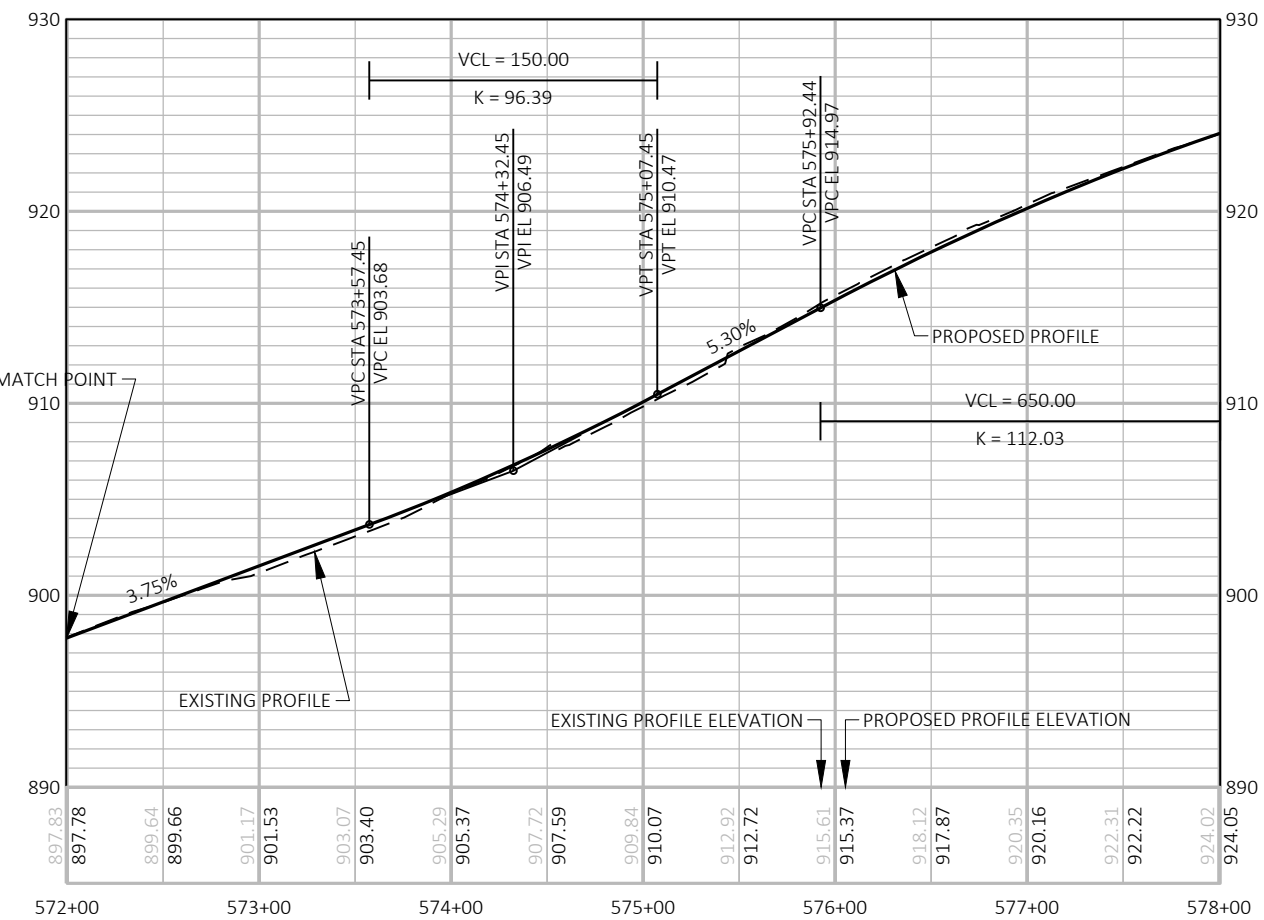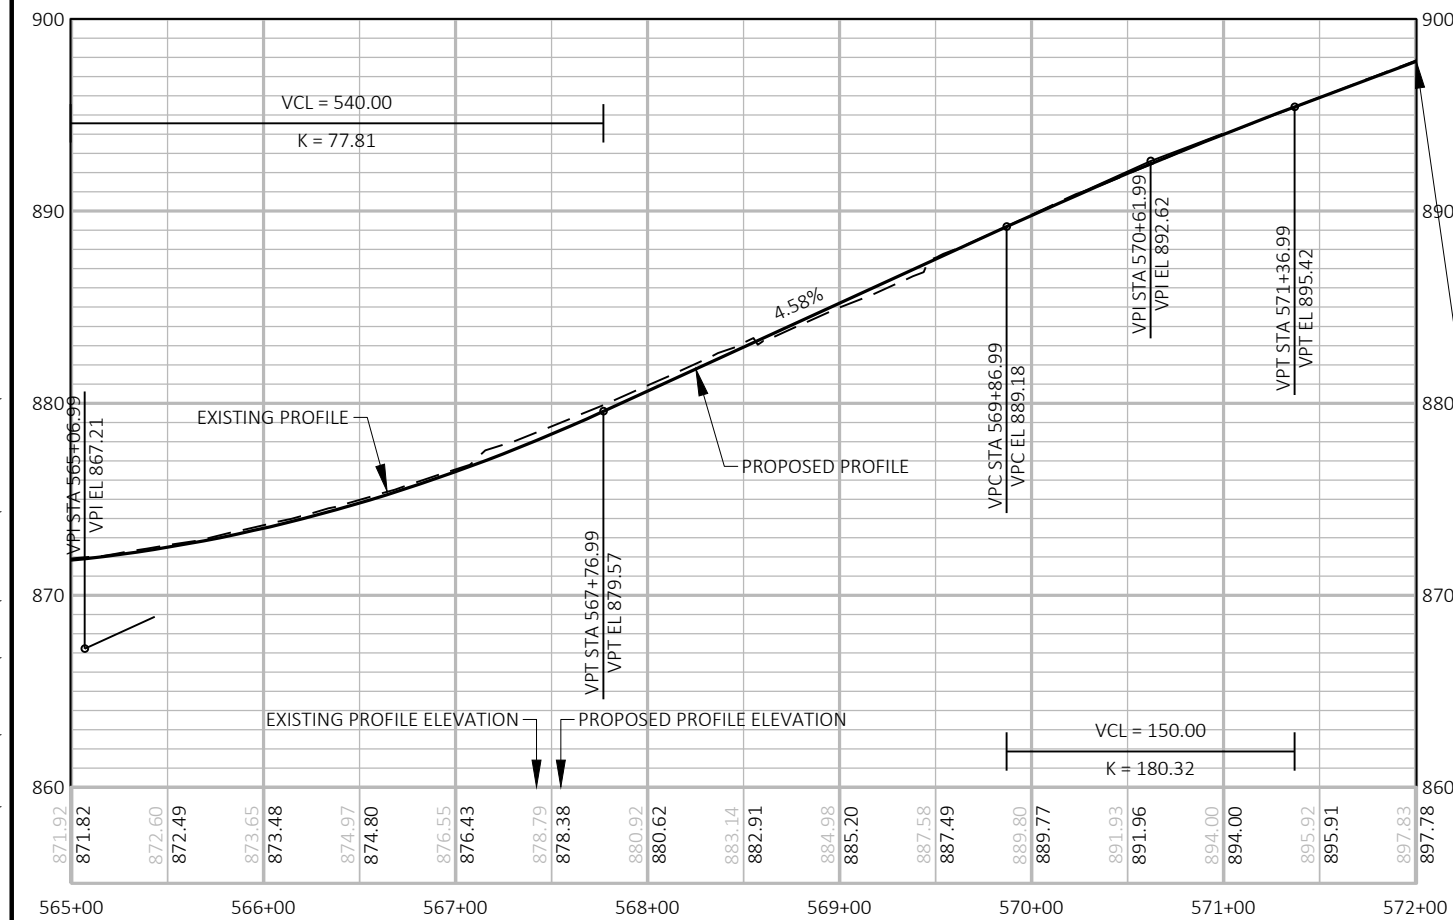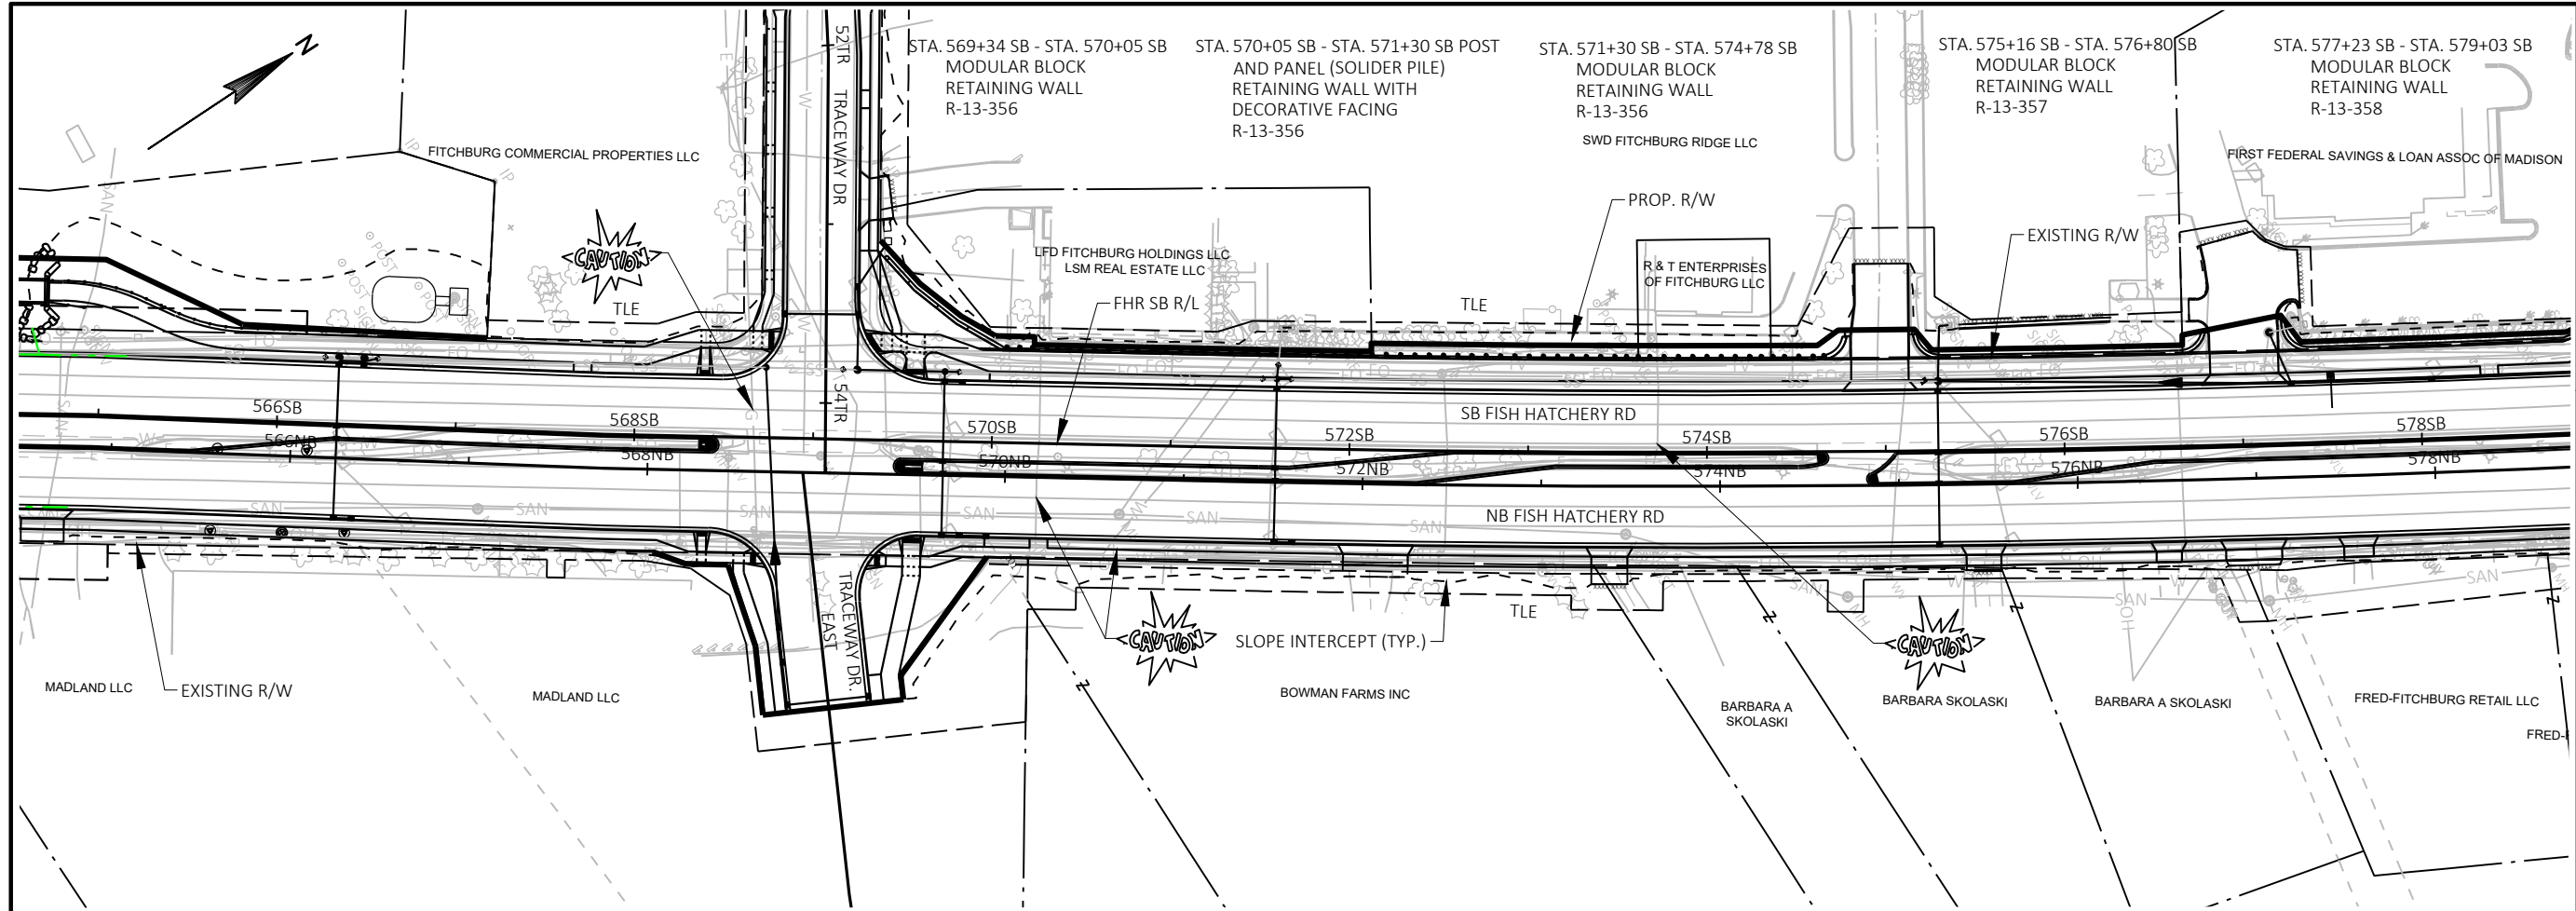

KL
Engineering
[A] Better Experience
5400 King James Way
Suite 200
Madison, WI. 53719
Phone: (608) 663-1218
Phone: (800)-810-4012
http://klengineering.com
email@klengineering.com

CITY OF FITCHBURG
PLAN & PROFILE SHEET
FISH HATCHERY RD - SOUTHBOUND

Project No: 19-3488
Date: OCTOBER 2019
Designed By: LMW
Drafted By: STD
Checked By: LMW

Revisions: 12/13/2019



SHEET NO.
5 OF **8**

FILE NAME: G:\FITCHBURG\18013-000\CIVIL3D\SHEETS\PLAN & PROFILE\FHR-P&P-SB.DWG

PLOT BY: KL ENGINEERING PLOT DATE: 10/28/2019 1:15 PM

APPROVED FOR CONSTRUCTION

12/16/2019

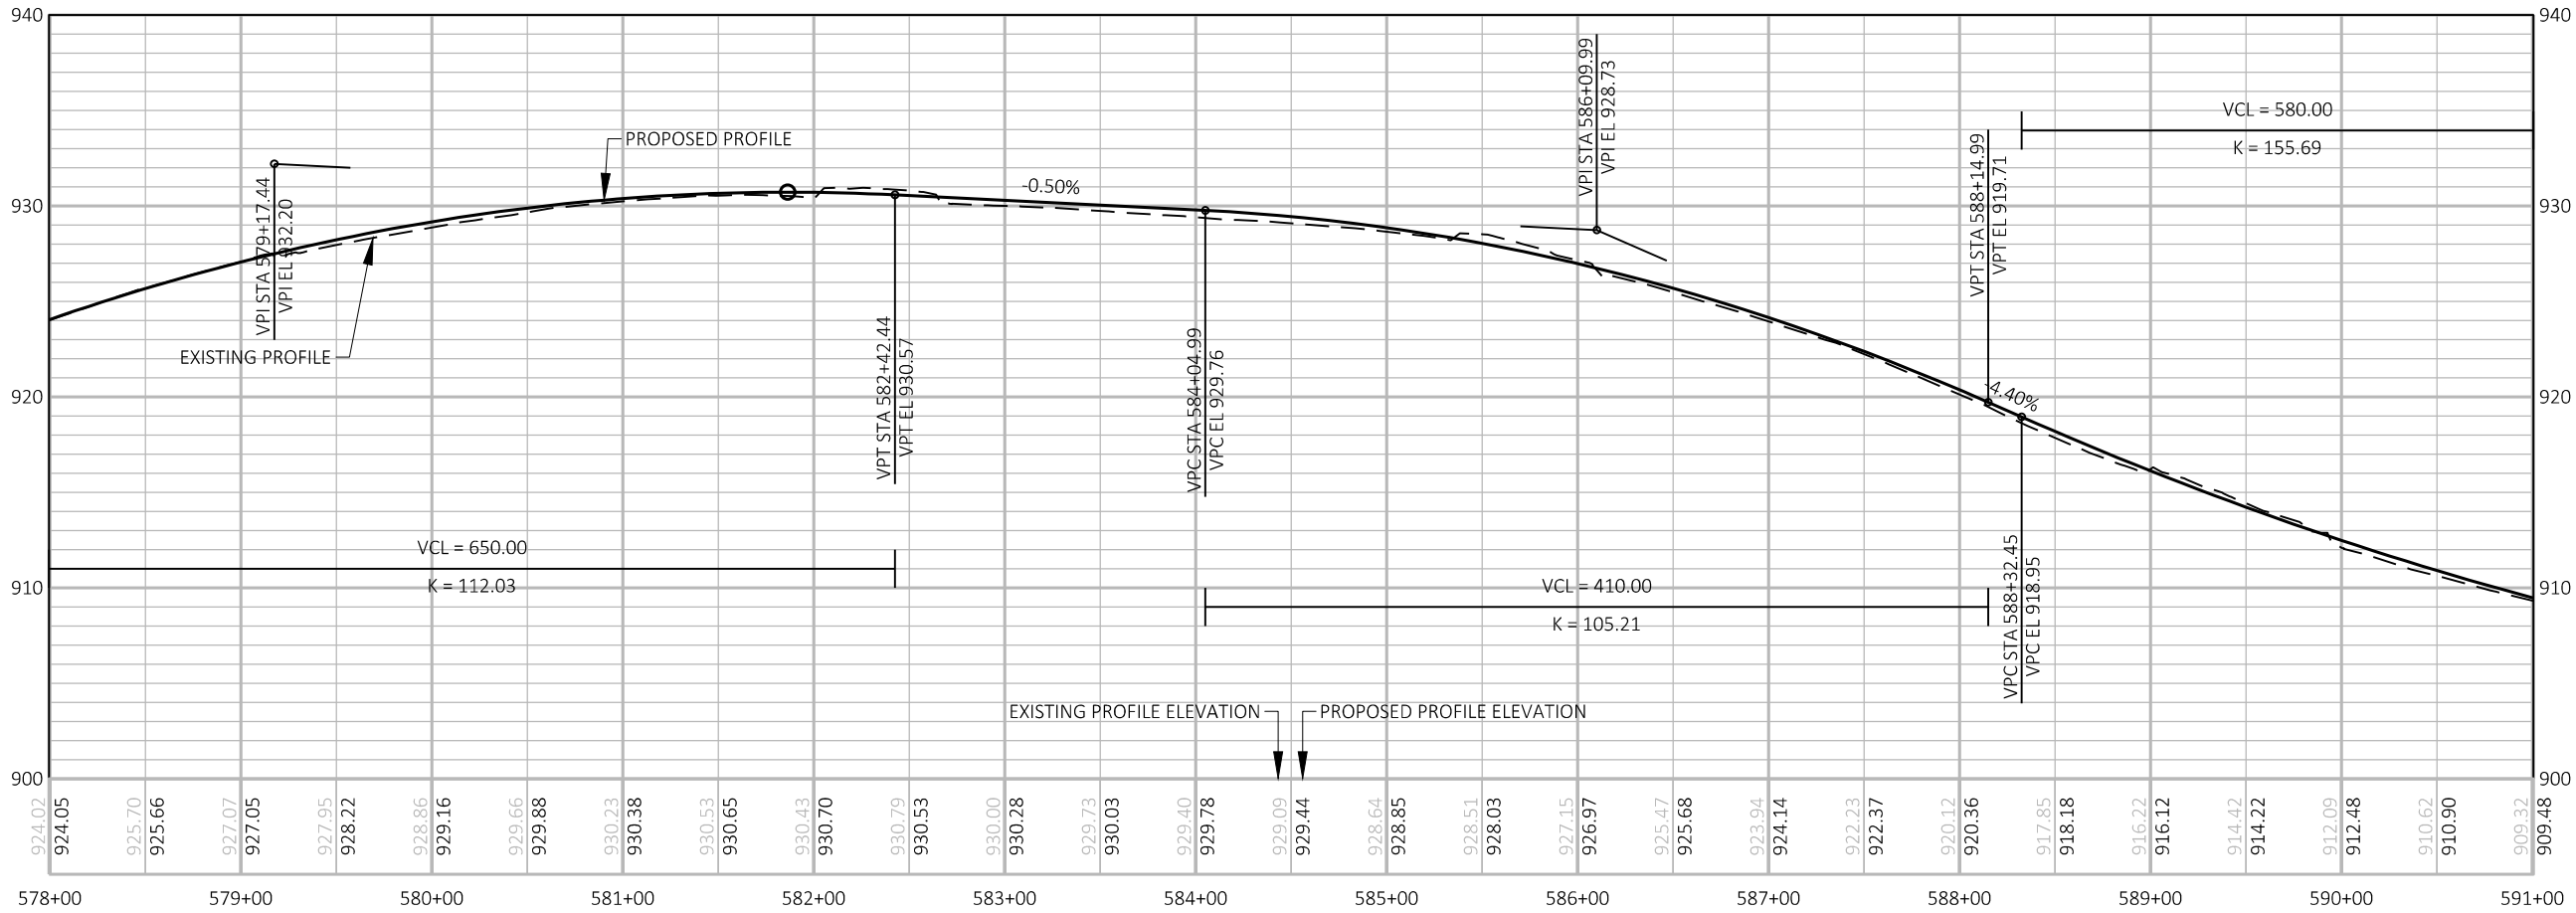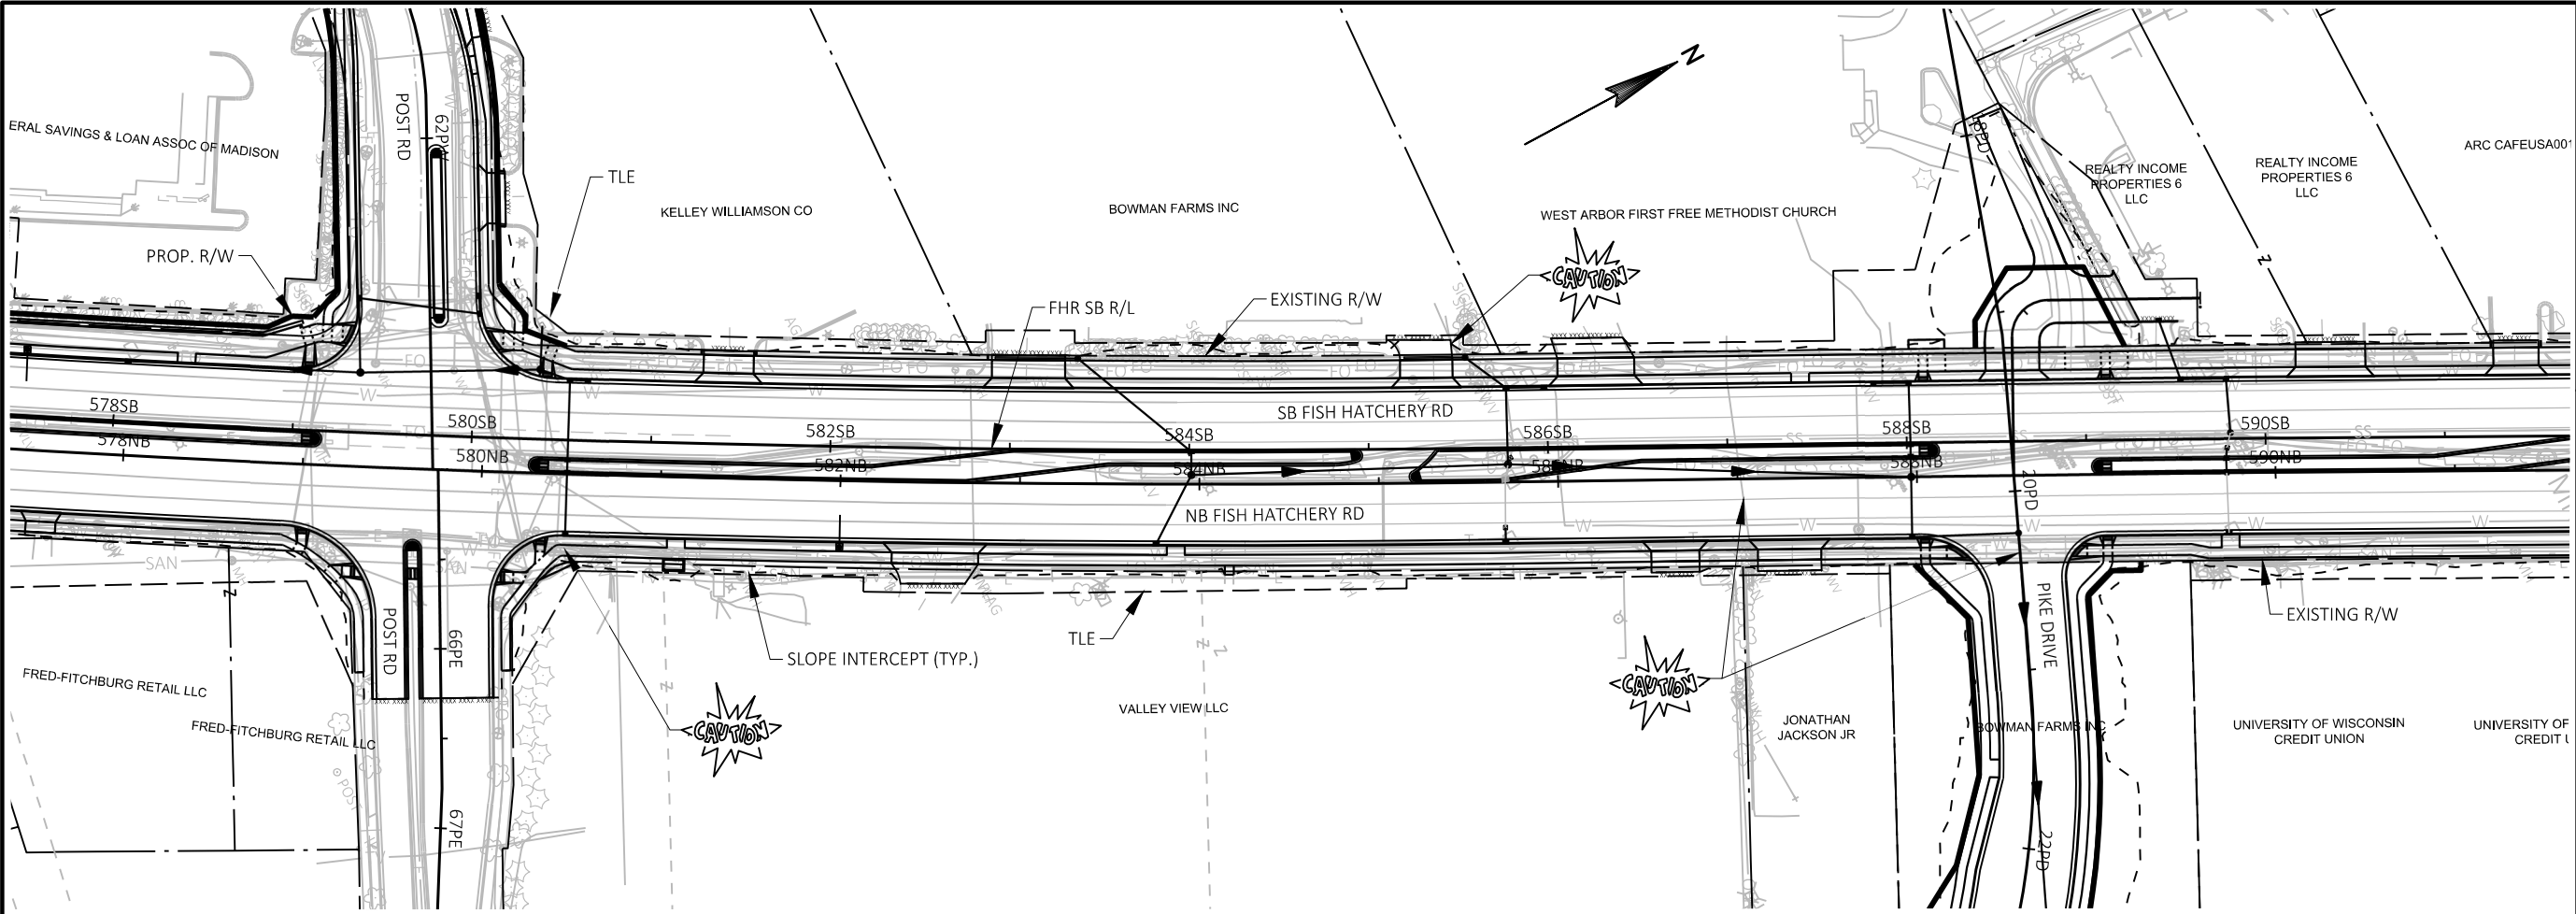

Engineering

[A] Better Experience

5400 King James Way
Suite 200

Madison, WI. 53719

Phone: (608) 663-1218

Phone: (800)-810-4012

http://klengineering.com

email@klengineering.com

CITY OF FITCHBURG

PLAN & PROFILE SHEET FISH HATCHERY RD - SOUTHBOUND

Project No: 19-3488
Date: OCTOBER 2019
Designed By: LMW
Drafted By: STD
Checked By: LMW

Revisions: XX-XX-XXXX



SHEET NO.

6 OF 8

FILE NAME: G:\FITCHBURG\18013.000\CIVIL\3D\SHEETS\PLAN\PLAN & PROFILE\FHR-P&P-SB.DWG
PLOT BY: KL ENGINEERING
PLOT DATE: 10/28/2019 1:16 PM

APPROVED FOR CONSTRUCTION

12/16/2019

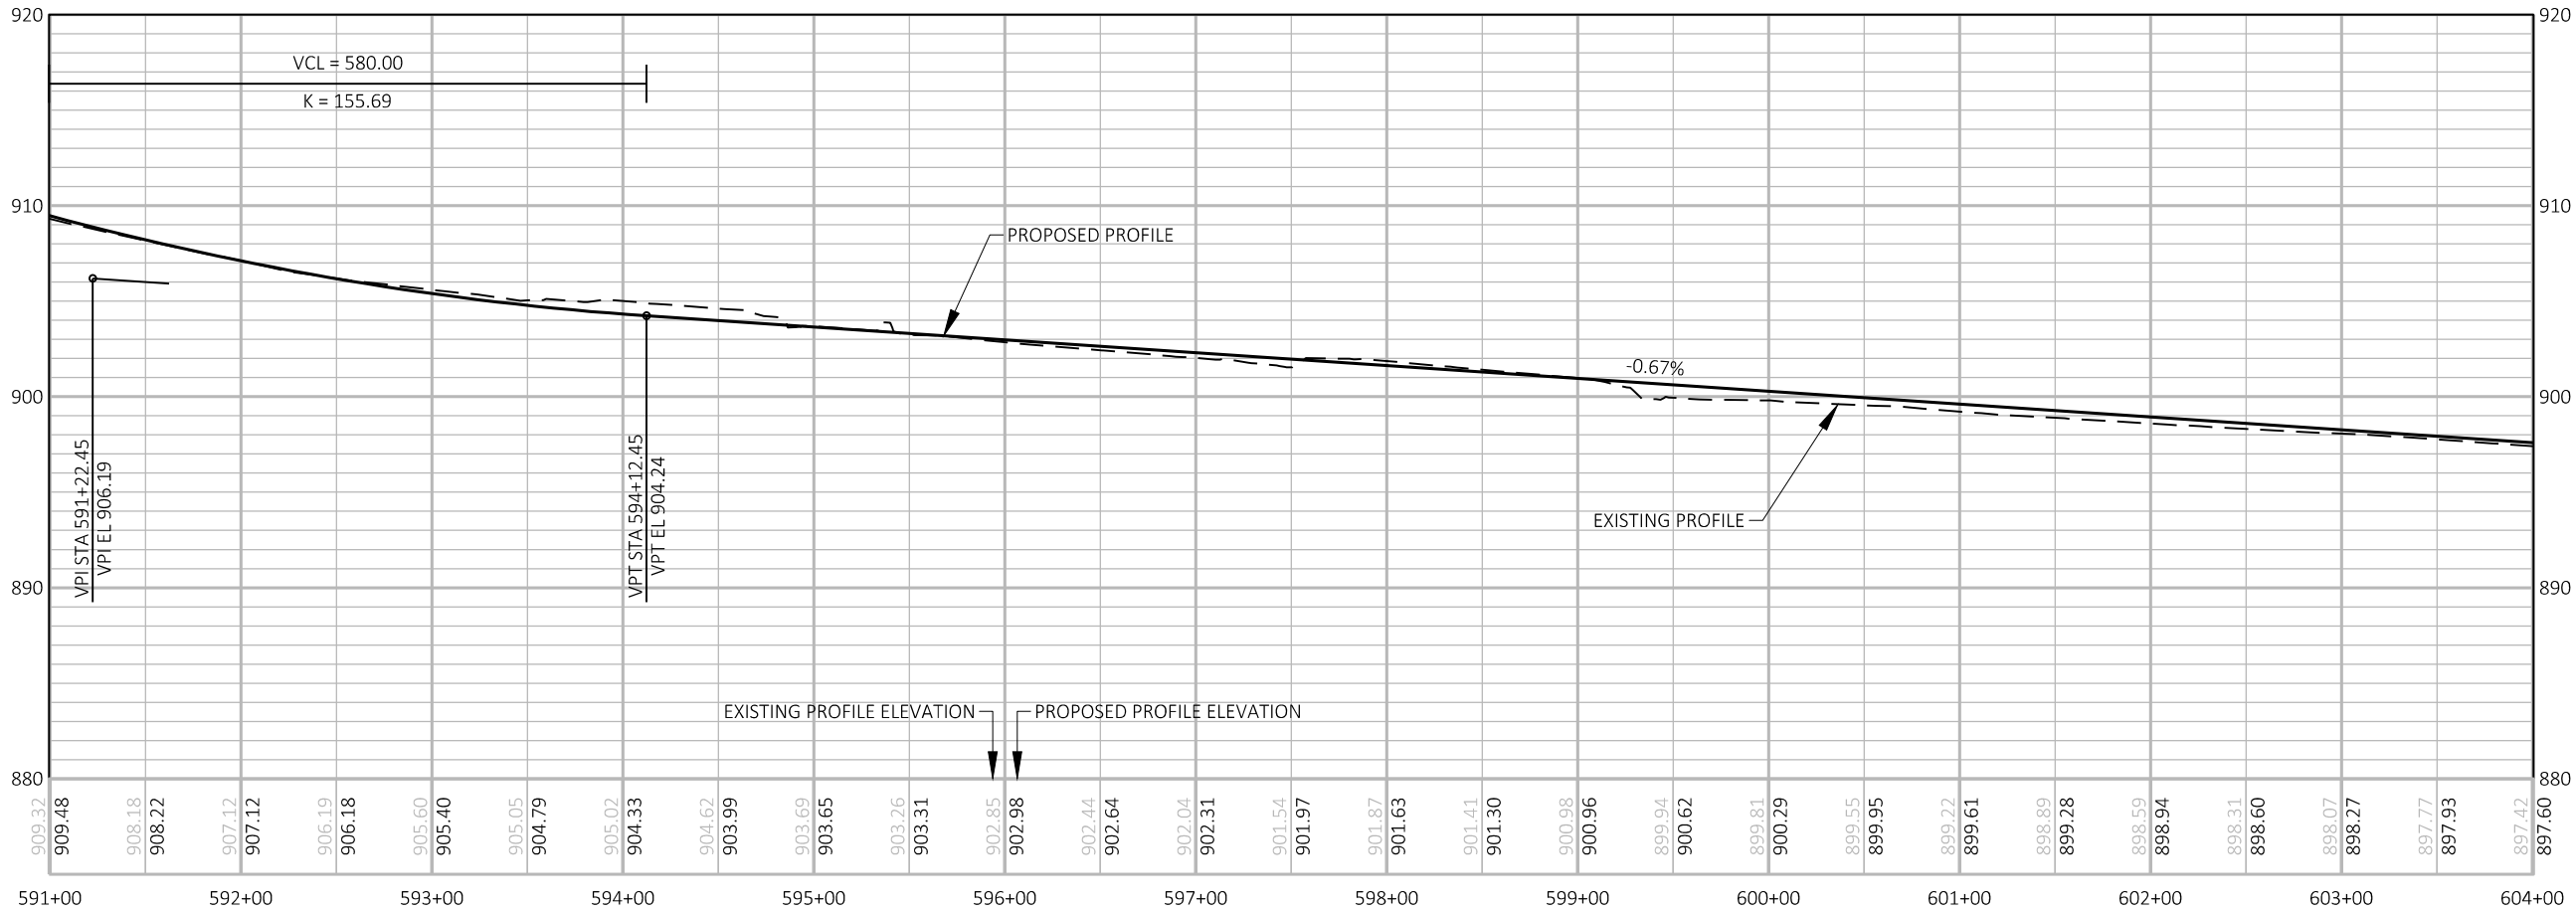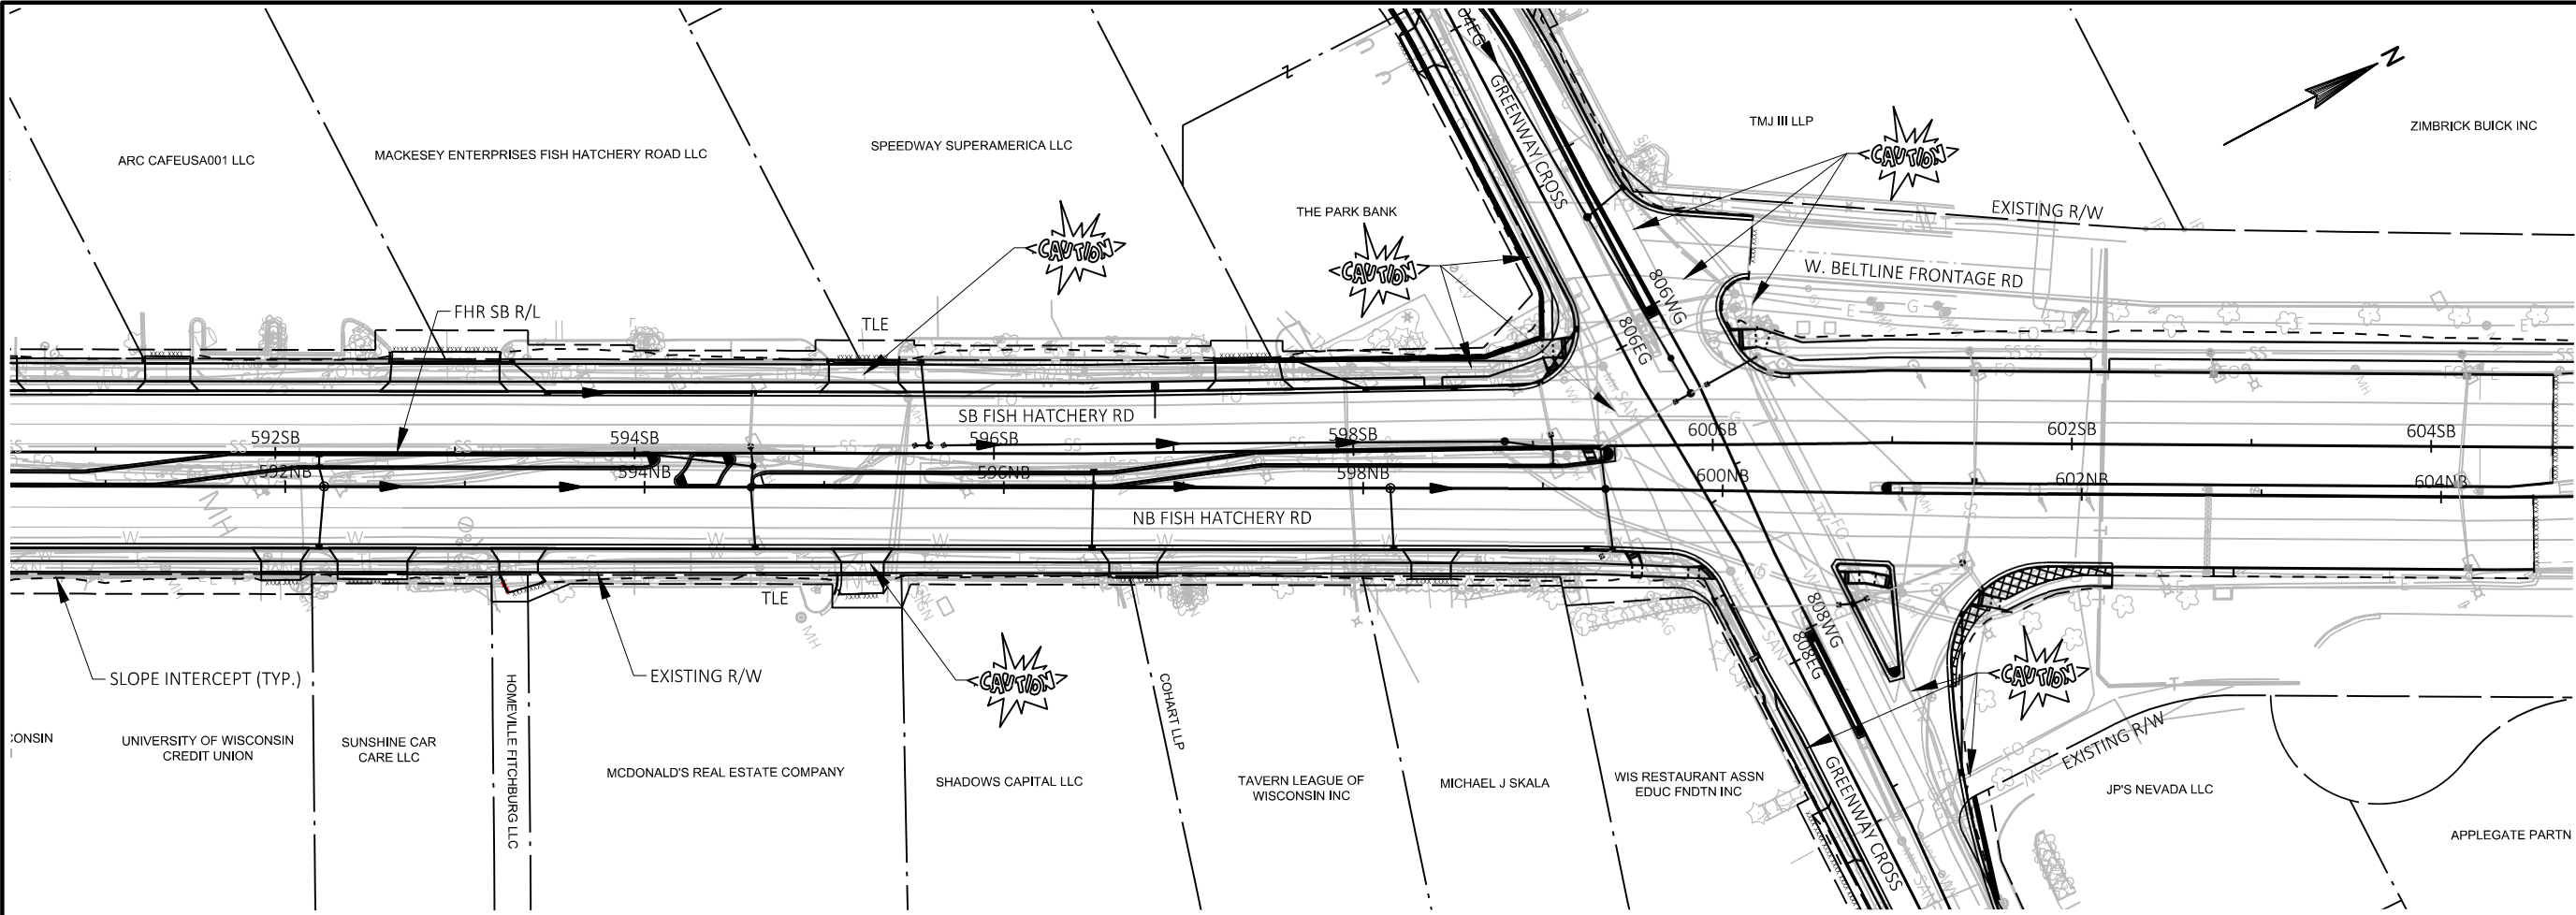

Engineering

[A] Better Experience
5400 King James Way
Suite 200

Madison, WI 53719
Phone: (608) 663-1218
Phone: (800)-810-4012
http://klengineering.com
email@klengineering.com

CITY OF FITCHBURG

PLAN & PROFILE SHEET FISH HATCHERY RD - SOUTHBOUND

Project No: 19-3488
Date: OCTOBER 2019
Designed By: LMW
Drafted By: STD
Checked By: LMW

Revisions: XX-XX-XXXX

SHEET NO.

7 OF 8

FILE NAME : G:\FITCHBURG\18013-000\CIVIL3D\SHEETS\PLAN & PROFILE\FHR-P&P-SB.DWG PLOT BY : KL ENGINEERING PLOT DATE : 10/28/2019 1:16 PM



Engineering

[A] Better Experience
5400 King James Way
Suite 200
Madison, WI. 53719
Phone: (608) 663-1218
Phone: (800)-810-4012
<http://klengineering.com>
email@klengineering.com

CITY OF FITCHBURG



PLAN & PROFILE SHEET
FISH HATCHERY RD - SOUTHBOUND



Project No: 19-3488
Date: OCTOBER 2019
Designed By: LMW
Drafted By: STD
Checked By: LMW

Revisions: XX-XX-XXXX

SHEET NO.

8 OF 8

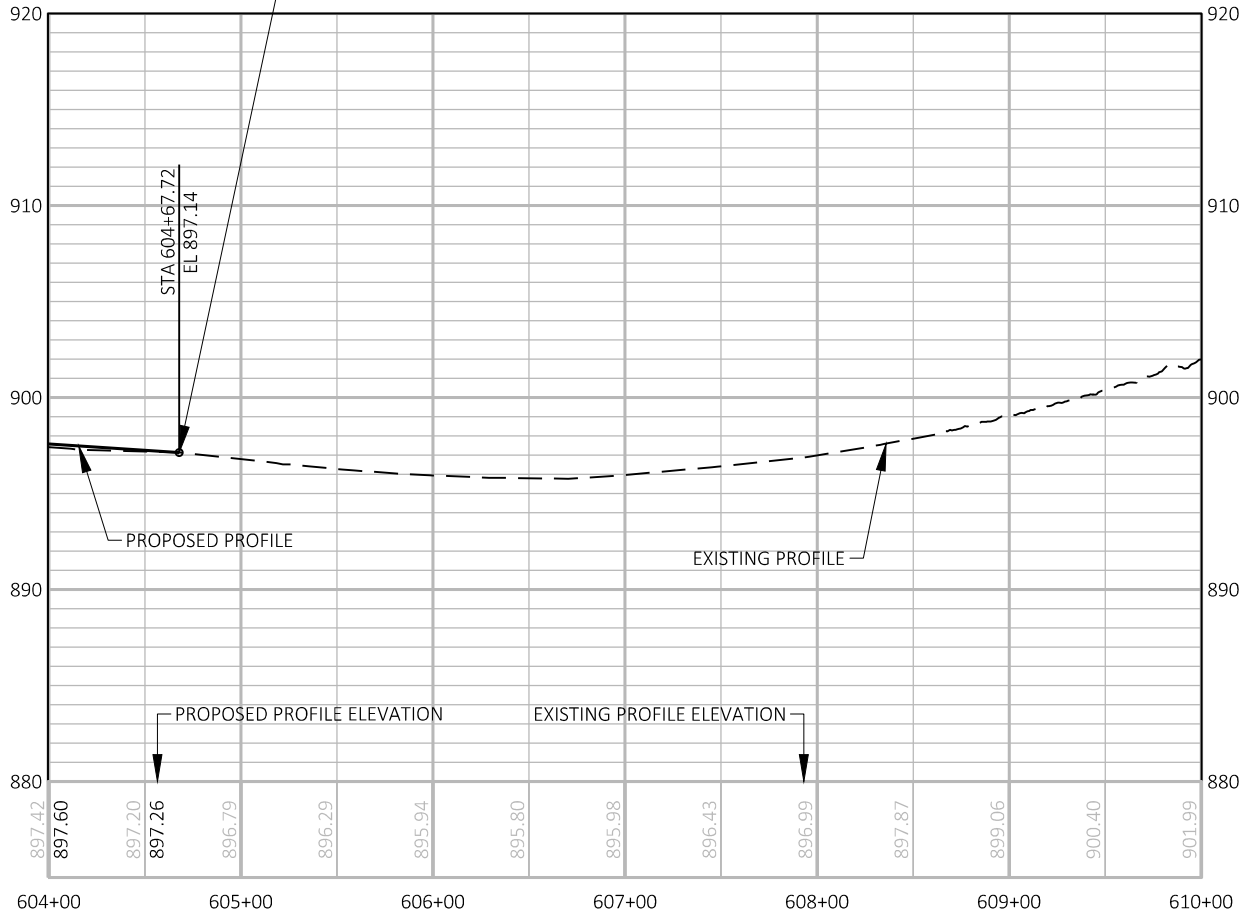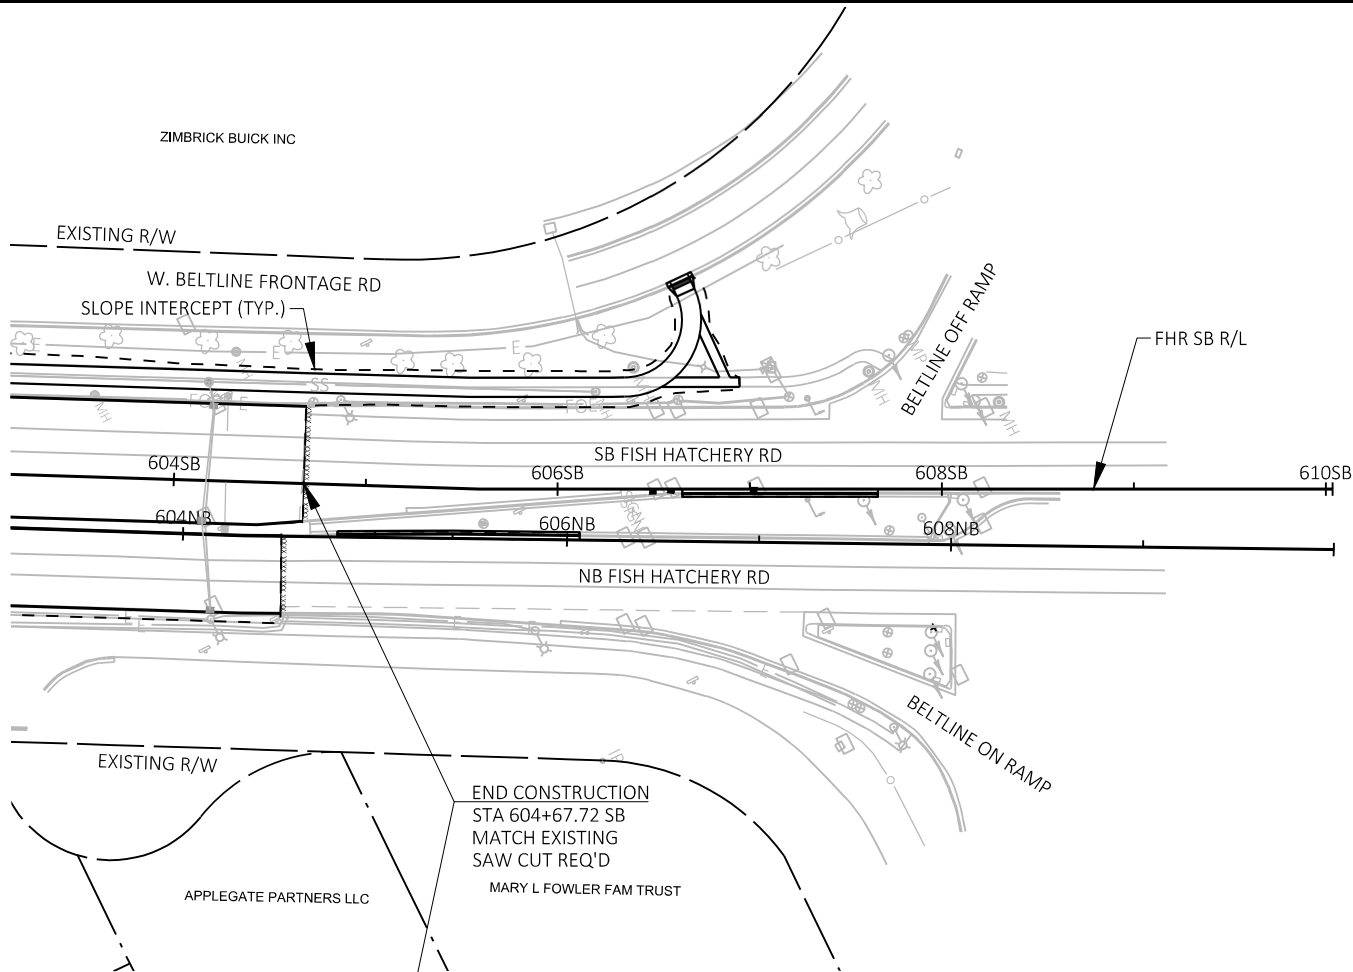

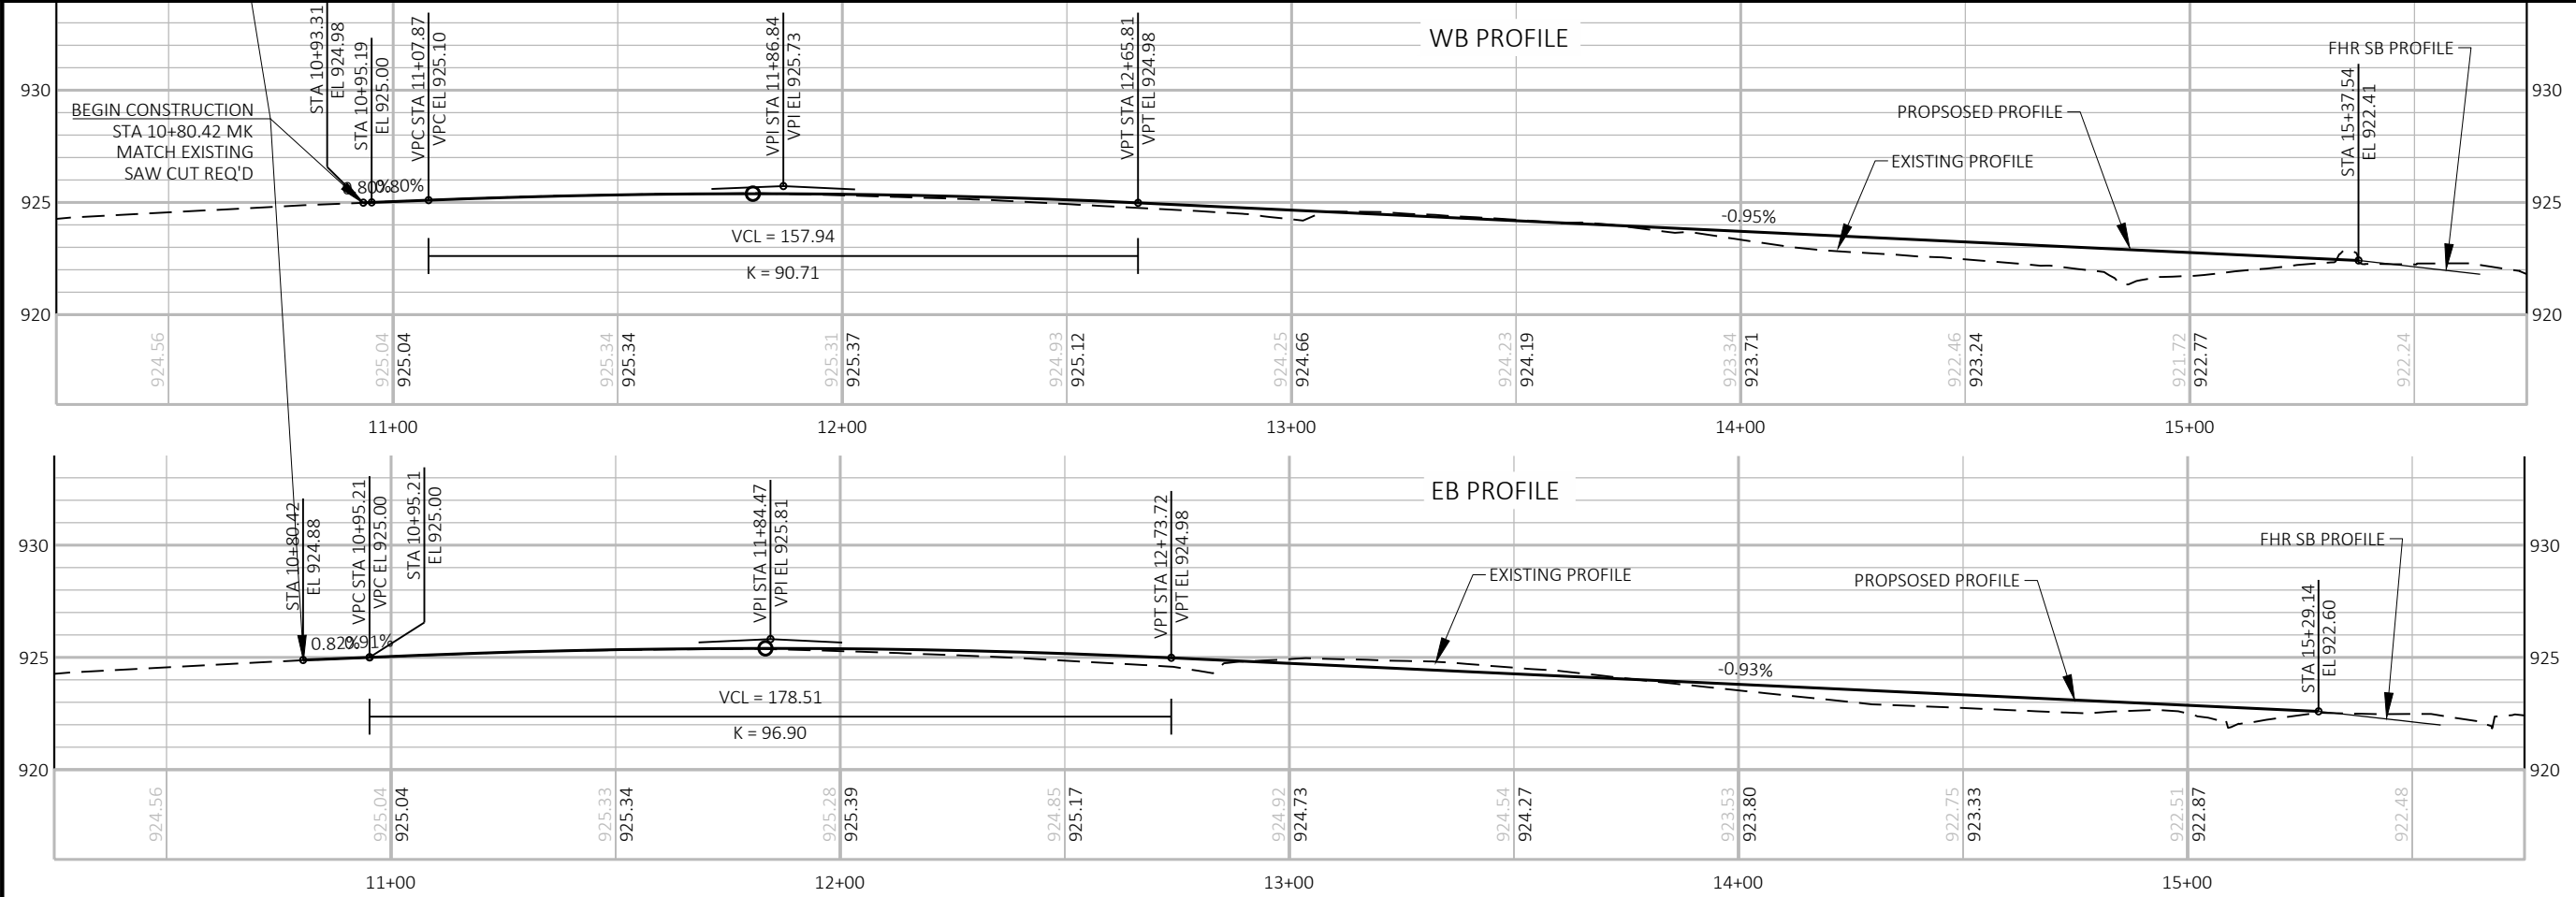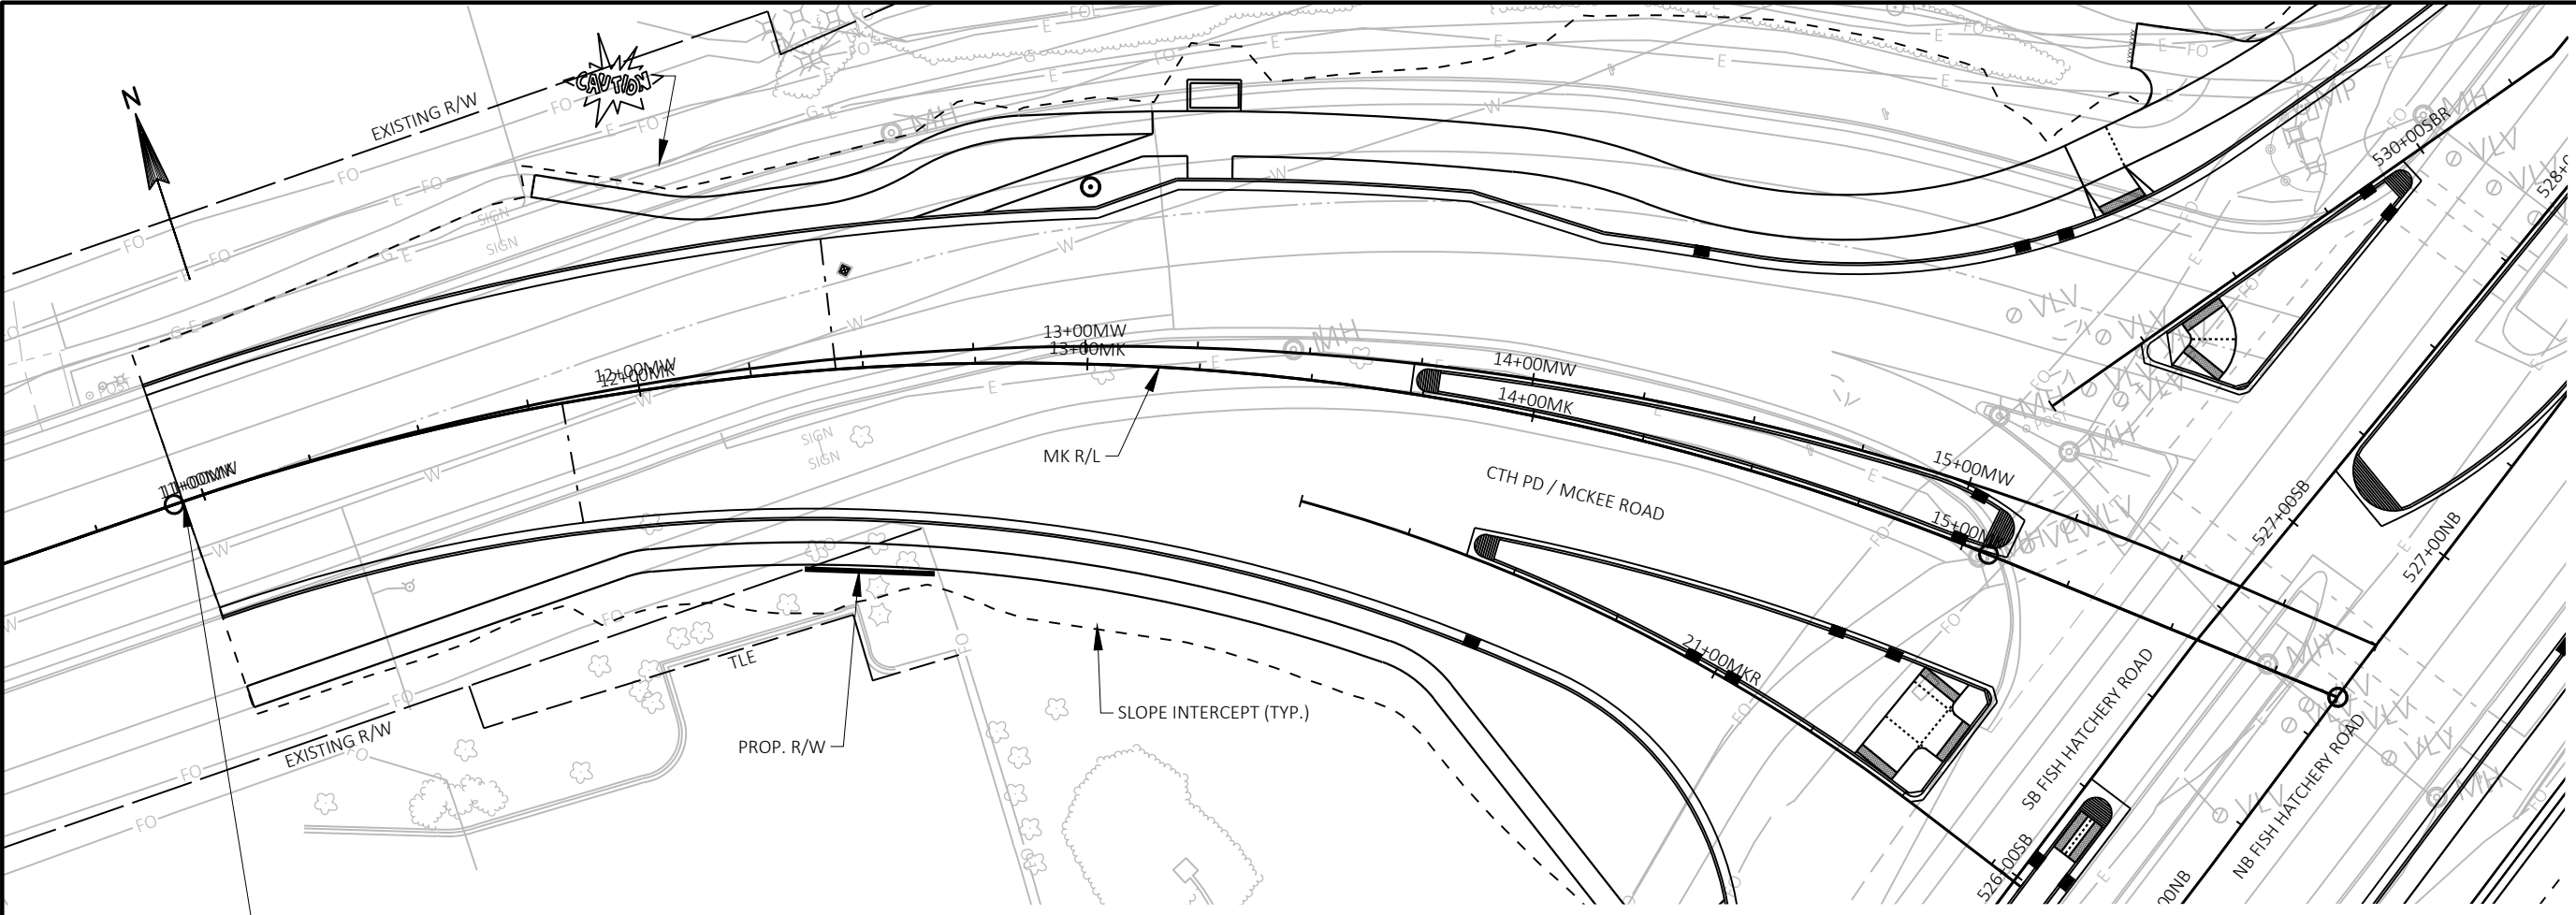

Engineering

[A] Better Experience
 5400 King James Way
 Suite 200
 Madison, WI. 53719
 Phone: (608) 663-1218
 Phone: (800)-810-4012
 http://klengineering.com
 email@klengineering.com

CITY OF FITCHBURG

PLAN & PROFILE SHEETS
 CTH PD / MCKEE RD.

Project No: 19-3488
 Date: OCT 2019
 Designed By: LMW
 Drafted By: STD
 Checked By: LMW

Revisions: XX-XX-XXXX

SHEET NO.

1 OF 1



FILE NAME : G:\FITCHBURG\1801.3.000\CIVIL3D\SHEETS\PLAN & PROFILE\FHR-P&P-SIDEROADS.DWG

PLOT BY: KL ENGINEERING

PLOT DATE : 10/28/2019 5:42 AM

APPROVED FOR CONSTRUCTION

12/16/2019

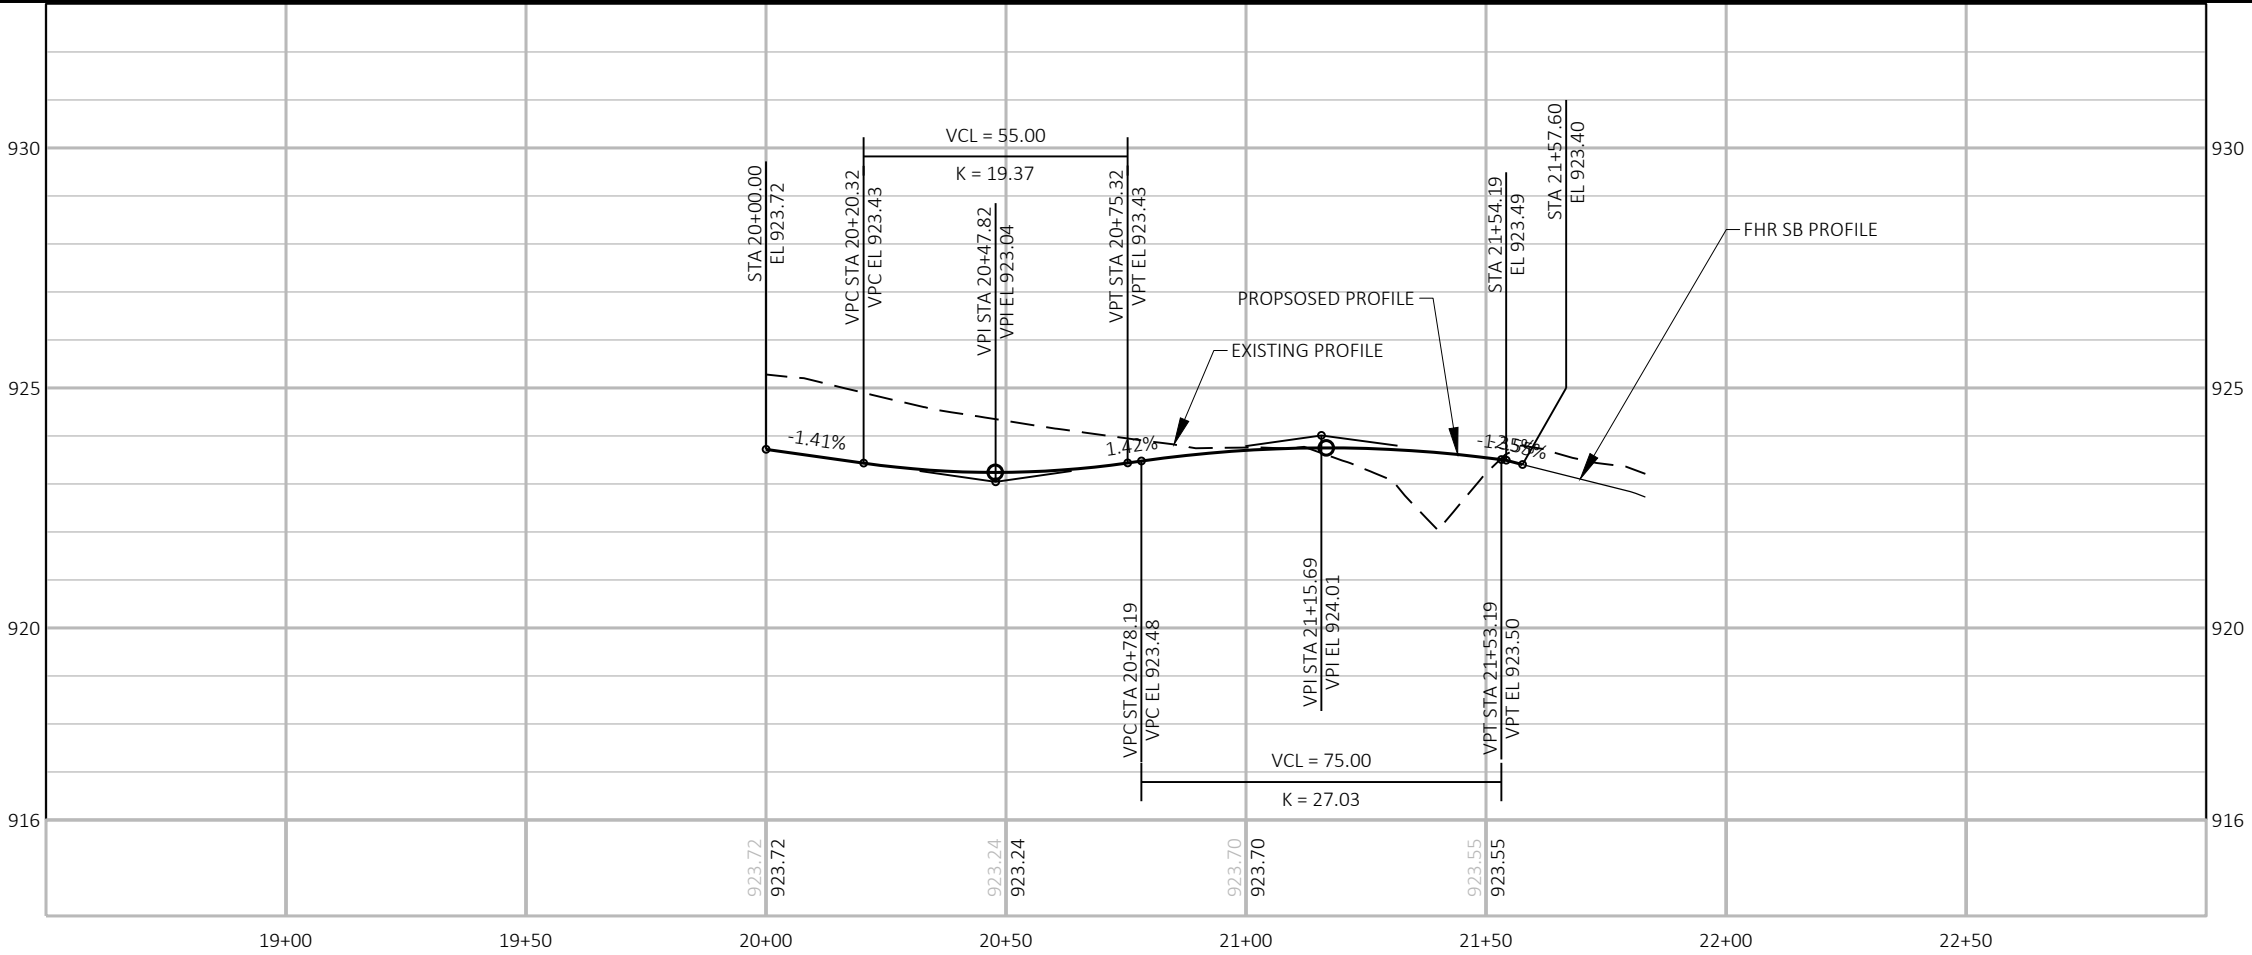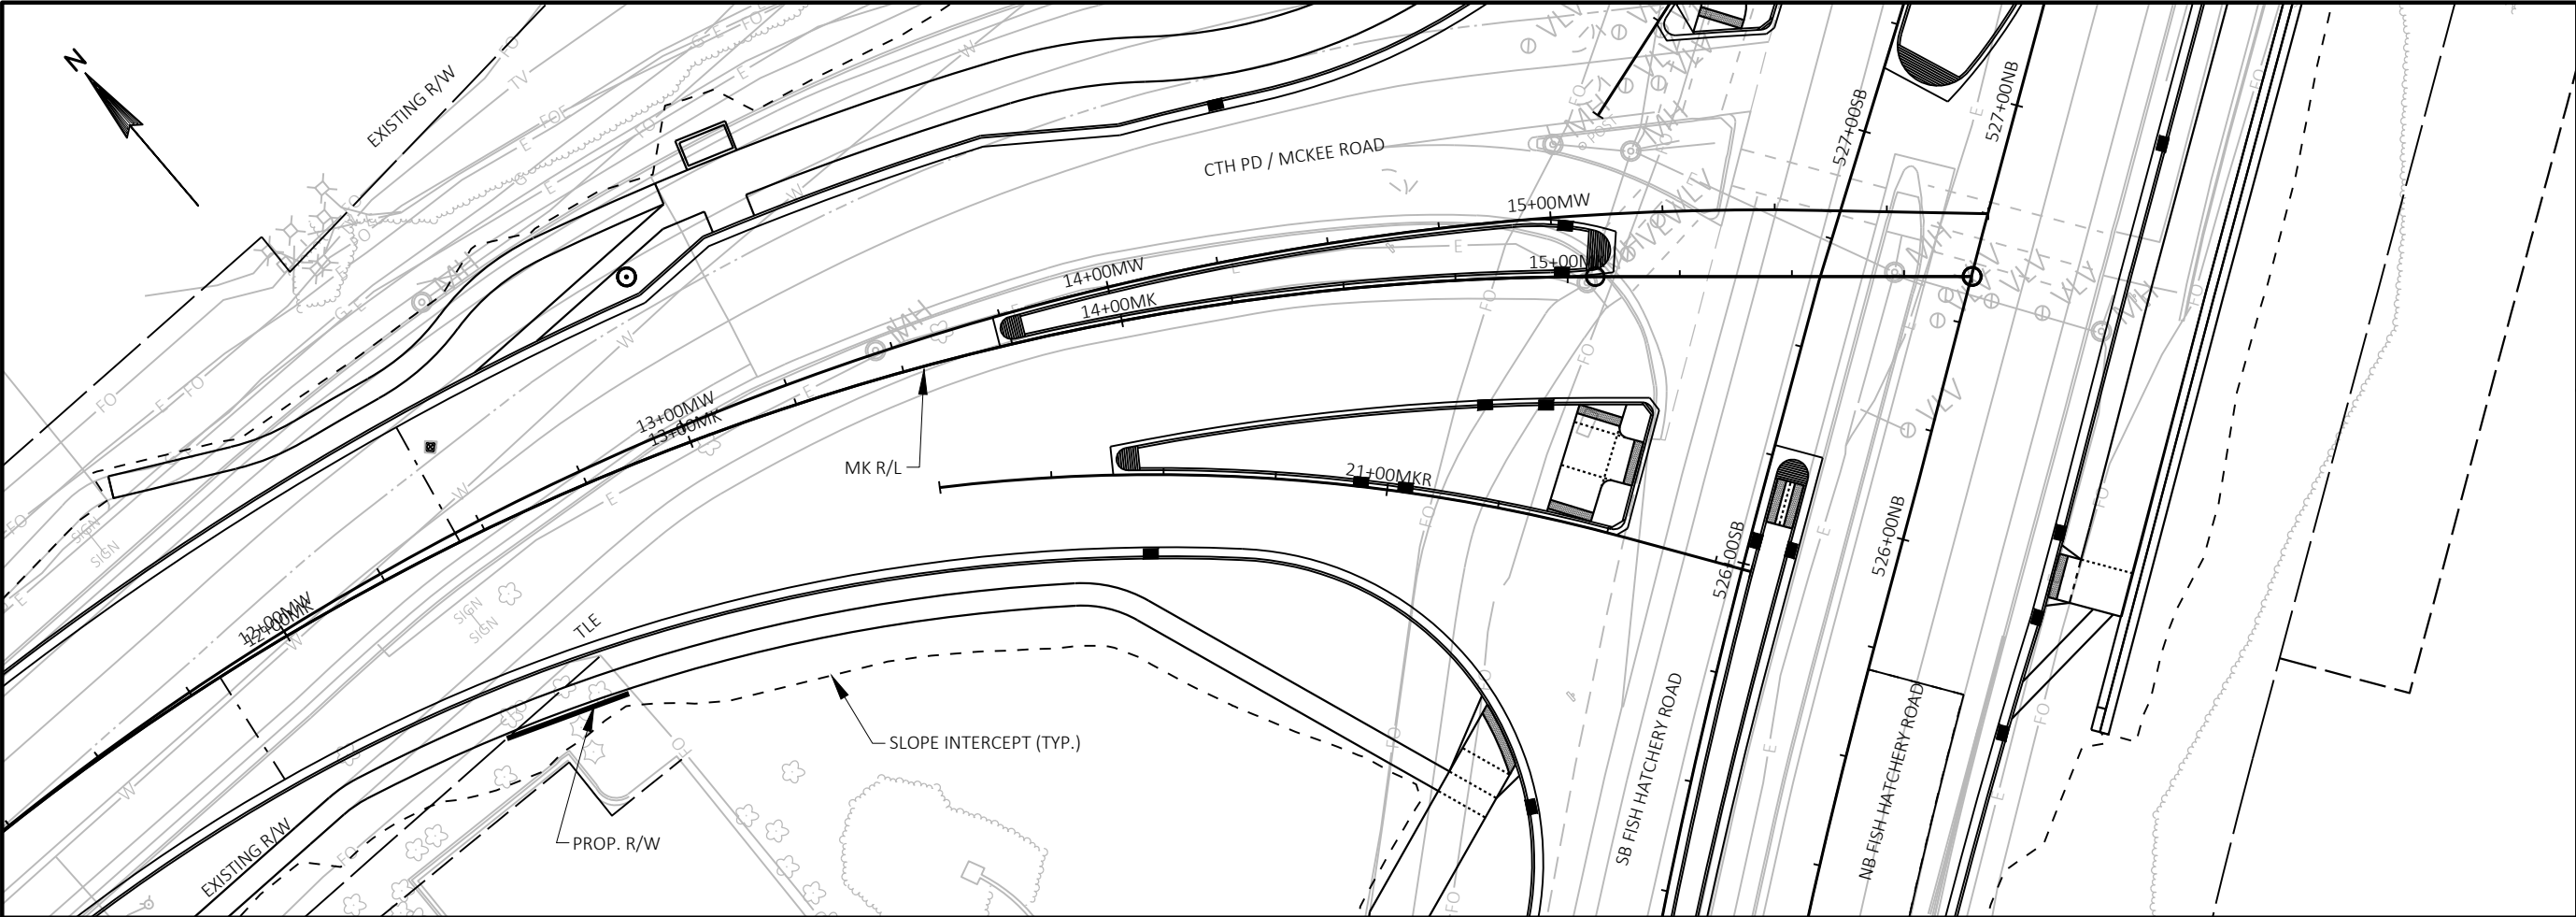

Engineering

[A] Better Experience
5400 King James Way
Suite 200
Madison, WI. 53719
Phone: (608) 663-1218
Phone: (800)-810-4012
http://klengineering.com
email@klengineering.com

CITY OF FITCHBURG

PLAN & PROFILE SHEETS CTH PD / MCKEE RD. RIGHT TURN

Project No: 19-3488
Date: OCT 2019
Designed By: LMW
Drafted By: STD
Checked By: LMW

Revisions: XX-XX-XXXX



SHEET NO.

1 OF 1

FILE NAME : G:\FITCHBURG\1801.3.000\CIVIL3D\SHEETS\PLAN & PROFILE\FHR-P&P-SIDERADS.DWG PLOT BY : KL ENGINEERING PLOT DATE : 10/28/2019 5:42 AM

APPROVED FOR CONSTRUCTION

12/16/2019

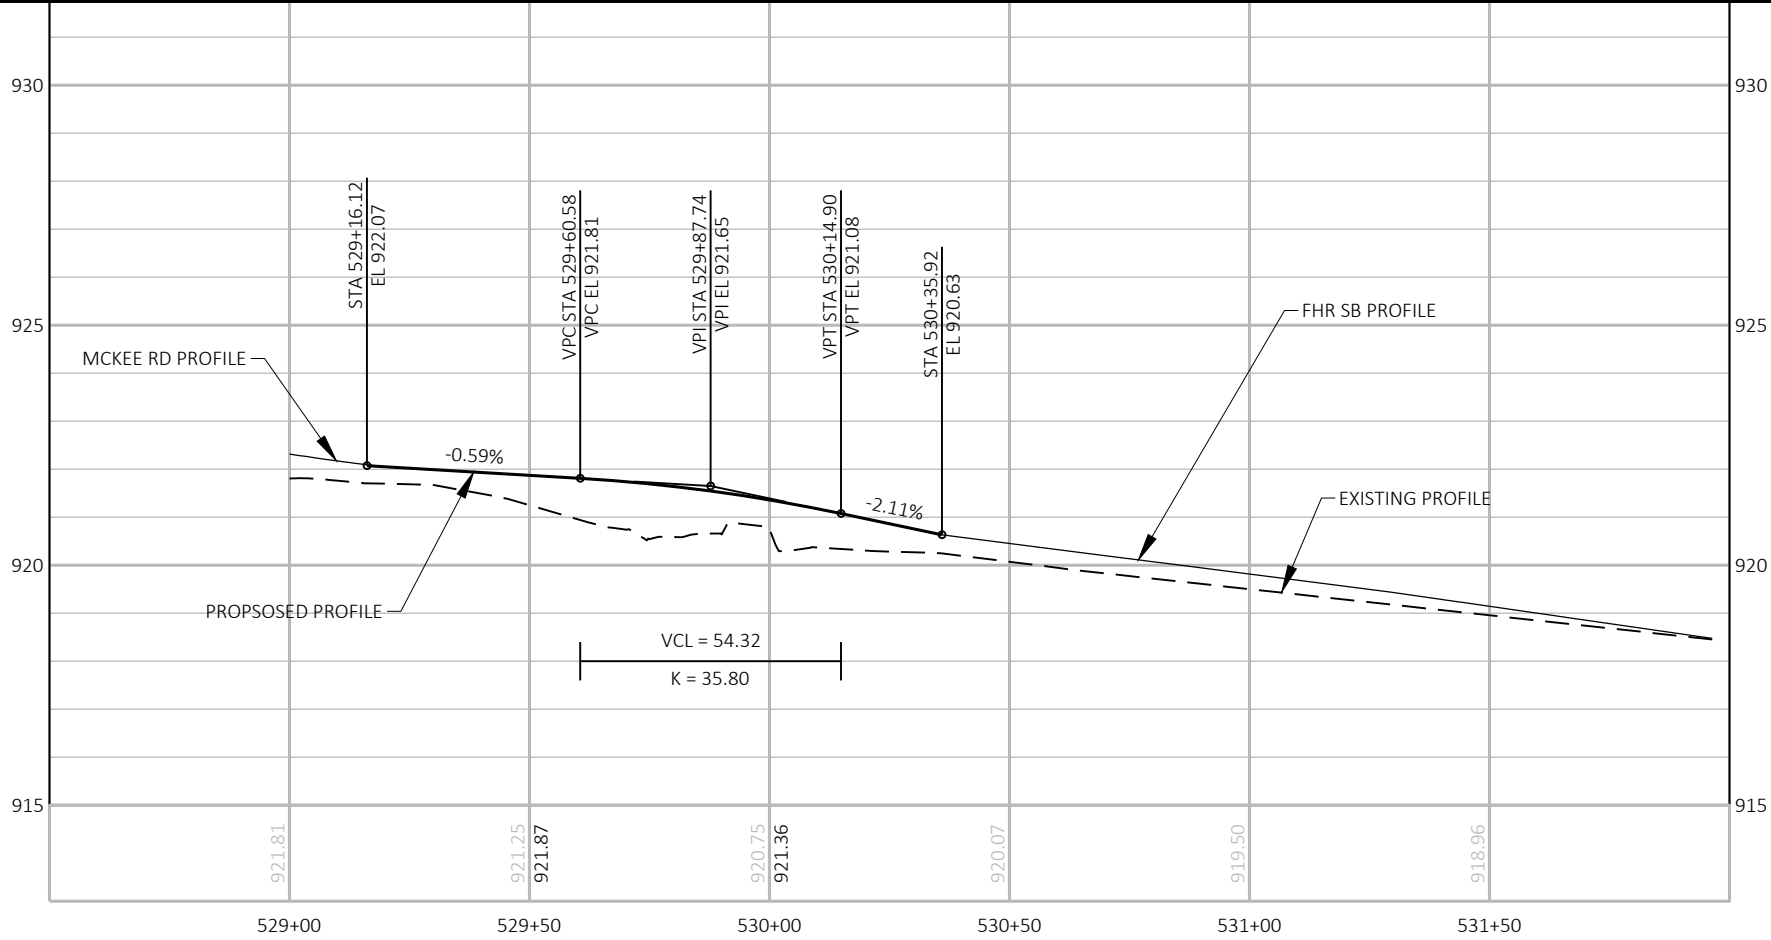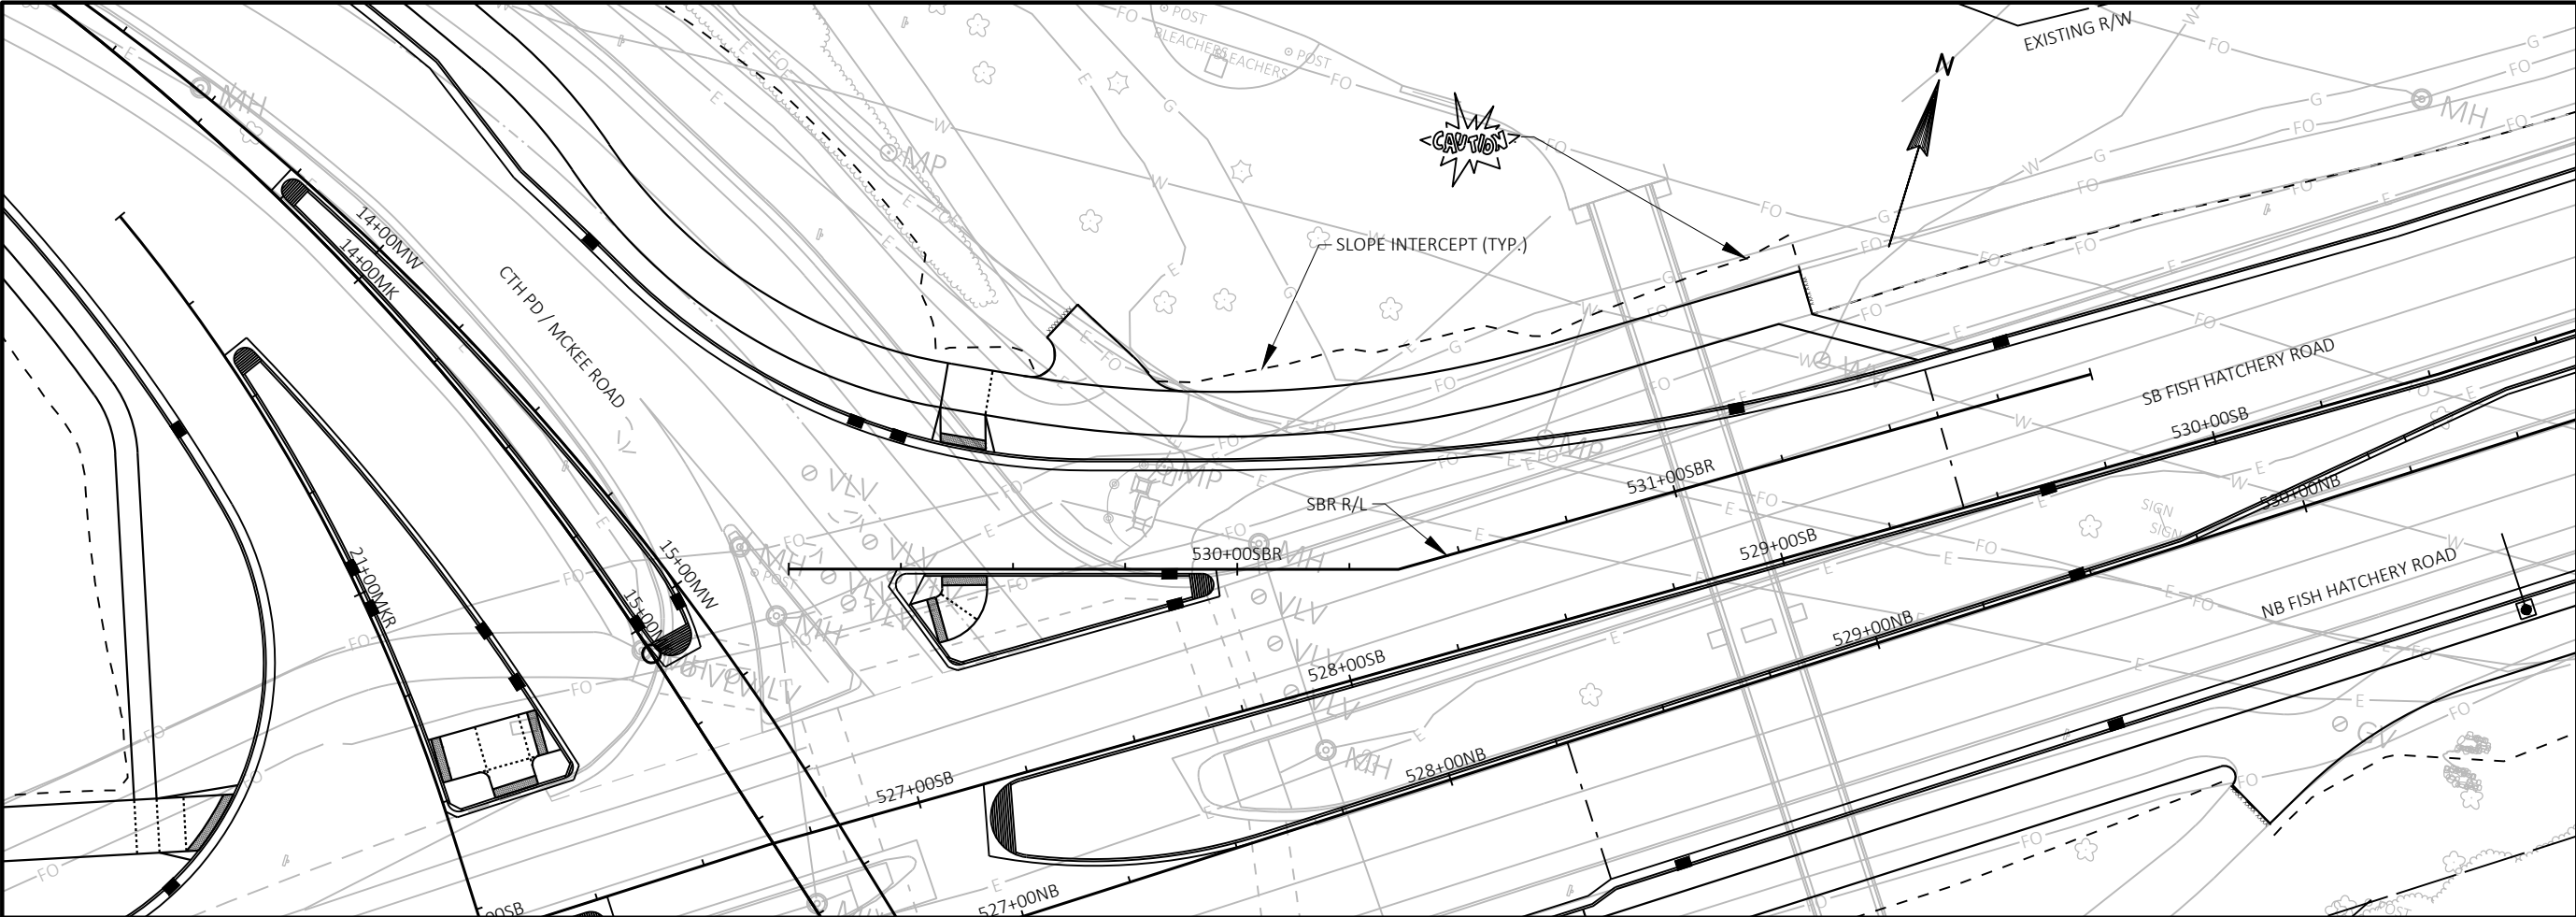

Engineering

[A] Better Experience
5400 King James Way
Suite 200
Madison, WI. 53719
Phone: (608) 663-1218
Phone: (800)-810-4012
<http://klengineering.com>
email@klengineering.com

CITY OF FITCHBURG

PLAN & PROFILE SHEETS
CTH PD / MCKEE RD. DUAL RIGHT TURN

Project No: 19-3488
Date: OCT 2019
Designed By: LMW
Drafted By: STD
Checked By: LMW

Revisions: XX-XX-XXXX

SHEET NO.

1 OF 1

FILE NAME : G:\FITCHBURG\1801.3.000\CIVIL3D\SHEETS\PLAN & PROFILE\FHR-P&P-SIDEROADS.DWG

PLOT BY : KL ENGINEERING

PLOT DATE : 10/28/2019 5:42 AM

APPROVED FOR CONSTRUCTION

12/16/2019



Engineering

[A] Better Experience
5400 King James Way
Suite 200
Madison, WI. 53719
Phone: (608) 663-1218
Phone: (800)-810-4012
<http://klengineering.com>
email@klengineering.com

CITY OF FITCHBURG




PLAN & PROFILE SHEETS
CAHILL MAIN



Project No: 19-3488
Date: OCT 2019
Designed By: LMW
Drafted By: STD
Checked By: LMW

Revisions: XX-XX-XXXX

SHEET NO.

1 OF 1

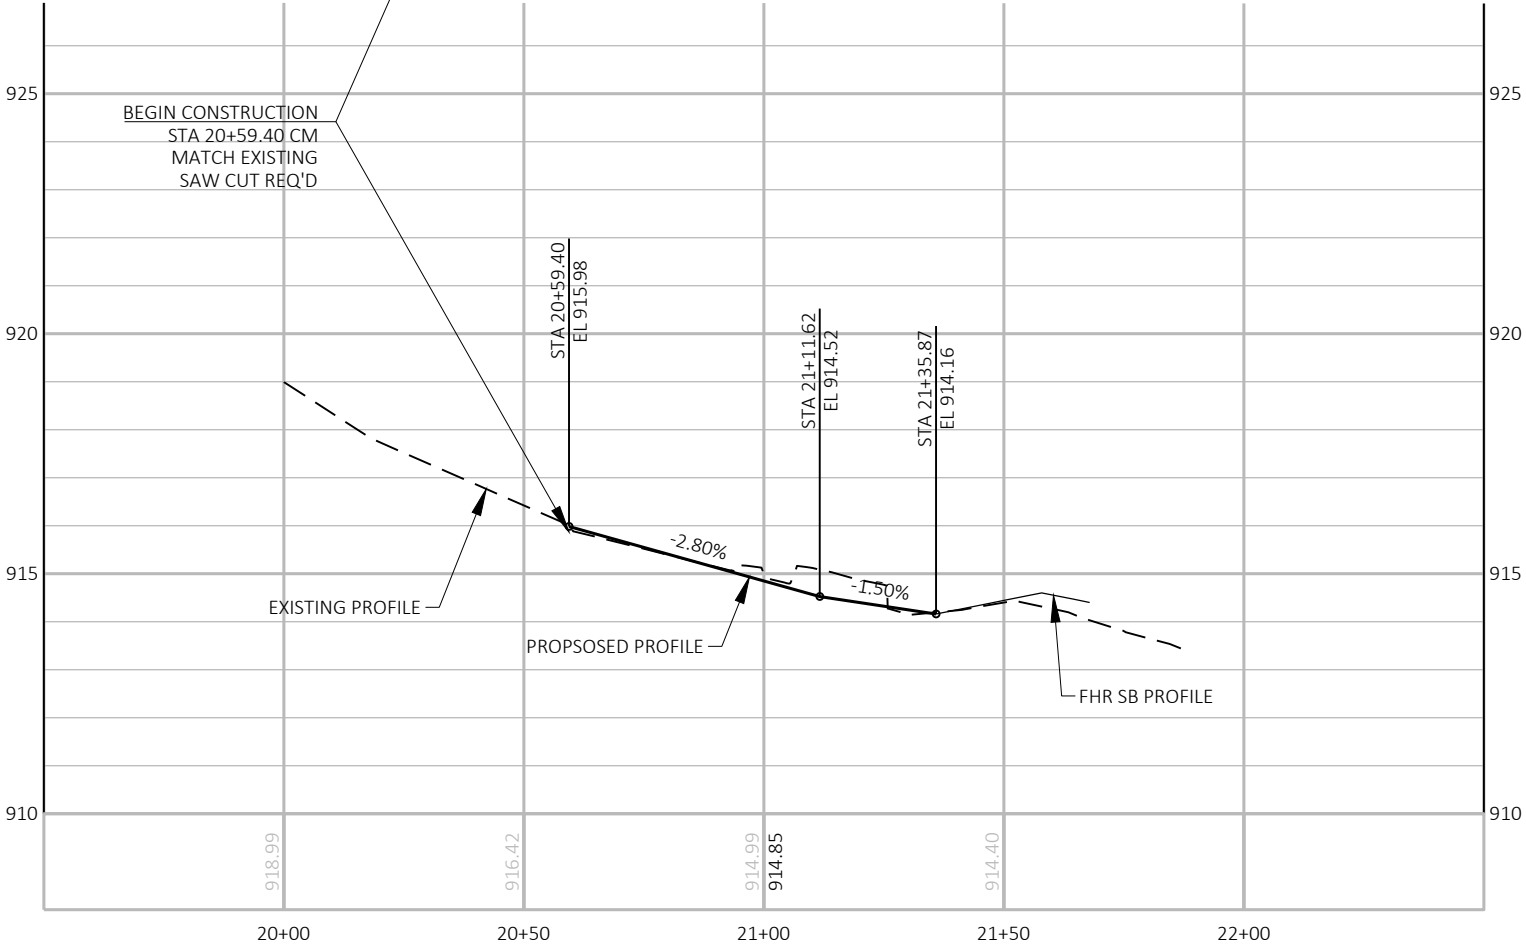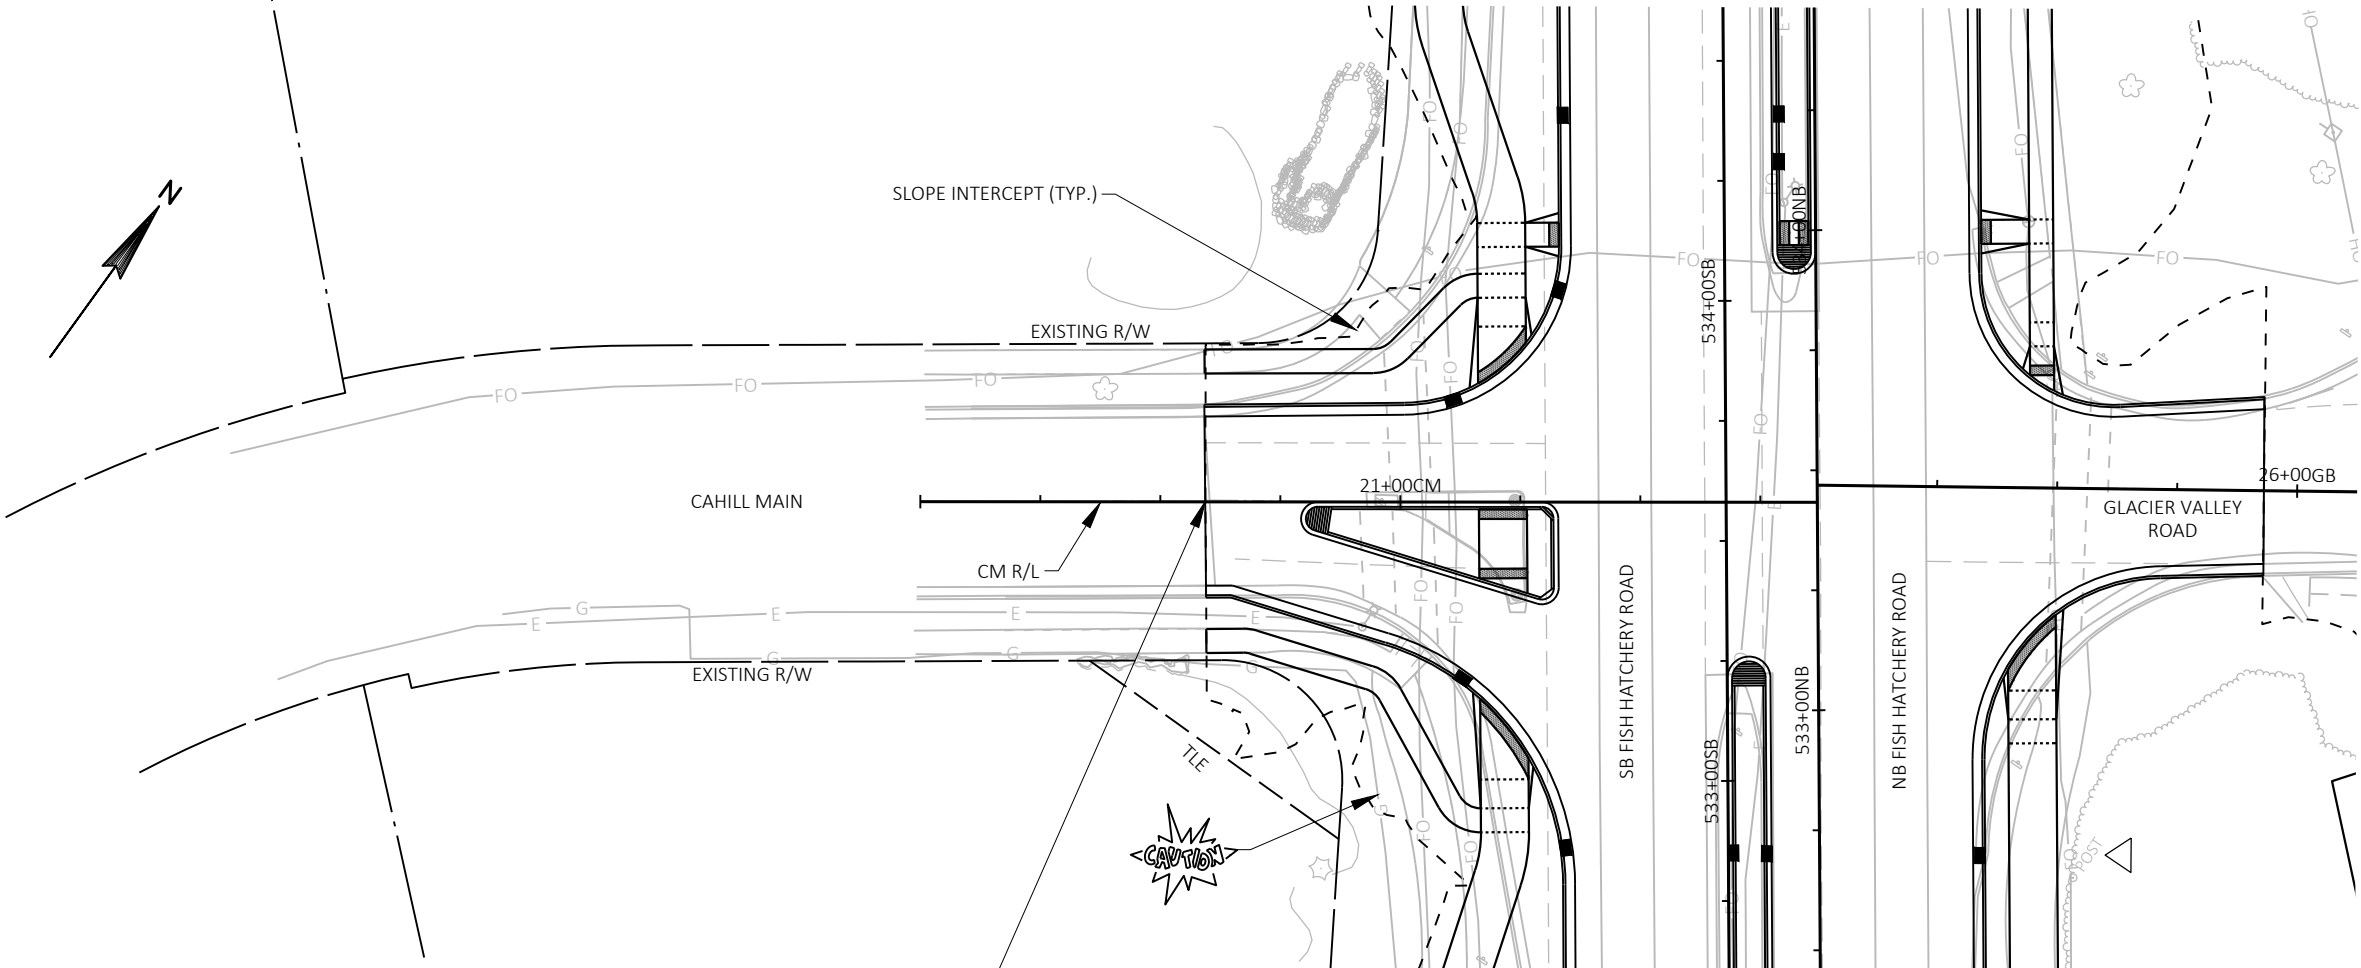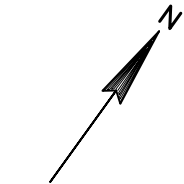

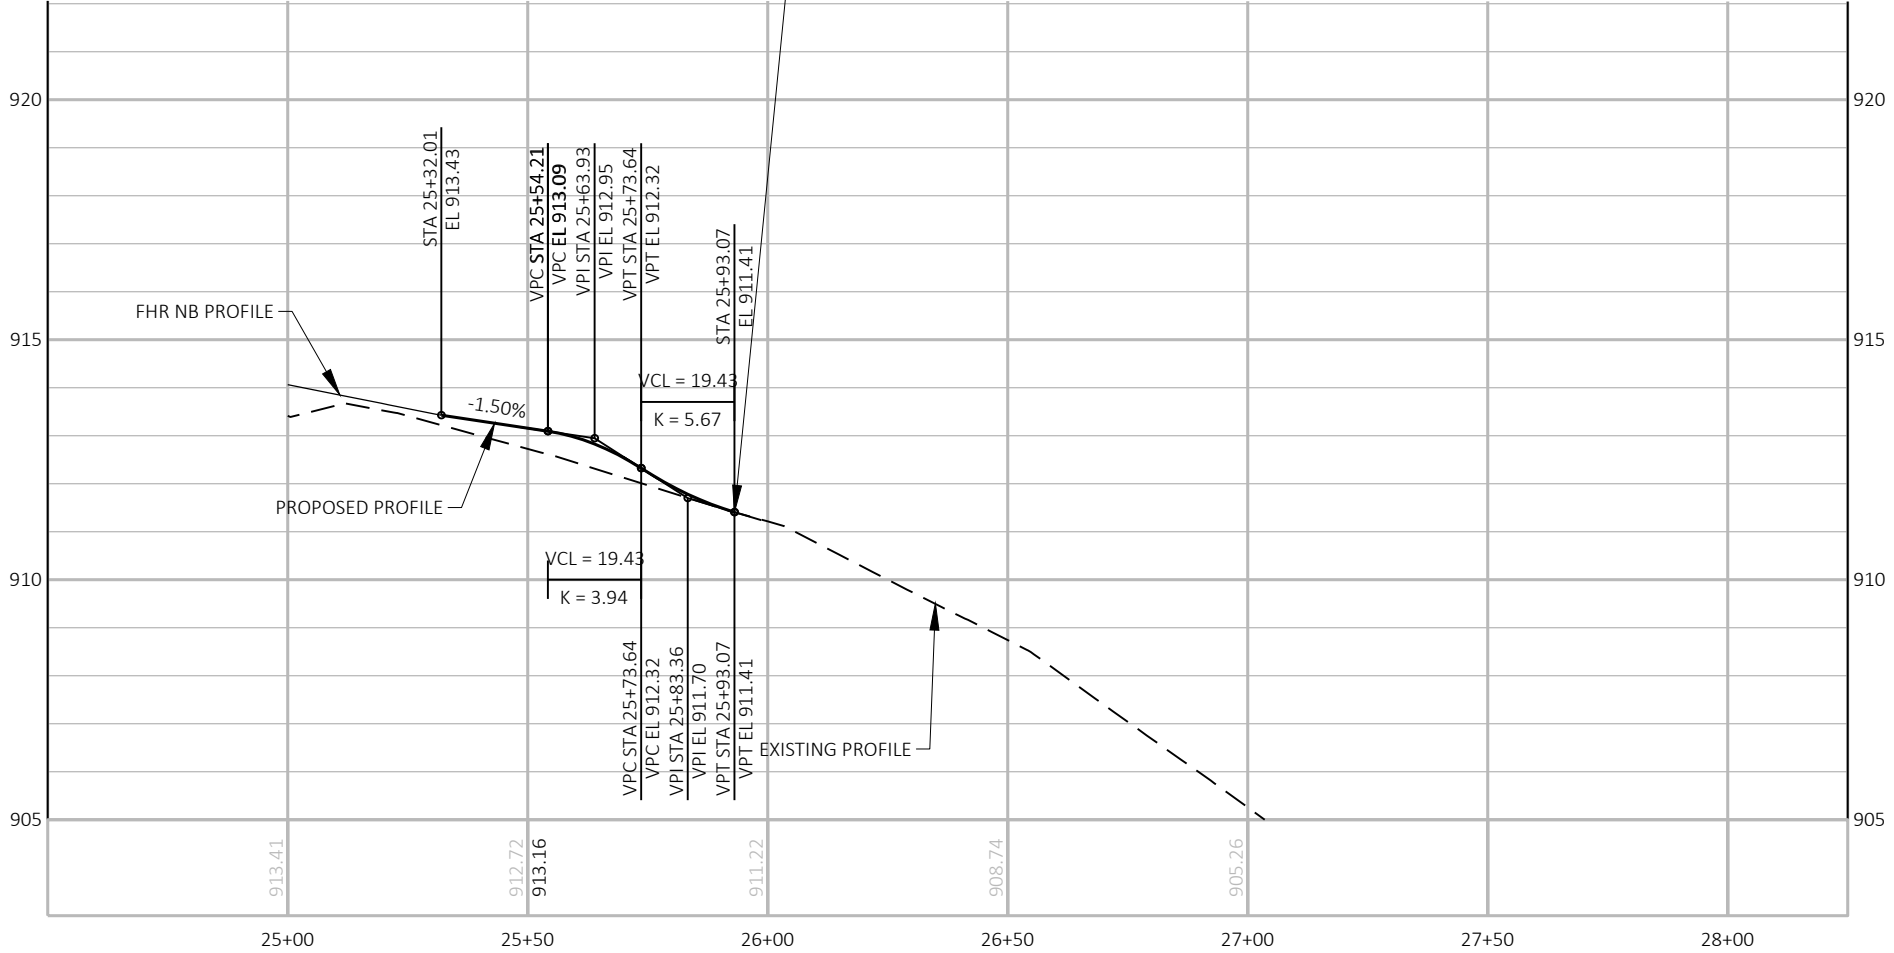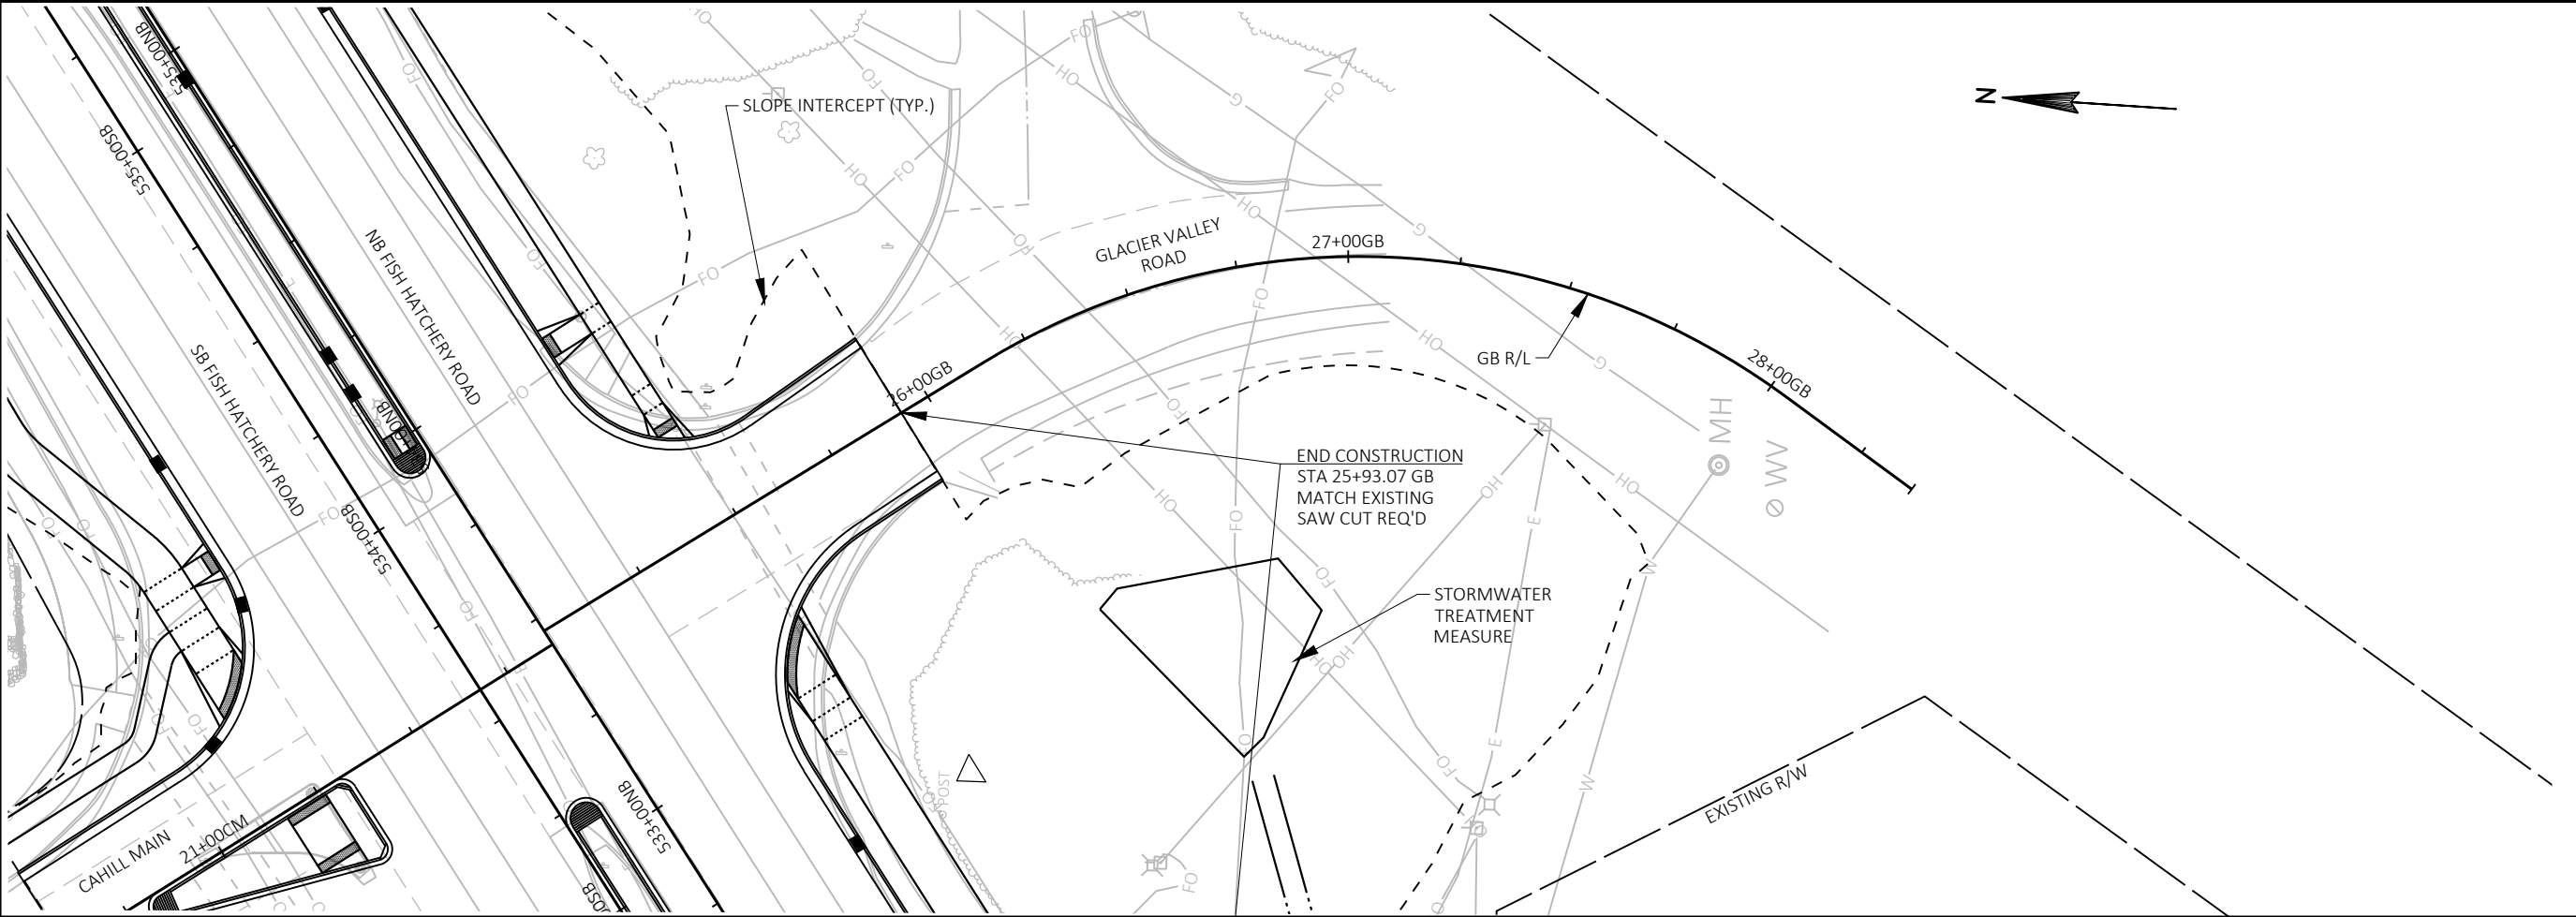

Engineering

[A] Better Experience
5400 King James Way
Suite 200
Madison, WI. 53719
Phone: (608) 663-1218
Phone: (800)-810-4012
http://klengineering.com
email@klengineering.com

CITY OF FITCHBURG

PLAN & PROFILE SHEETS GLACIER VALLEY ROAD

Project No: 19-3488
Date: OCT 2019
Designed By: LMW
Drafted By: STD
Checked By: LMW

Revisions: XX-XX-XXXX

SHEET NO.

1 OF 1



KL Engineering
[A] Better Experience
5400 King James Way
Suite 200
Madison, WI. 53719
Phone: (608) 663-1218
Phone: (800)-810-4012
<http://klengineering.com>
email@klengineering.com

CITY OF FITCHBURG


PLAN & PROFILE SHEETS
CADDIS BEND

Project No: 19-3488
Date: OCT 2019
Designed By: LMW
Drafted By: STD
Checked By: LMW

Revisions: XX-XX-XXXX

SHEET NO.

1 OF 1

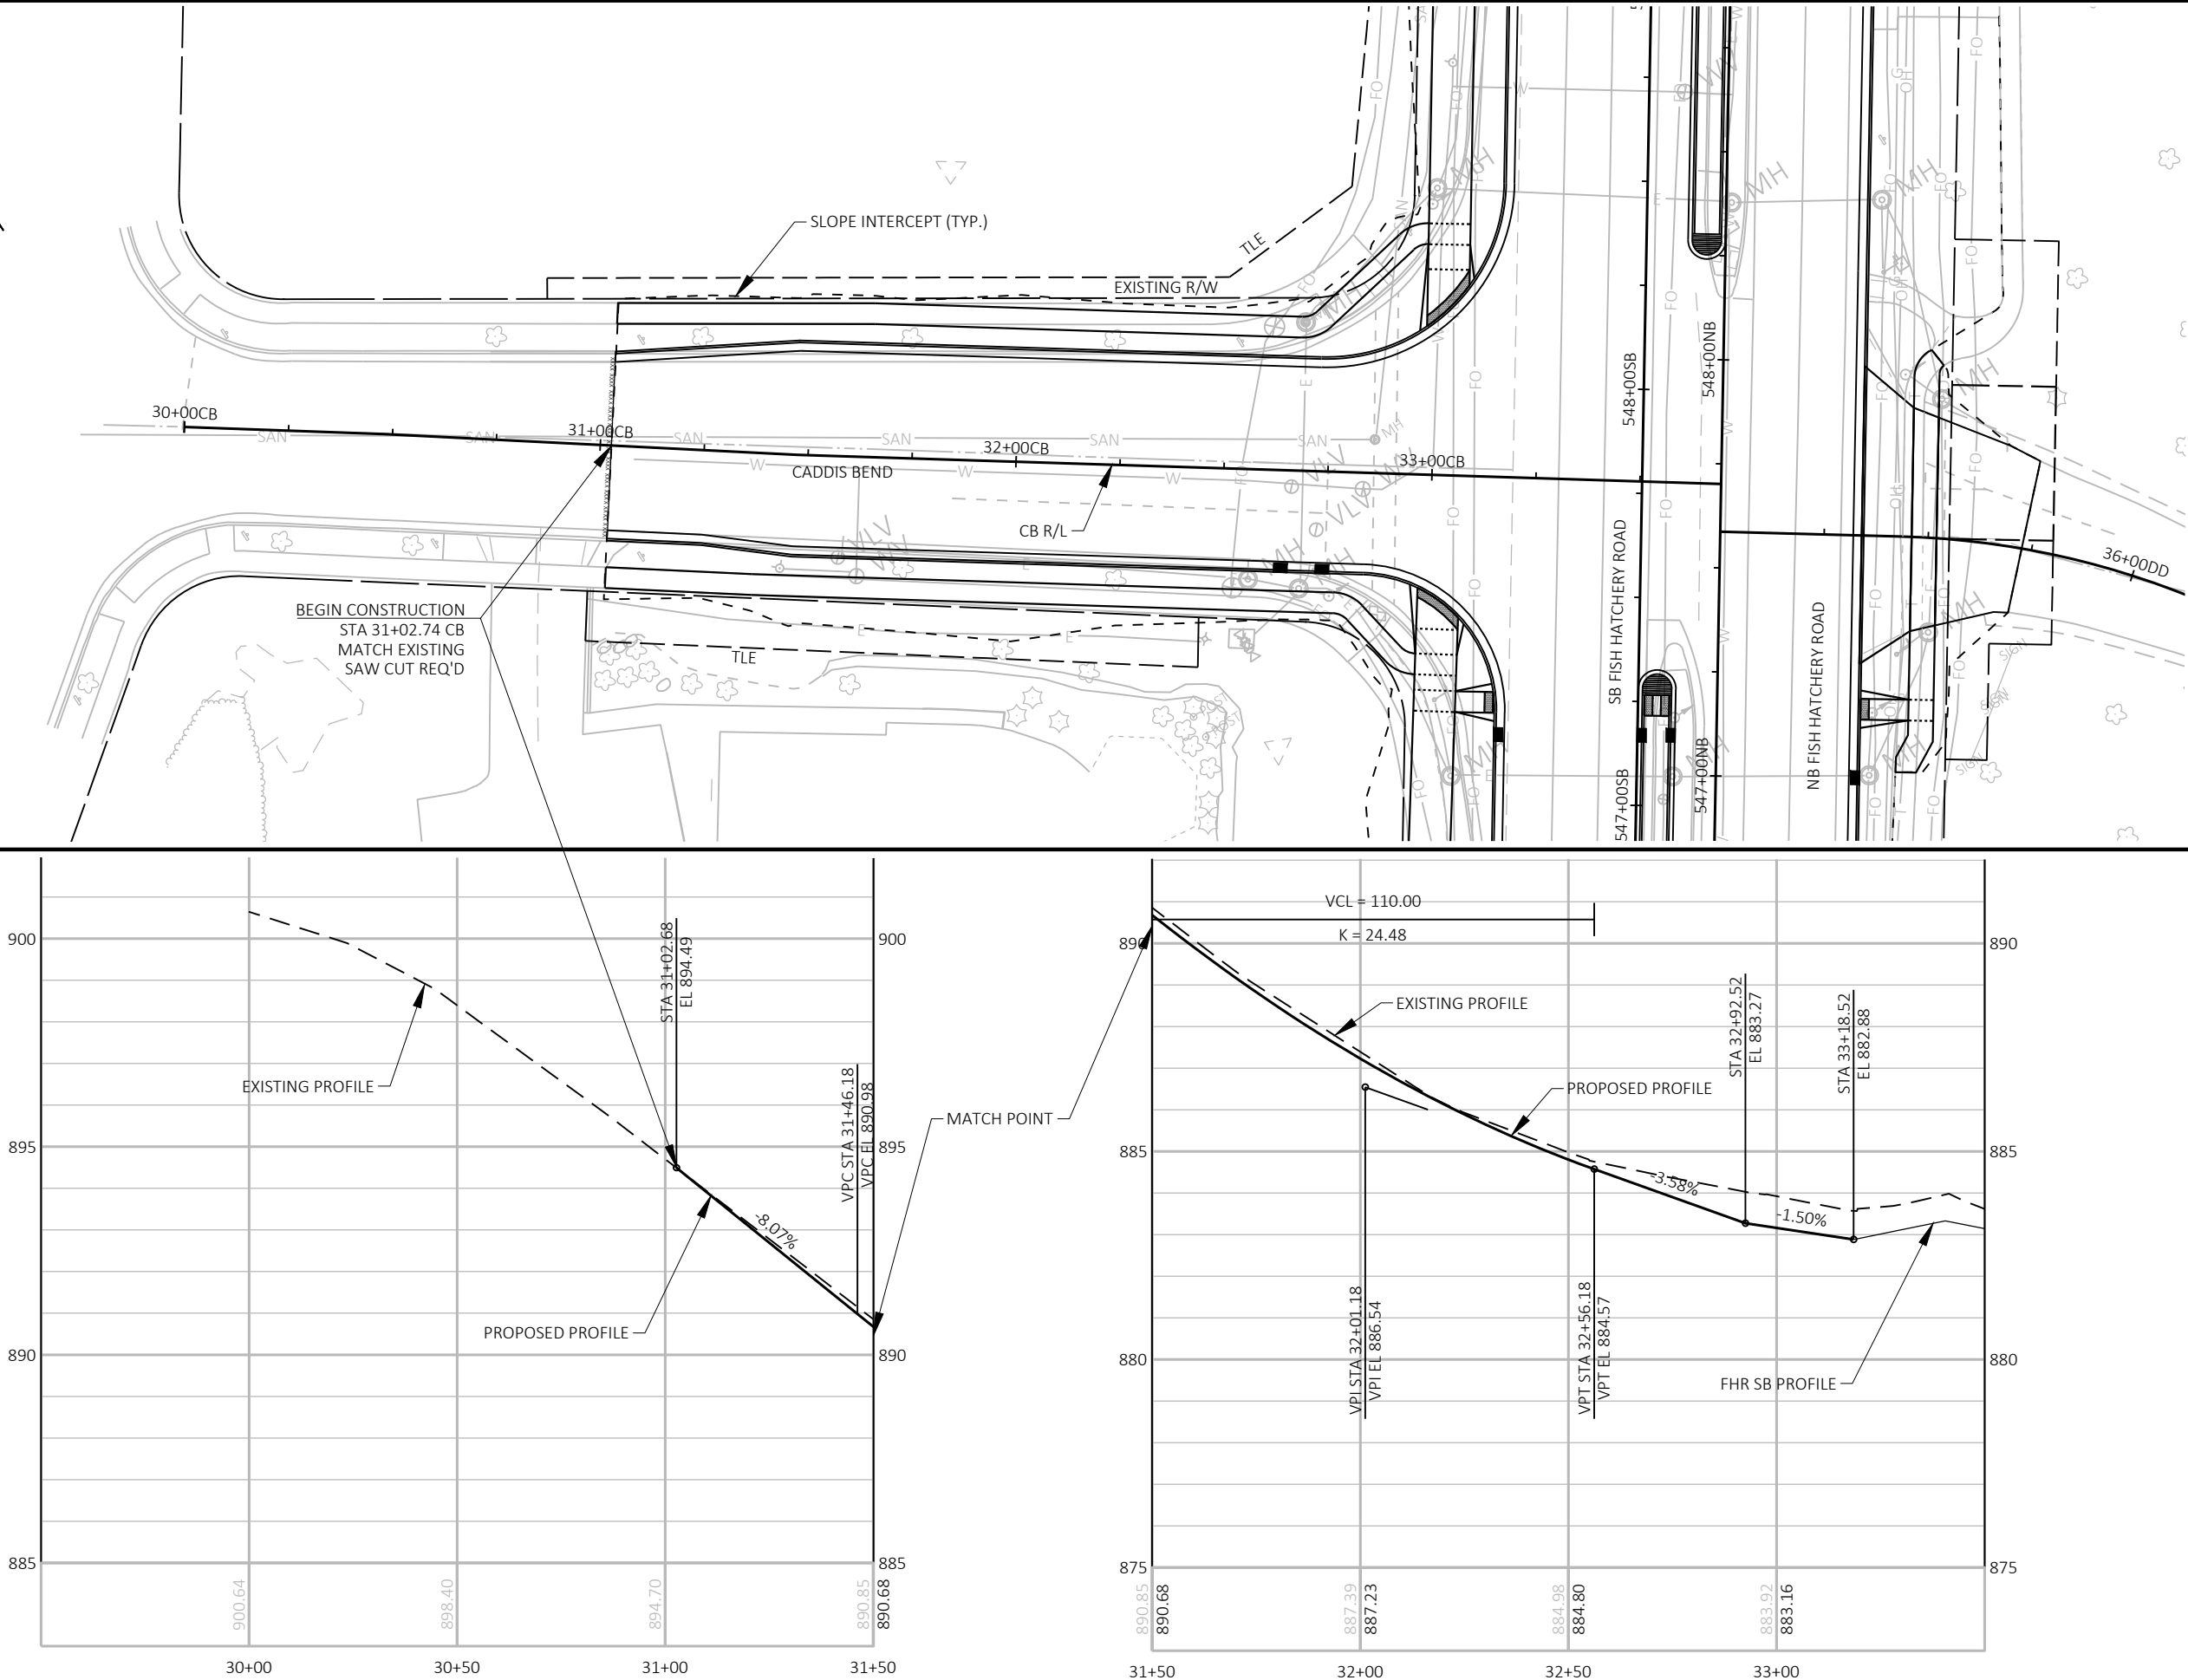



FILE NAME : G:\FITCHBURG\1801.3.000\CIVIL\3D\SHEETS\PLAN & PROFILE\FHR-P&P-SIDEROADS.DWG

PLOT BY : KL ENGINEERING

PLOT DATE : 10/28/2019 5:44 AM

APPROVED FOR CONSTRUCTION

12/16/2019

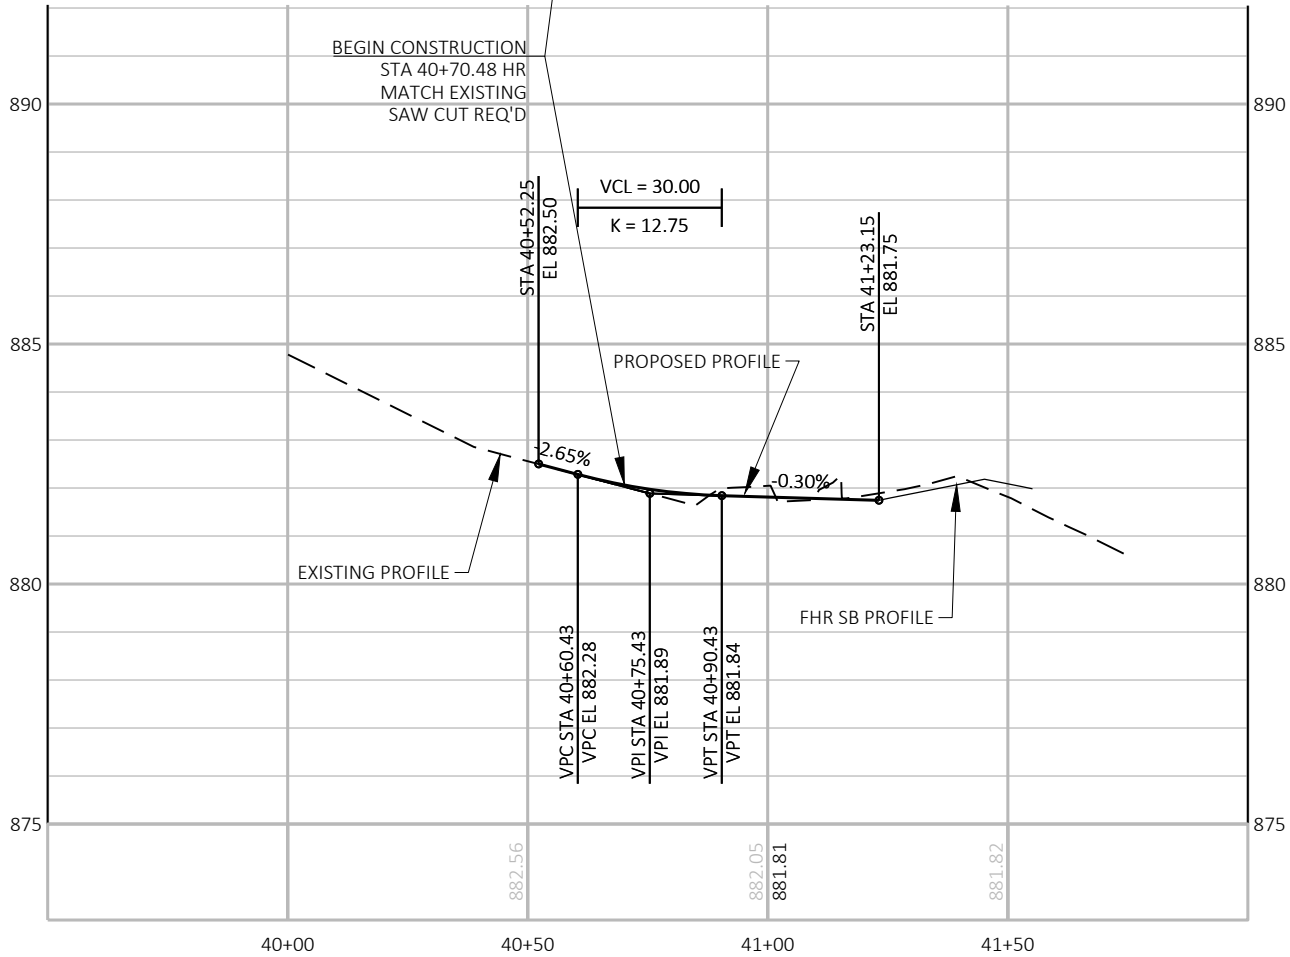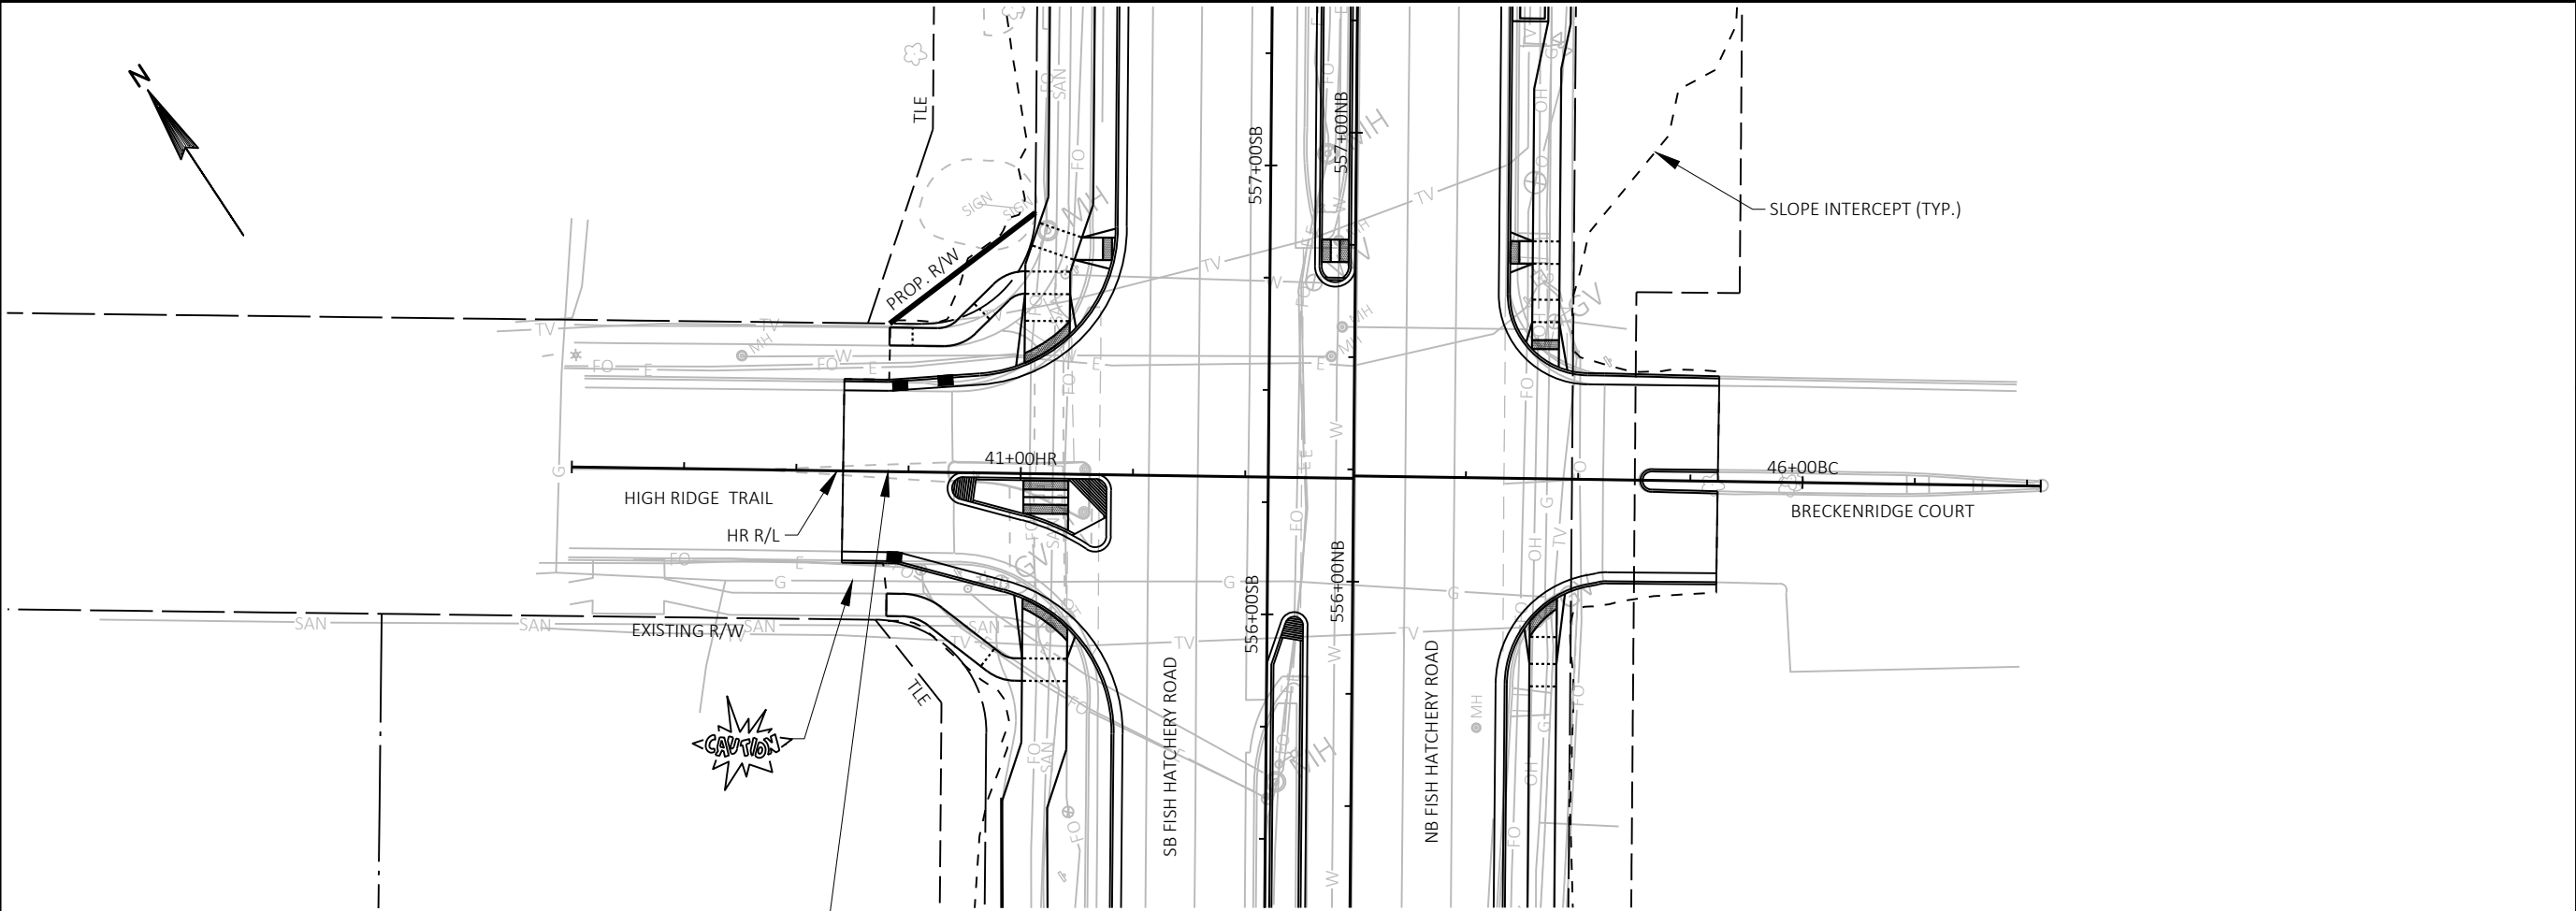

Engineering

[A] Better Experience
5400 King James Way
Suite 200
Madison, WI. 53719
Phone: (608) 663-1218
Phone: (800)-810-4012
<http://klengineering.com>
email@klengineering.com

CITY OF FITCHBURG



PLAN & PROFILE SHEETS HIGH RIDGE TRAIL

Project No: 19-3488
Date: OCT 2019
Designed By: LMW
Drafted By: STD
Checked By: LMW

Revisions: XX-XX-XXXX

SHEET NO.

1 OF 1

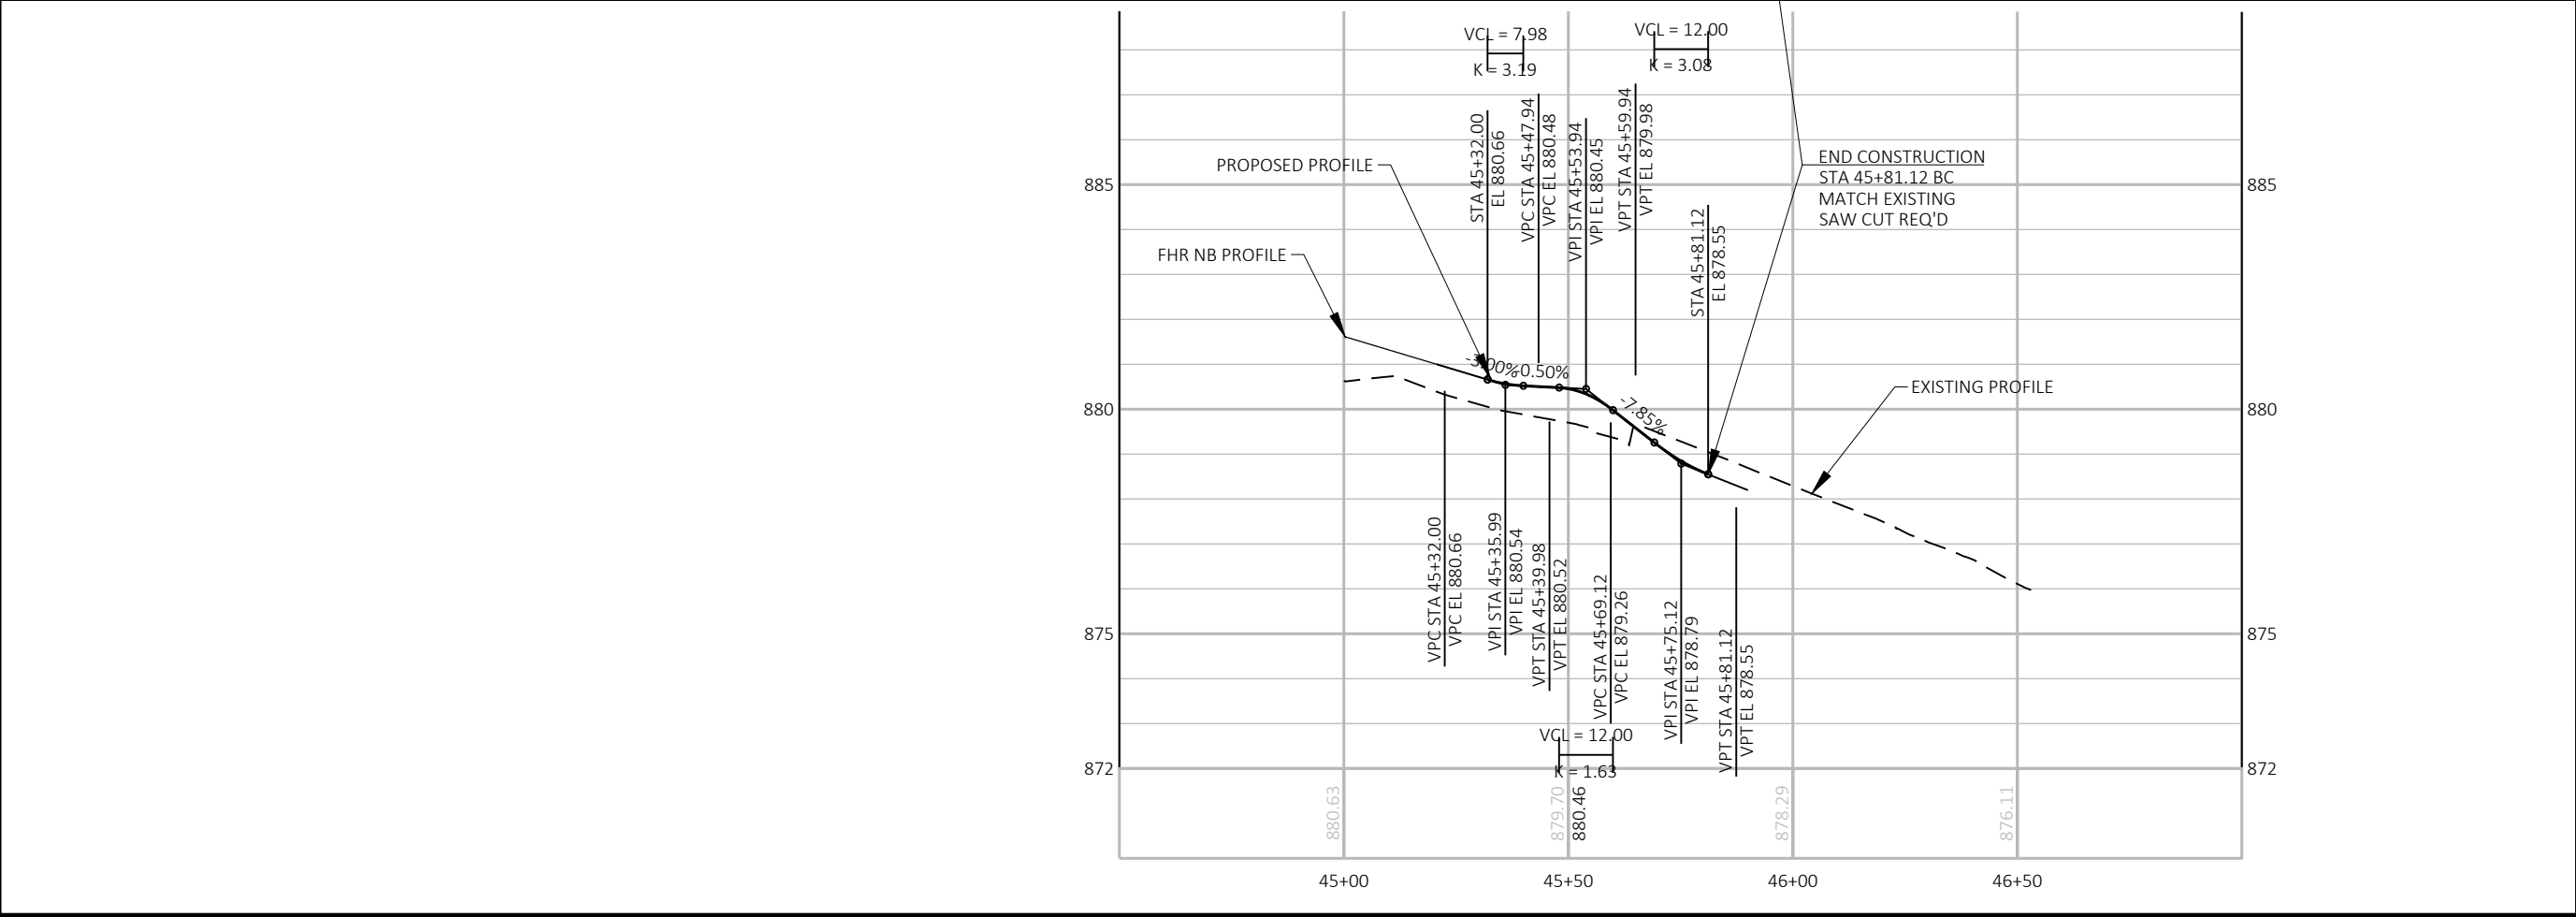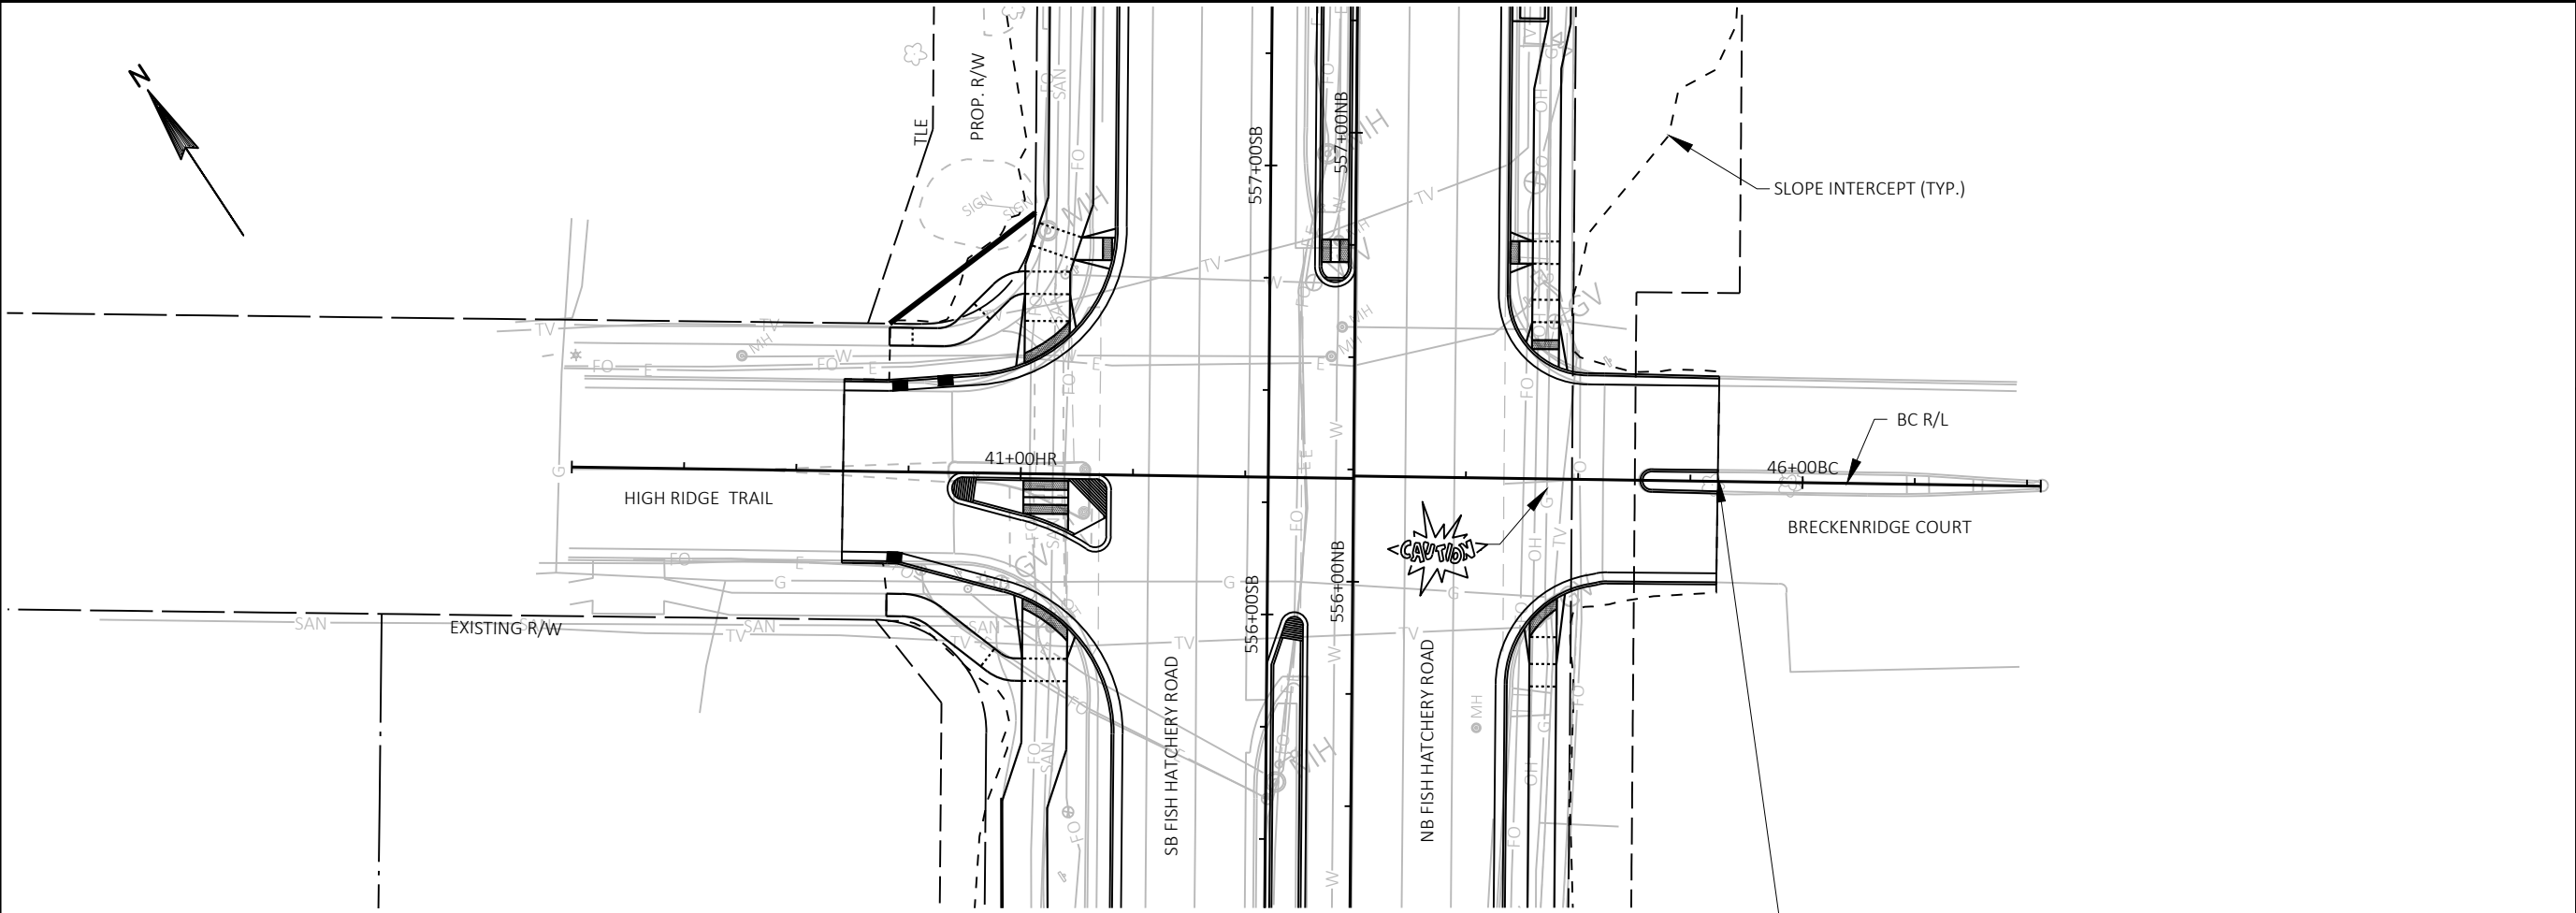

KL Engineering
[A] Better Experience
5400 King James Way
Suite 200
Madison, WI. 53719
Phone: (608) 663-1218
Phone: (800)-810-4012
<http://klengineering.com>
email@klengineering.com

CITY OF FITCHBURG


PLAN & PROFILE SHEETS
BRECKENRIDGE COURT



Project No: 19-3488
Date: OCT 2019
Designed By: LMW
Drafted By: STD
Checked By: LMW

Revisions: XX-XX-XXXX

SHEET NO.

1 OF 1

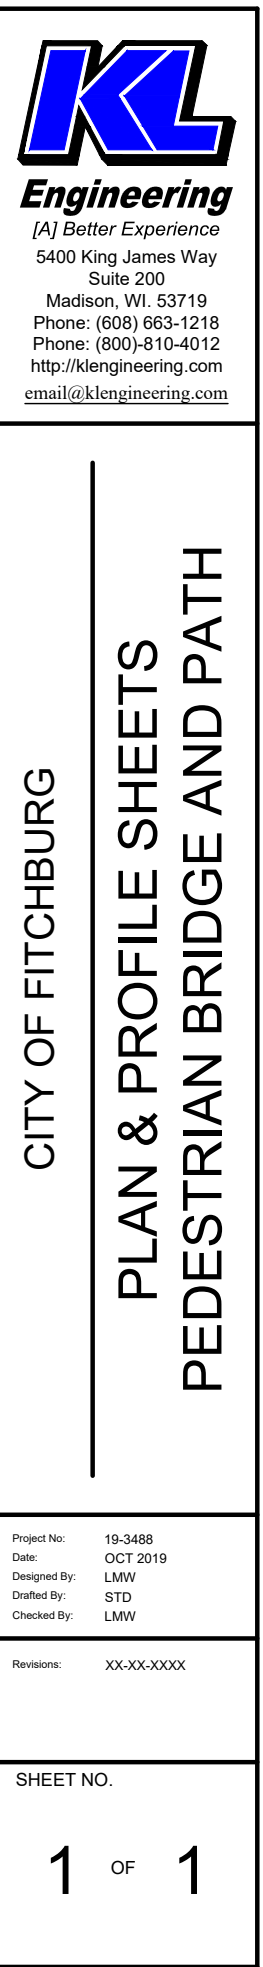

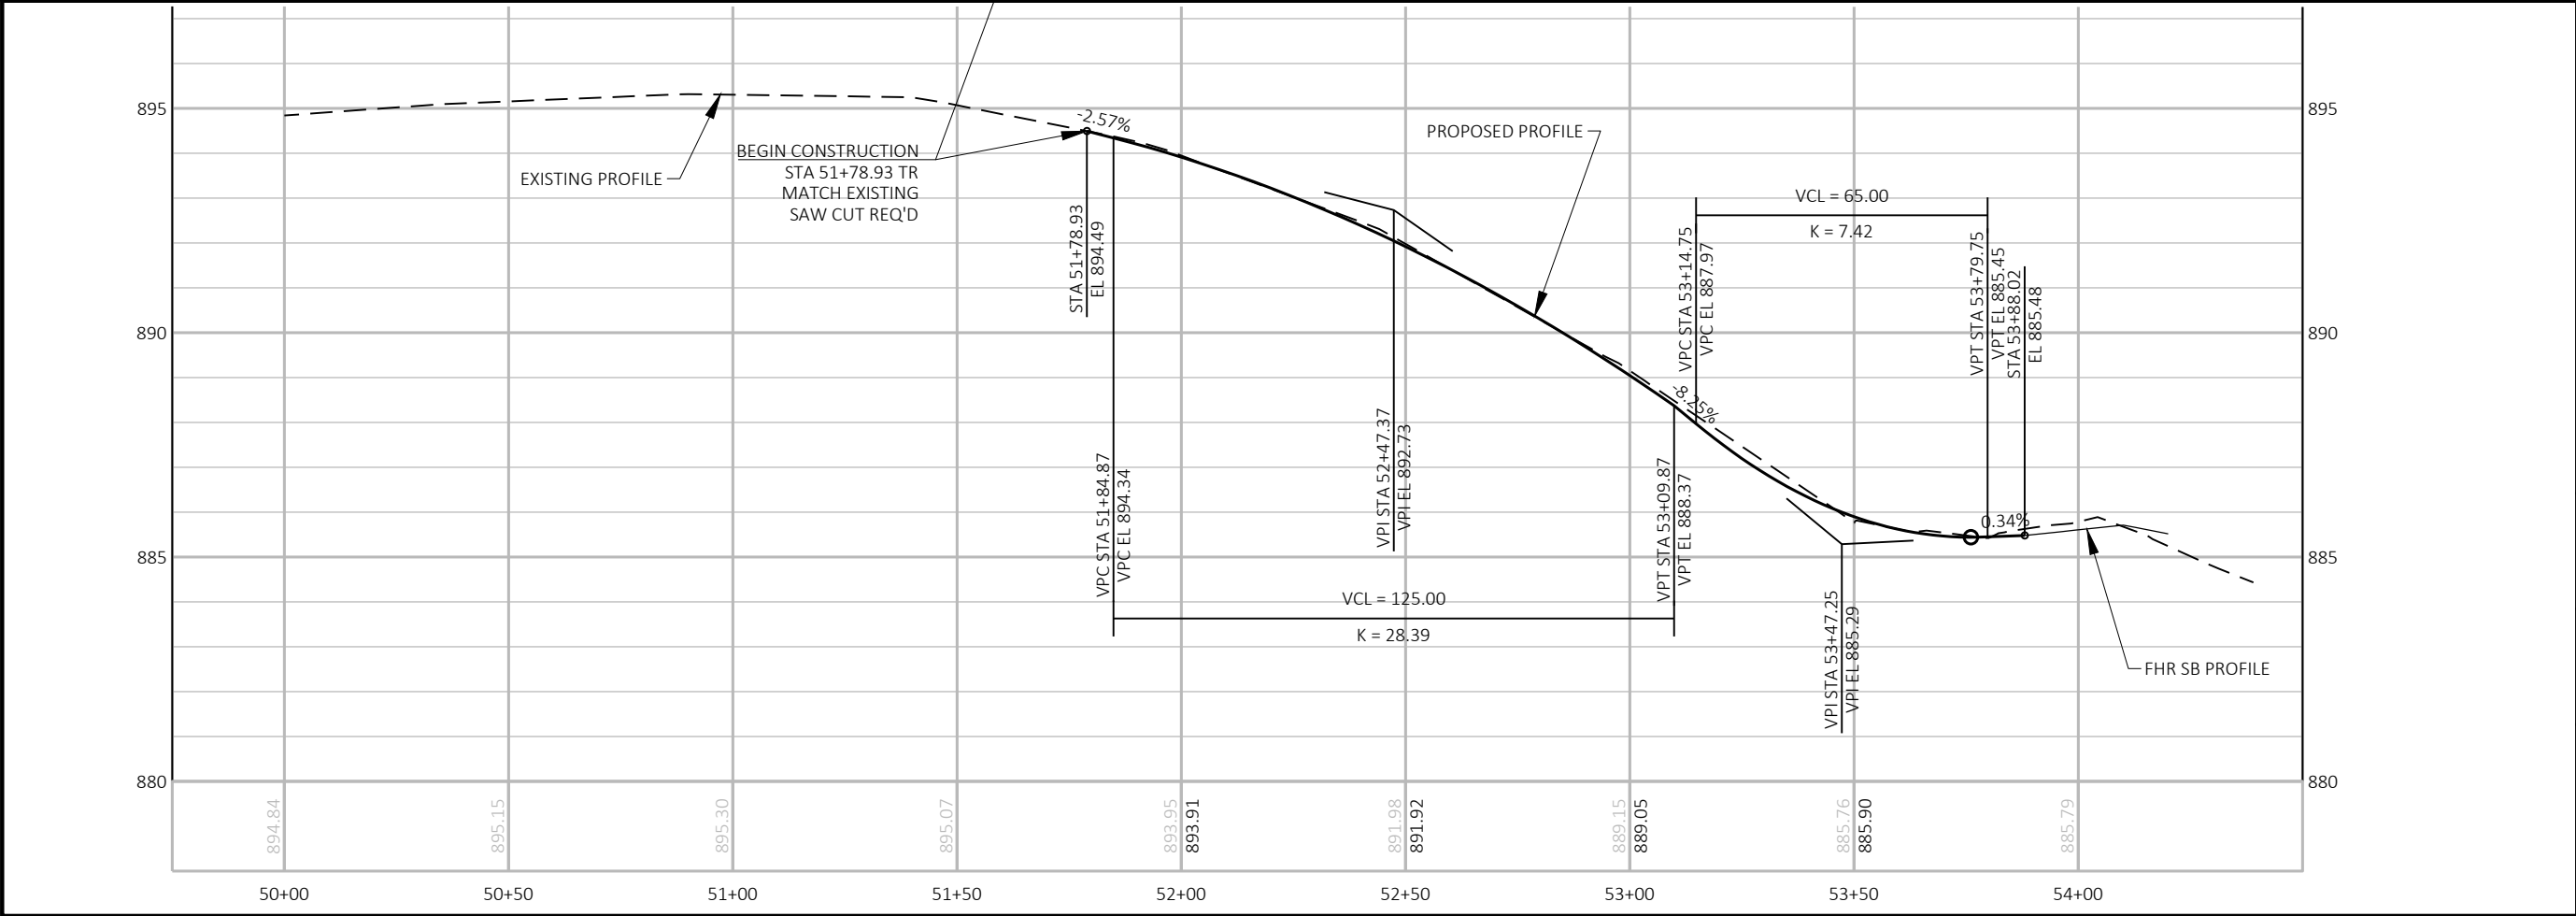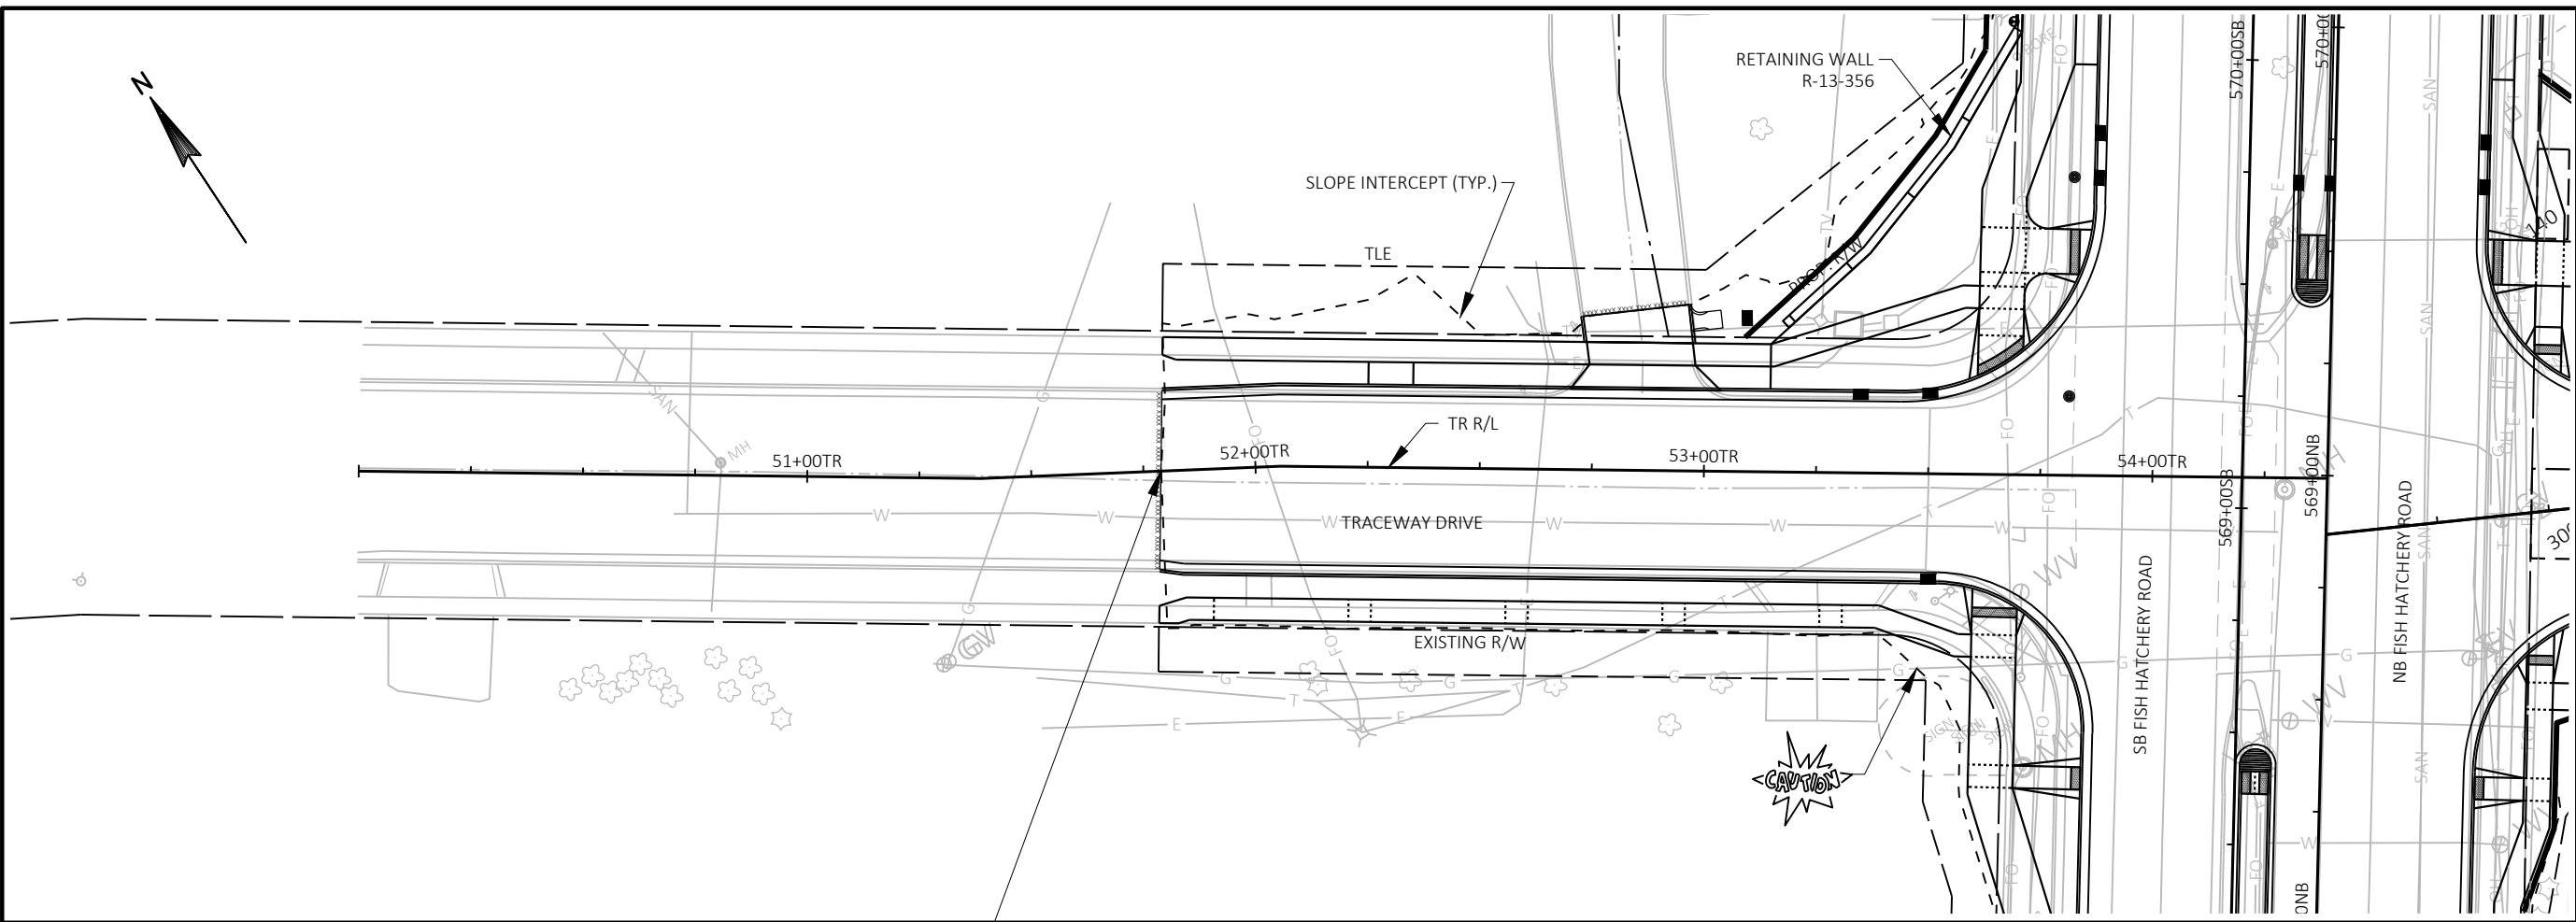

[A] Better Experience
5400 King James Way
Suite 200
Madison, WI. 53719
Phone: (608) 663-1218
Phone: (800)-810-4012
http://klengineering.com
email@klengineering.com

CITY OF FITCHBURG



PLAN & PROFILE SHEETS TRACEWAY DRIVE

Project No: 19-3488
Date: OCT 2019
Designed By: LMW
Drafted By: STD
Checked By: LMW

Revisions: XX-XX-XXXX

SHEET NO.

1 OF 1

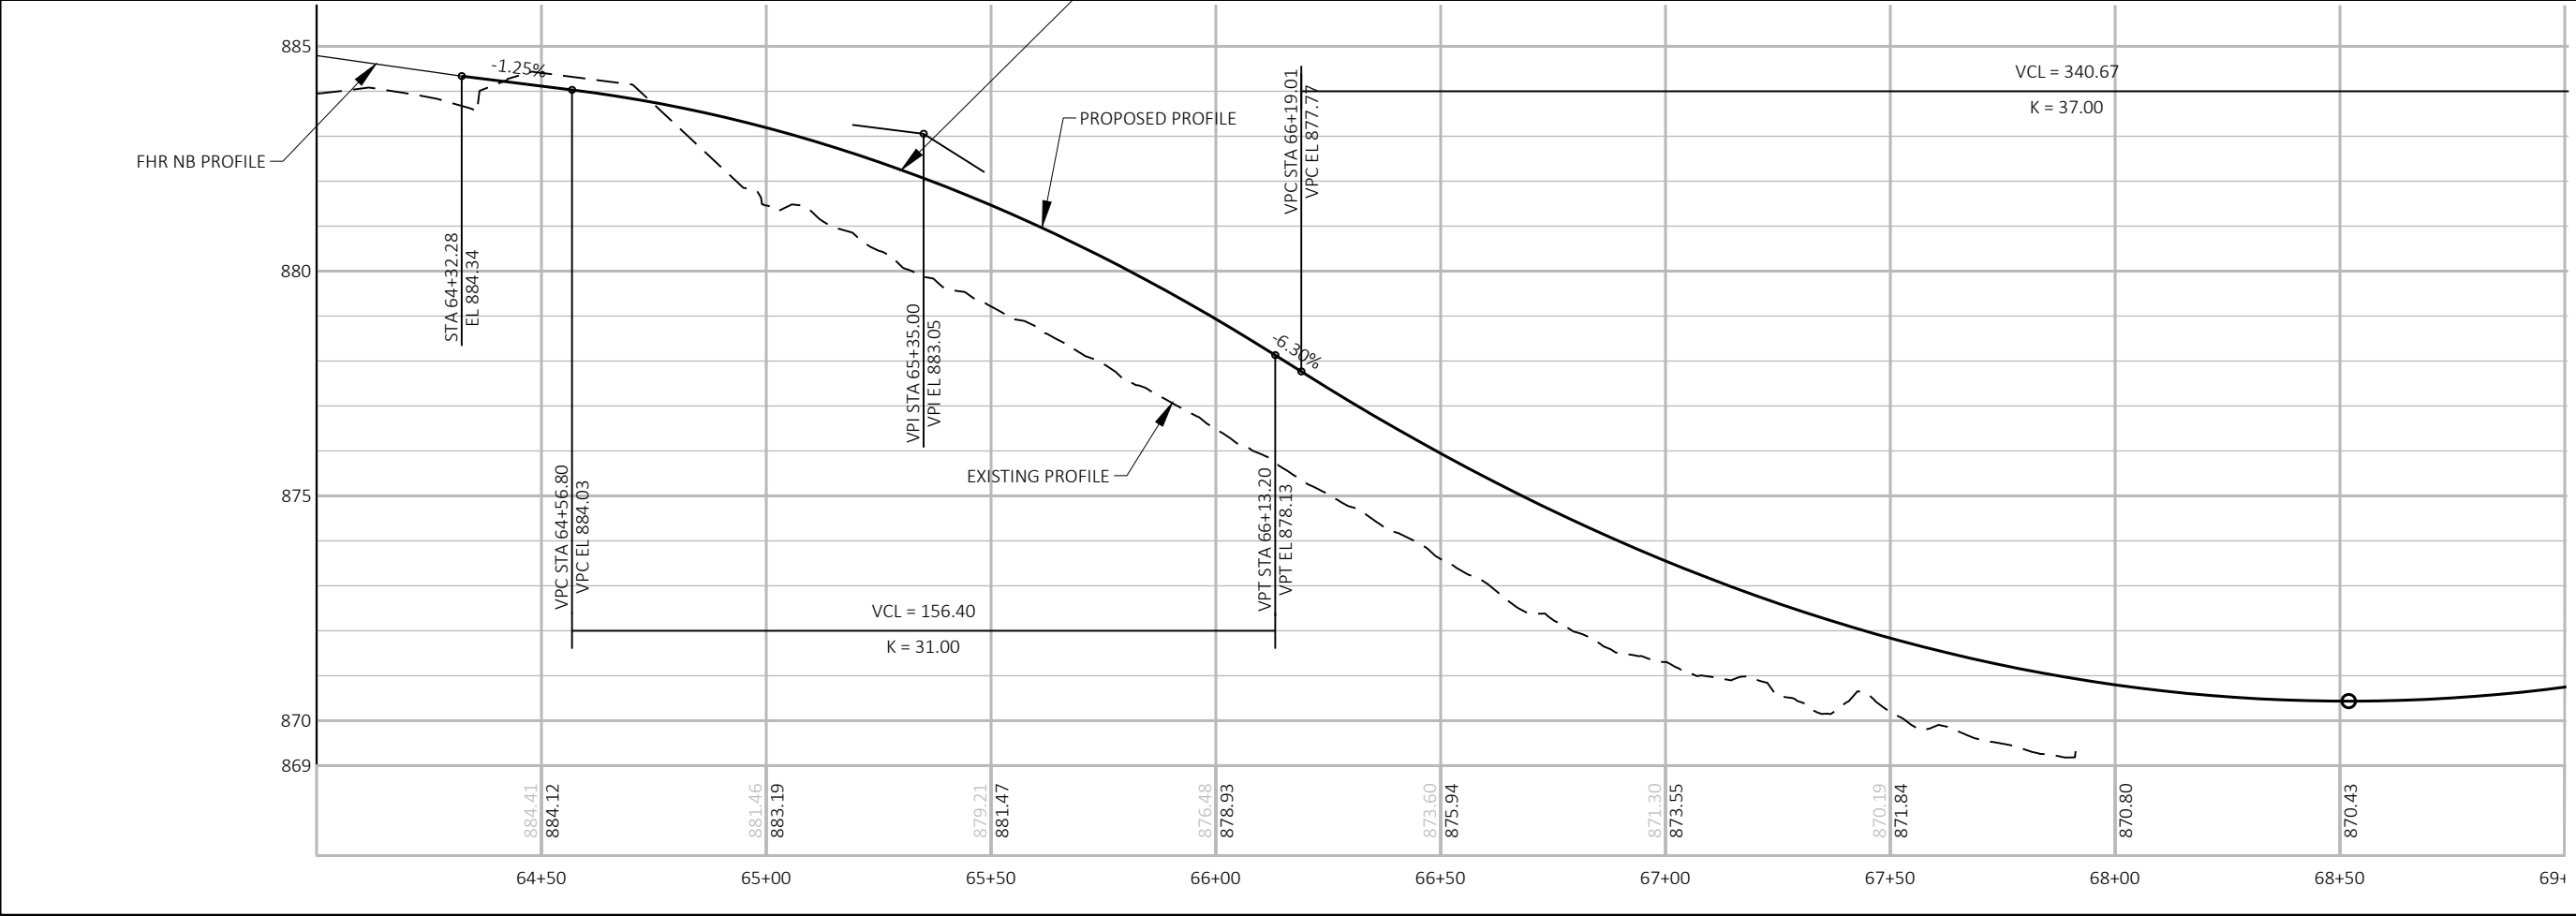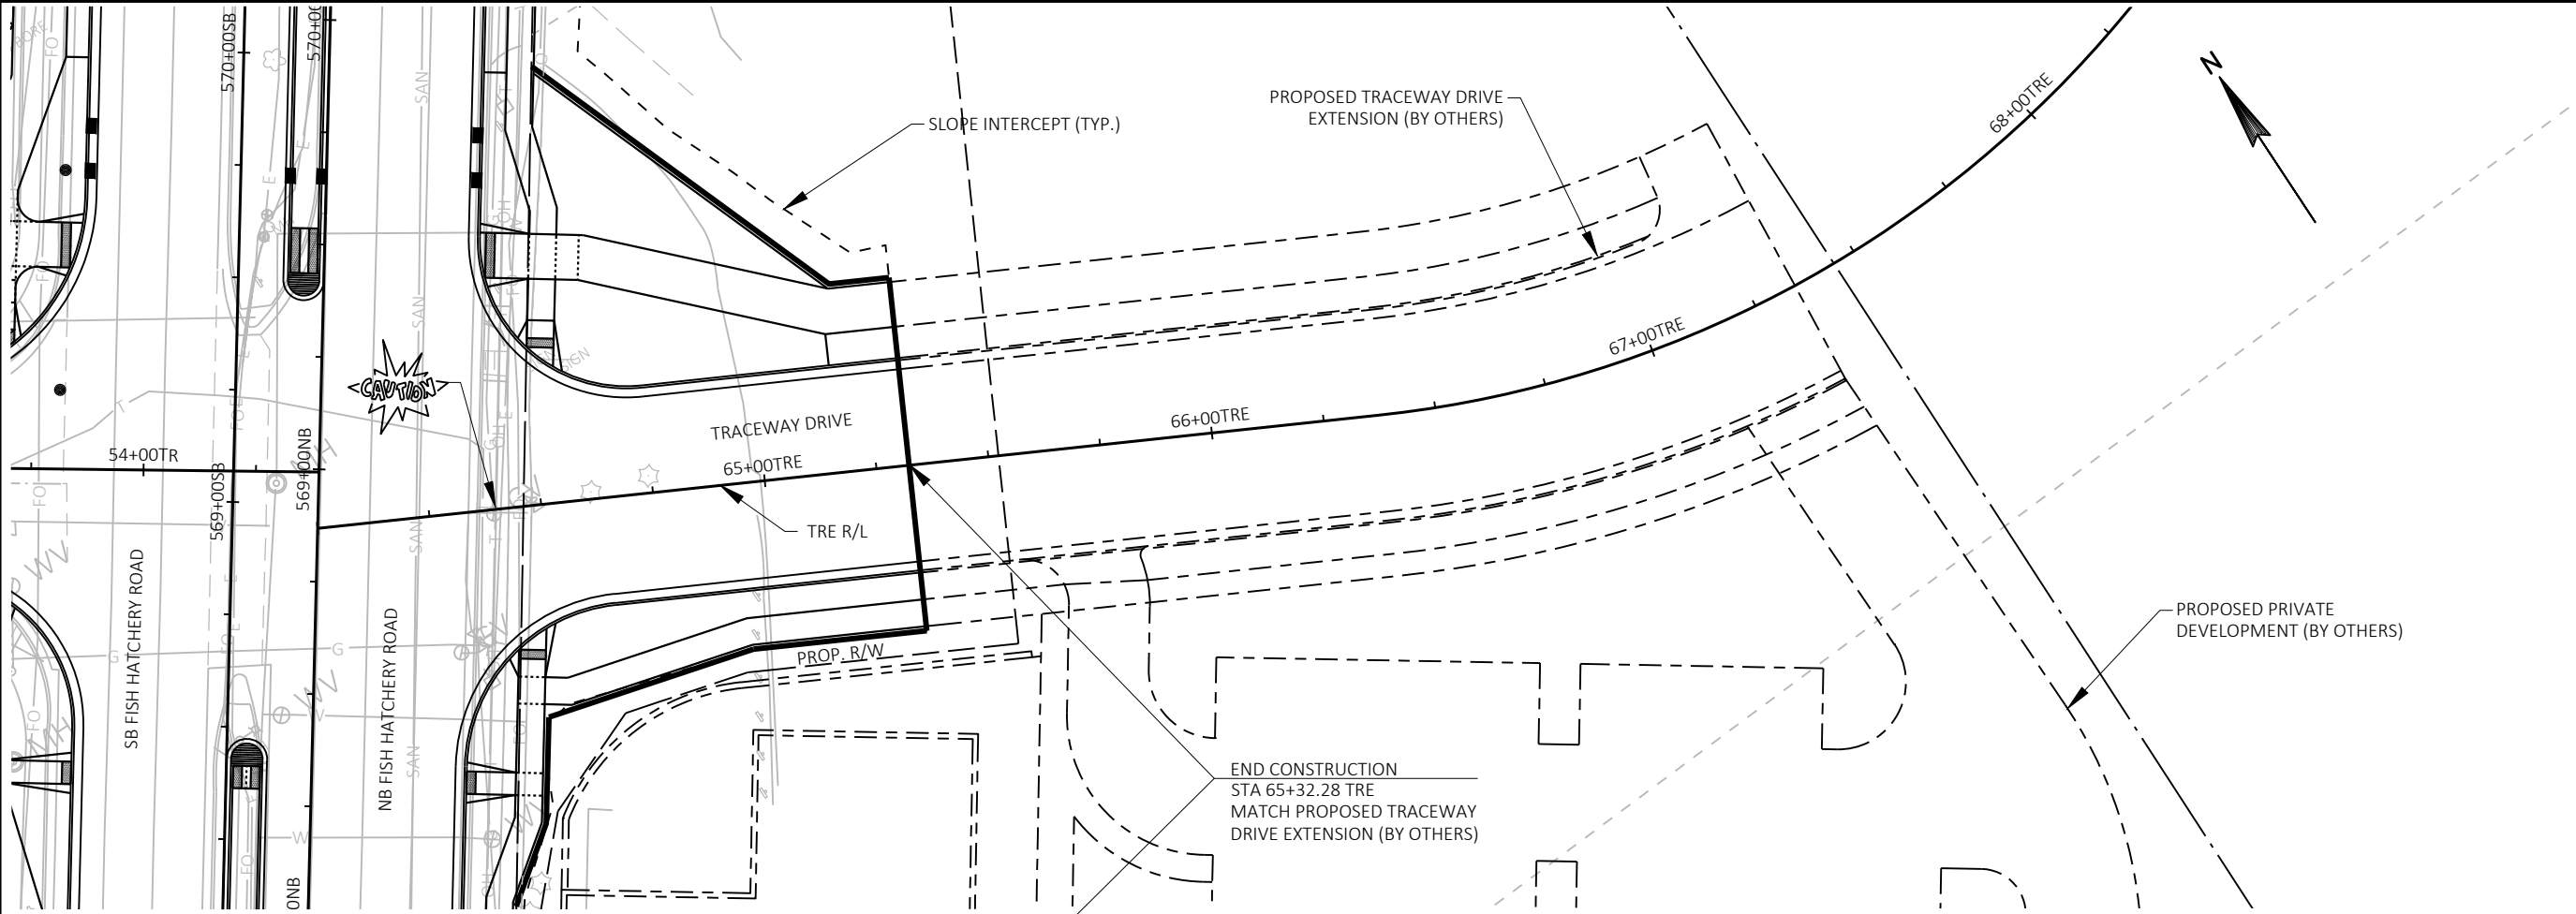

Engineering

[A] Better Experience
5400 King James Way
Suite 200
Madison, WI. 53719
Phone: (608) 663-1218
Phone: (800)-810-4012
<http://klengineering.com>
email@klengineering.com

CITY OF FITCHBURG

PLAN & PROFILE SHEETS TRACEWAY DRIVE EAST



Project No: 19-3488
Date: OCT 2019
Designed By: LMW
Drafted By: STD
Checked By: LMW

Revisions: XX-XX-XXXX

SHEET NO.

1 OF 1

FILE NAME : G:\FITCHBURG\1801.3.000\CIVIL3D\SHEETS\PLAN & PROFILE\FHR-P&P-SIDEROADS.DWG PLOT BY : KL ENGINEERING PLOT DATE : 10/28/2019 5:46 AM

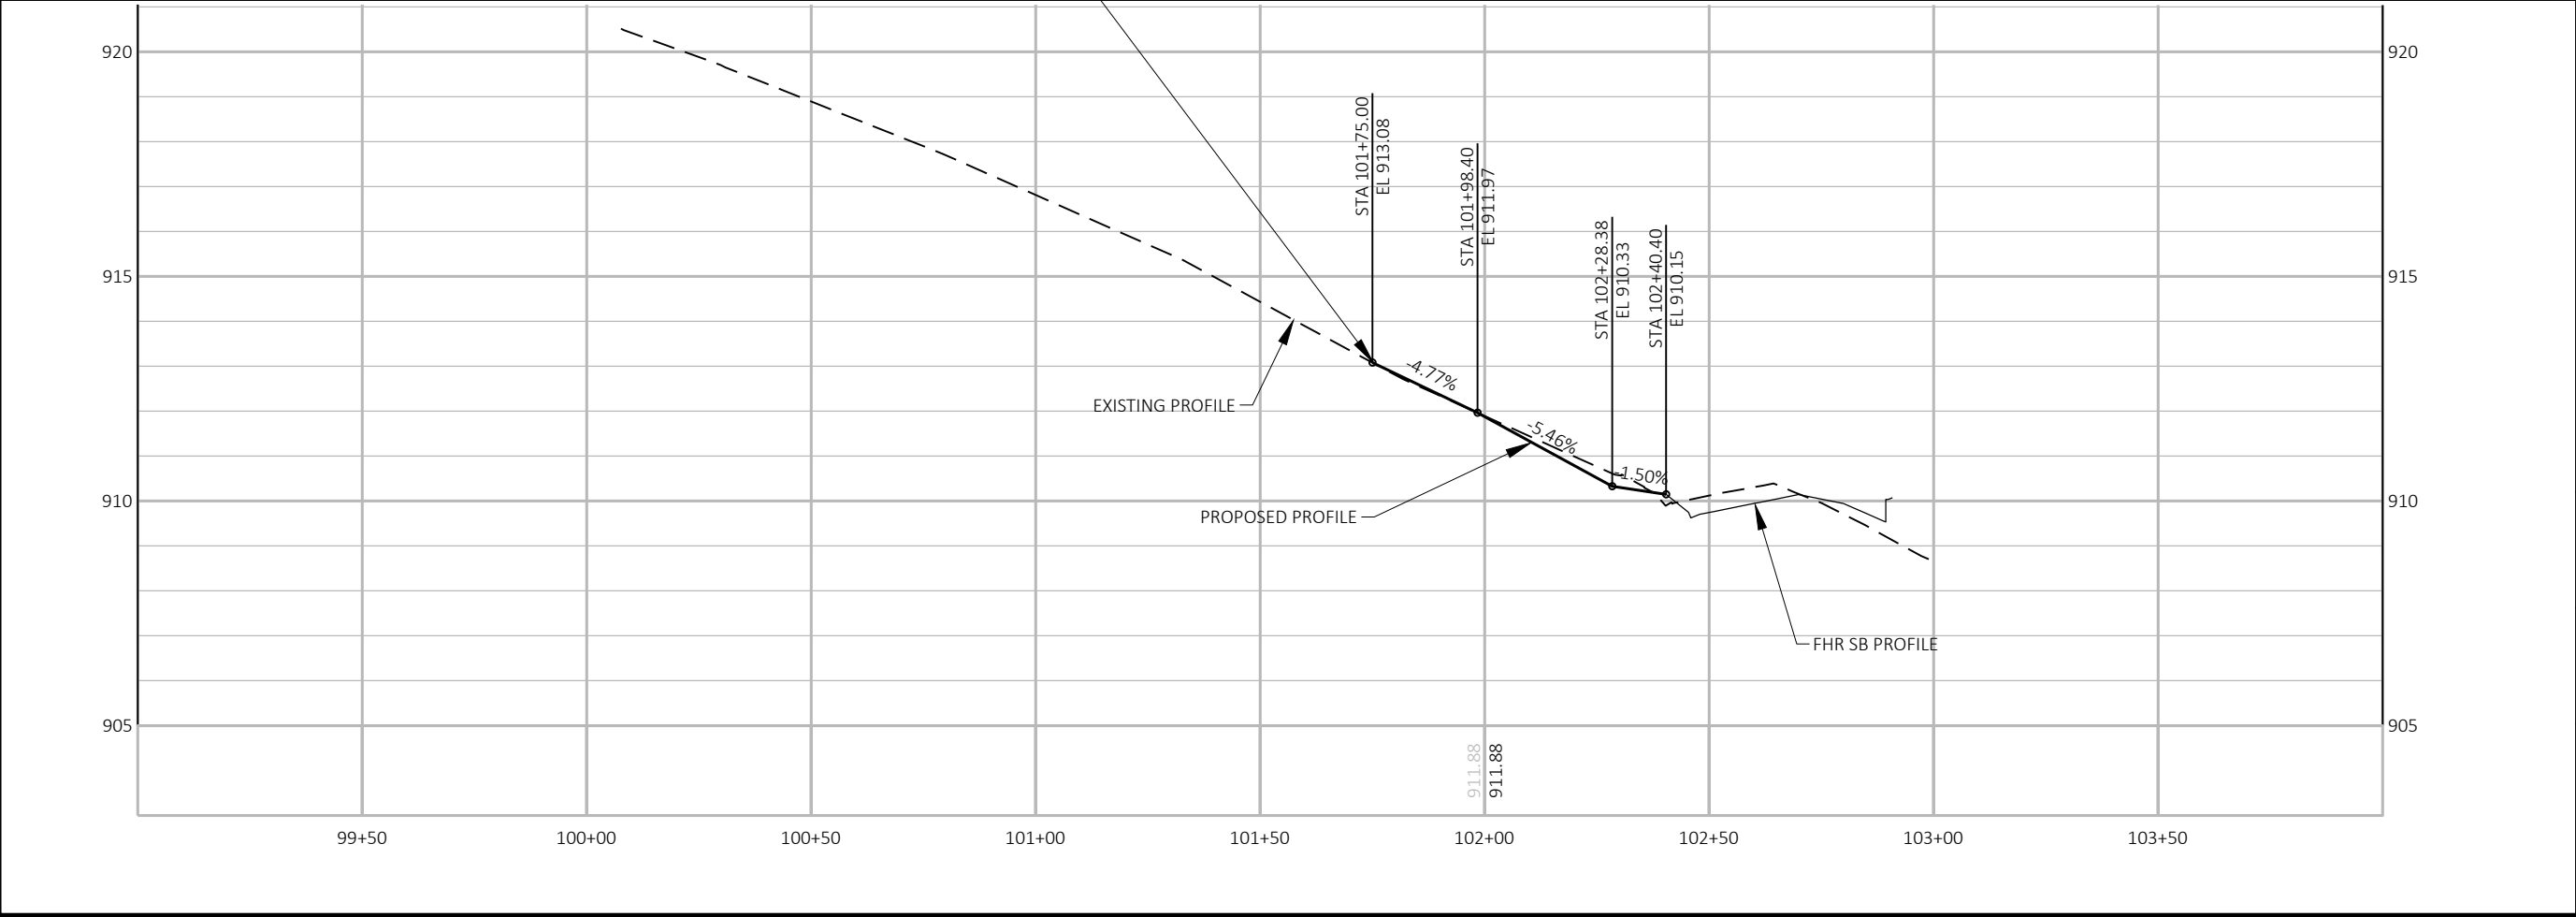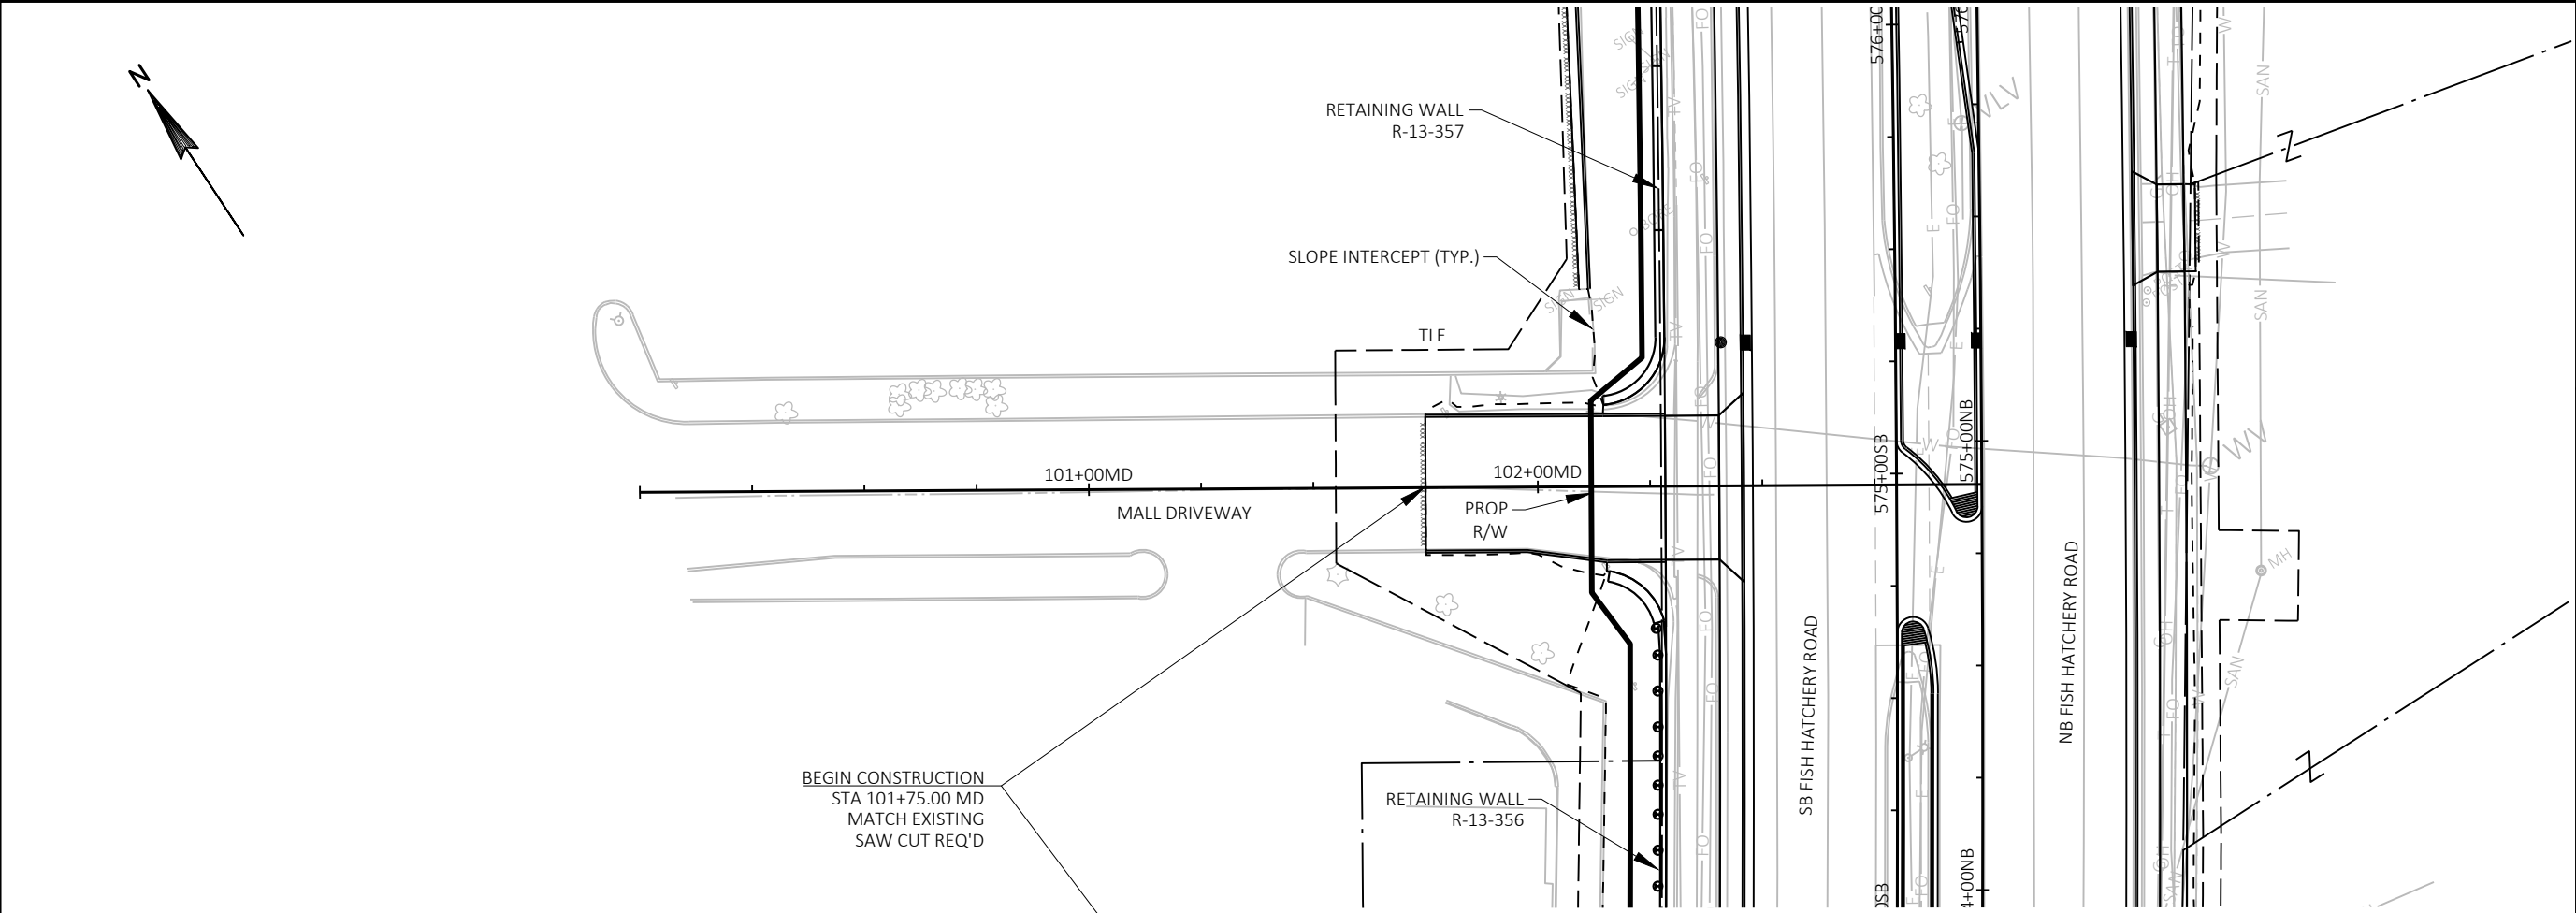

Engineering

[A] Better Experience
5400 King James Way
Suite 200
Madison, WI. 53719
Phone: (608) 663-1218
Phone: (800)-810-4012
<http://klengineering.com>
email@klengineering.com

CITY OF FITCHBURG



PLAN & PROFILE SHEETS MALL DRIVEWAY

Project No: 19-3488
Date: OCT 2019
Designed By: LMW
Drafted By: STD
Checked By: LMW

Revisions: XX-XX-XXXX

SHEET NO.

1 OF 1

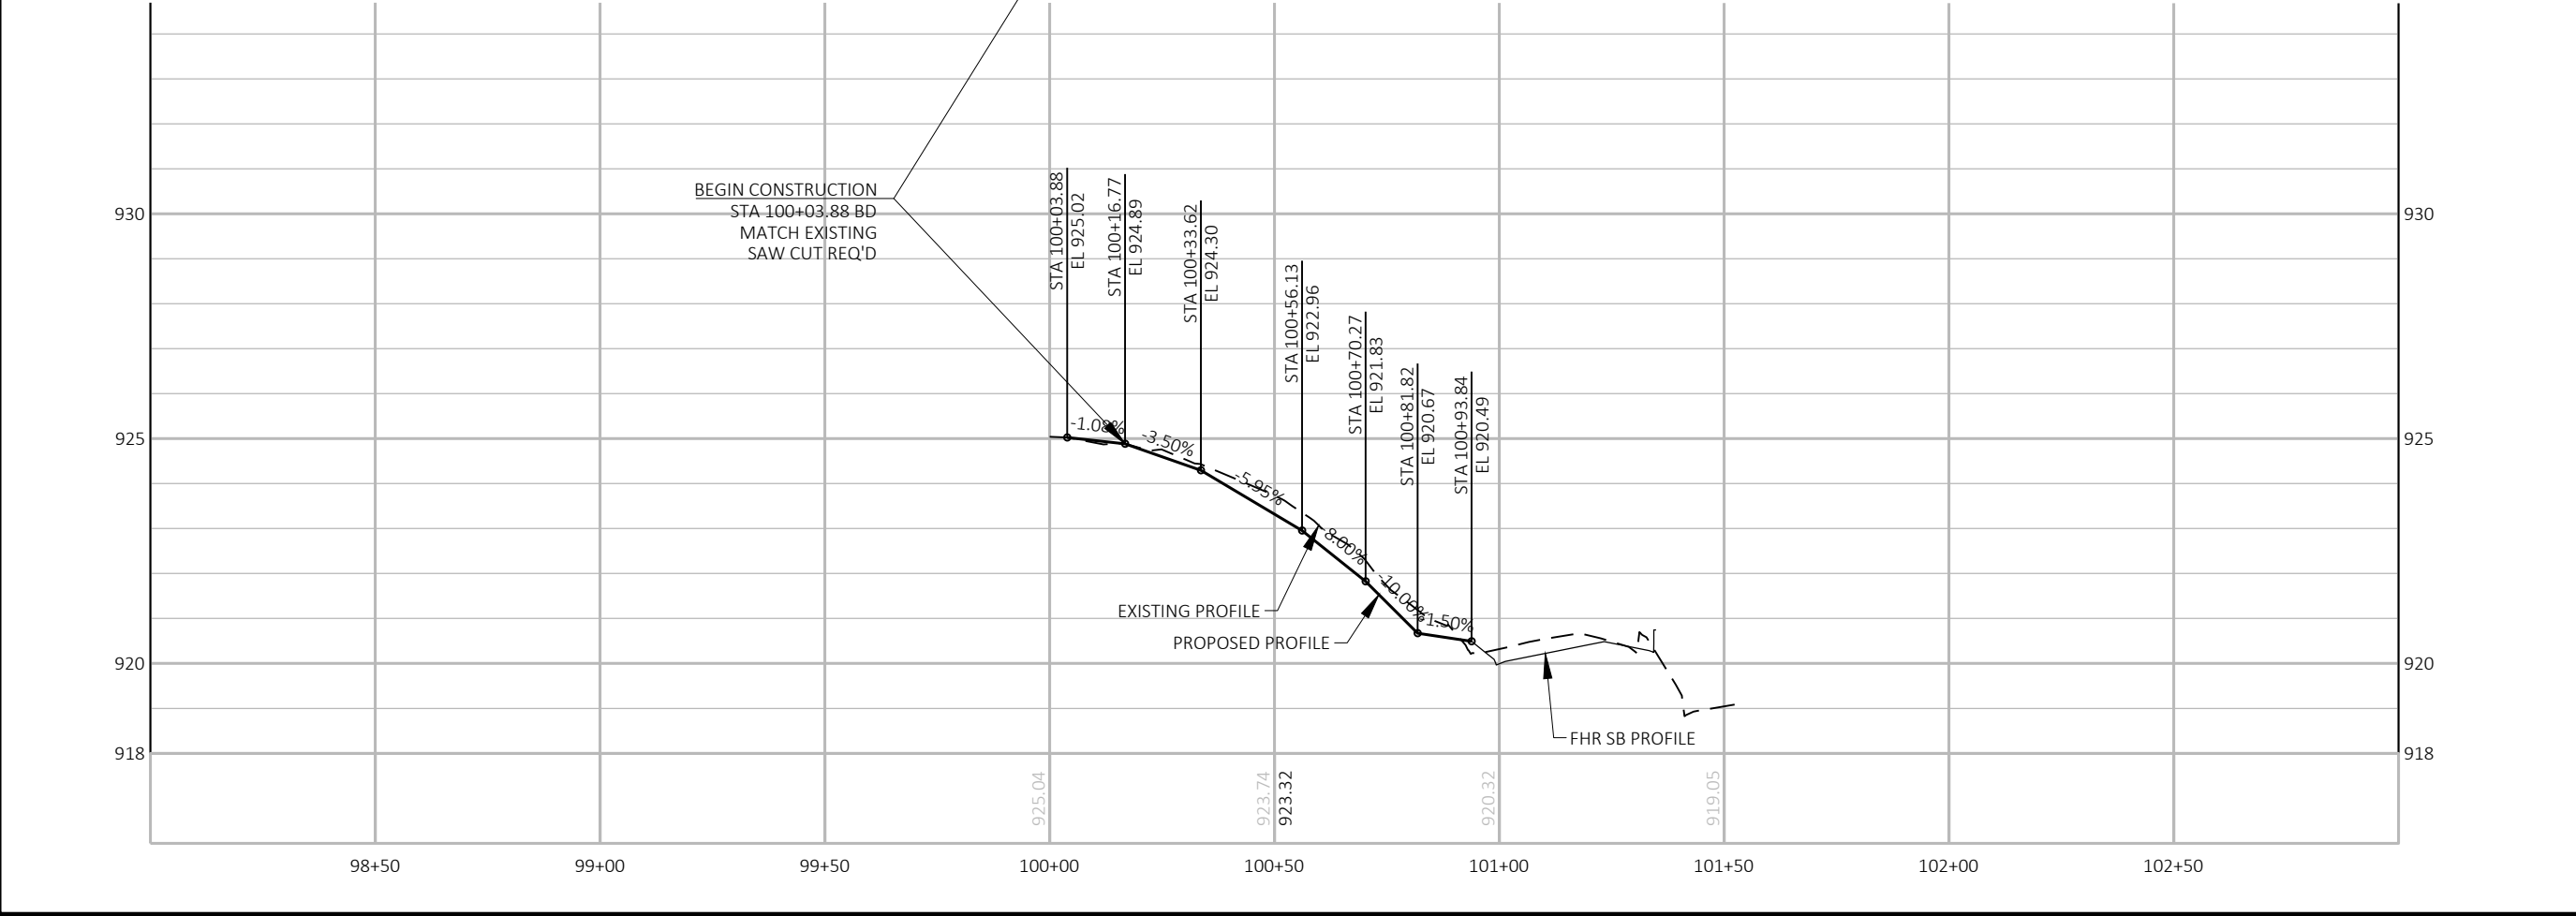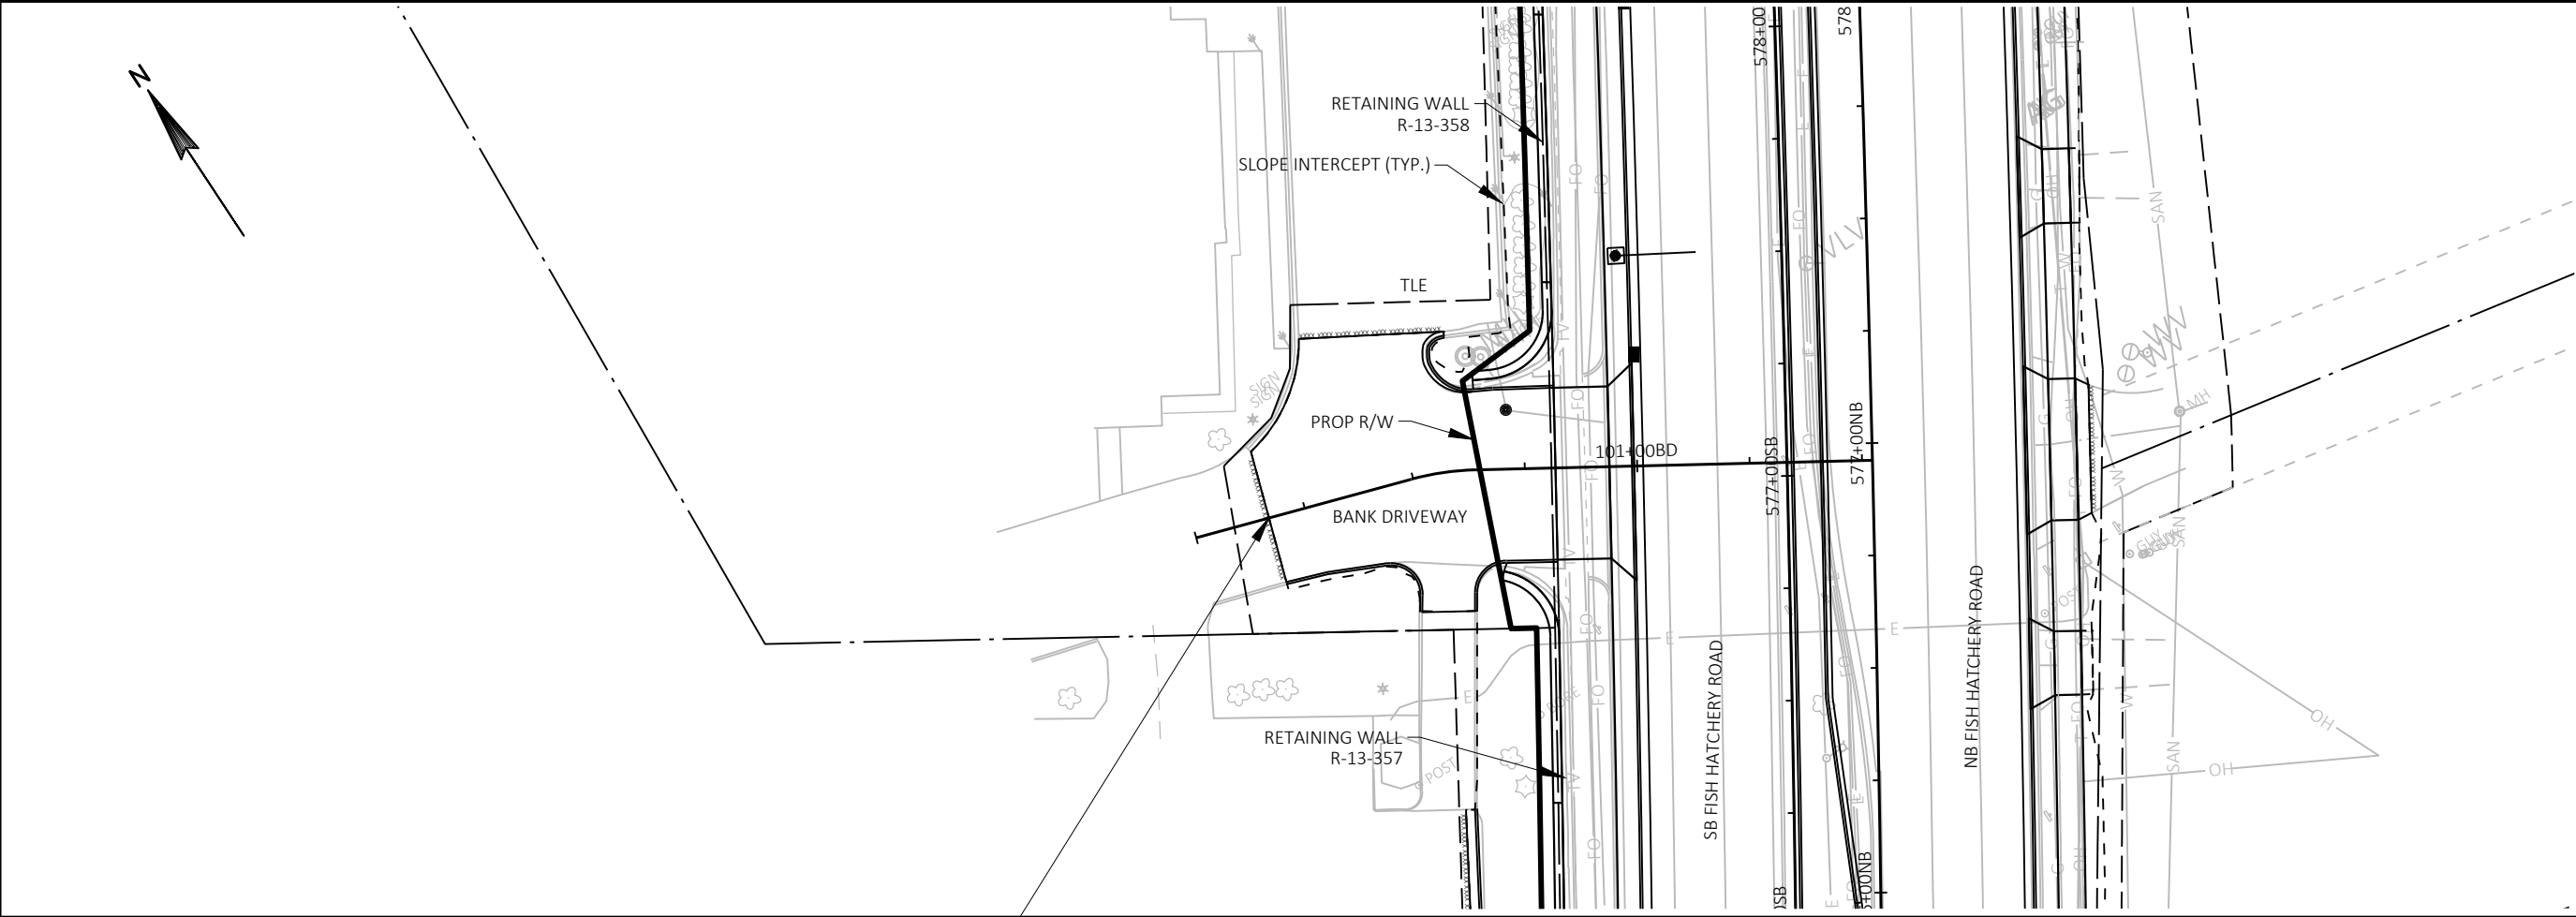

Engineering

[A] Better Experience
5400 King James Way
Suite 200
Madison, WI. 53719
Phone: (608) 663-1218
Phone: (800)-810-4012
<http://klengineering.com>
email@klengineering.com

CITY OF FITCHBURG

PLAN & PROFILE SHEETS BANK DRIVEWAY

Project No: 19-3488
Date: OCT 2019
Designed By: LMW
Drafted By: STD
Checked By: LMW

Revisions: XX-XX-XXXX



SHEET NO.

1 OF 1

FILE NAME : G:\FITCHBURG\1801.3.000\CIVIL\3DSHEETS\PLAN & PROFILE\FHR-P&P-SIDEROADS.DWG PLOT BY : KL ENGINEERING PLOT DATE : 10/28/2019 5:47 AM

APPROVED FOR CONSTRUCTION

12/16/2019

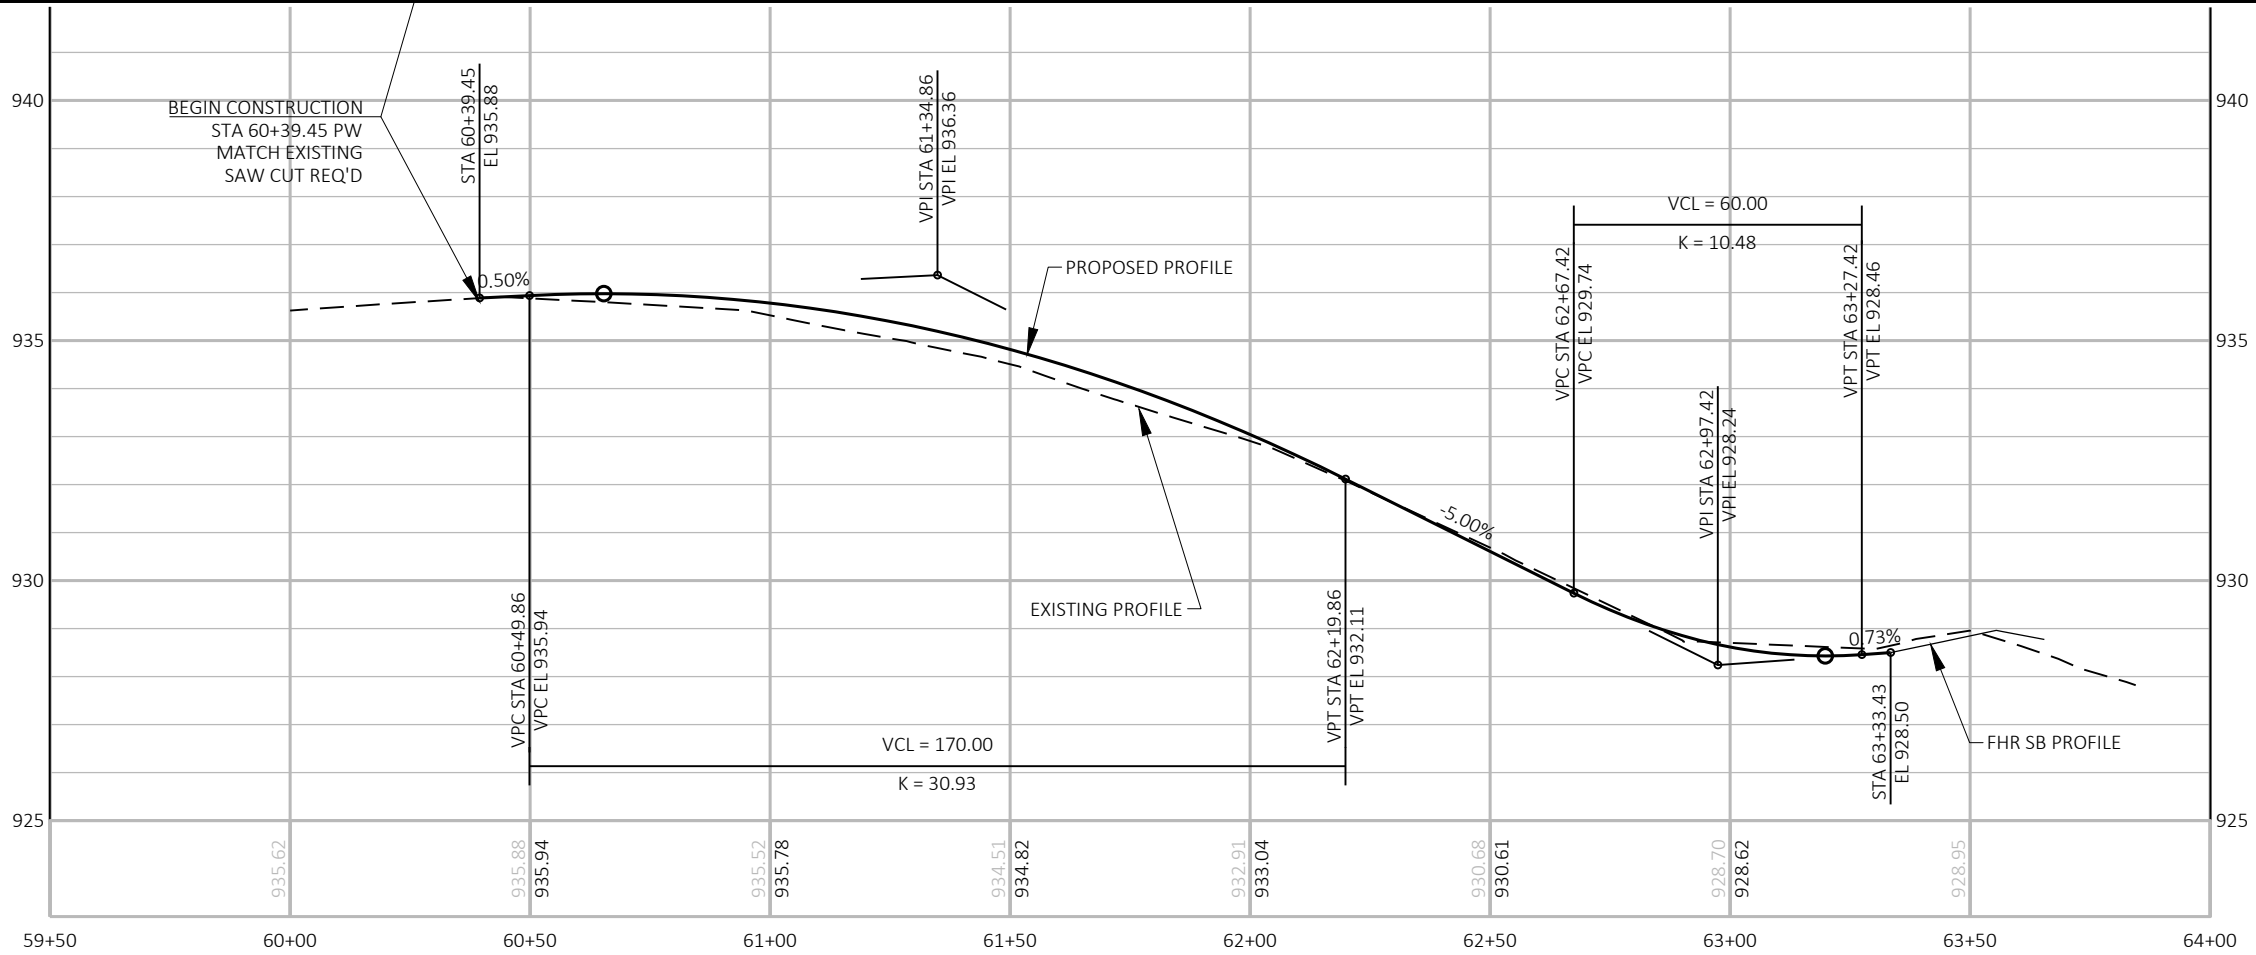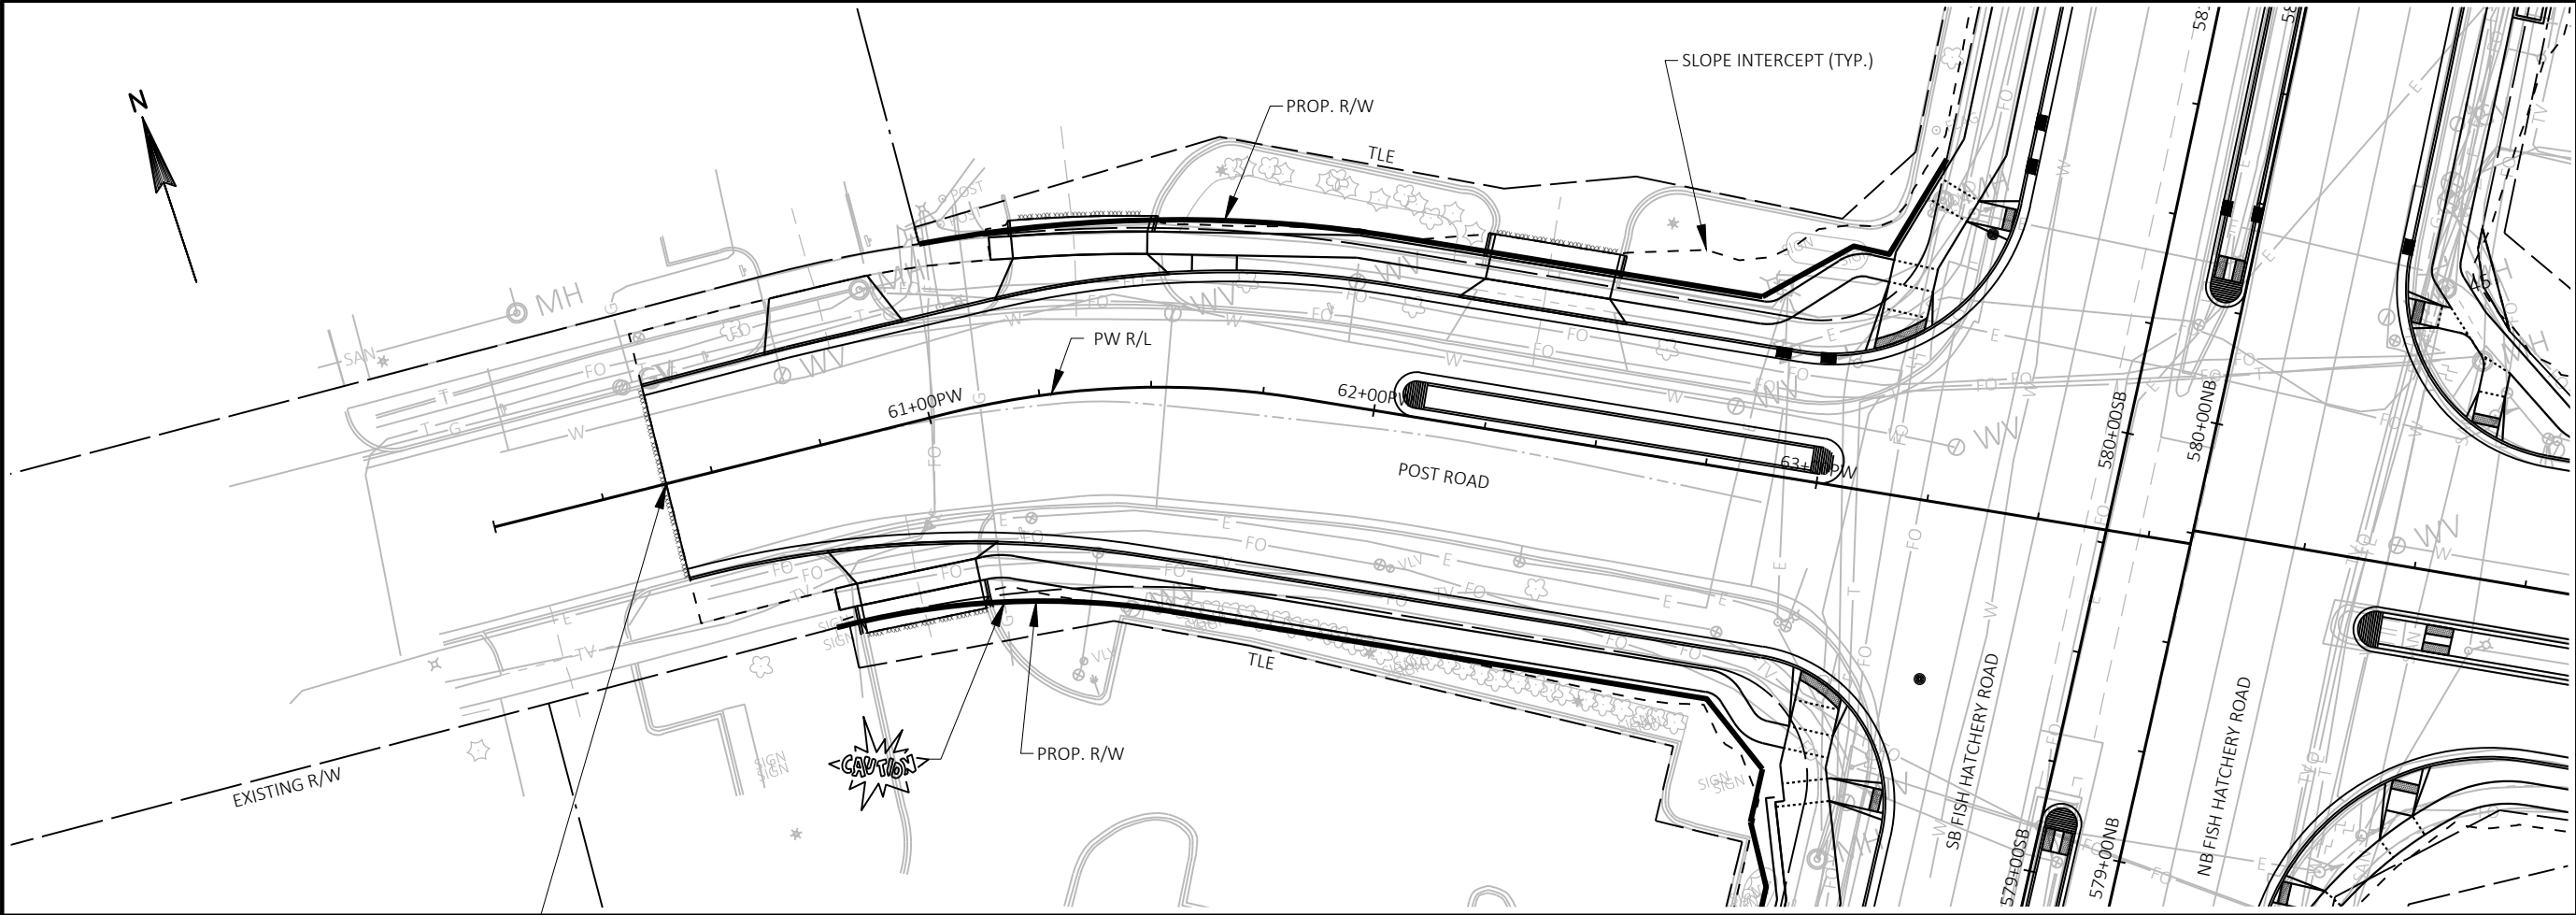

Engineering

[A] Better Experience
5400 King James Way
Suite 200

Madison, WI. 53719
Phone: (608) 663-1218
Phone: (800)-810-4012
http://klengineering.com
email@klengineering.com

CITY OF FITCHBURG



PLAN & PROFILE SHEETS POST ROAD - WEST

Project No: 19-3488
Date: OCT 2019
Designed By: LMW
Drafted By: STD
Checked By: LMW

Revisions: XX-XX-XXXX

SHEET NO.

1 OF 1

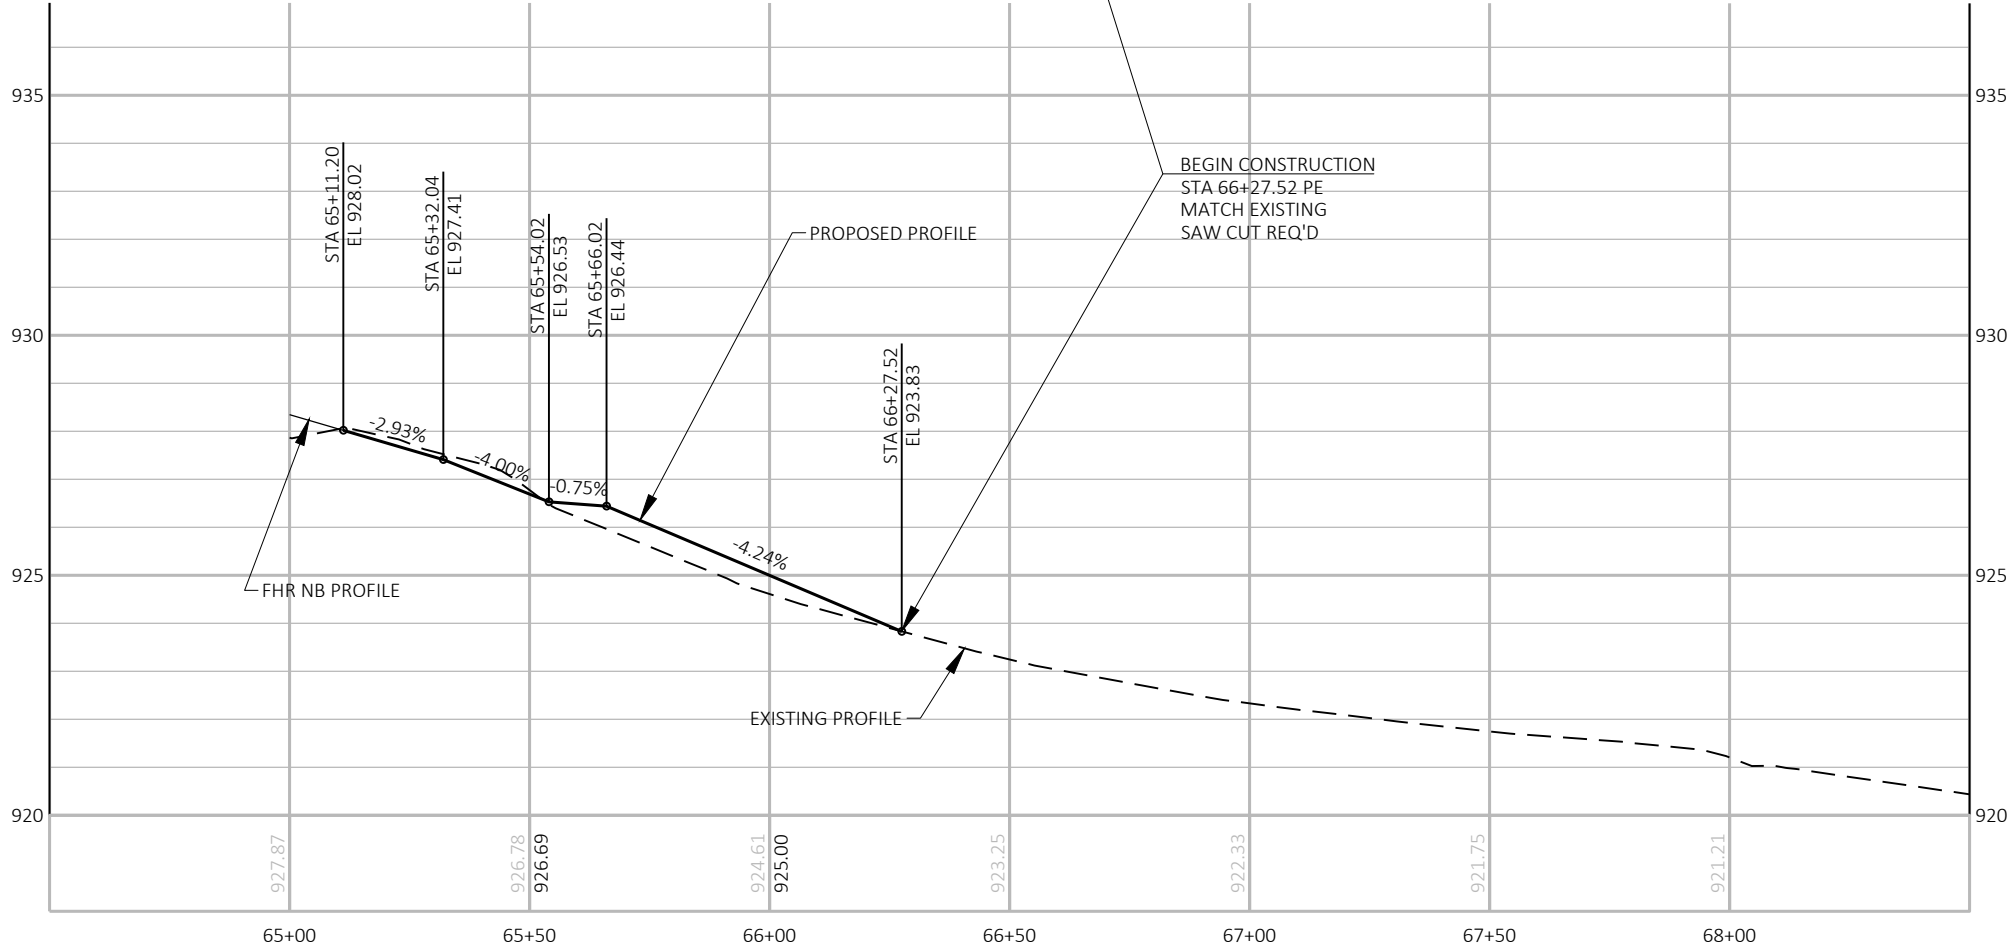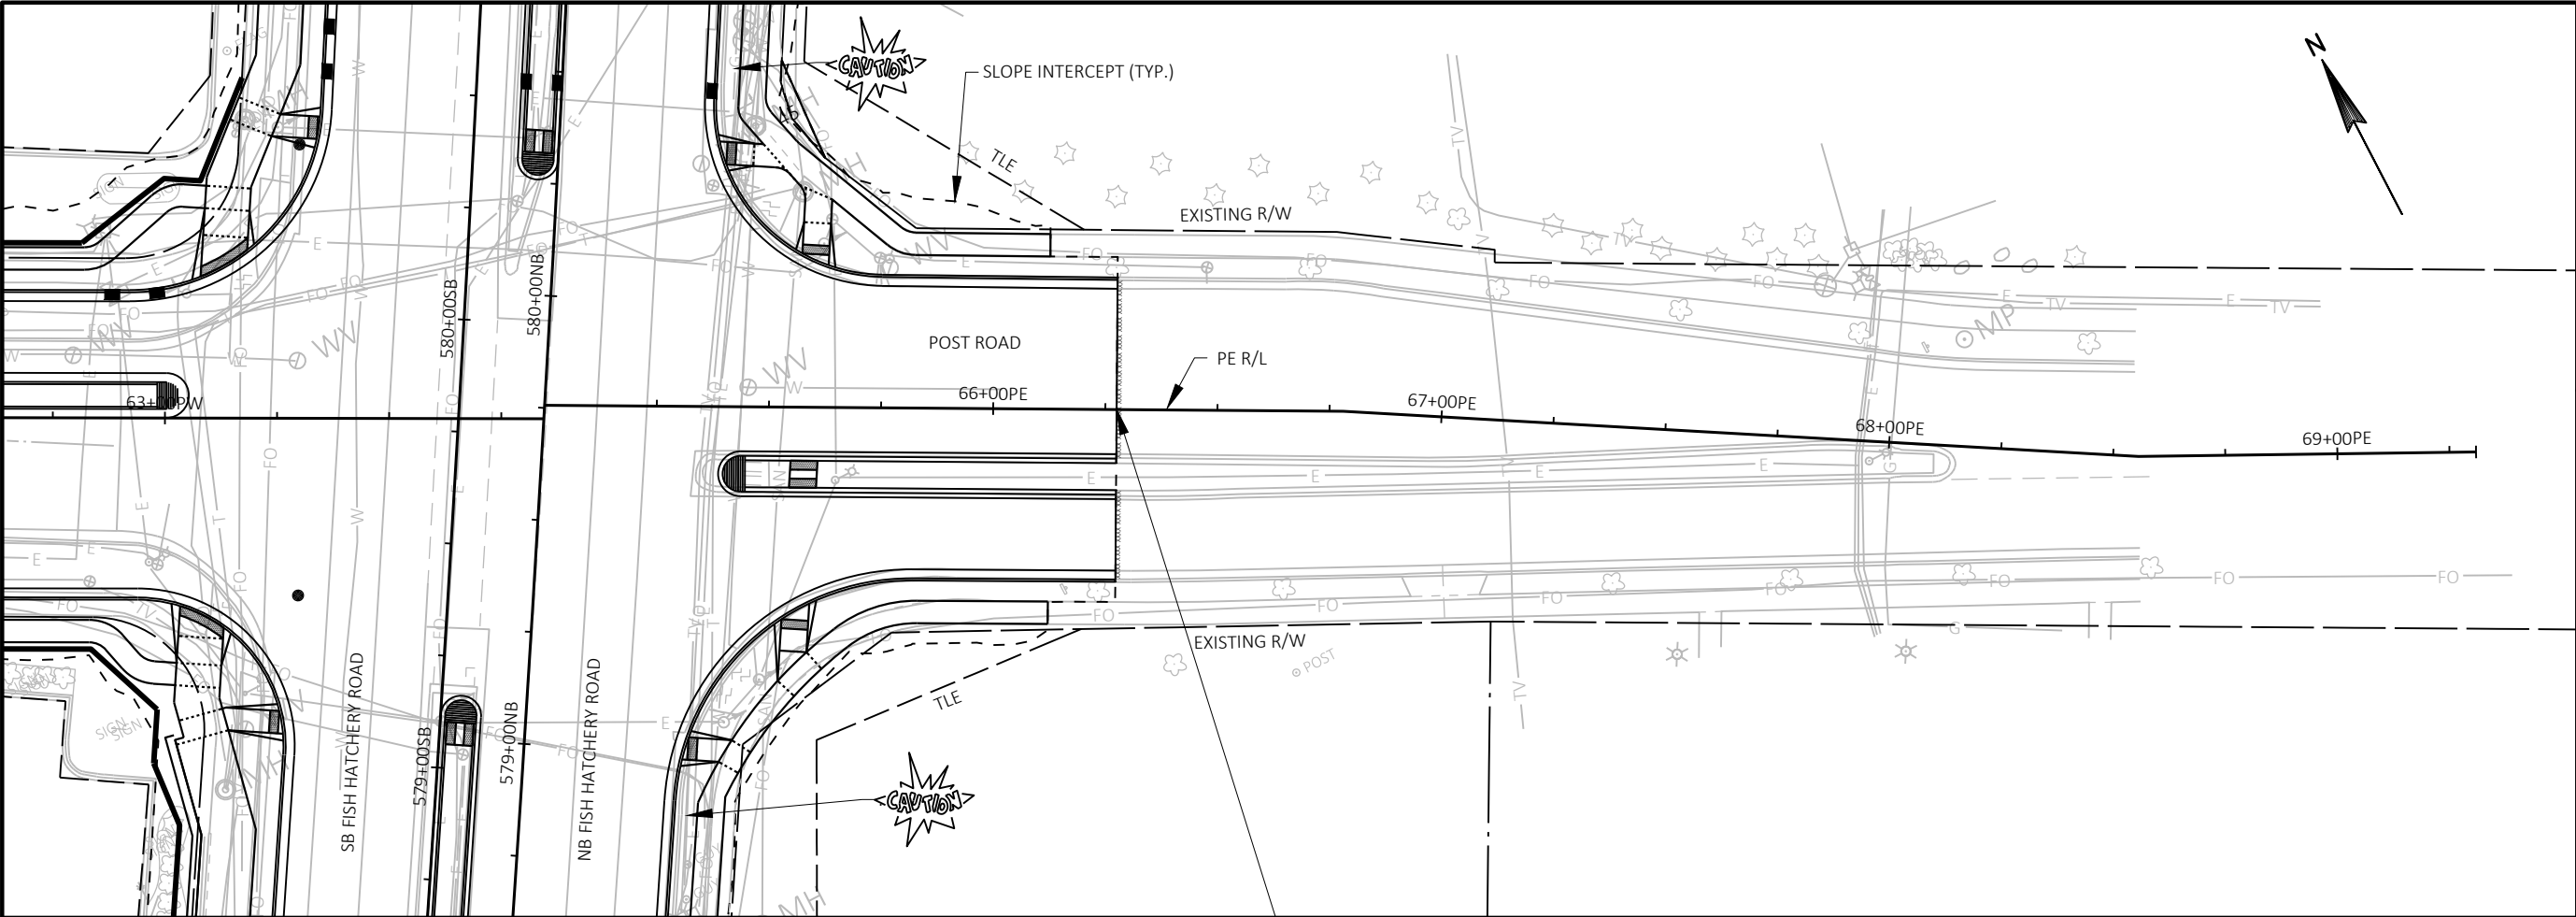

Engineering

[A] Better Experience
5400 King James Way
Suite 200
Madison, WI. 53719
Phone: (608) 663-1218
Phone: (800)-810-4012
<http://klengineering.com>
email@klengineering.com

CITY OF FITCHBURG




PLAN & PROFILE SHEETS POST ROAD - EAST

Project No: 19-3488
Date: OCT 2019
Designed By: LMW
Drafted By: STD
Checked By: LMW

Revisions: XX-XX-XXXX

SHEET NO.

1 OF 1

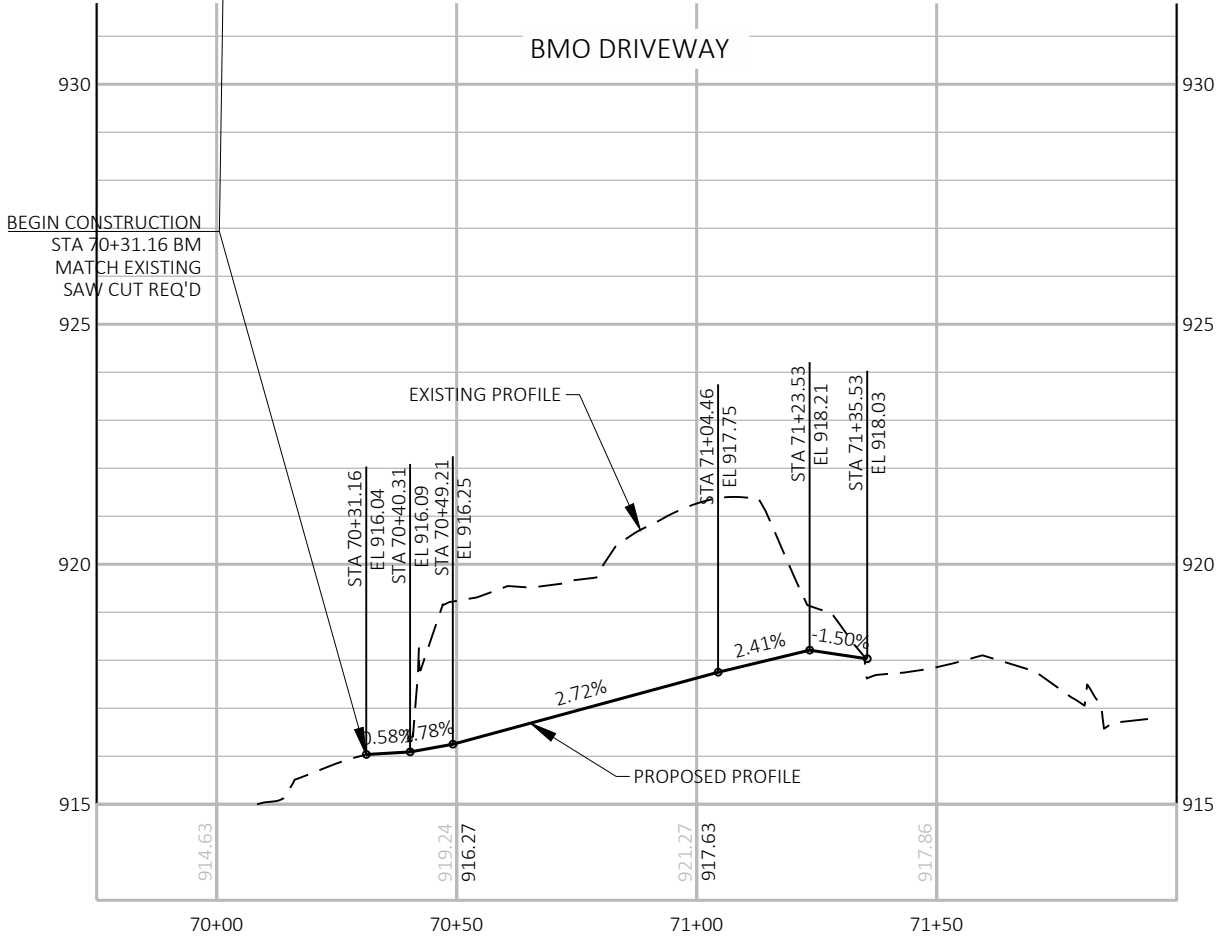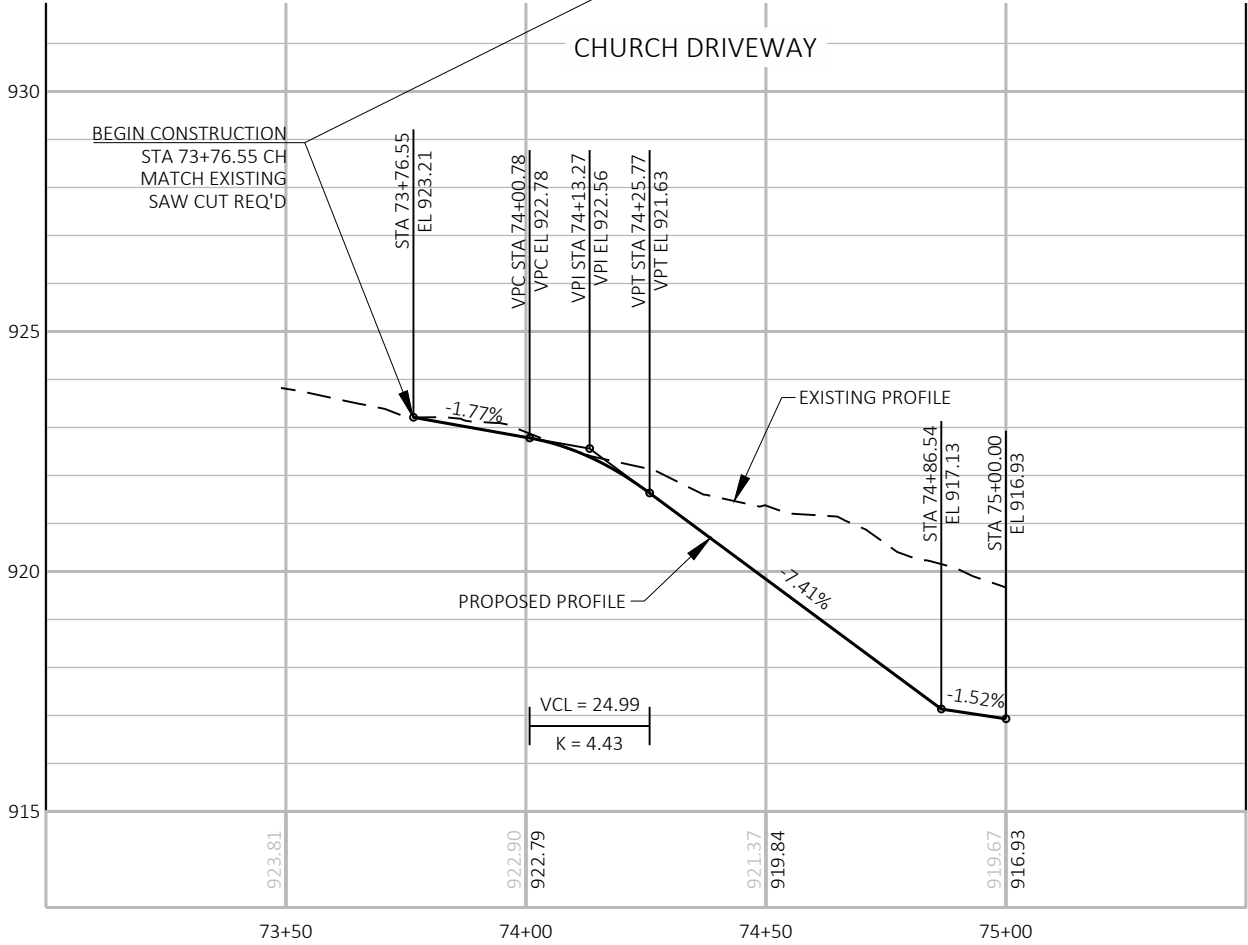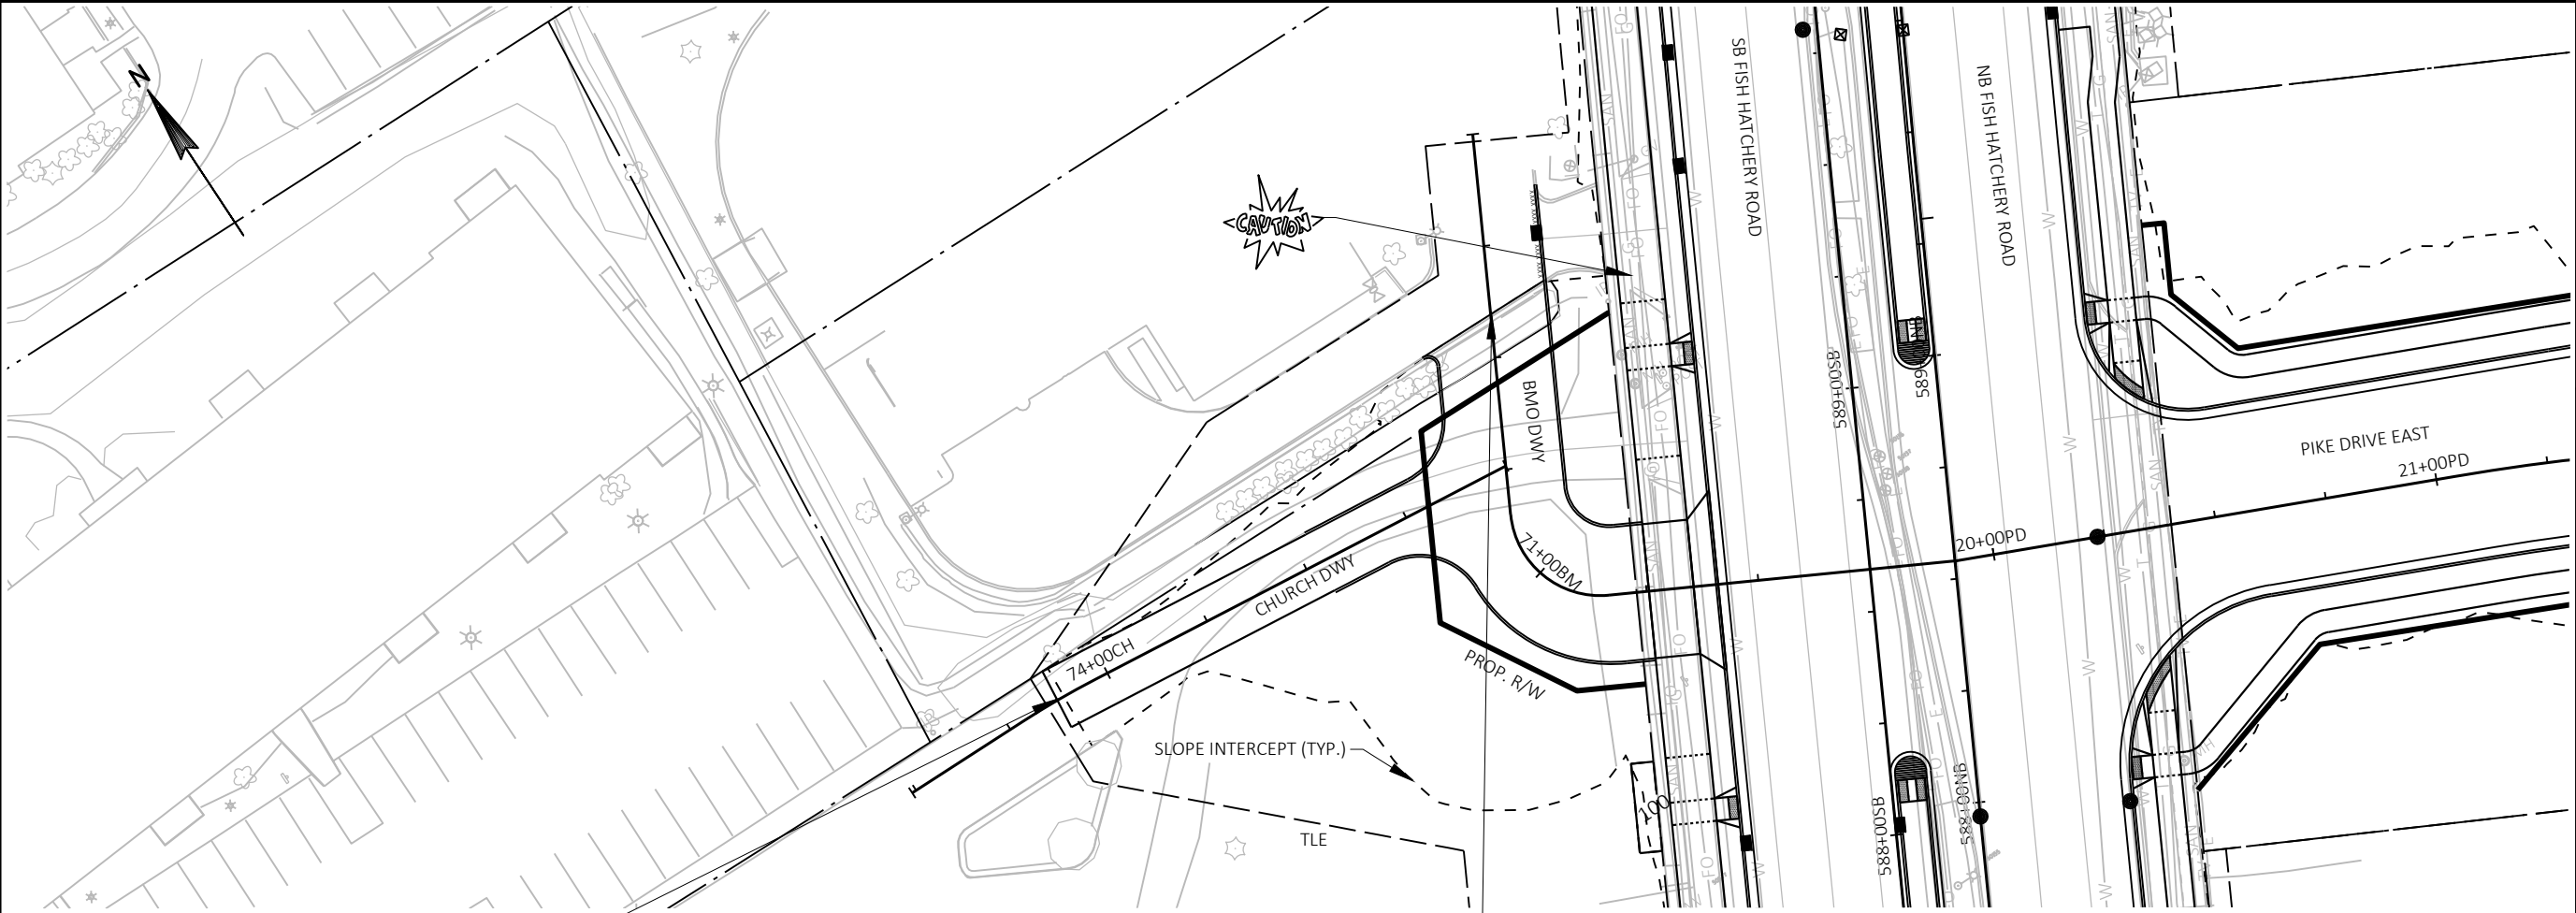

Engineering

[A] Better Experience
 5400 King James Way
 Suite 200
 Madison, WI 53719
 Phone: (608) 663-1218
 Phone: (800)-810-4012
<http://klengineering.com>
email@klengineering.com

CITY OF FITCHBURG

PLAN & PROFILE SHEETS
 BMO AND CHURCH DRIVEWAYS

Project No: 19-3488
 Date: OCT 2019
 Designed By: LMW
 Drafted By: STD
 Checked By: LMW

Revisions: XX-XX-XXXX

SHEET NO.

1 OF 1

**Engineering**

[A] Better Experience

5400 King James Way
Suite 200

Madison, WI. 53719

Phone: (608) 663-1218

Phone: (800)-810-4012

http://klengineering.com

email@klengineering.com

CITY OF FITCHBURG



PLAN & PROFILE SHEETS
GREENWAY CROSS - WEST



Project No: 19-3488
Date: OCT 2019
Designed By: LMW
Drafted By: STD
Checked By: LMW

Revisions: XX-XX-XXXX

SHEET NO.

1 OF 1

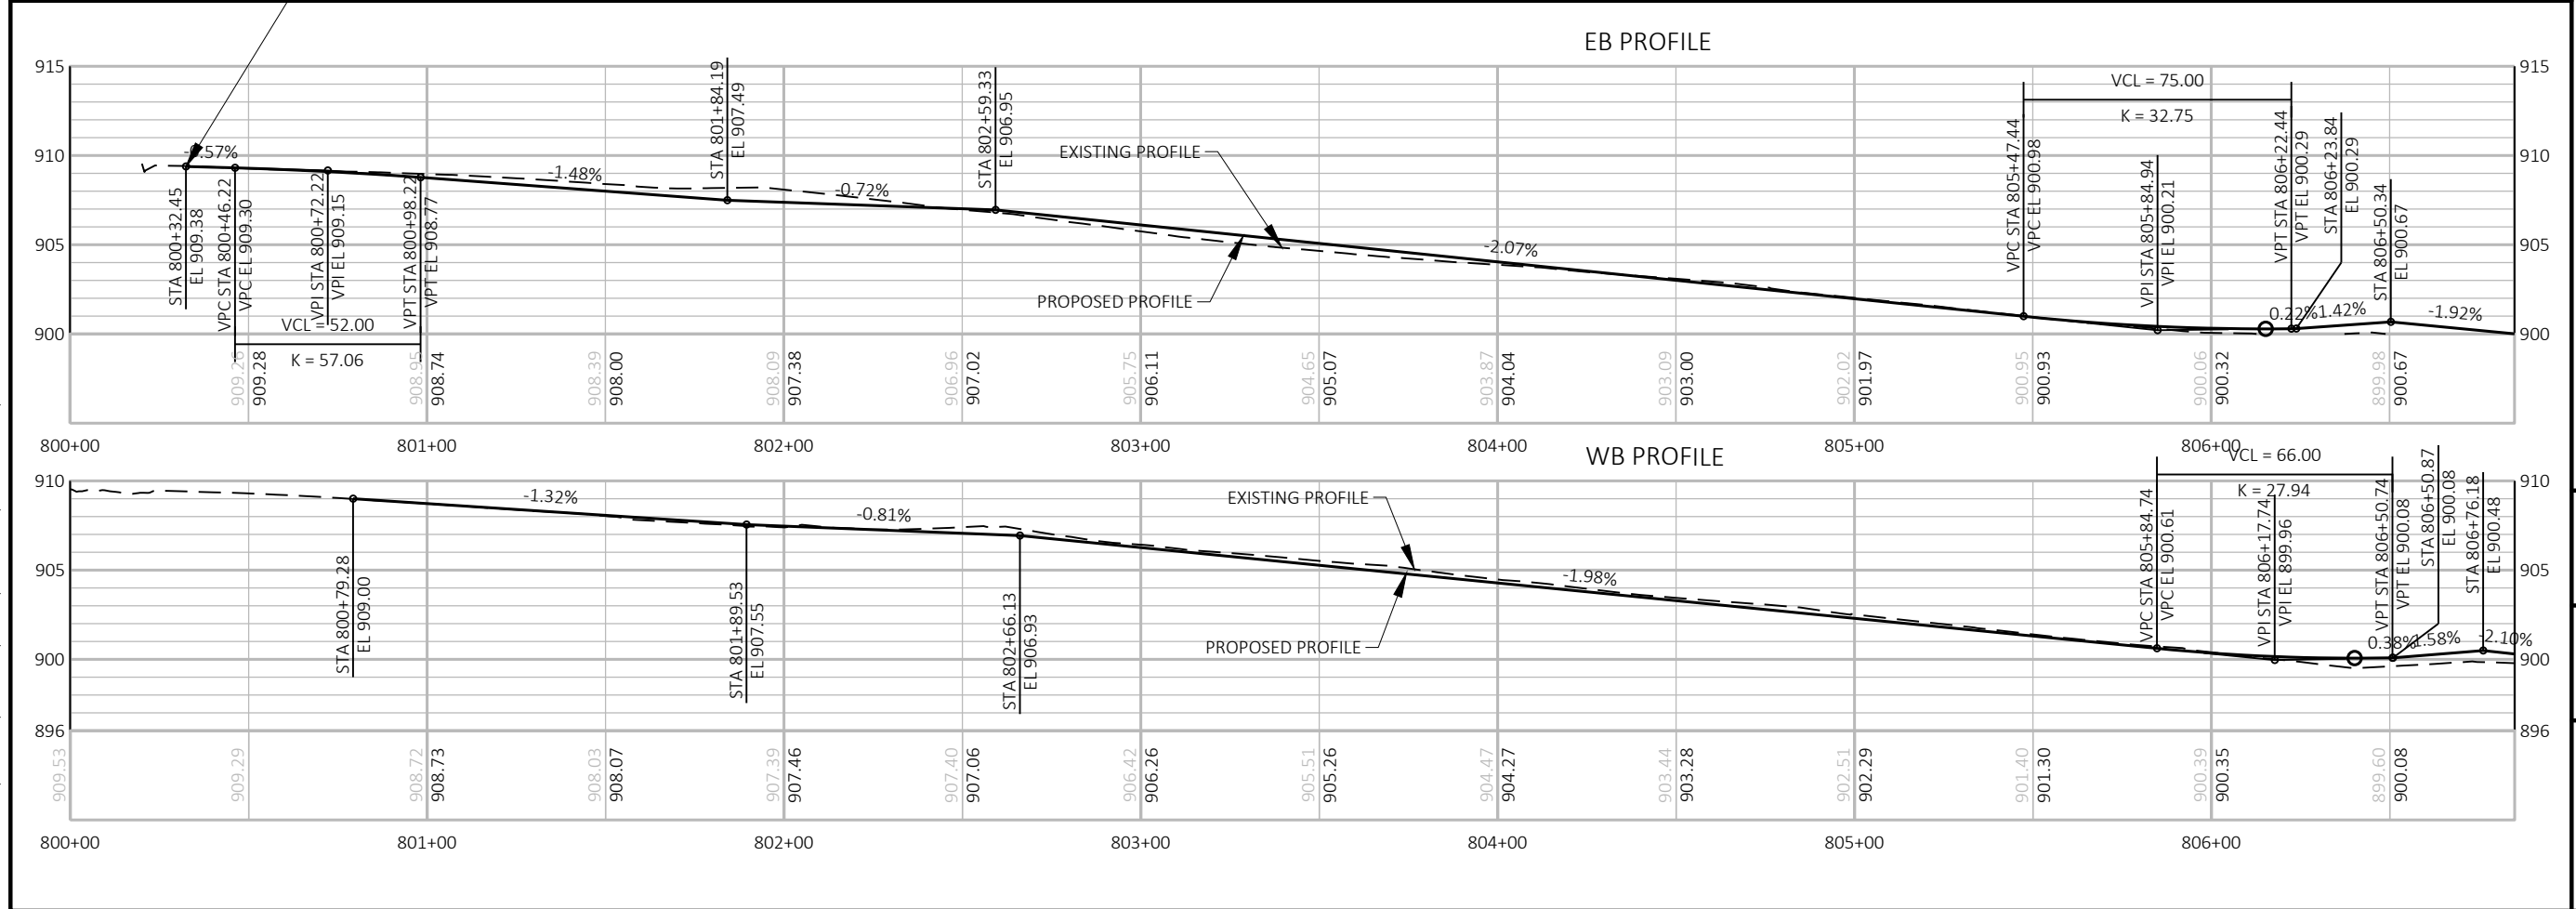
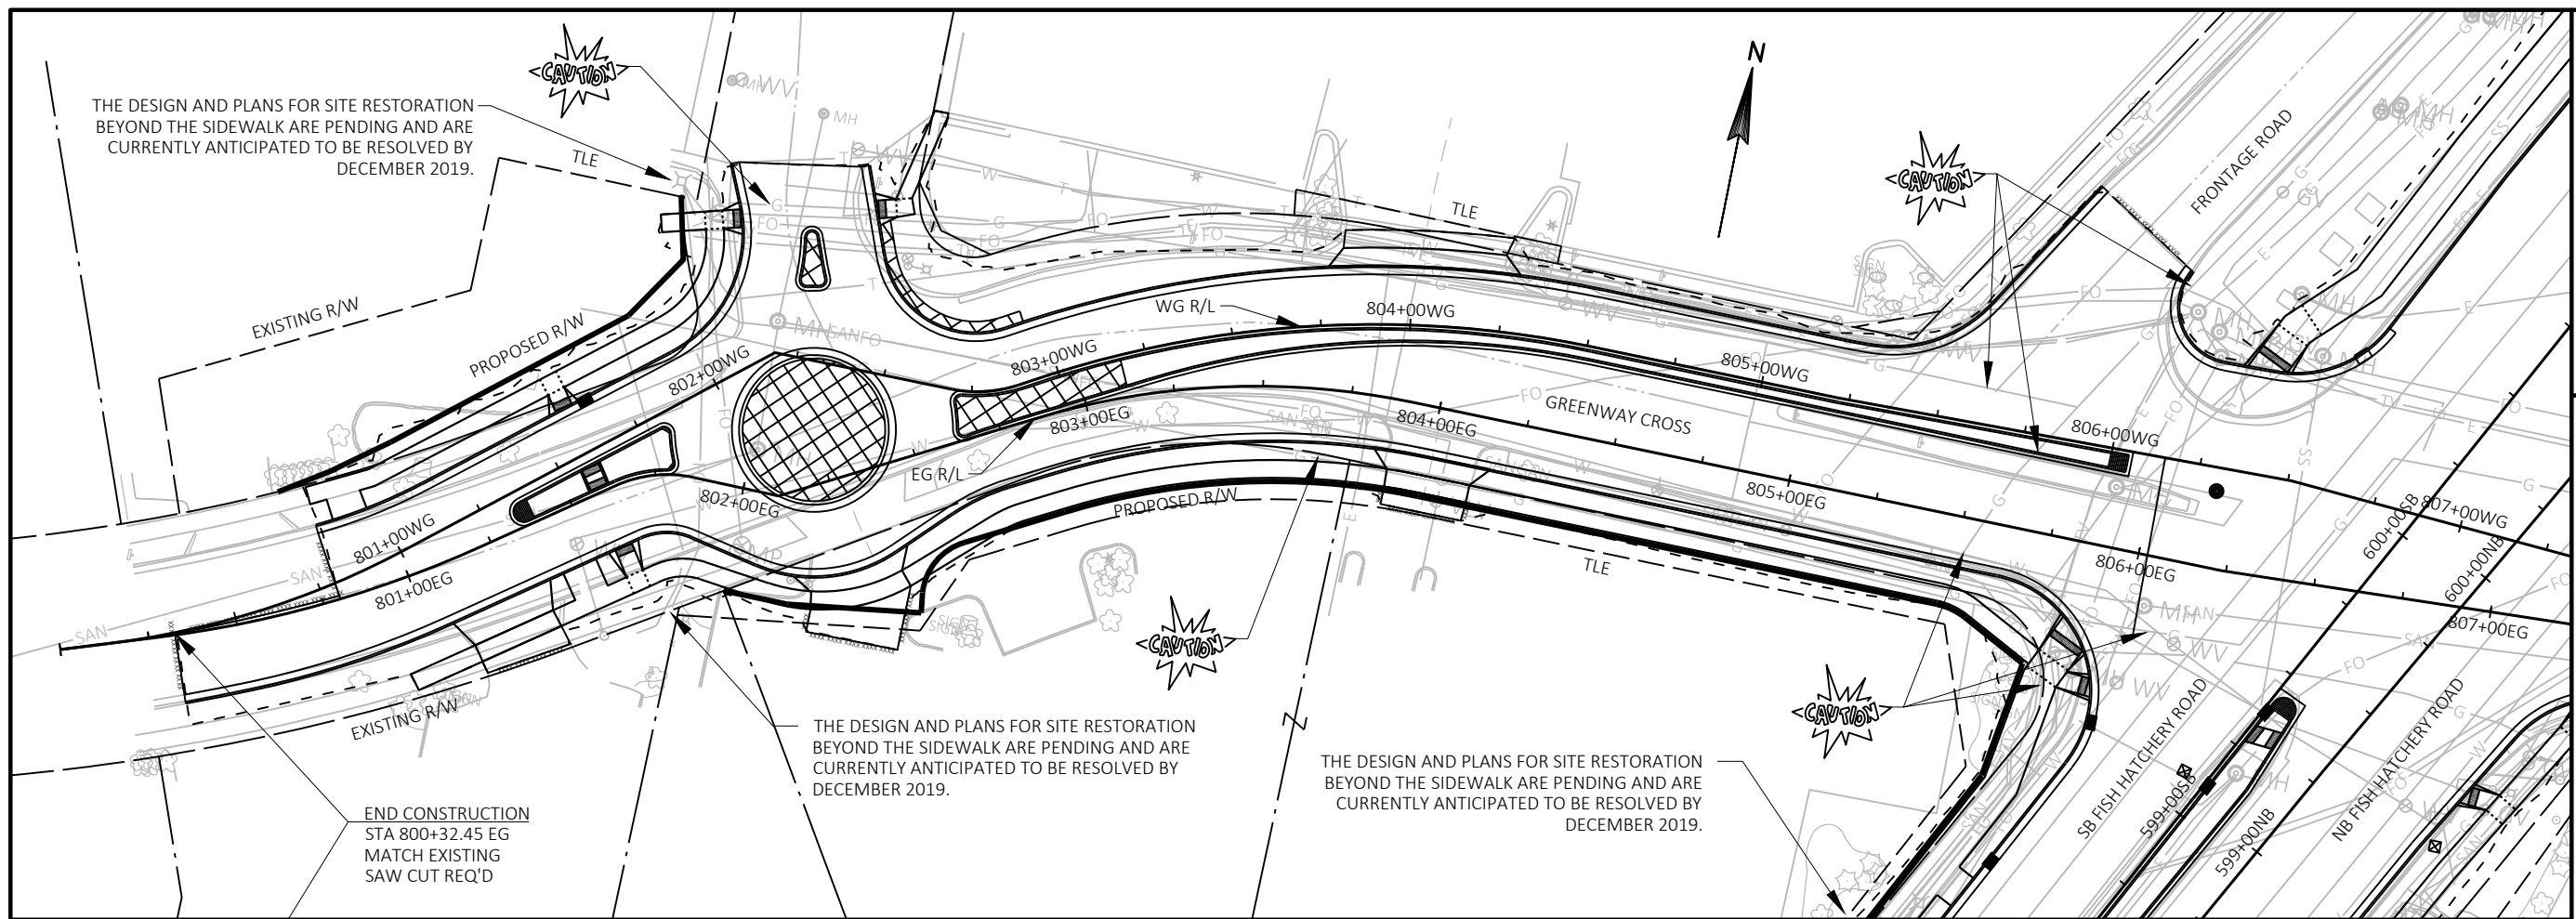


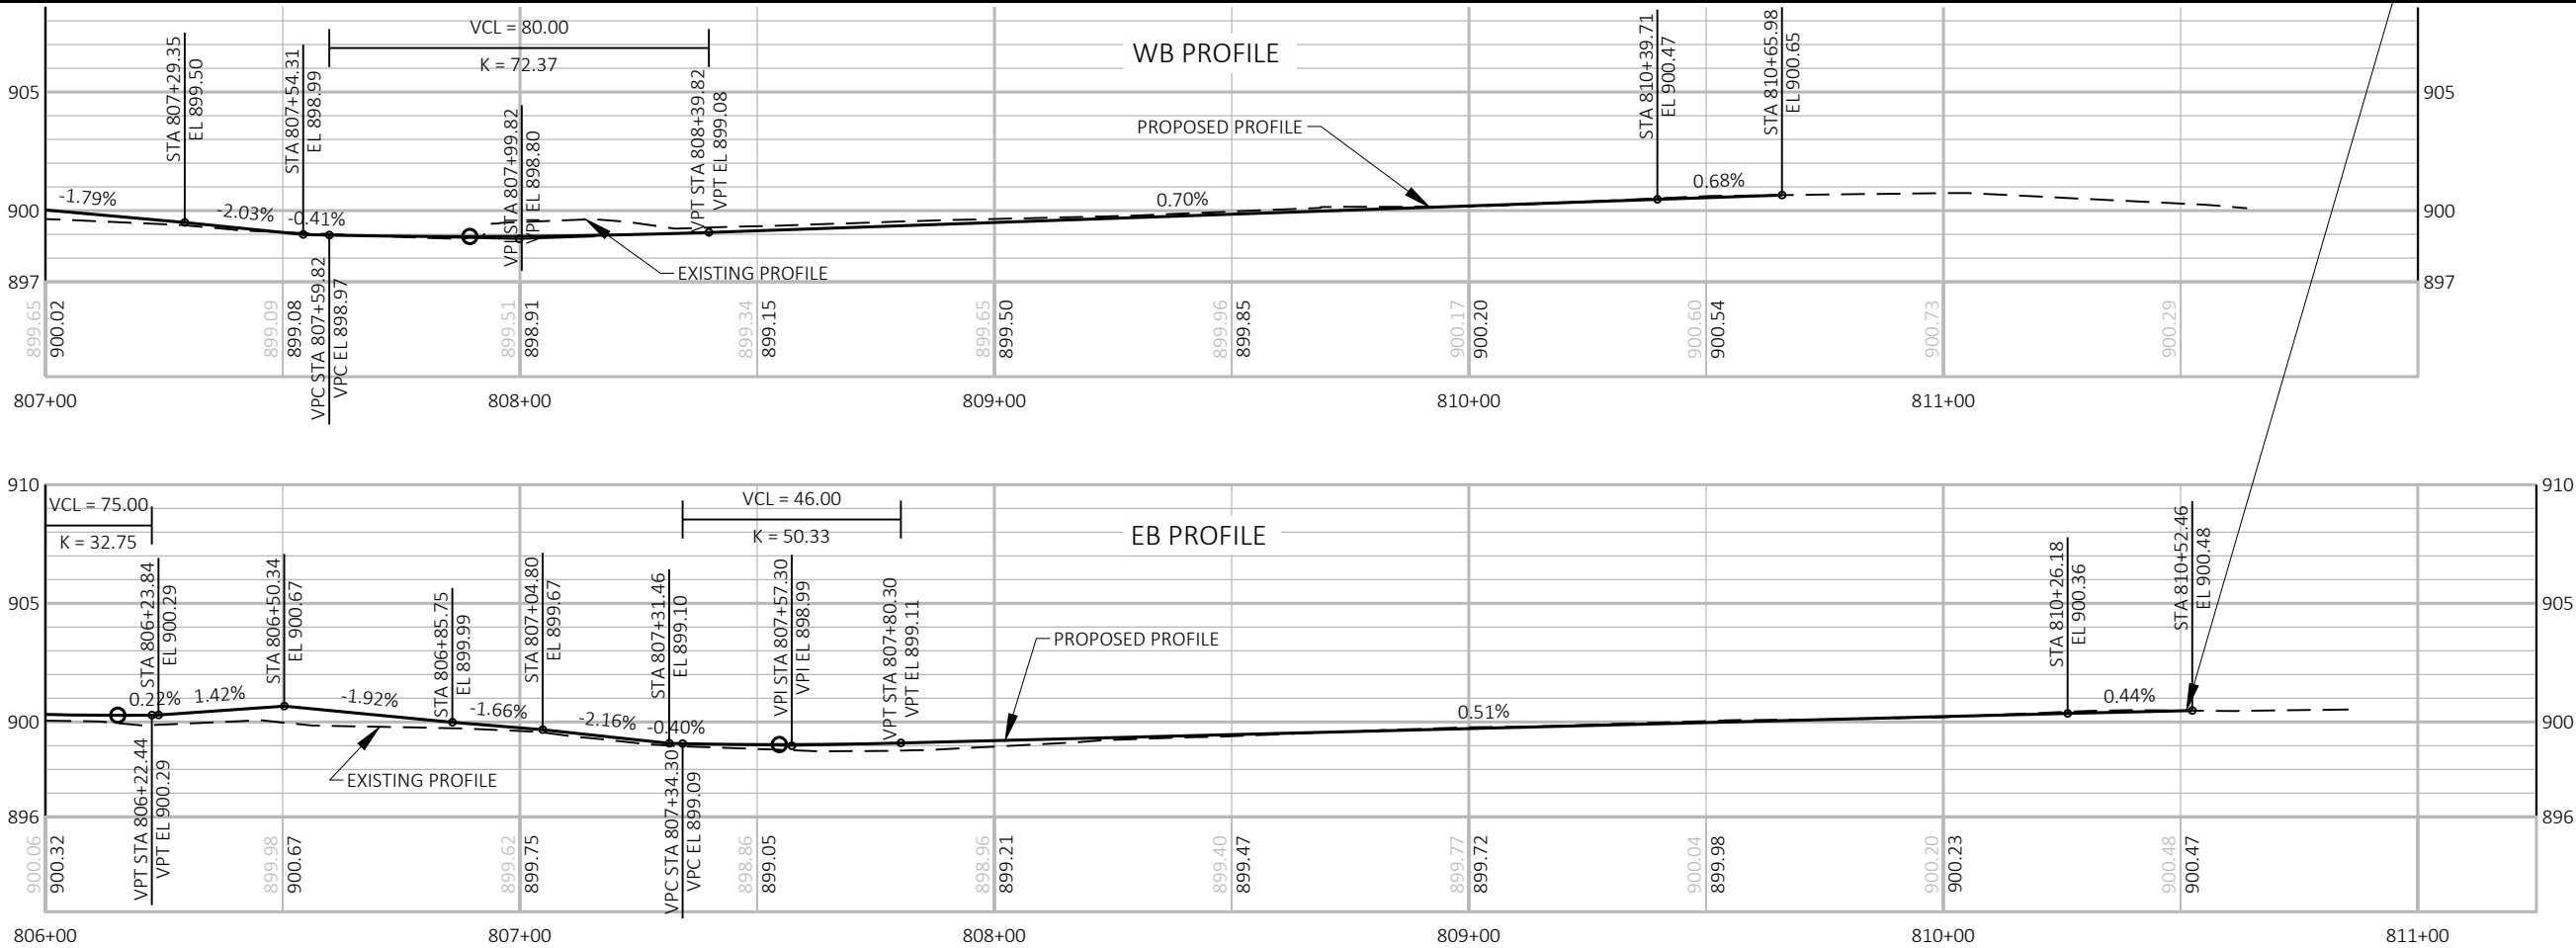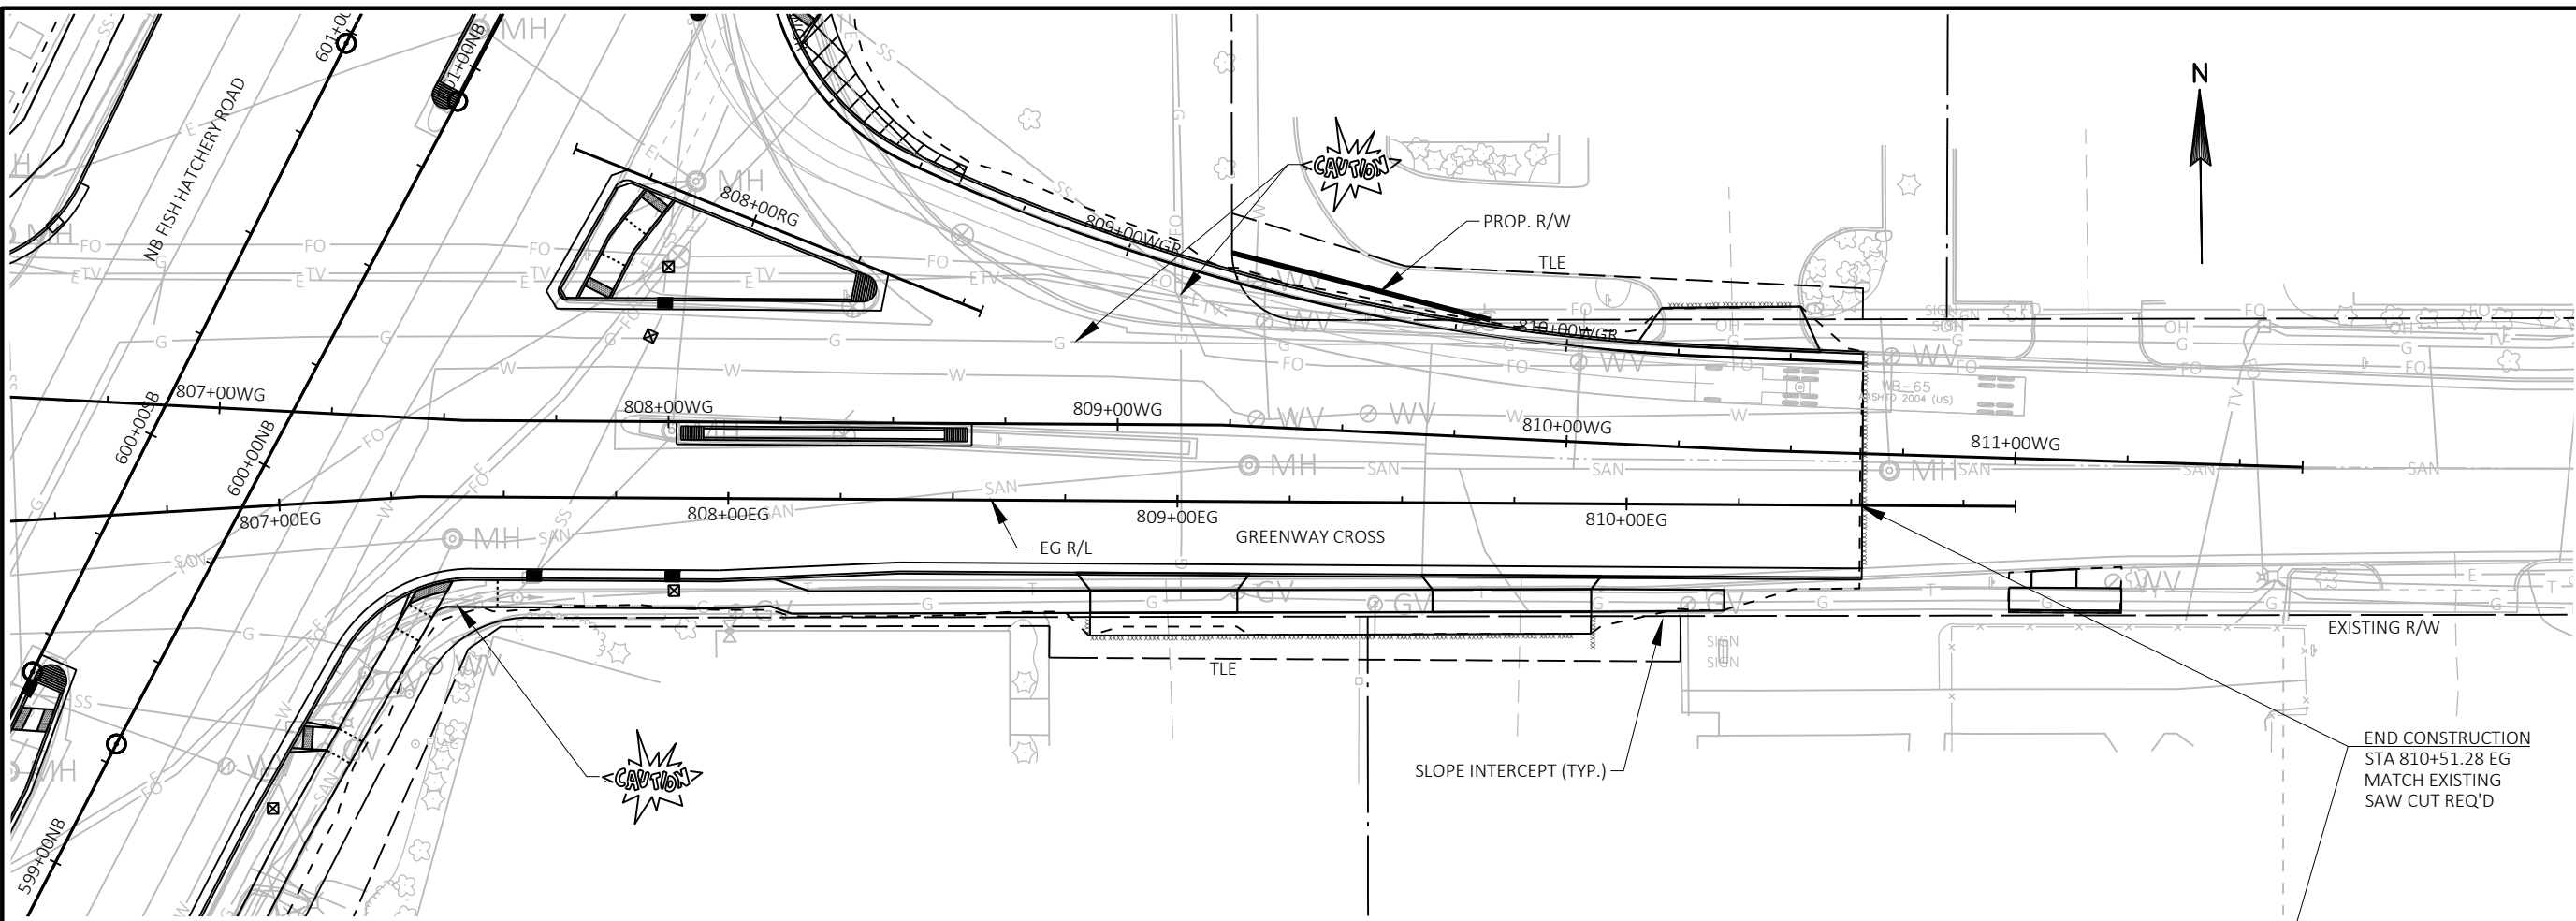

FILE NAME : G:\FITCHBURG\1801.3.000\CIVIL\3D\SHEETS\PLAN & PROFILE\FHR-P&P-SIDEROADS.DWG PLOT BY : KL ENGINEERING PLOT DATE : 10/28/2019 5:49 AM

APPROVED FOR CONSTRUCTION

12/16/2019

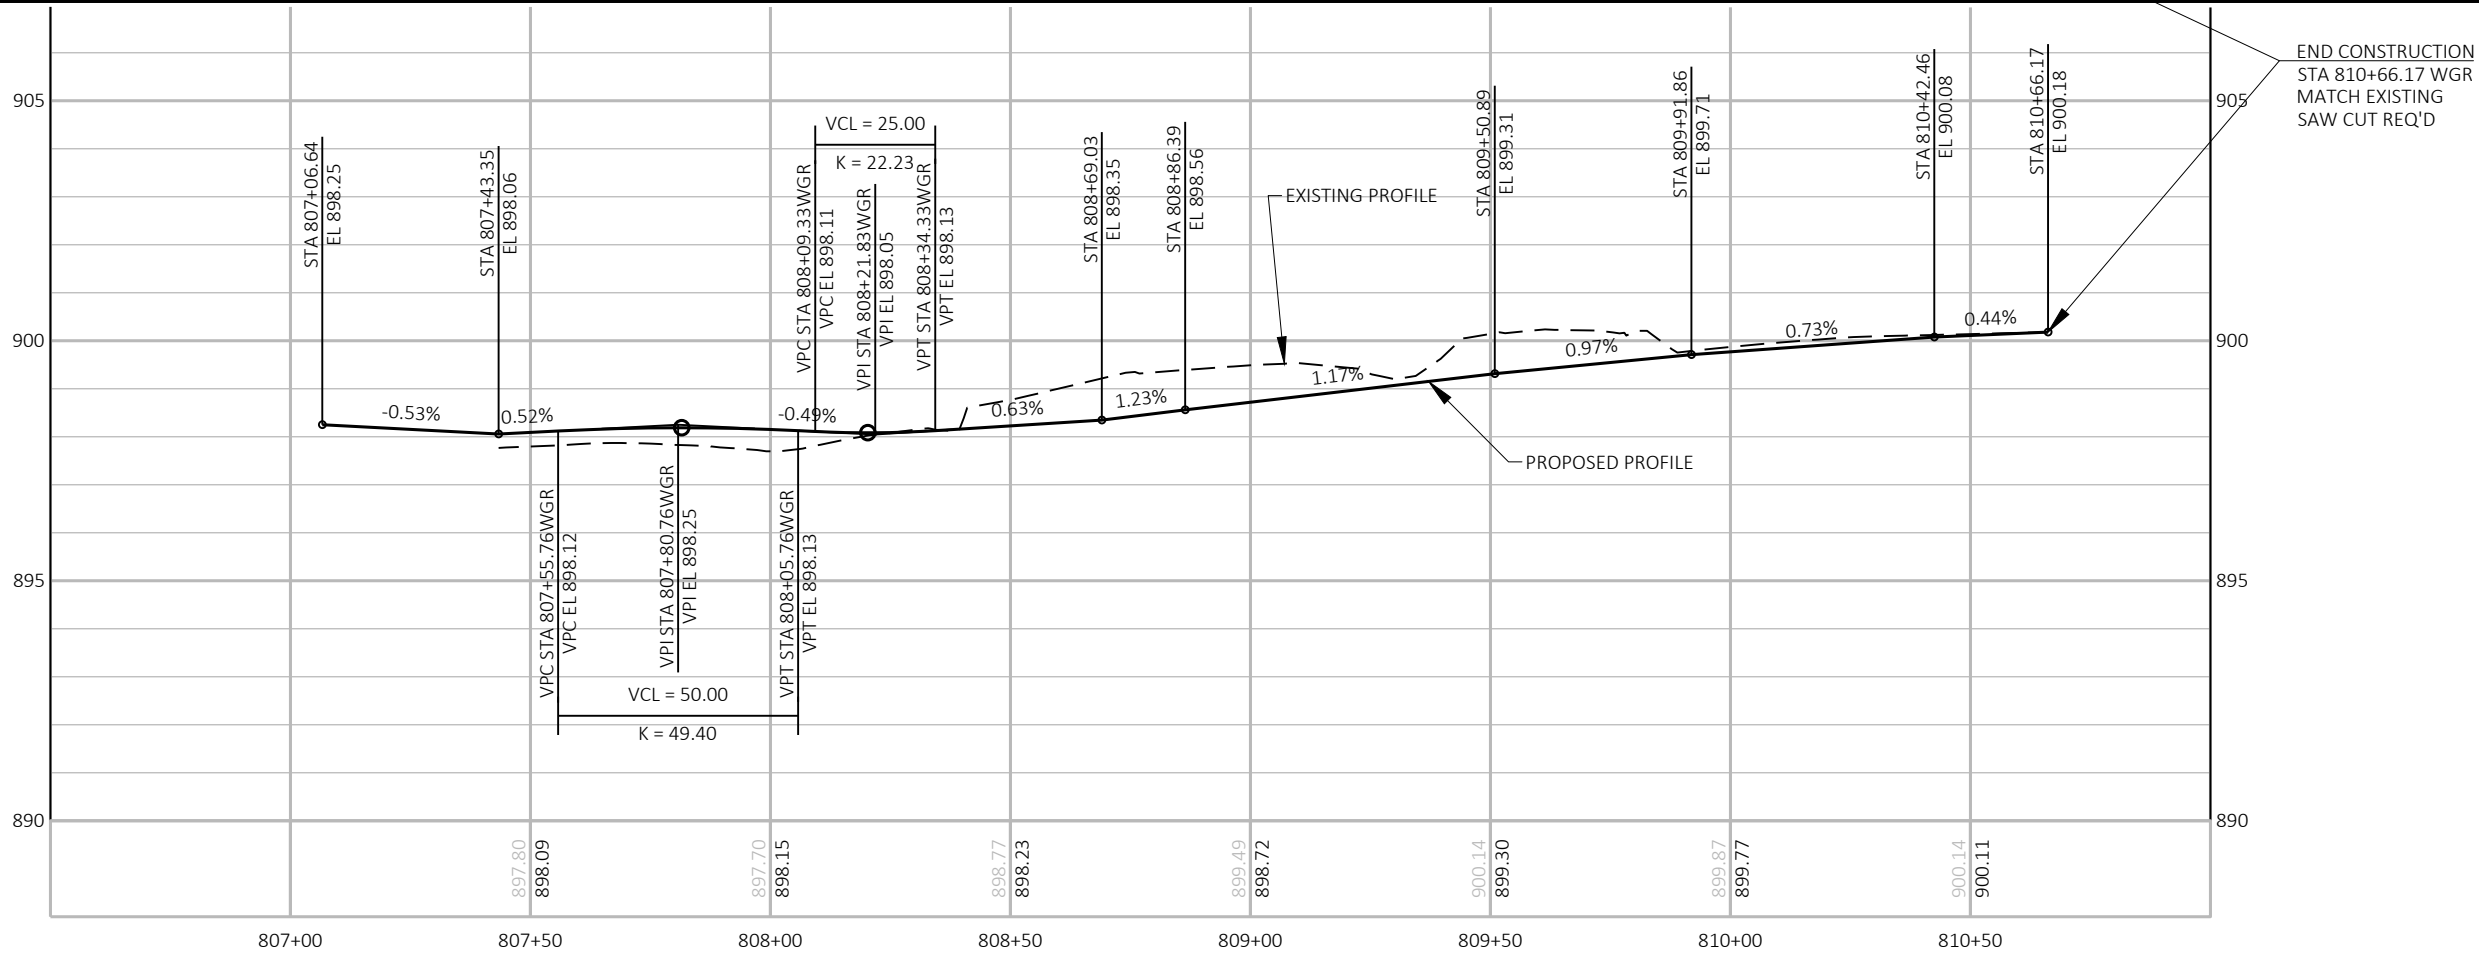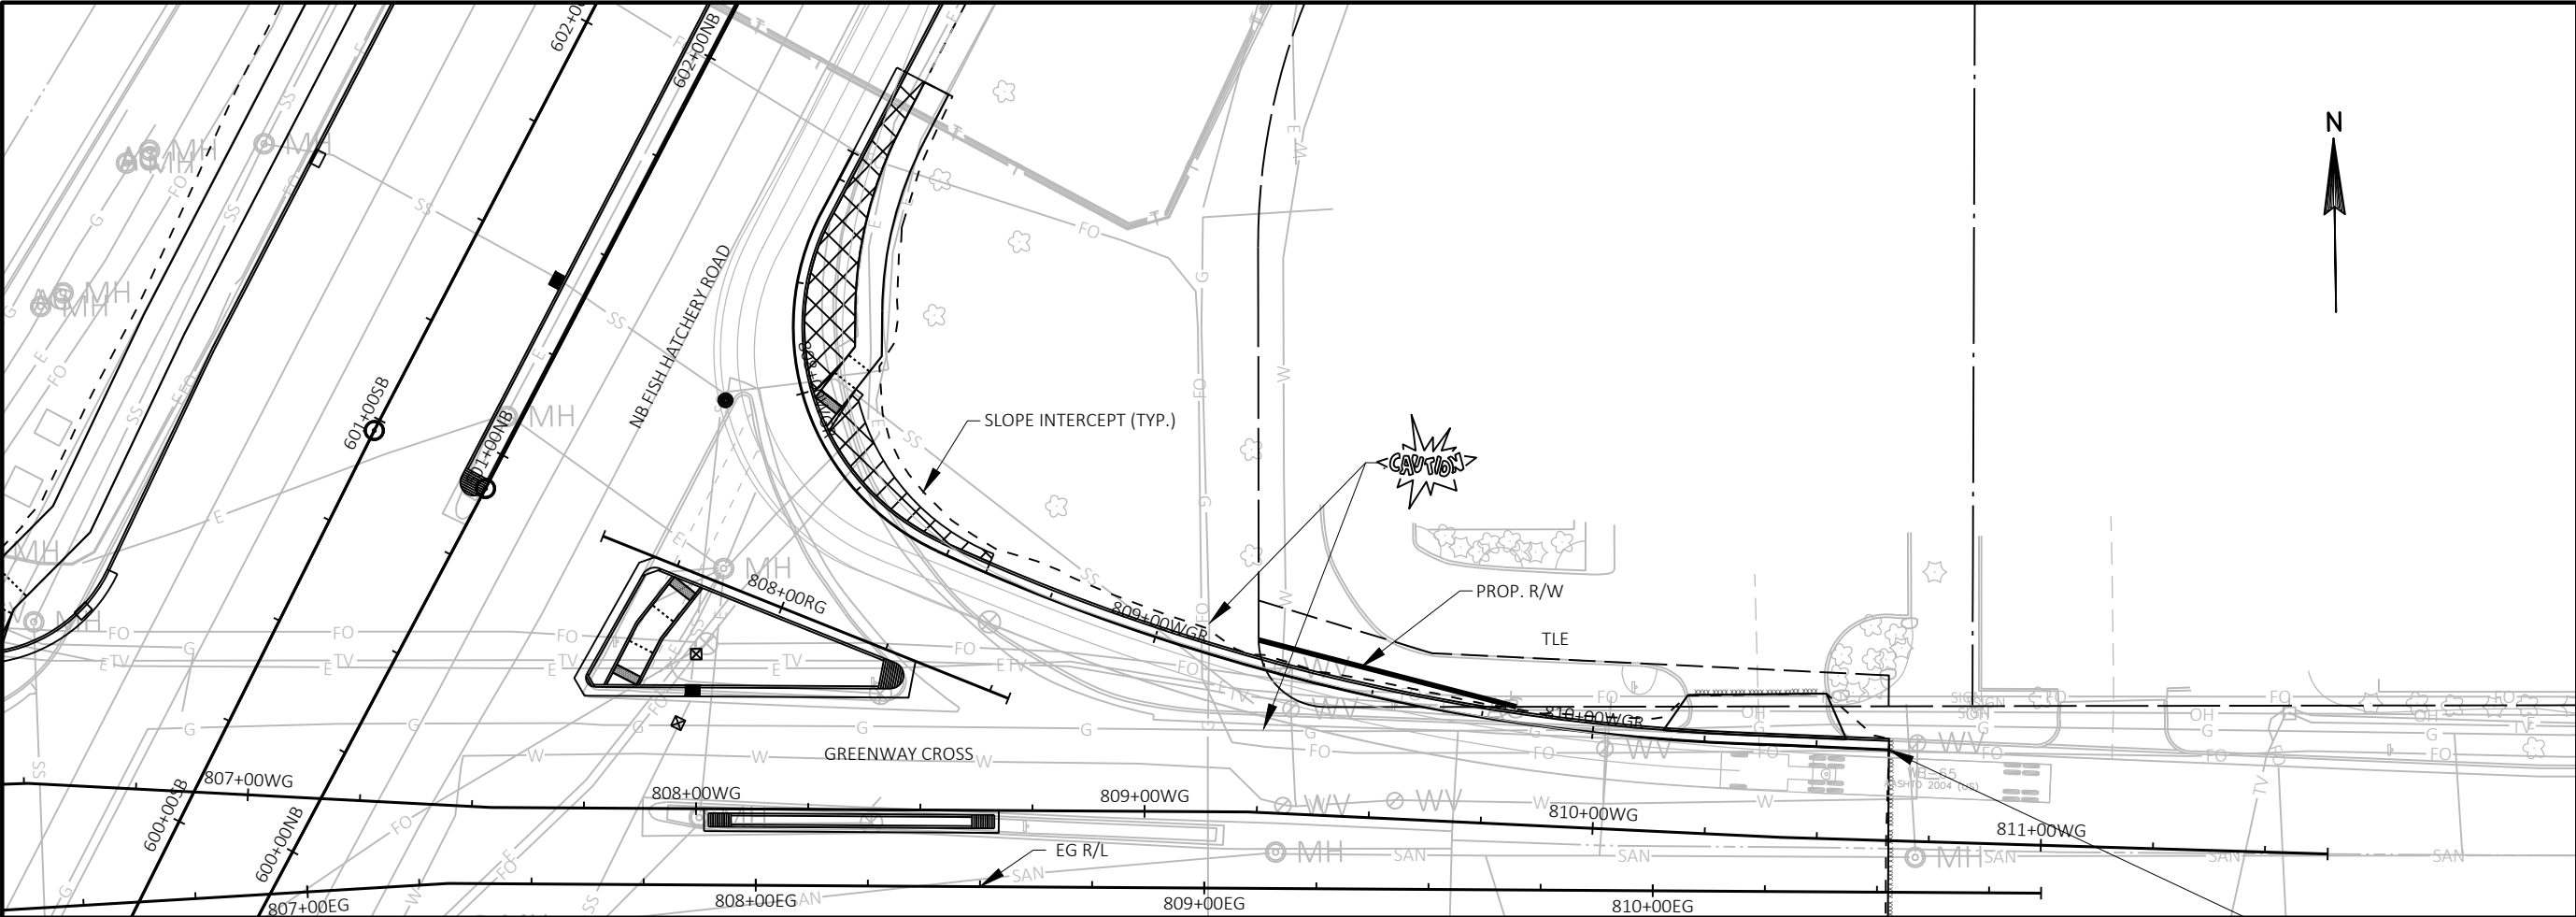

CITY OF FITCHBURG

PLAN & PROFILE SHEETS GREENWAY CROSS - WB RT TURN OUT



Engineering

[A] Better Experience
5400 King James Way
Suite 200
Madison, WI. 53719
Phone: (608) 663-1218
Phone: (800)-810-4012
<http://klengineering.com>
email@klengineering.com

Project No: 19-3488
Date: OCT 2019
Designed By: LMW
Drafted By: STD
Checked By: LMW

Revisions: XX-XX-XXXX

SHEET NO.

1 OF 1



FILE NAME : G:\FITCHBURG\1801.3.000\CIVIL\3DSHEETS\PLAN & PROFILE\FHR-P&P-SIDEROADS.DWG

PLOT BY : KL ENGINEERING

PLOT DATE : 10/28/2019 5:50 AM

APPROVED FOR CONSTRUCTION

12/16/2019

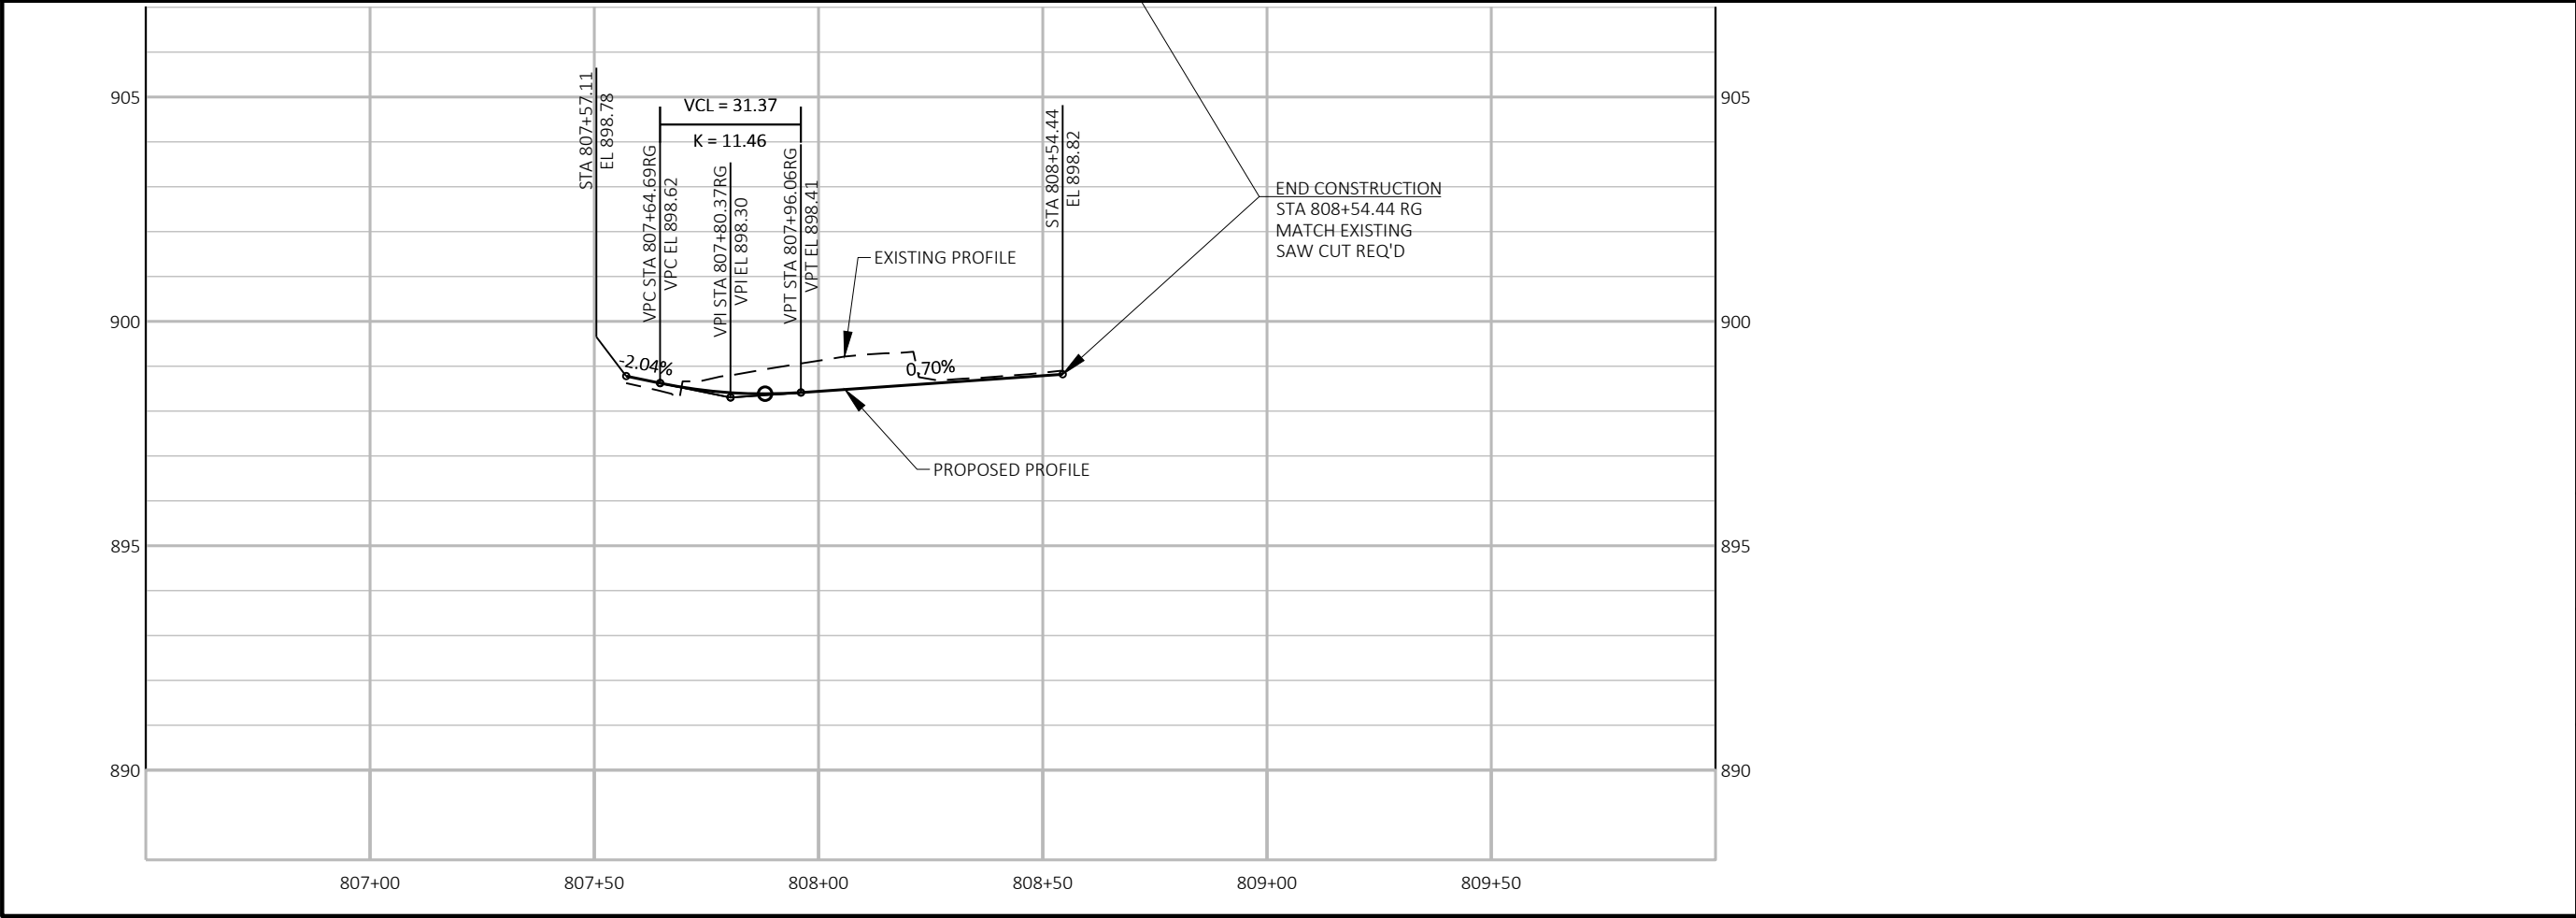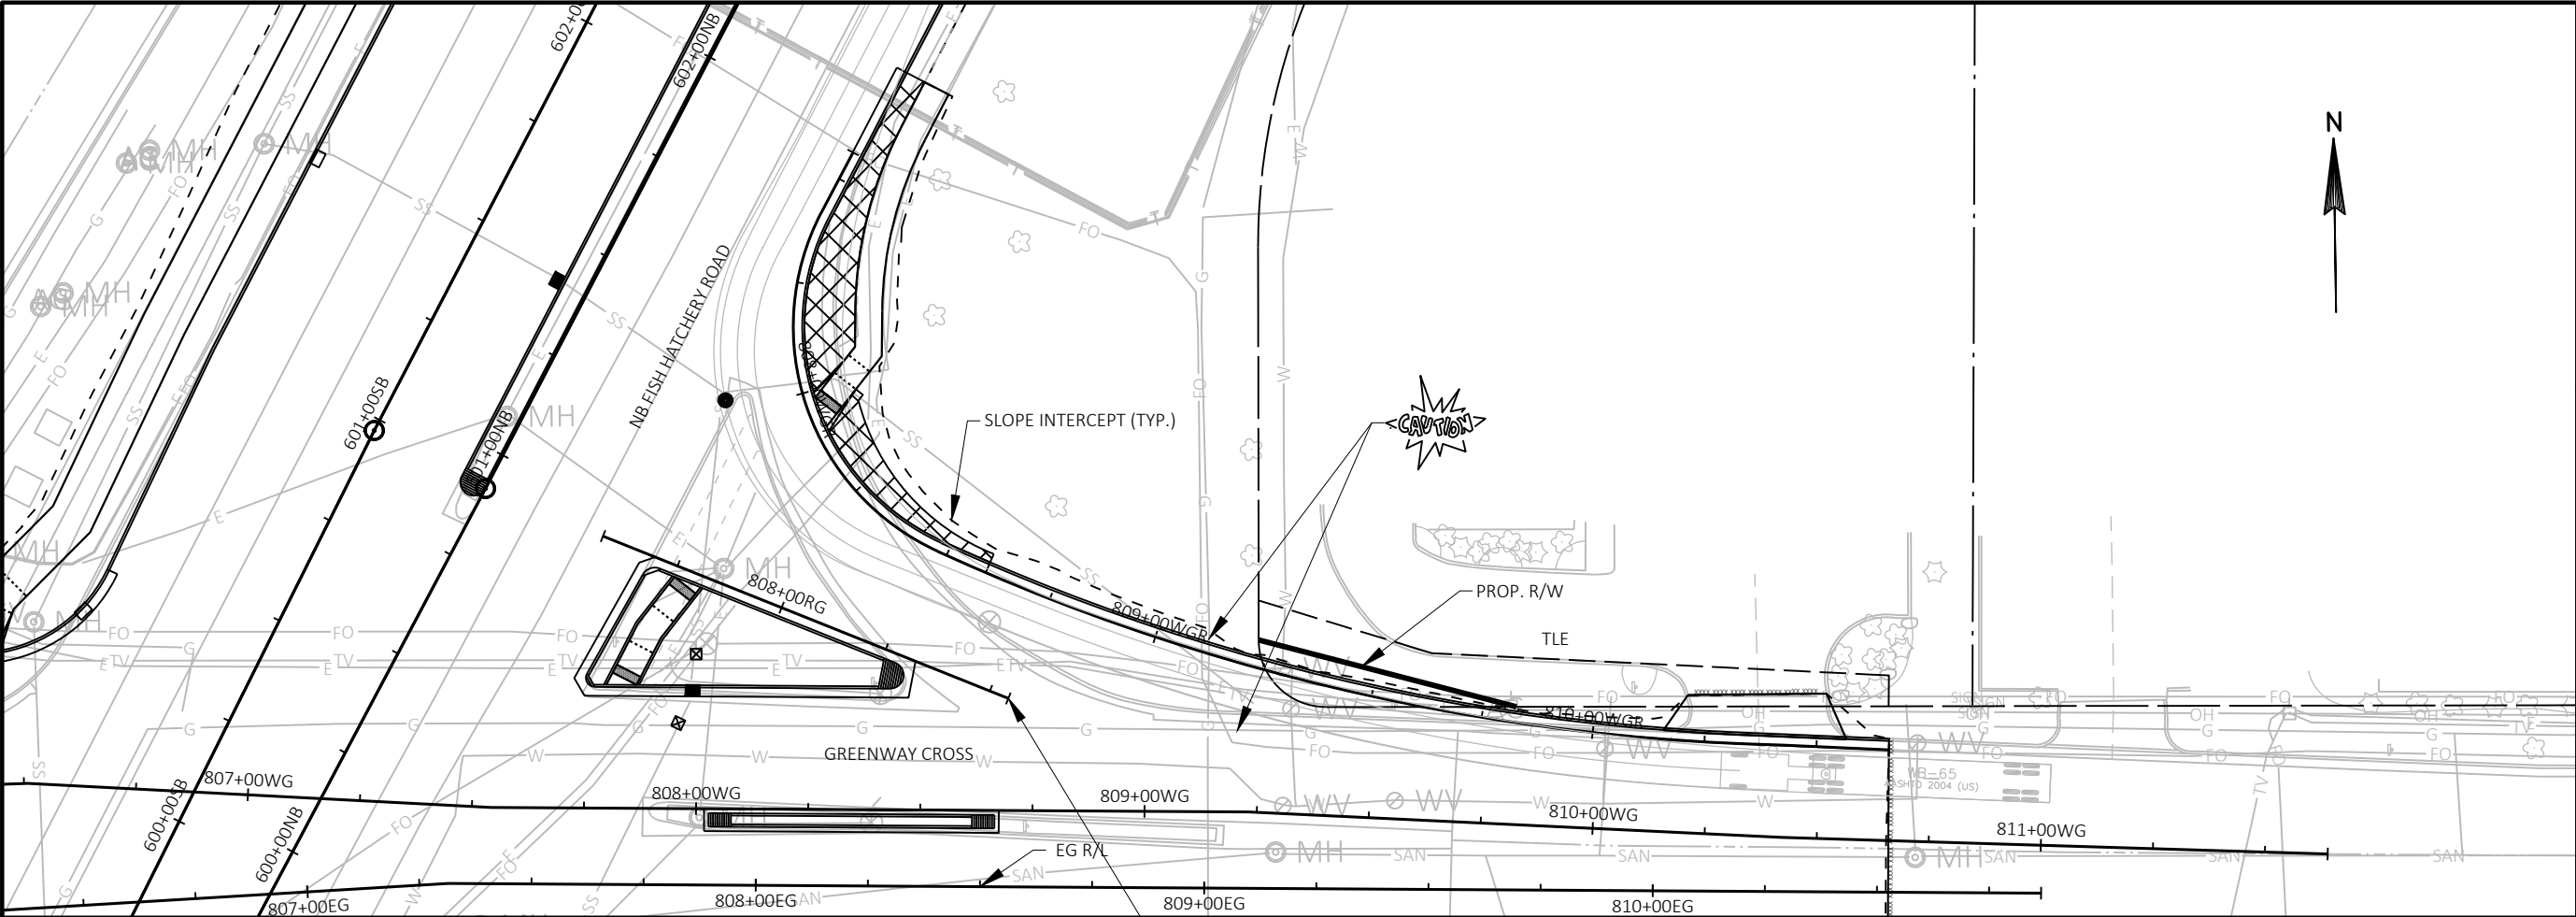

Engineering

[A] Better Experience
5400 King James Way
Suite 200
Madison, WI. 53719
Phone: (608) 663-1218
Phone: (800)-810-4012
<http://klengineering.com>
email@klengineering.com

CITY OF FITCHBURG

PLAN & PROFILE SHEETS
GREENWAY CROSS - WB RT TURN



Project No: 19-3488
Date: OCT 2019
Designed By: LMW
Drafted By: STD
Checked By: LMW

Revisions: XX-XX-XXXX

SHEET NO.

1 OF 1

FILE NAME : G:\FITCHBURG\1801.3.000\CIVIL\3D\SHEETS\PLAN & PROFILE\FHR-P&P-SIDERODS.DWG PLOT BY : KL ENGINEERING PLOT DATE : 10/28/2019 5:50 AM

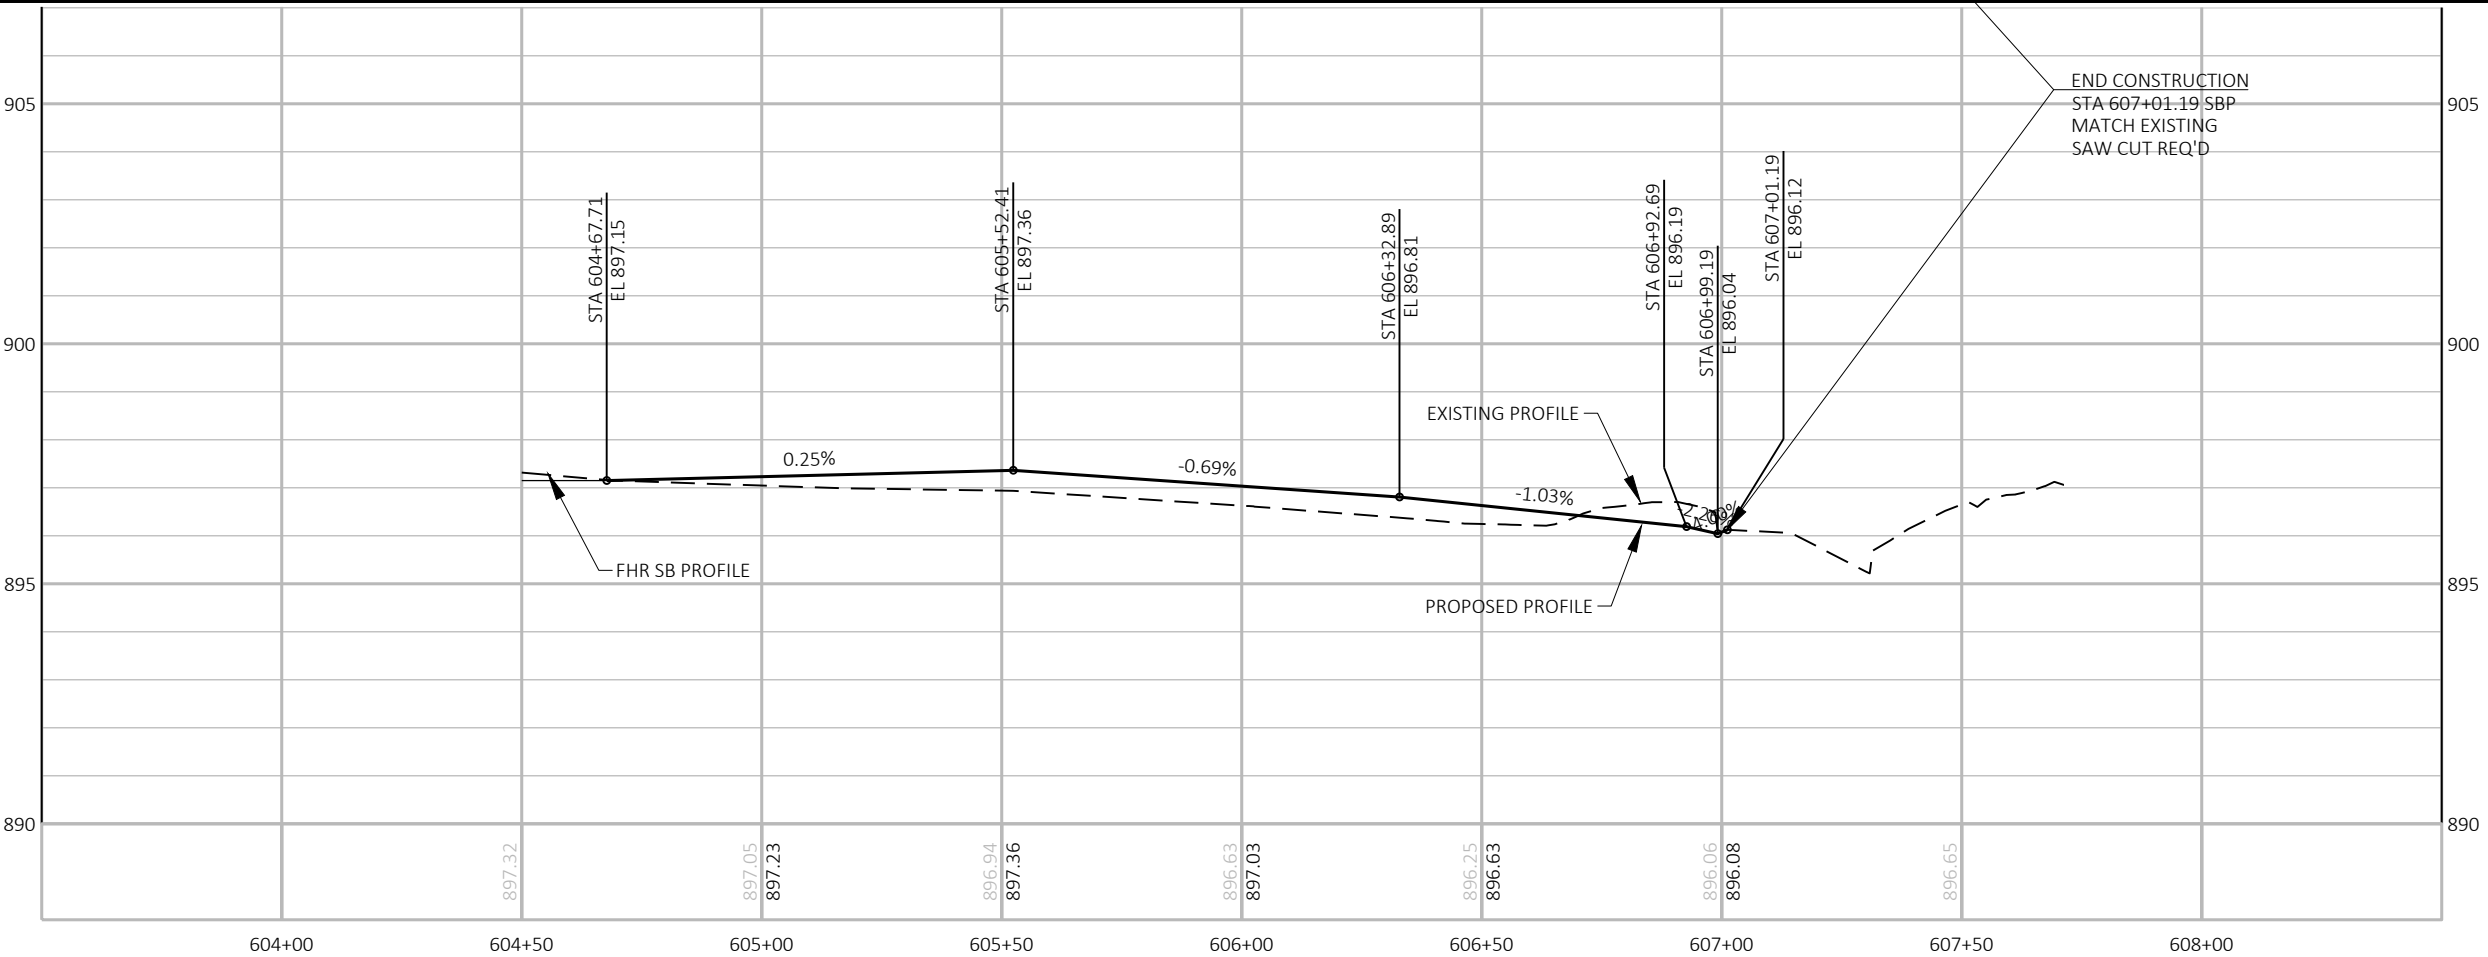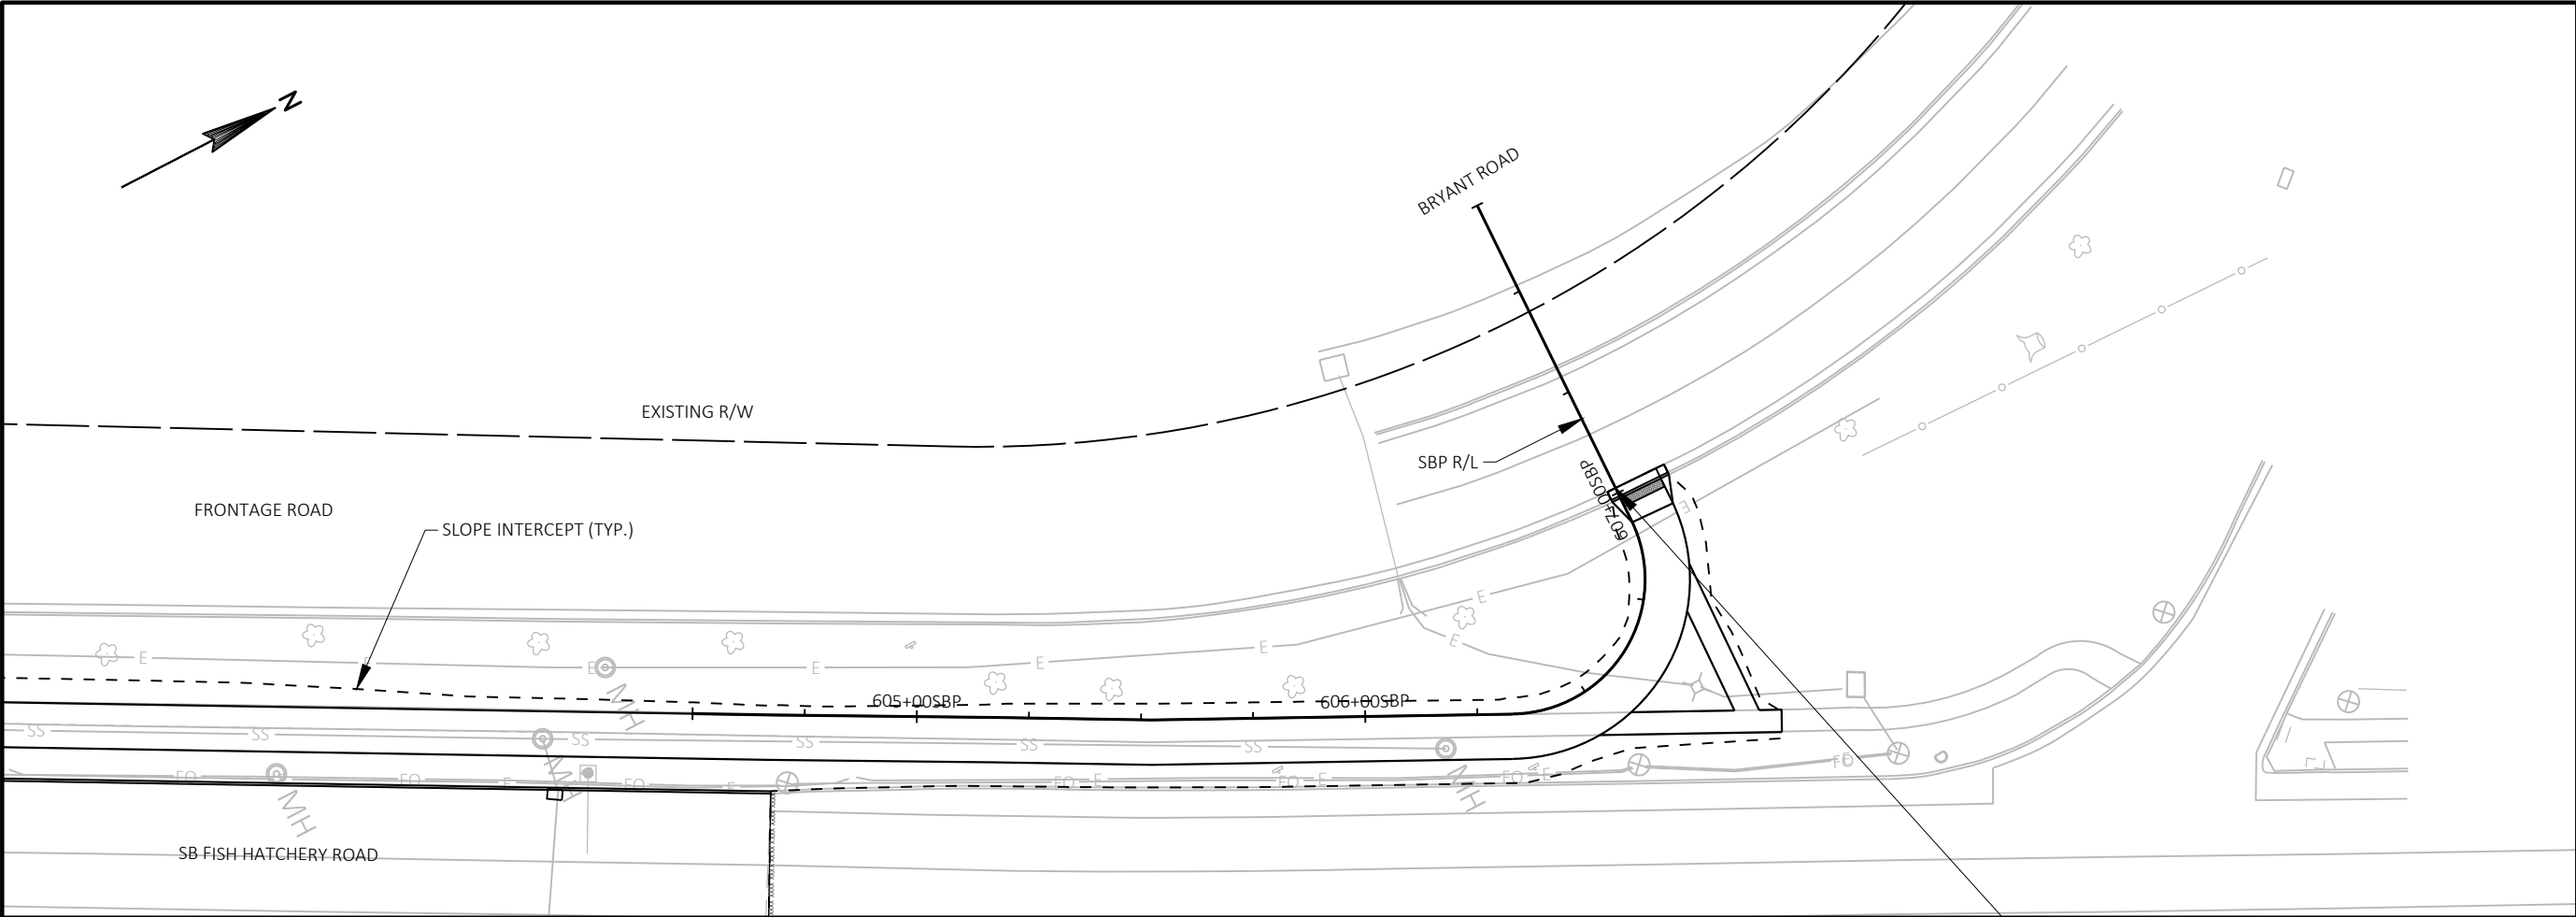

Engineering

[A] Better Experience
5400 King James Way
Suite 200
Madison, WI. 53719
Phone: (608) 663-1218
Phone: (800)-810-4012
<http://klengineering.com>
email@klengineering.com

CITY OF FITCHBURG

PLAN & PROFILE SHEETS
FISH HATCHERY RD SB PATH

Project No: 19-3488
Date: OCT 2019
Designed By: LMW
Drafted By: STD
Checked By: LMW

Revisions: XX-XX-XXXX

SHEET NO.

1 OF 1



FILE NAME : G:\FITCHBURG\18013-000\CIVIL\3D\SHEETS\PLAN & PROFILE\8-P-PIKE DRIVE.DWG

PLOT BY : KLENGINEERING

PLOT DATE : 10/28/2019 5:37 AM

APPROVED FOR CONSTRUCTION

12/16/2019

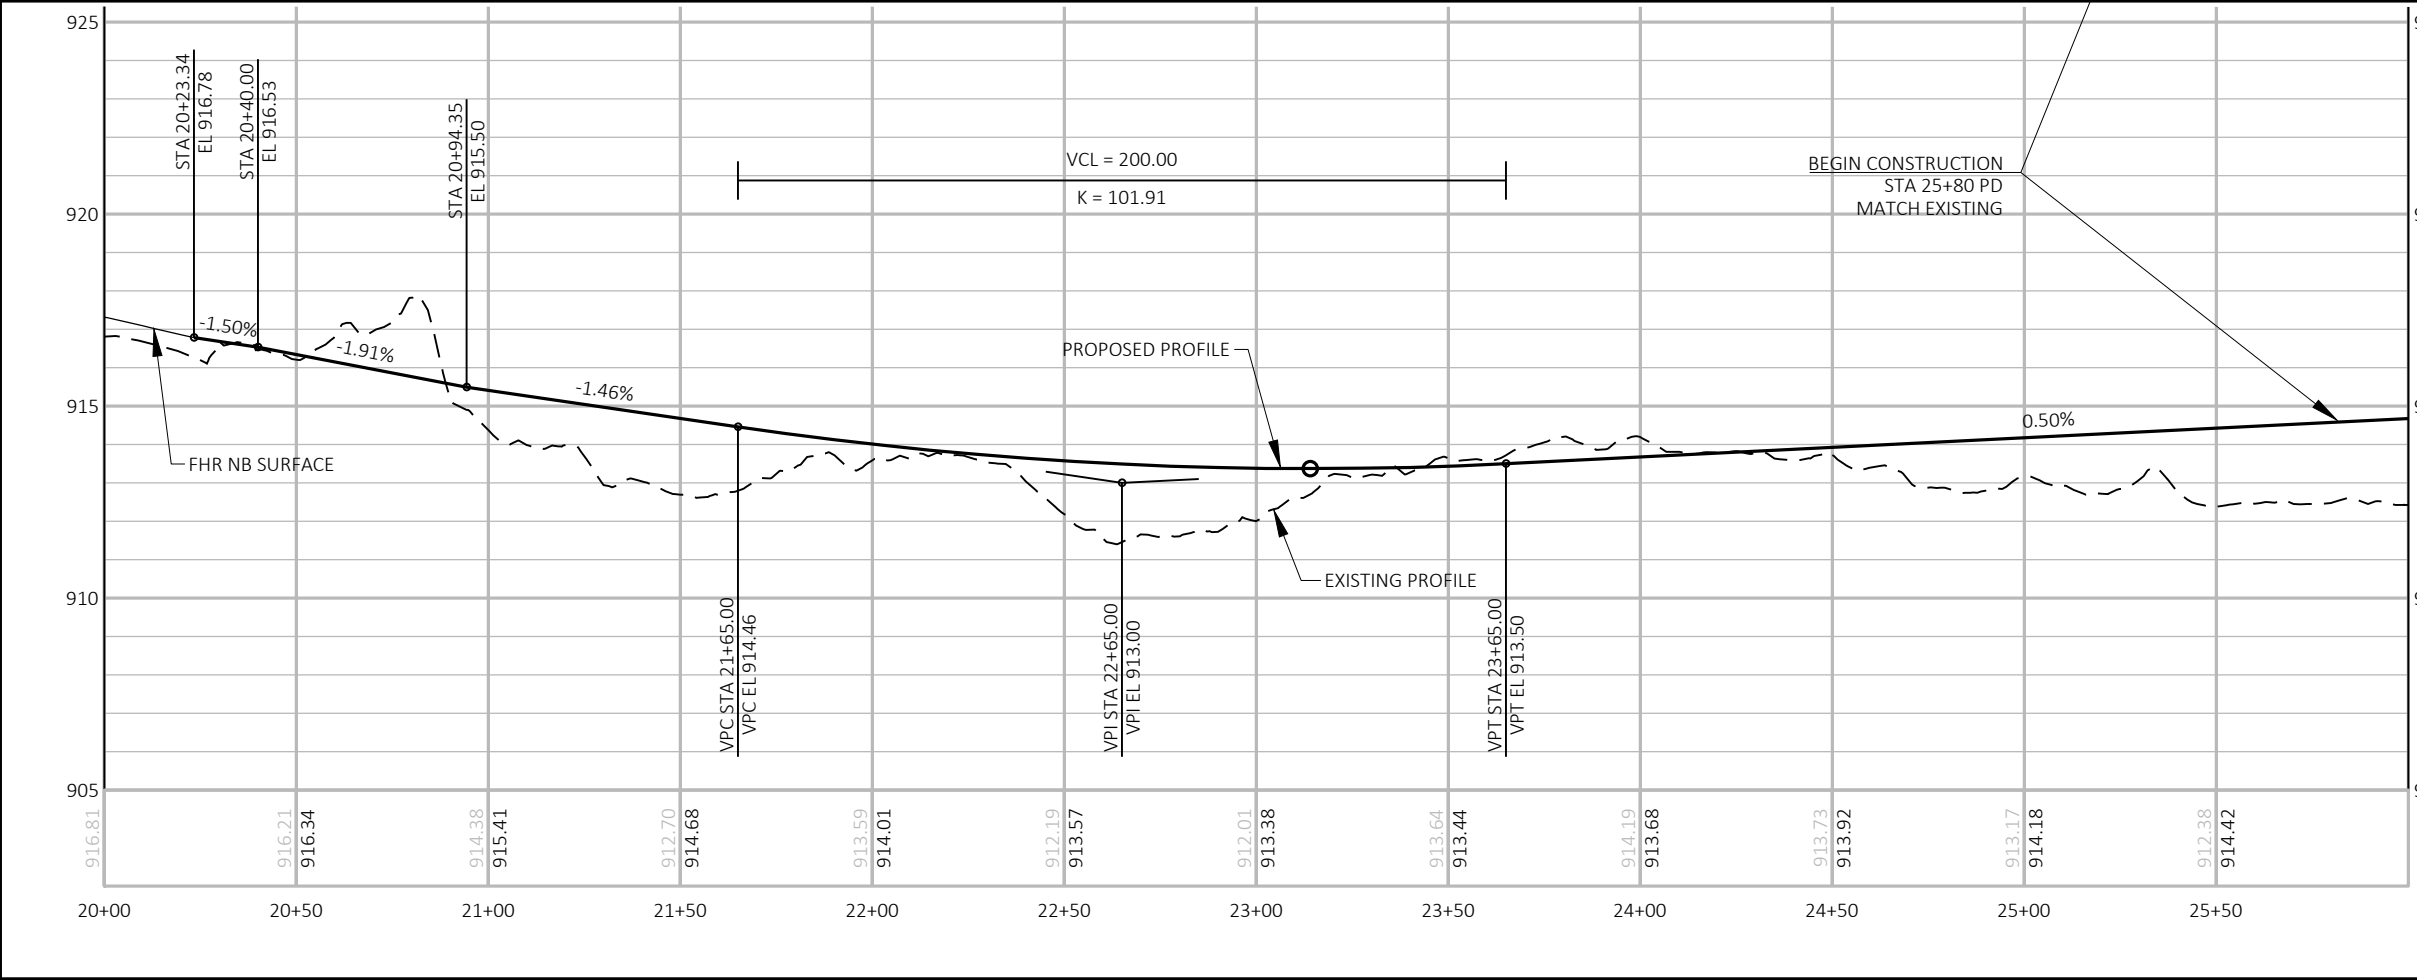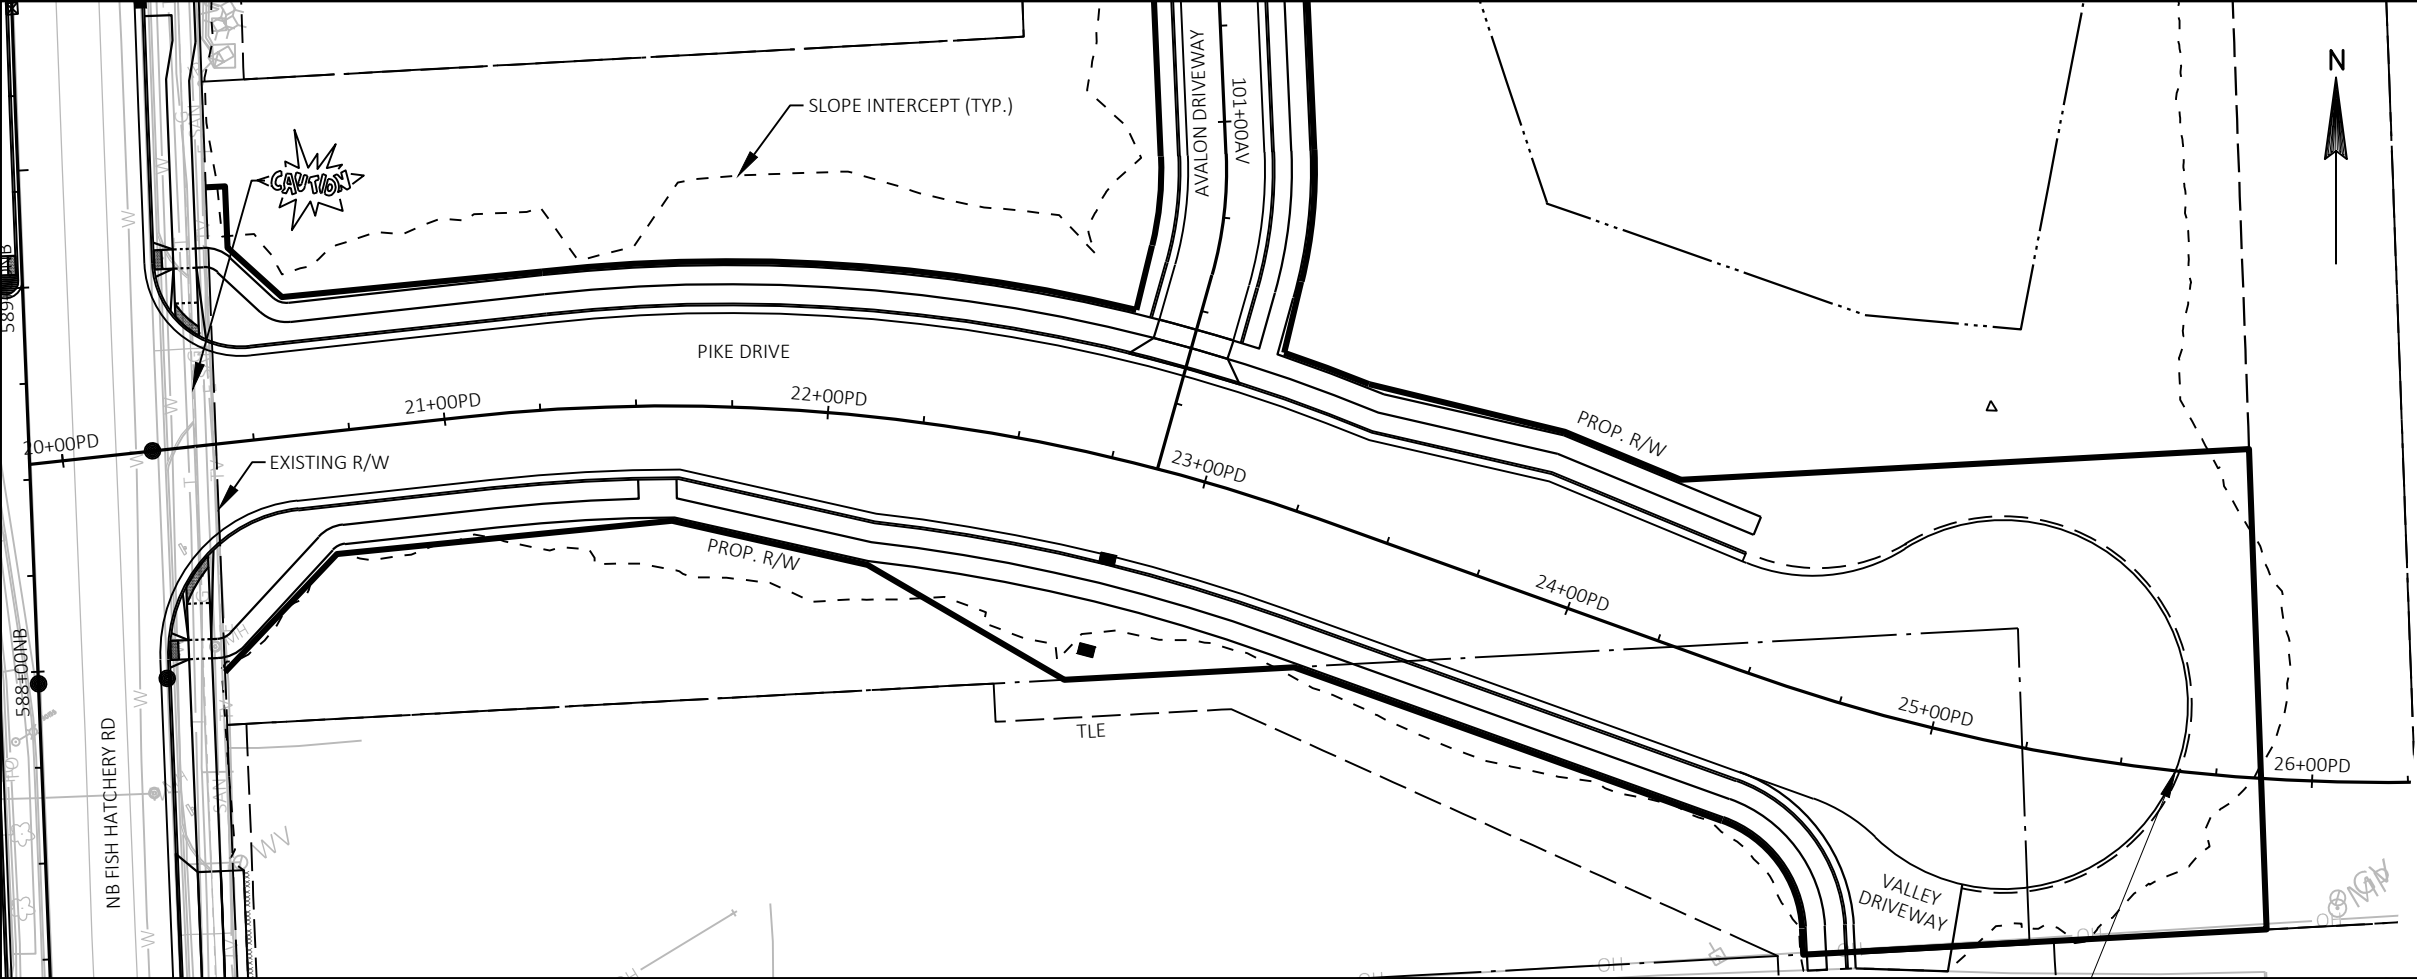

Engineering

[A] Better Experience
5400 King James Way
Suite 200
Madison, WI. 53719
Phone: (608) 663-1218
Phone: (800)-810-4012
<http://klengineering.com>
email@klengineering.com

CITY OF FITCHBURG

PLAN & PROFILE SHEET PIKE DRIVE

Project No: 19-3488
Date: OCT 2019
Designed By: LMW
Drafted By: STD
Checked By: LMW

Revisions: XX-XX-XXXX

SHEET NO.

1 OF 1



Engineering

[A] Better Experience
5400 King James Way
Suite 200
Madison, WI. 53719
Phone: (608) 663-1218
Phone: (800)-810-4012
http://klengineering.com
email@klengineering.com

CITY OF FITCHBURG


PLAN & PROFILE SHEET
AVALON DRIVEWAY

Project No: 19-3488
Date: OCT 2019
Designed By: LMW
Drafted By: STD
Checked By: LMW


Revisions: XX-XX-XXXX

SHEET NO.

1 OF 1

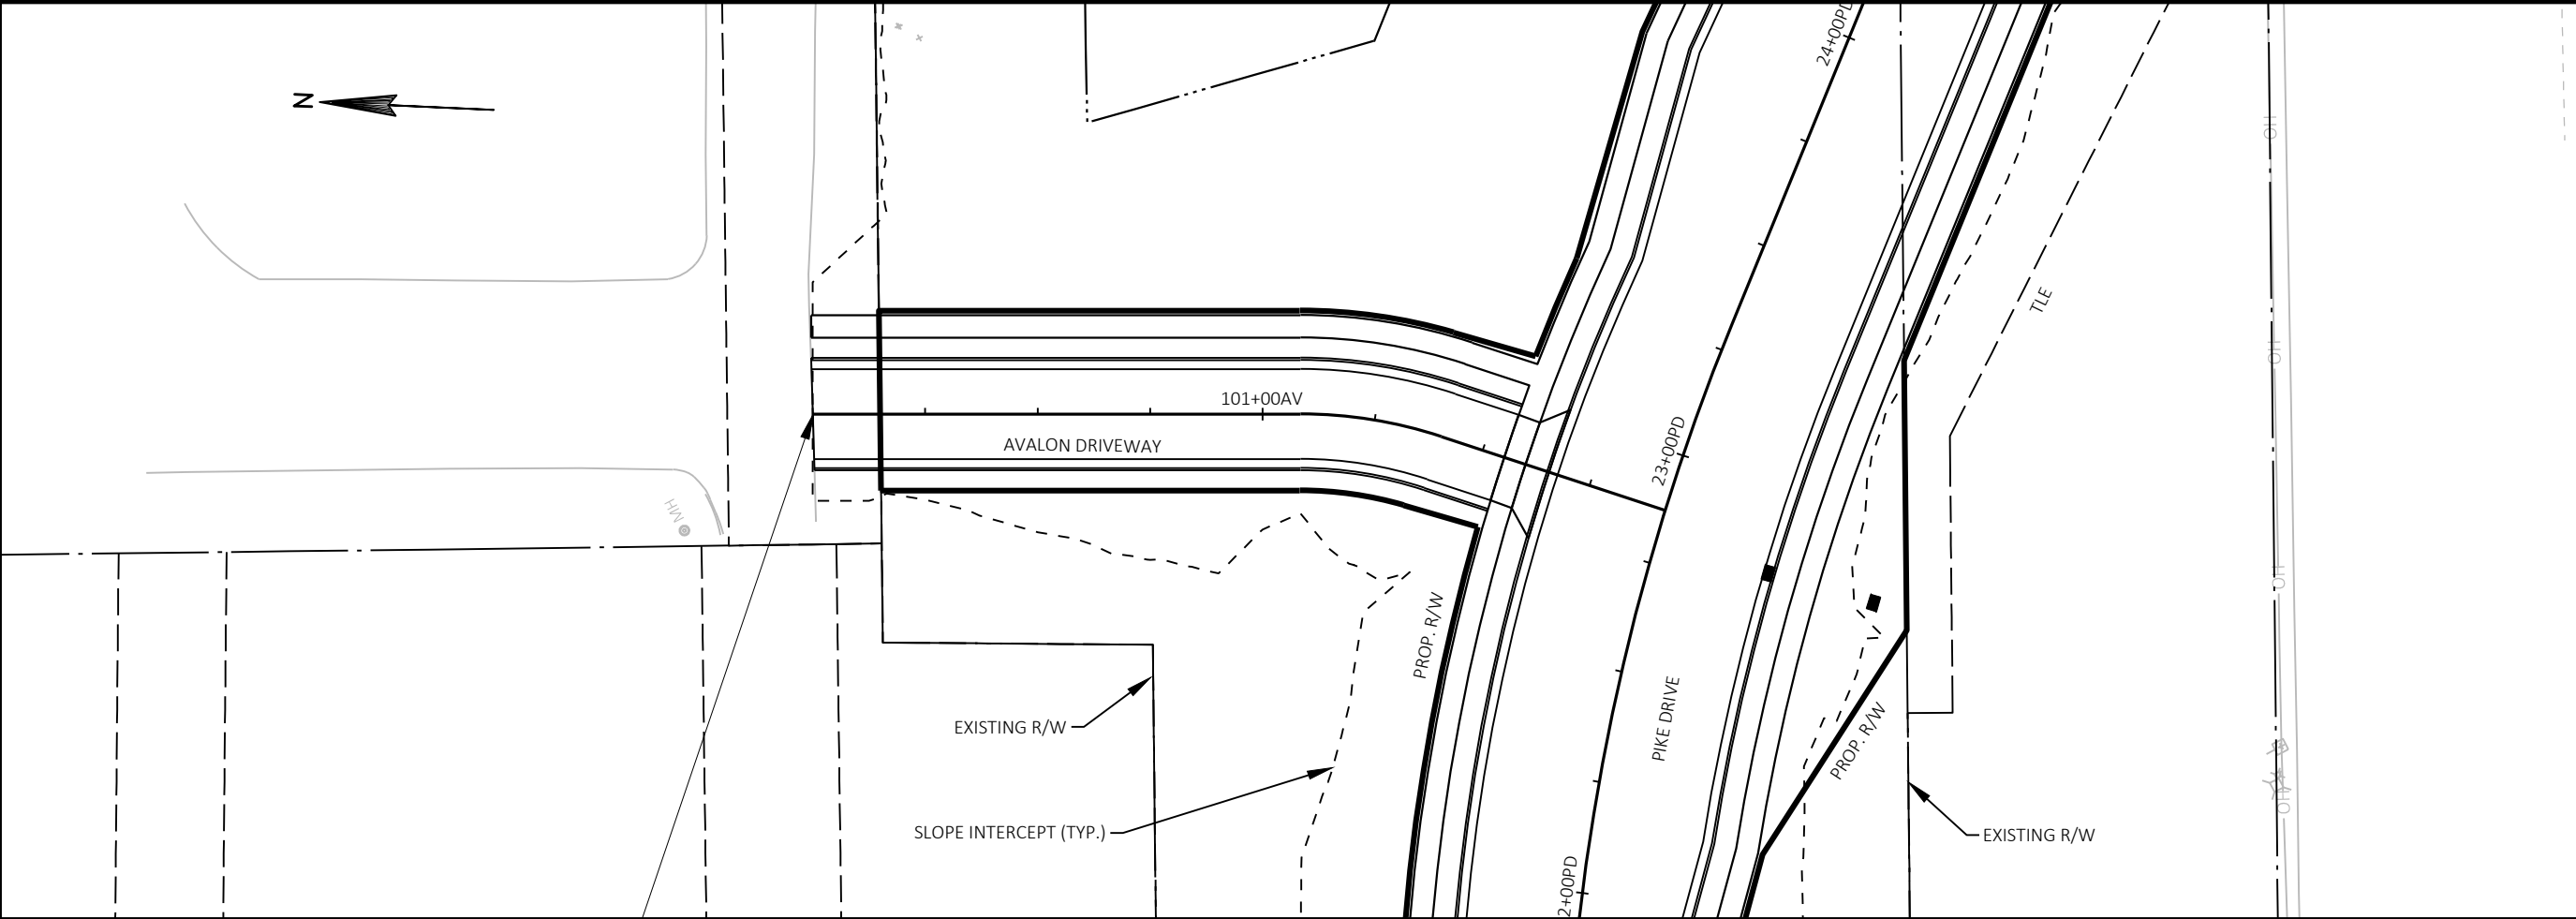


BEGIN CONSTRUCTION
STA 100+00.00 AV
MATCH EXISTING

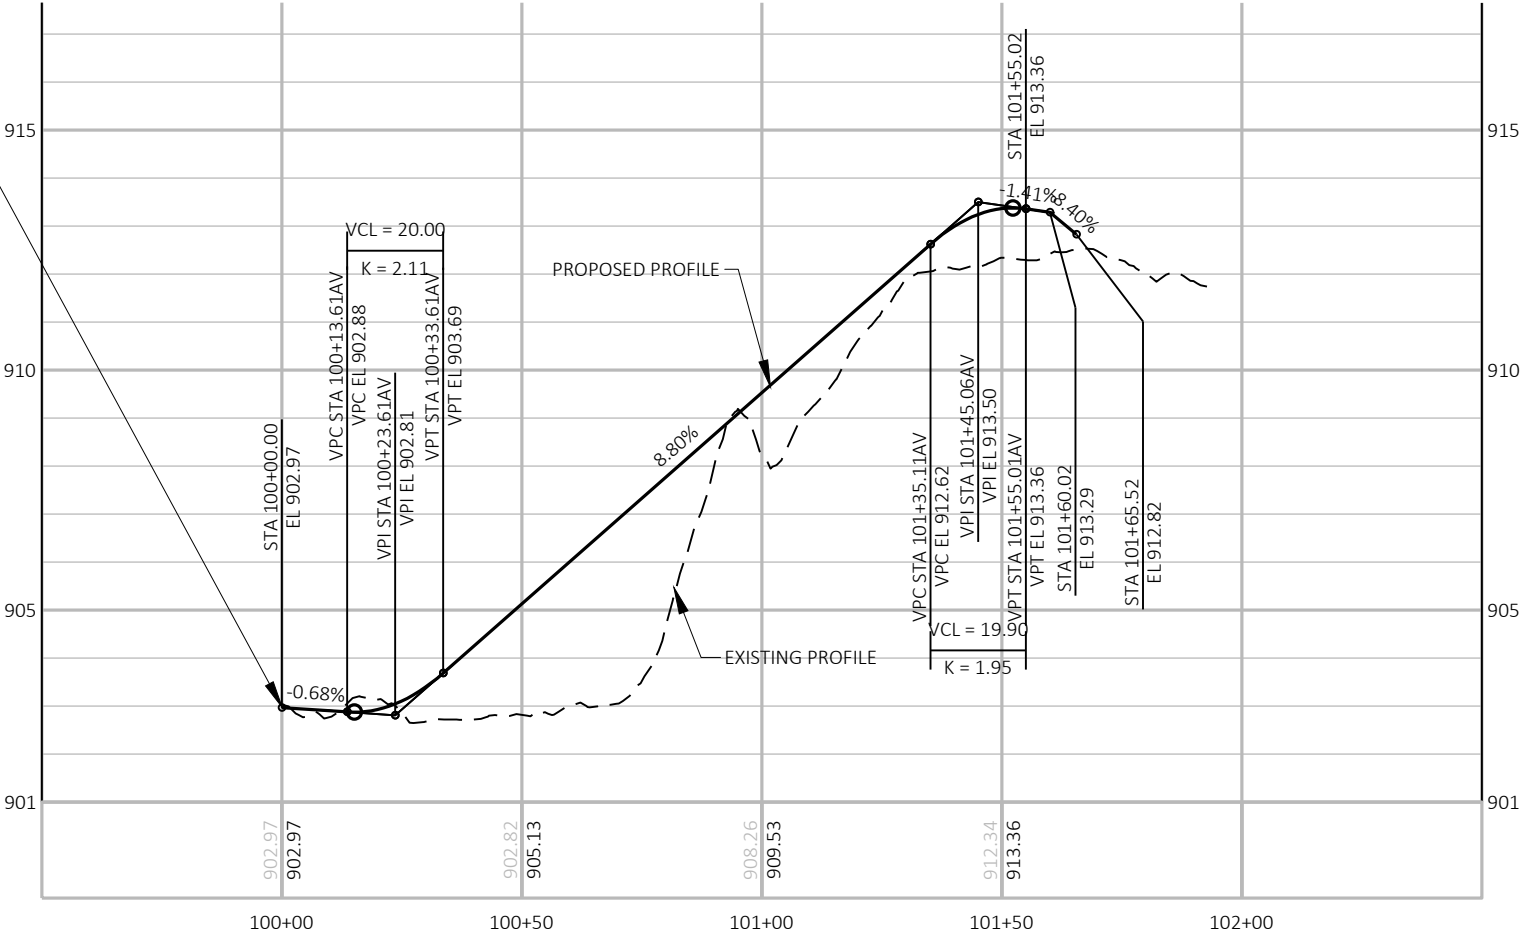

FILE NAME : G:\FITCHBURG\1801.3.000\CIVIL3D\SHEETS\PLAN & PROFILE\FHR-P&P-RAB.DWG PLOT BY : KL ENGINEERING PLOT DATE : 10/28/2019 5:54 AM

APPROVED FOR CONSTRUCTION

12/16/2019

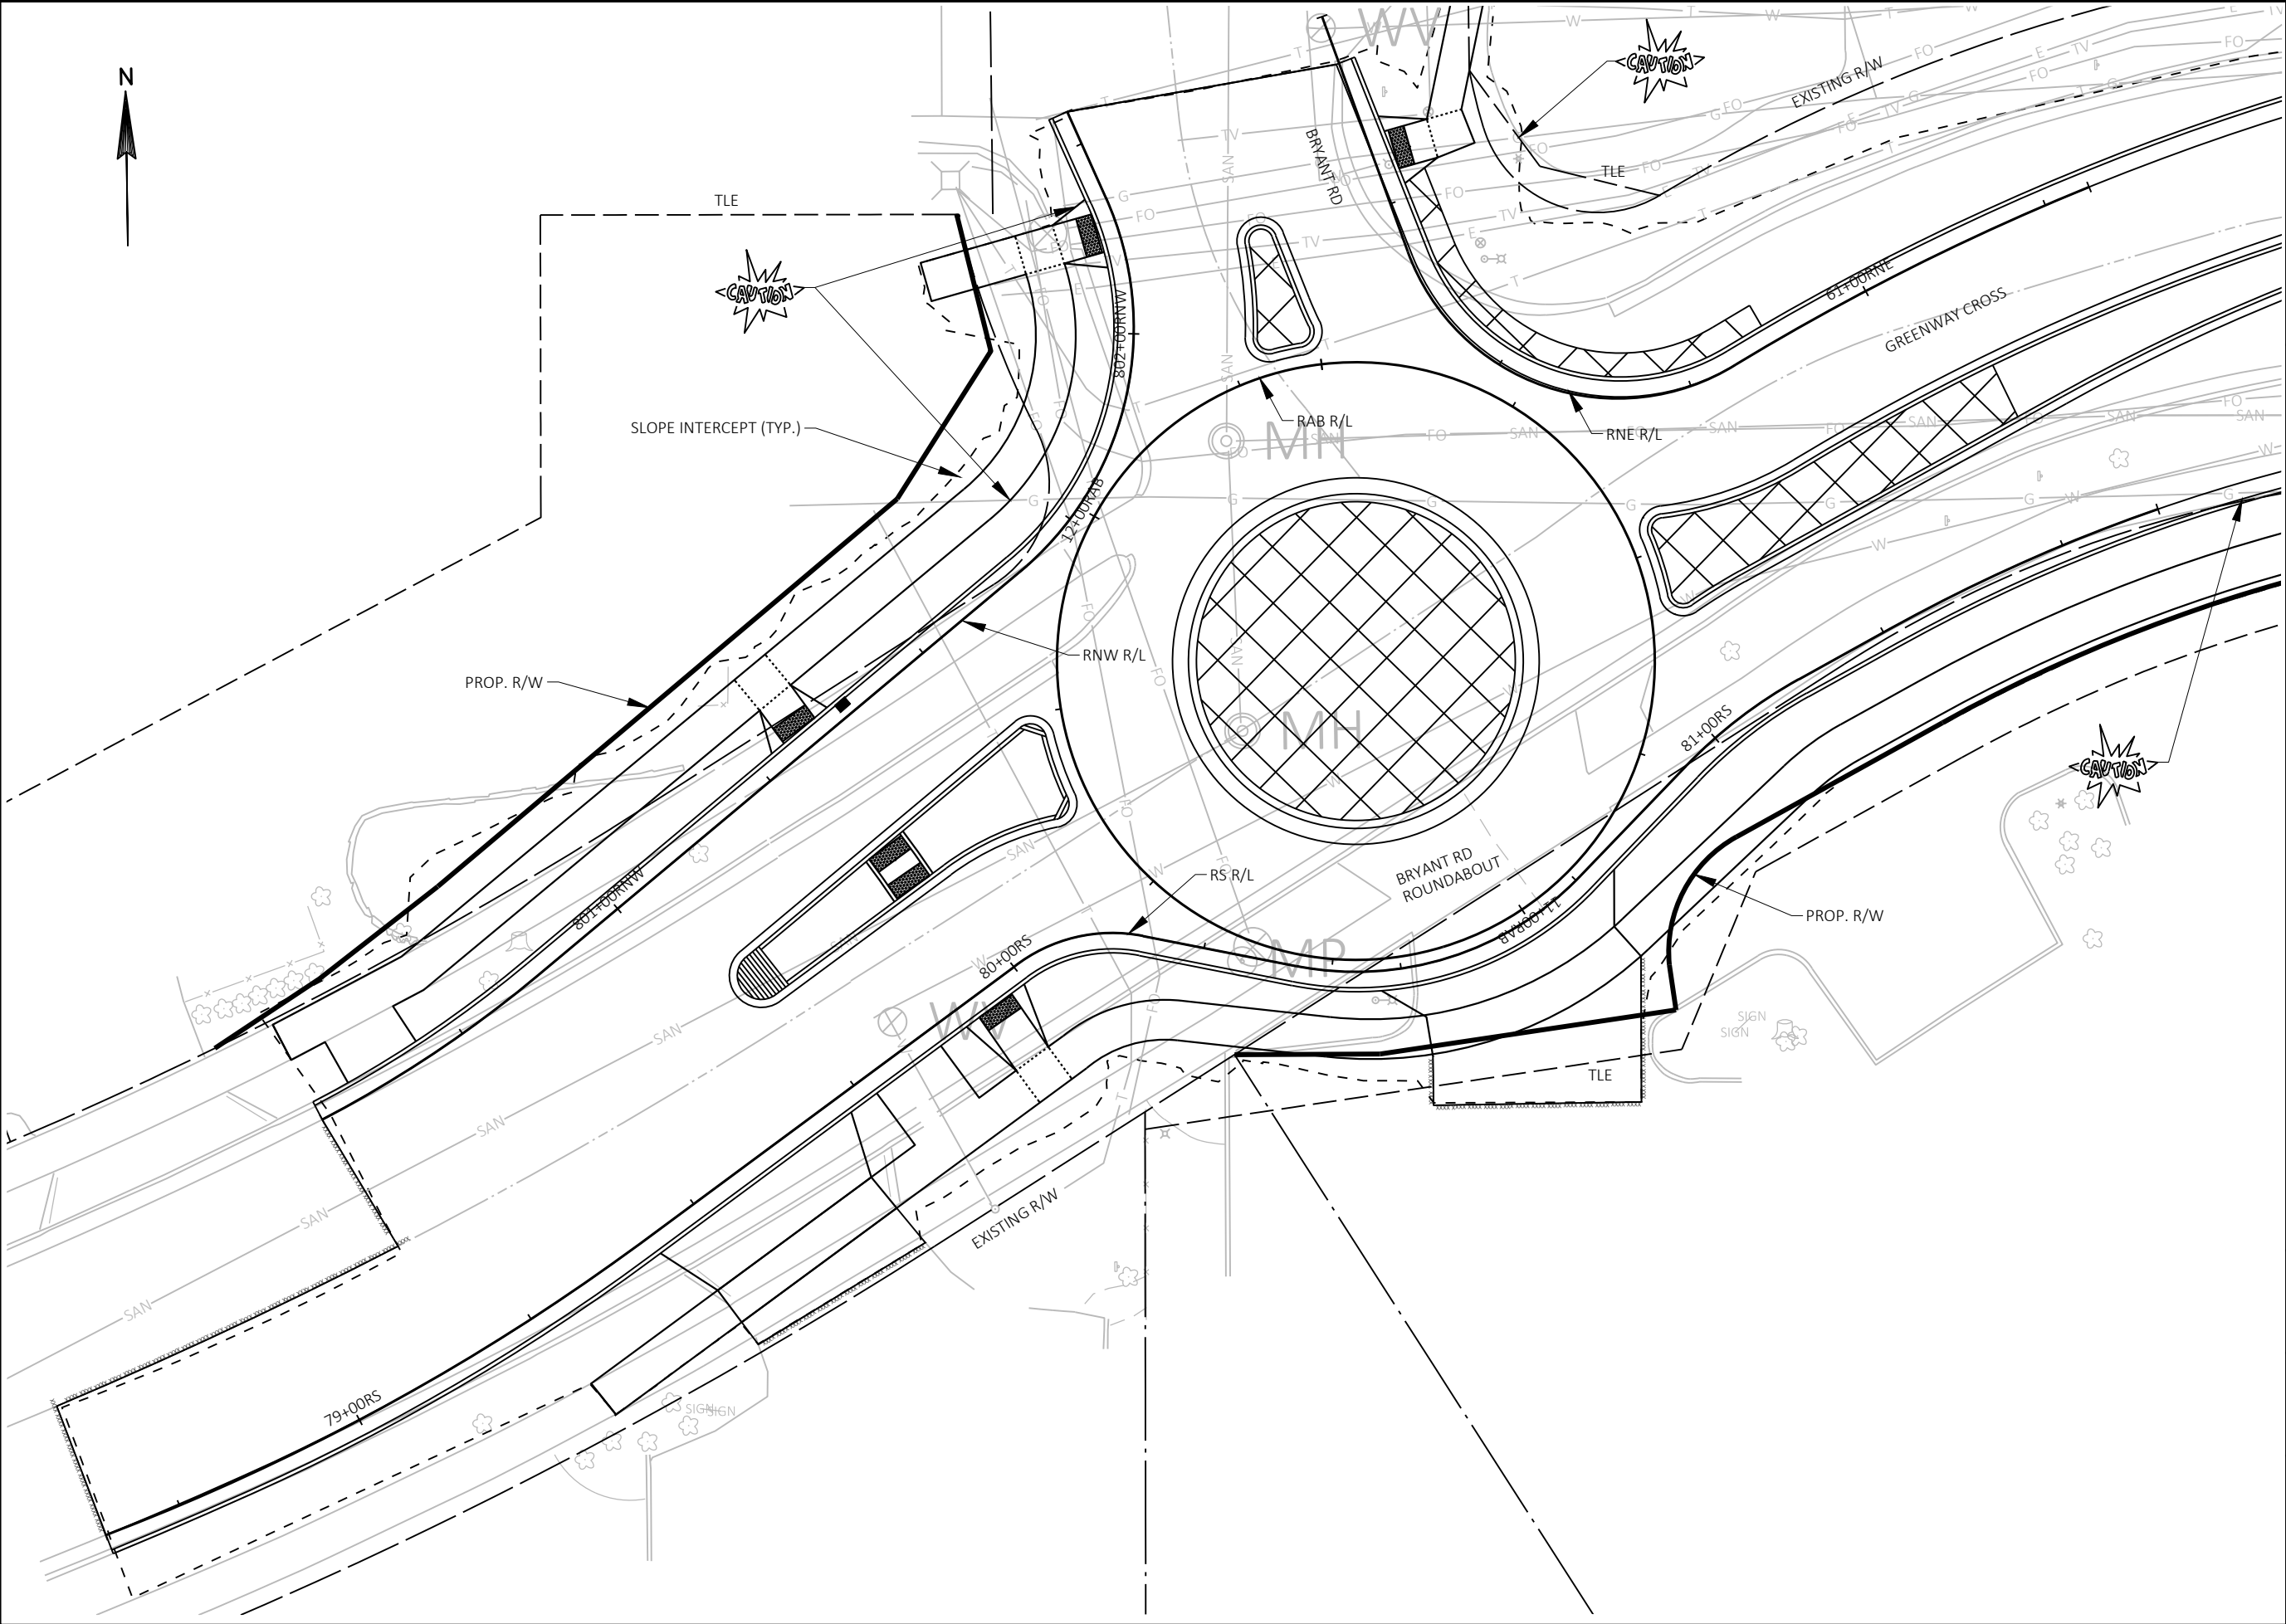

Engineering

[A] Better Experience
5400 King James Way
Suite 200
Madison, WI. 53719
Phone: (608) 663-1218
Phone: (800)-810-4012
<http://klengineering.com>
email@klengineering.com

CITY OF FITCHBURG

PLAN & PROFILE SHEETS
BRYANT RD ROUNDABOUT

Project No: 19-3488
Date: OCT 2019
Designed By: LMW
Drafted By: STD
Checked By: LMW

Revisions: XX-XX-XXXX

SHEET NO.

1 OF 1



FILE NAME : G:\FITCHBURG\1801.3.000\CIVIL3D\SHEETS\PLAN & PROFILE\FHR-P&P-RAB.DWG

PLOT BY : KL ENGINEERING

PLOT DATE : 10/28/2019 5:54 AM

APPROVED FOR CONSTRUCTION

12/16/2019

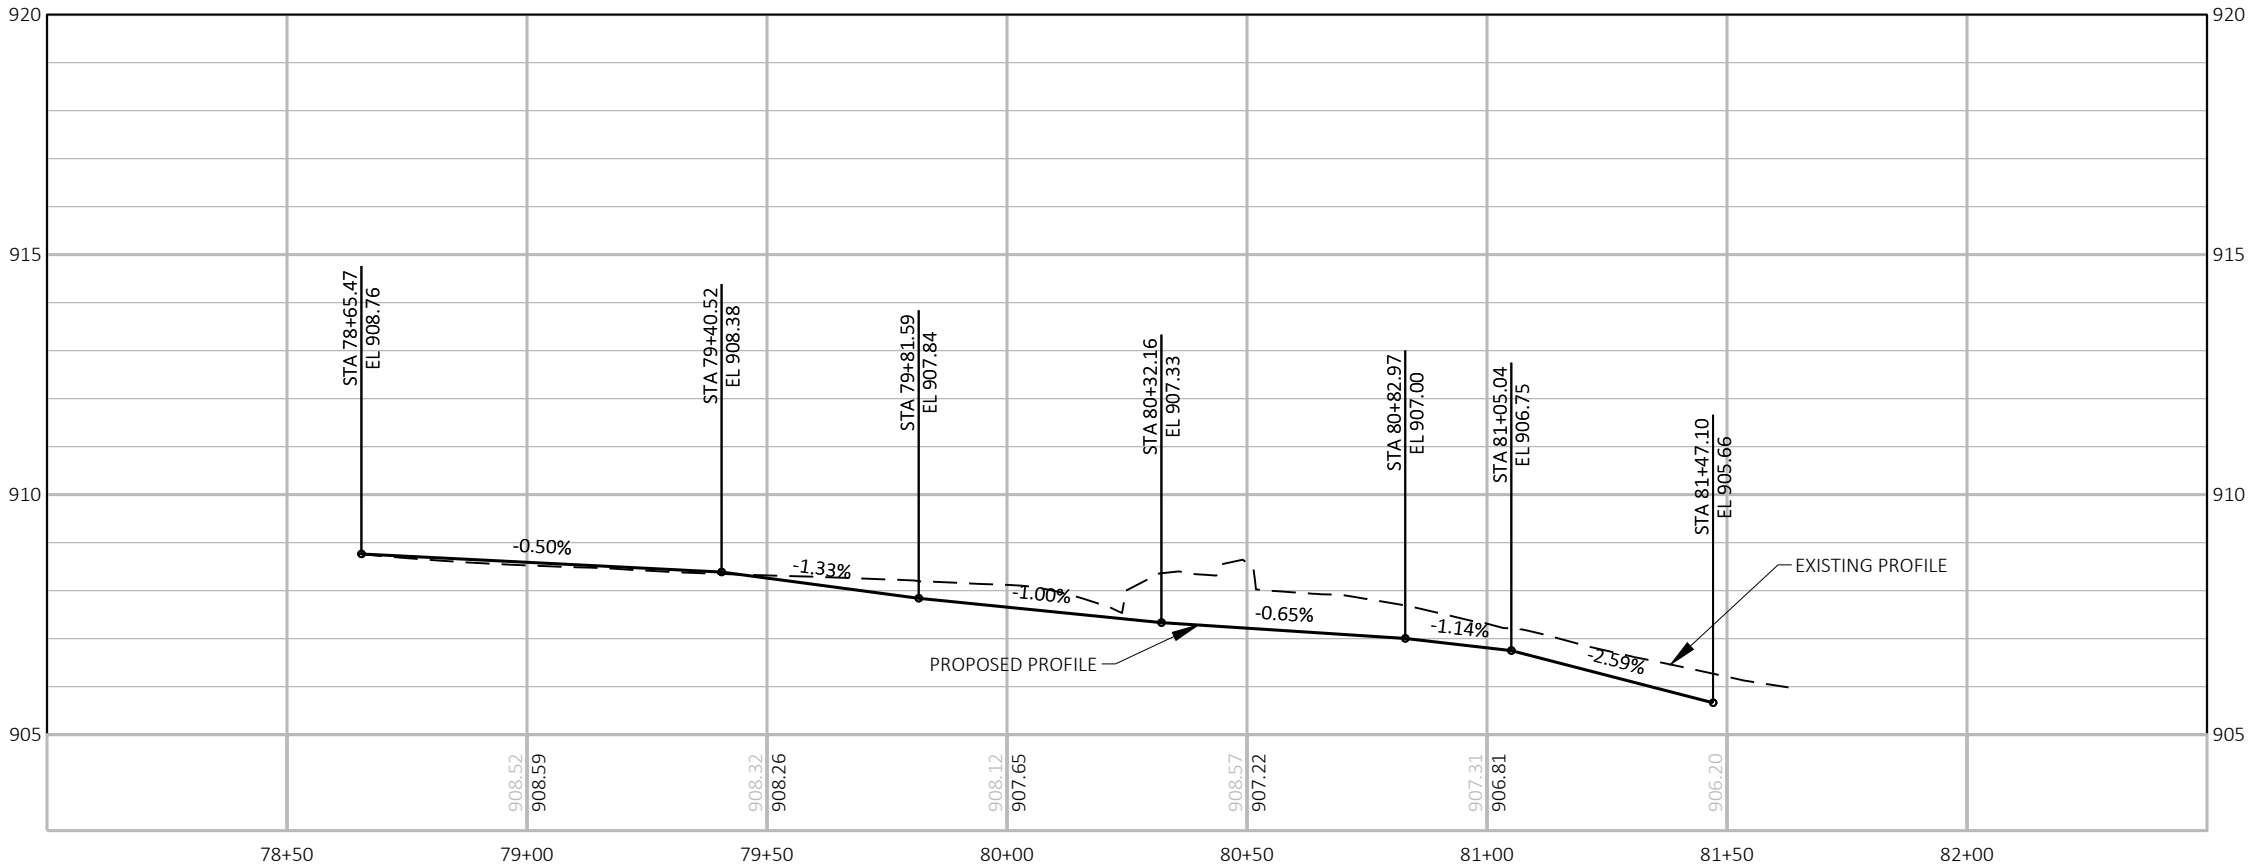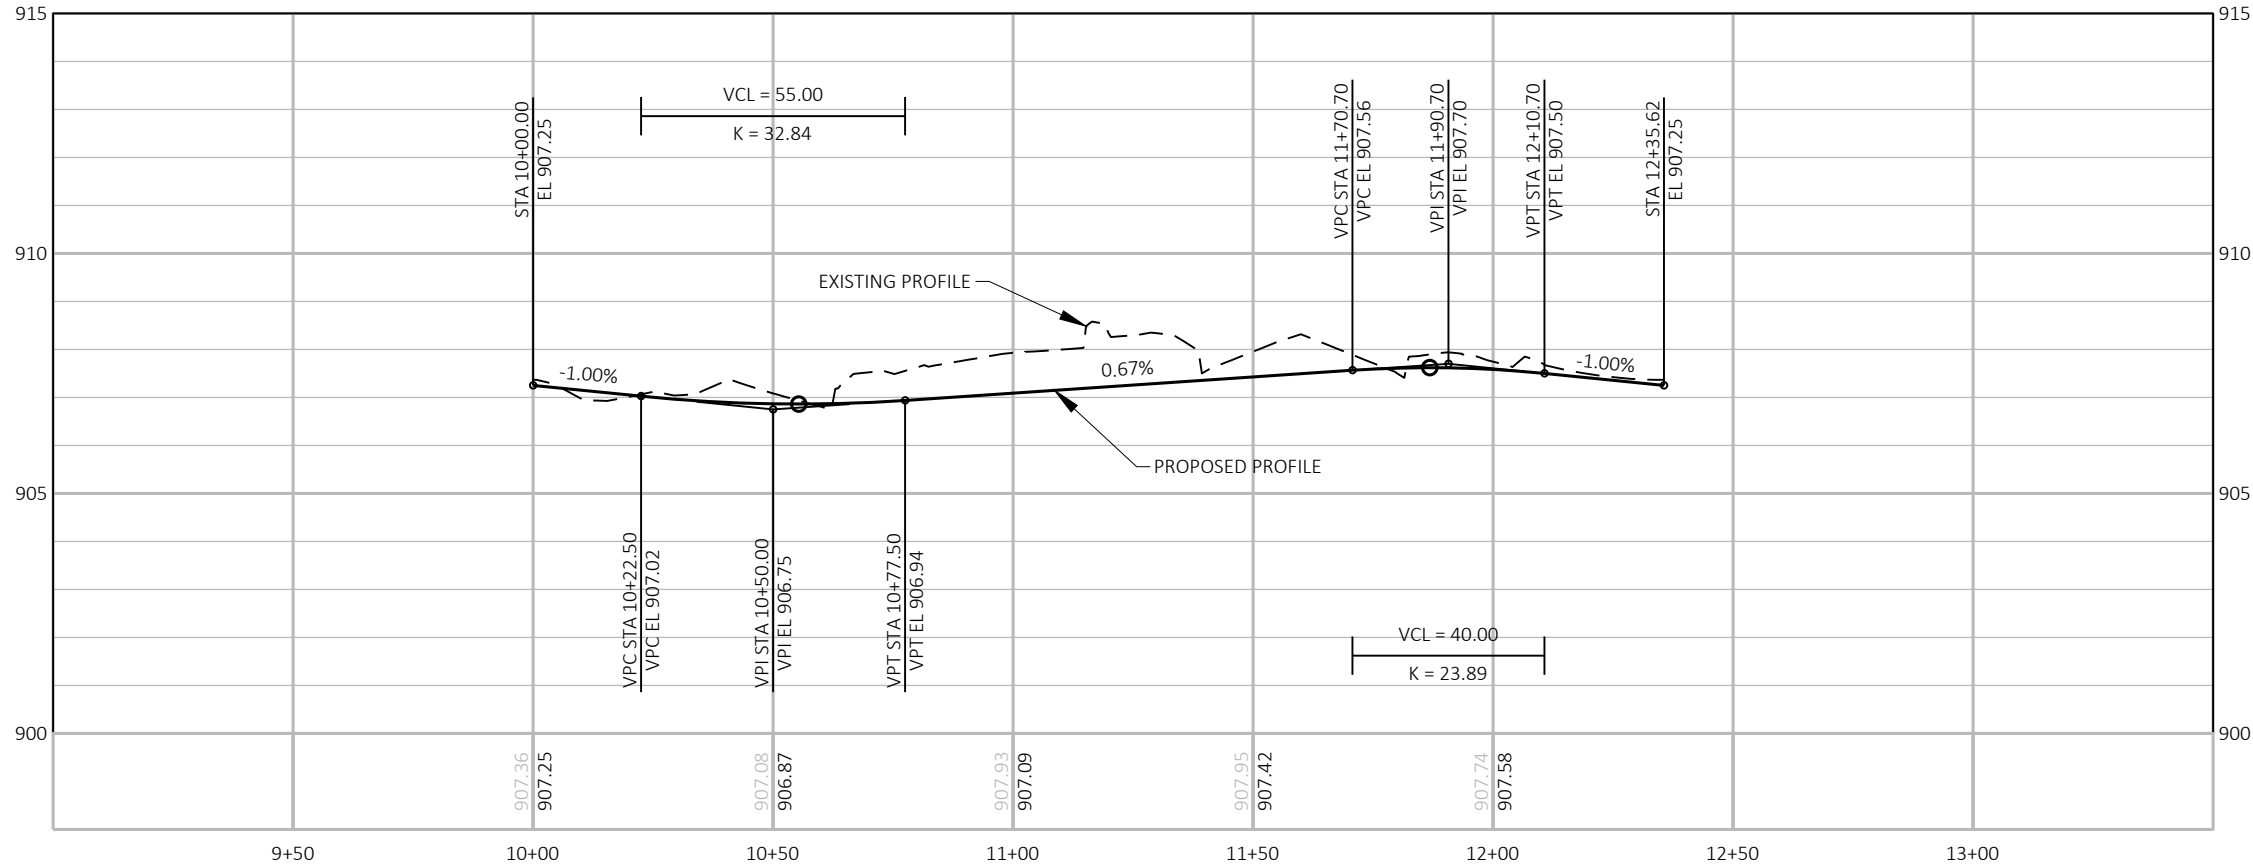

Engineering

[A] Better Experience
5400 King James Way
Suite 200
Madison, WI. 53719
Phone: (608) 663-1218
Phone: (800)-810-4012
<http://klengineering.com>
email@klengineering.com

CITY OF FITCHBURG



PLAN & PROFILE SHEETS BRYANT RD ROUNDABOUT

Project No: 19-3488
Date: OCT 2019
Designed By: LMW
Drafted By: STD
Checked By: LMW

Revisions: XX-XX-XXXX

SHEET NO.

1 OF 1

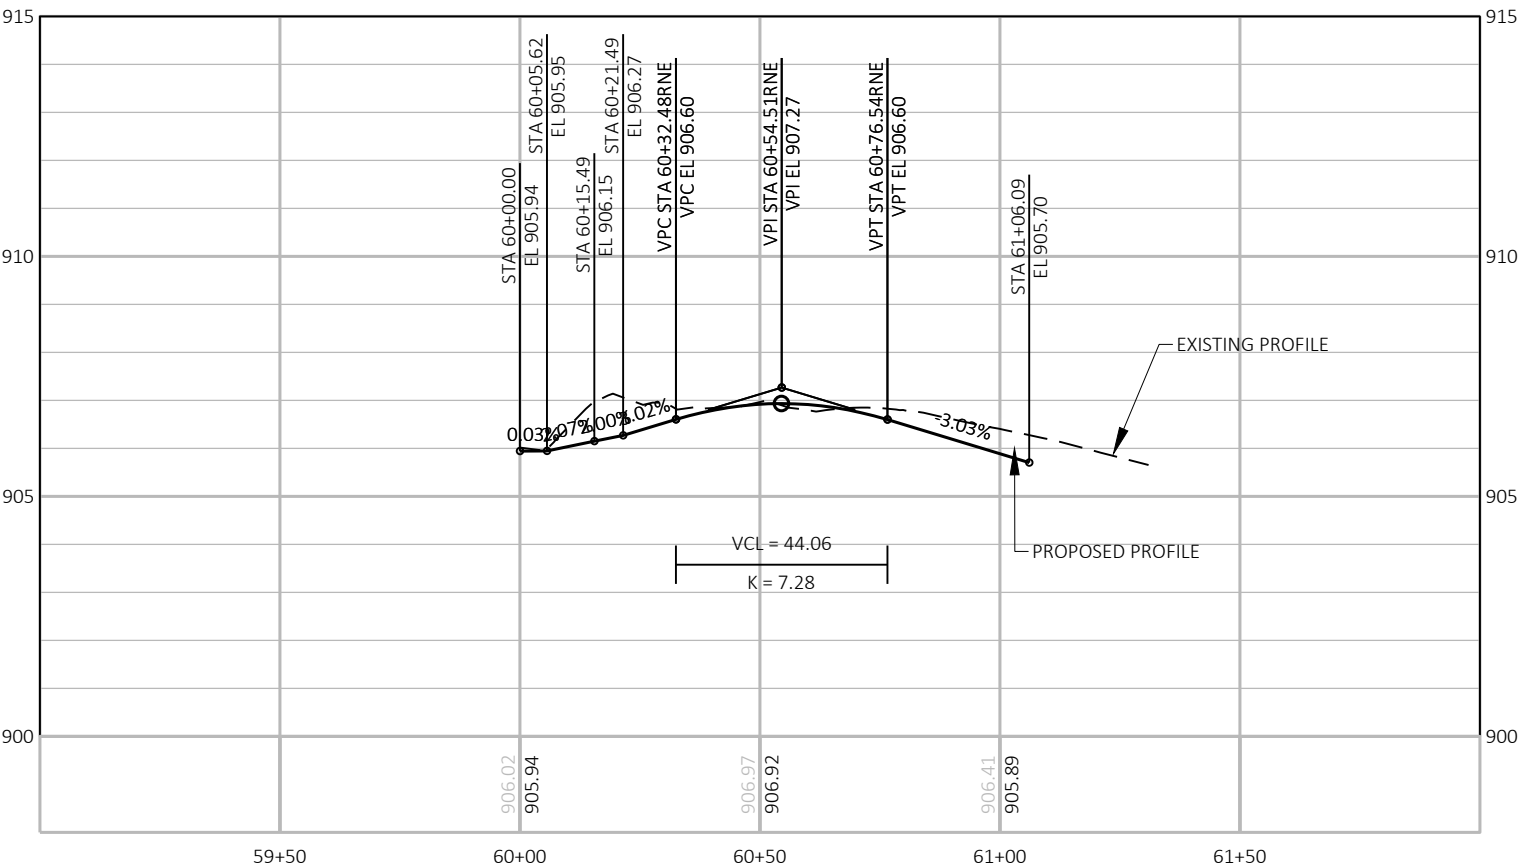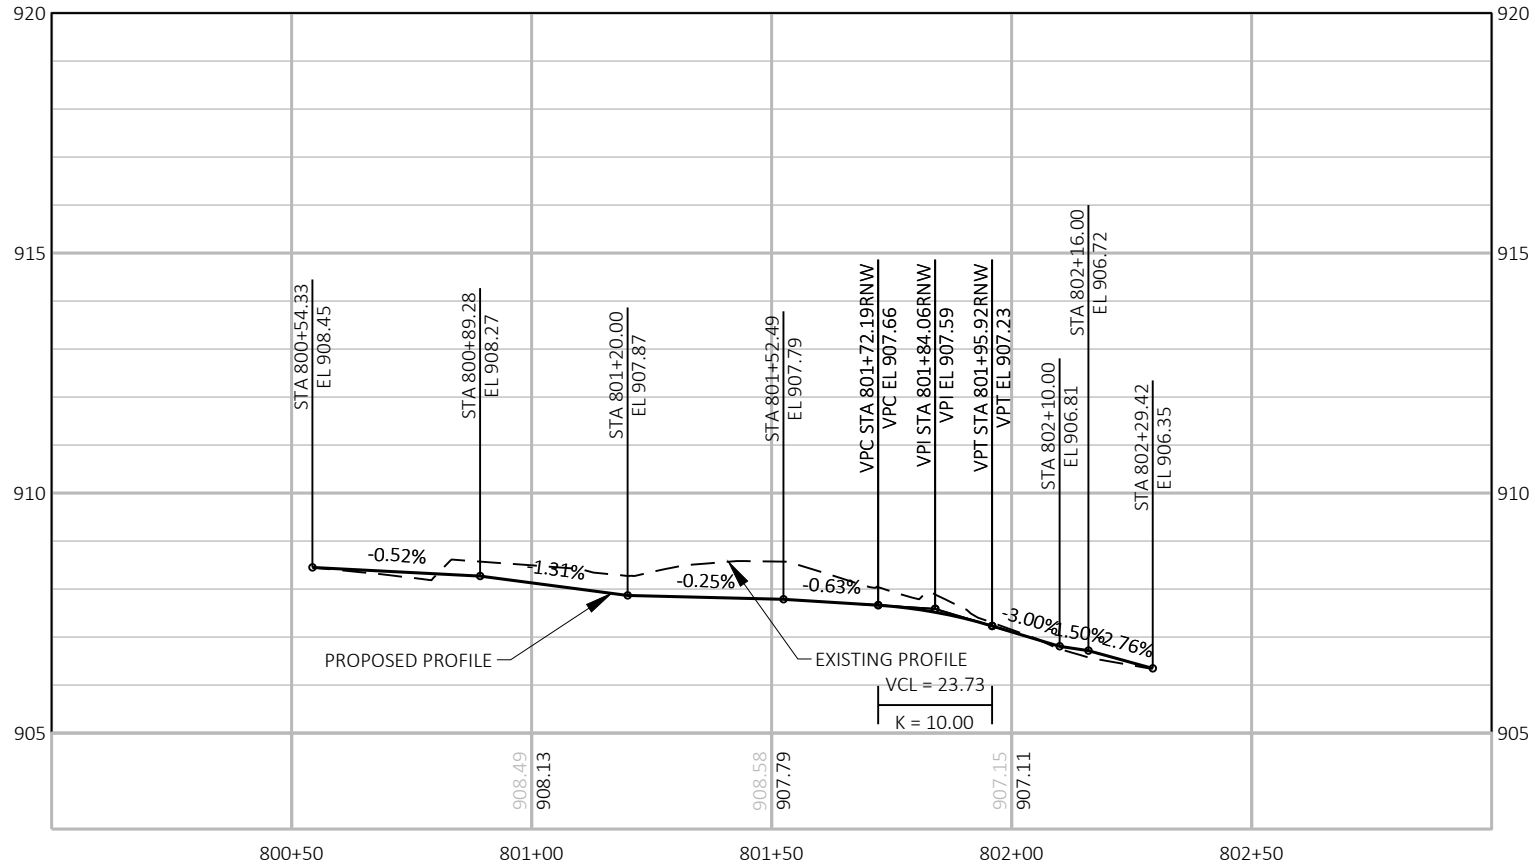

Engineering

[A] Better Experience
5400 King James Way
Suite 200
Madison, WI. 53719
Phone: (608) 663-1218
Phone: (800)-810-4012
<http://klengineering.com>
email@klengineering.com

CITY OF FITCHBURG

PLAN & PROFILE SHEETS
BRYANT RD ROUNDABOUT

Project No: 19-3488
Date: OCT 2019
Designed By: LMW
Drafted By: STD
Checked By: LMW

Revisions: XX-XX-XXXX

SHEET NO.

1 OF 1


FILE NAME : G:\FITCHBURG\18013.000\CIVIL\3D\DESIGN\TRAFFIC CONTROL\KL_TC - CROSSOVER PHASE B.DWG

PLOT BY : BRIAN ST. VINCENT

PLOT DATE : 10/22/2019 8:54 AM

APPROVED FOR CONSTRUCTION

12/16/2019

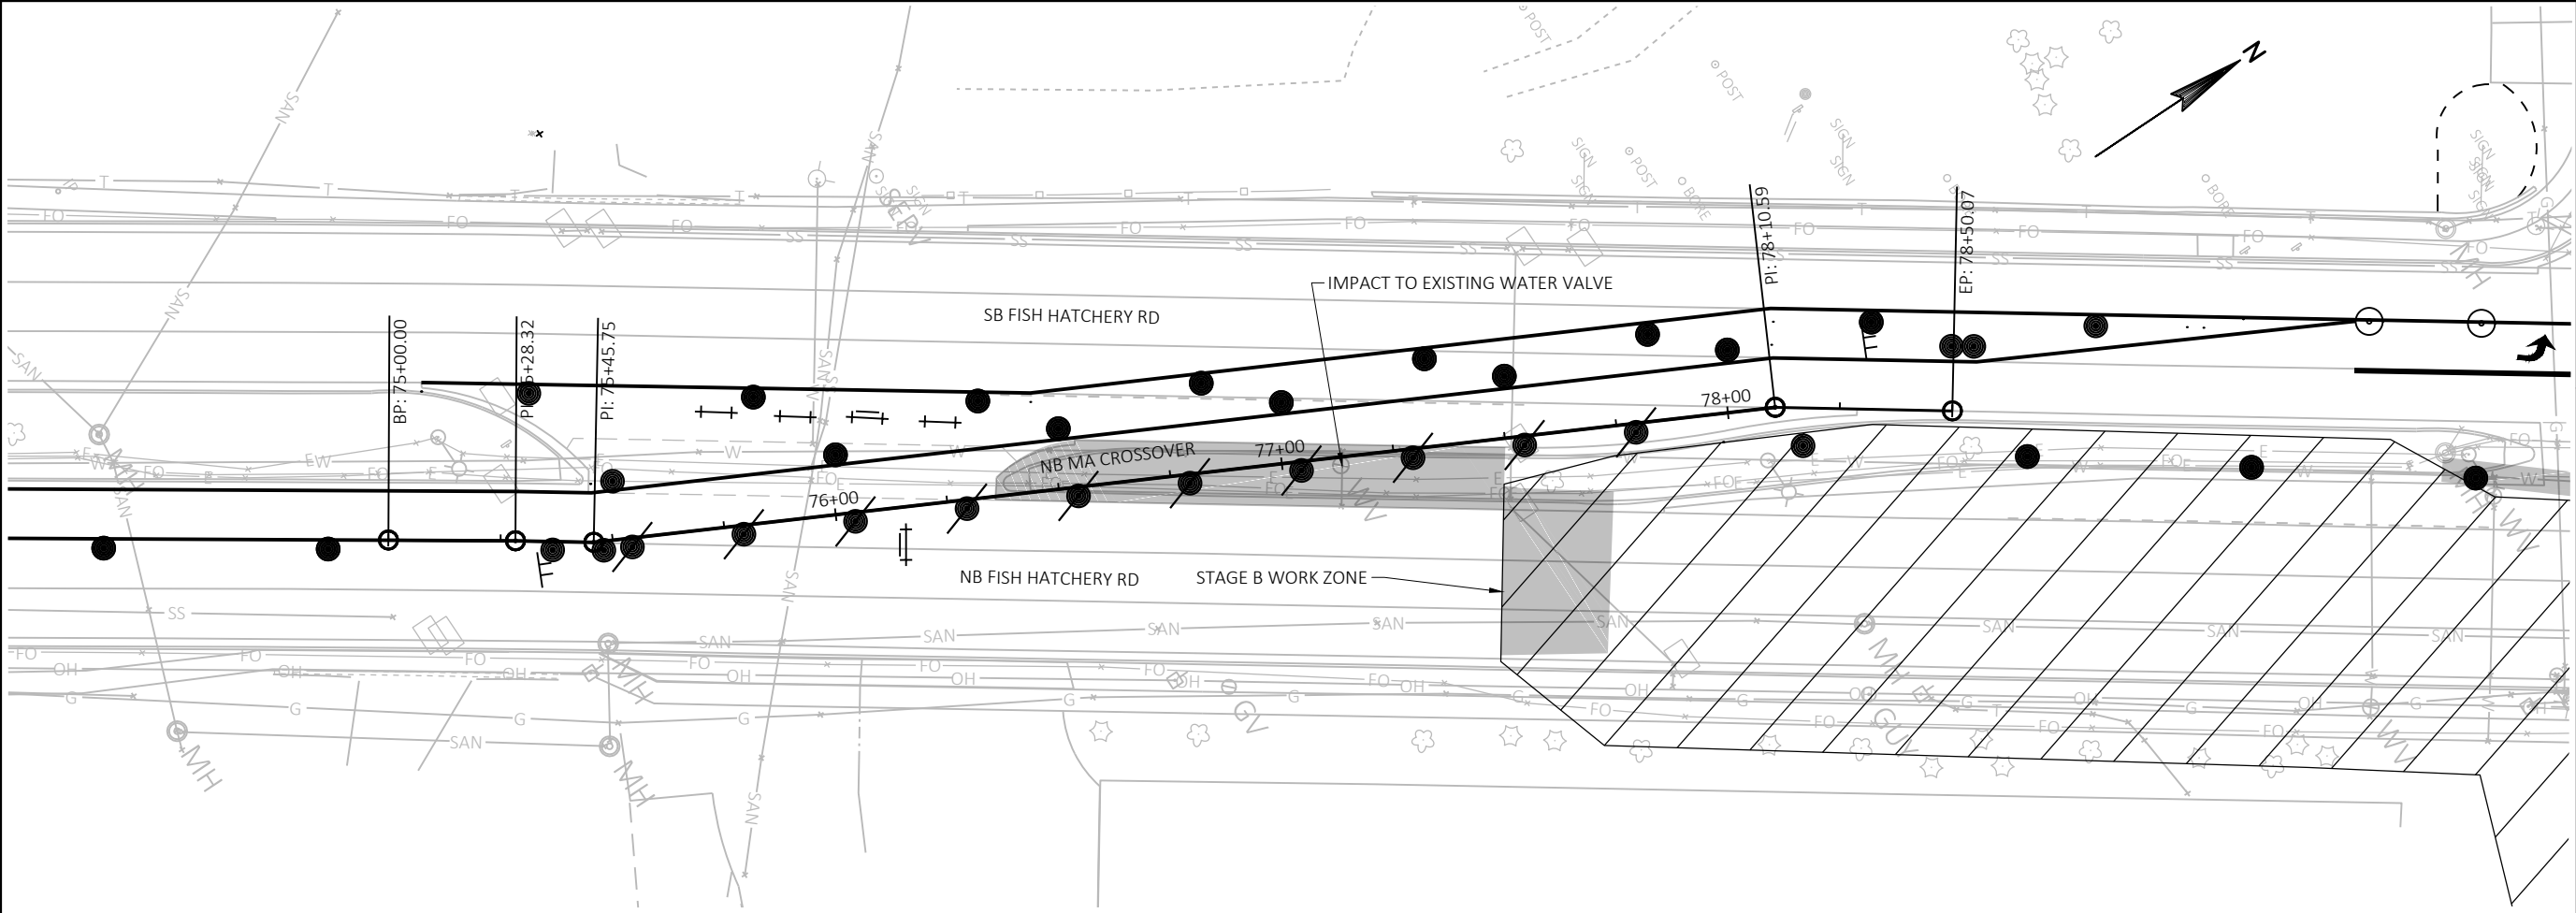

[A] Better Experience

5400 King James Way
Suite 200

Madison, WI. 53719

Phone: (608) 663-1218

Phone: (800)-810-4012

http://klengineering.com

email@klengineering.com

CITY OF FITCHBURG


PLAN & PROFILE - NB MA CROSSOVER
UTILIZED IN STAGE B

Project No: 19-3488
Date: OCT 2019
Designed By: JSS
Drafted By: BSV
Checked By: LMW

Revisions: XX-XX-XXXX

SHEET NO.

1 OF 1

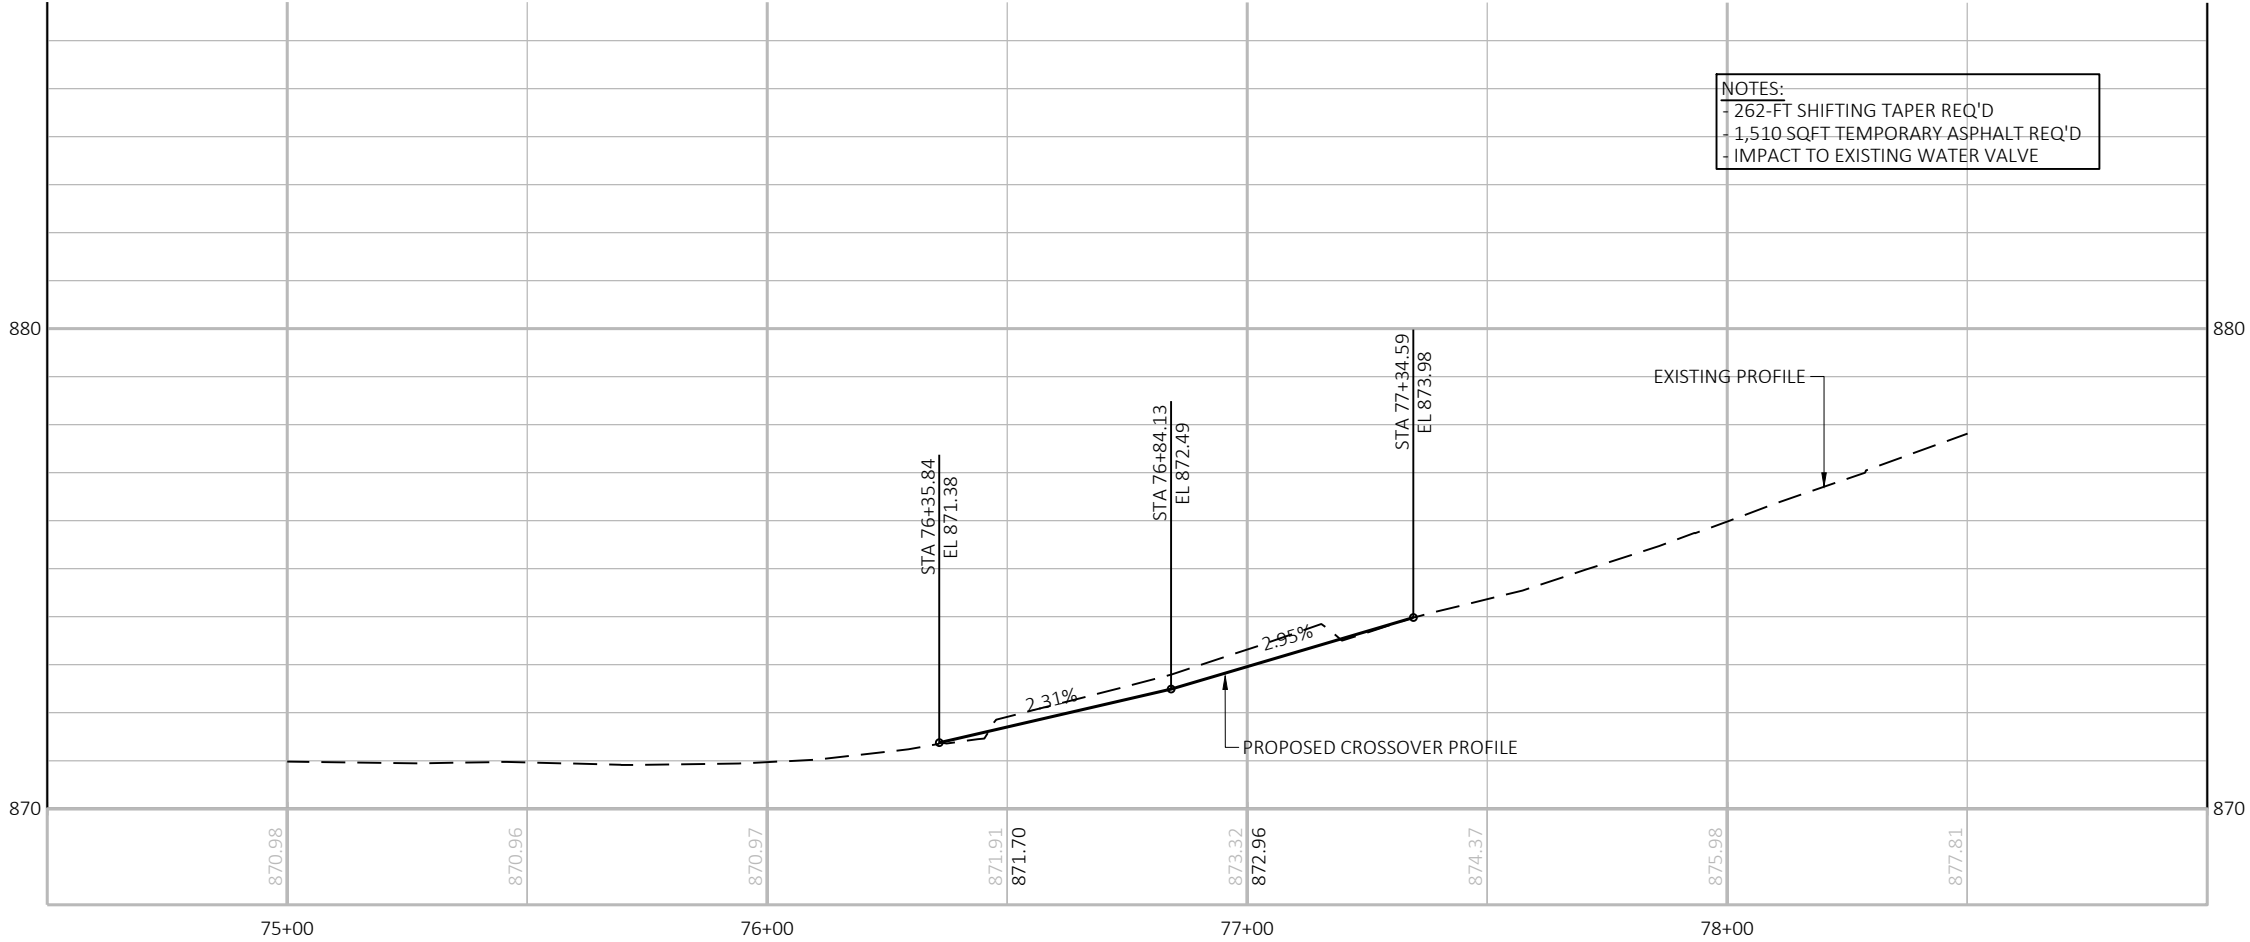


FILE NAME : G:\FITCHBURG\18013-000\CIVIL\3D\DESIGN\TRAFFIC CONTROL\KL_TC_CROSSOVER PHASE B.DWG

PLOT BY : BRIAN ST. VINCENT


PLOT DATE : 10/22/2019 8:54 AM

APPROVED FOR CONSTRUCTION

12/16/2019

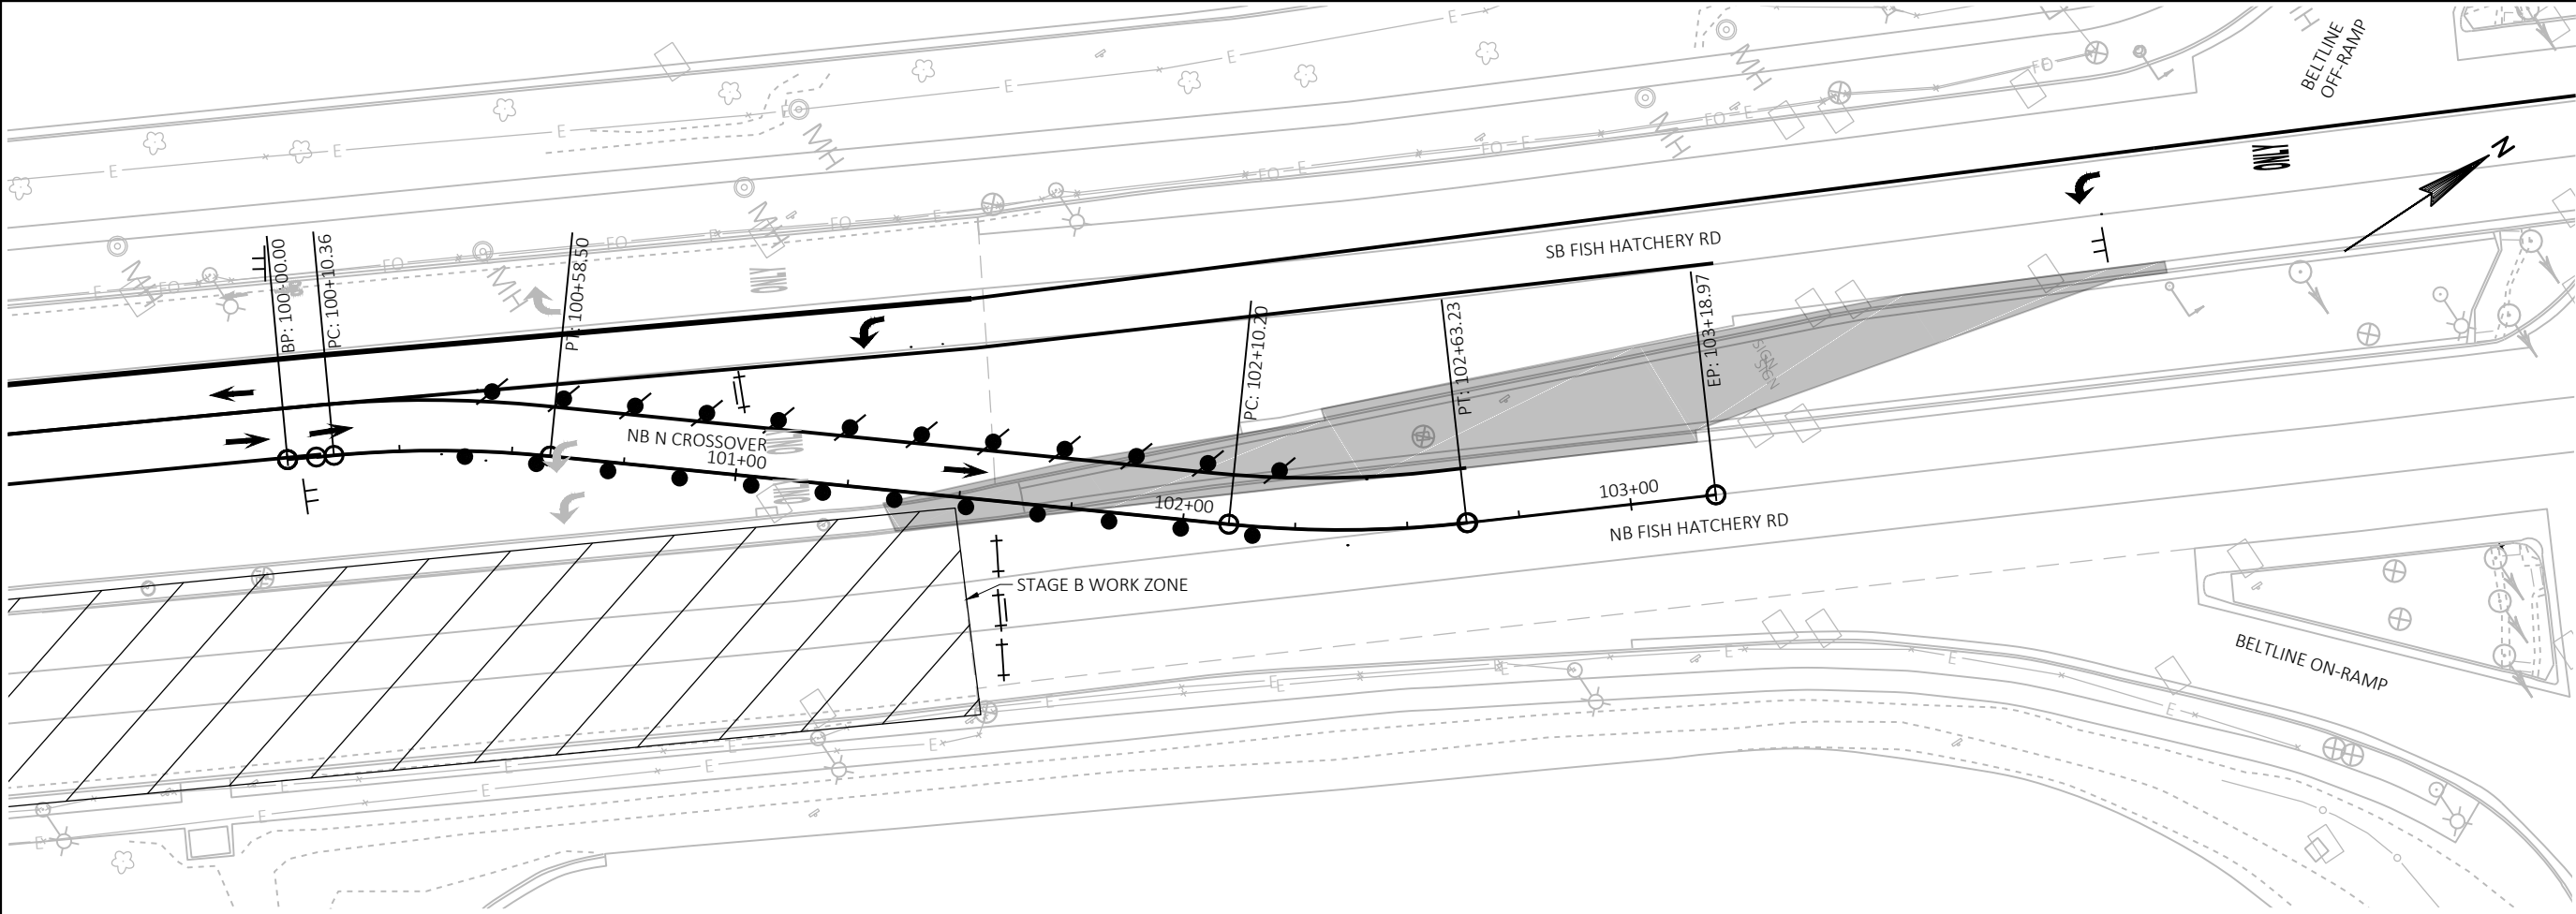

- NOTES:
- 198-FT SHIFTING TAPER REQ'D
 - 700 SQFT TEMPORARY ASPHALT REQ'D
 - NO IMPACTS TO EXISTING SIGNS, UTILITIES, STORM SEWER OR LIGHTS

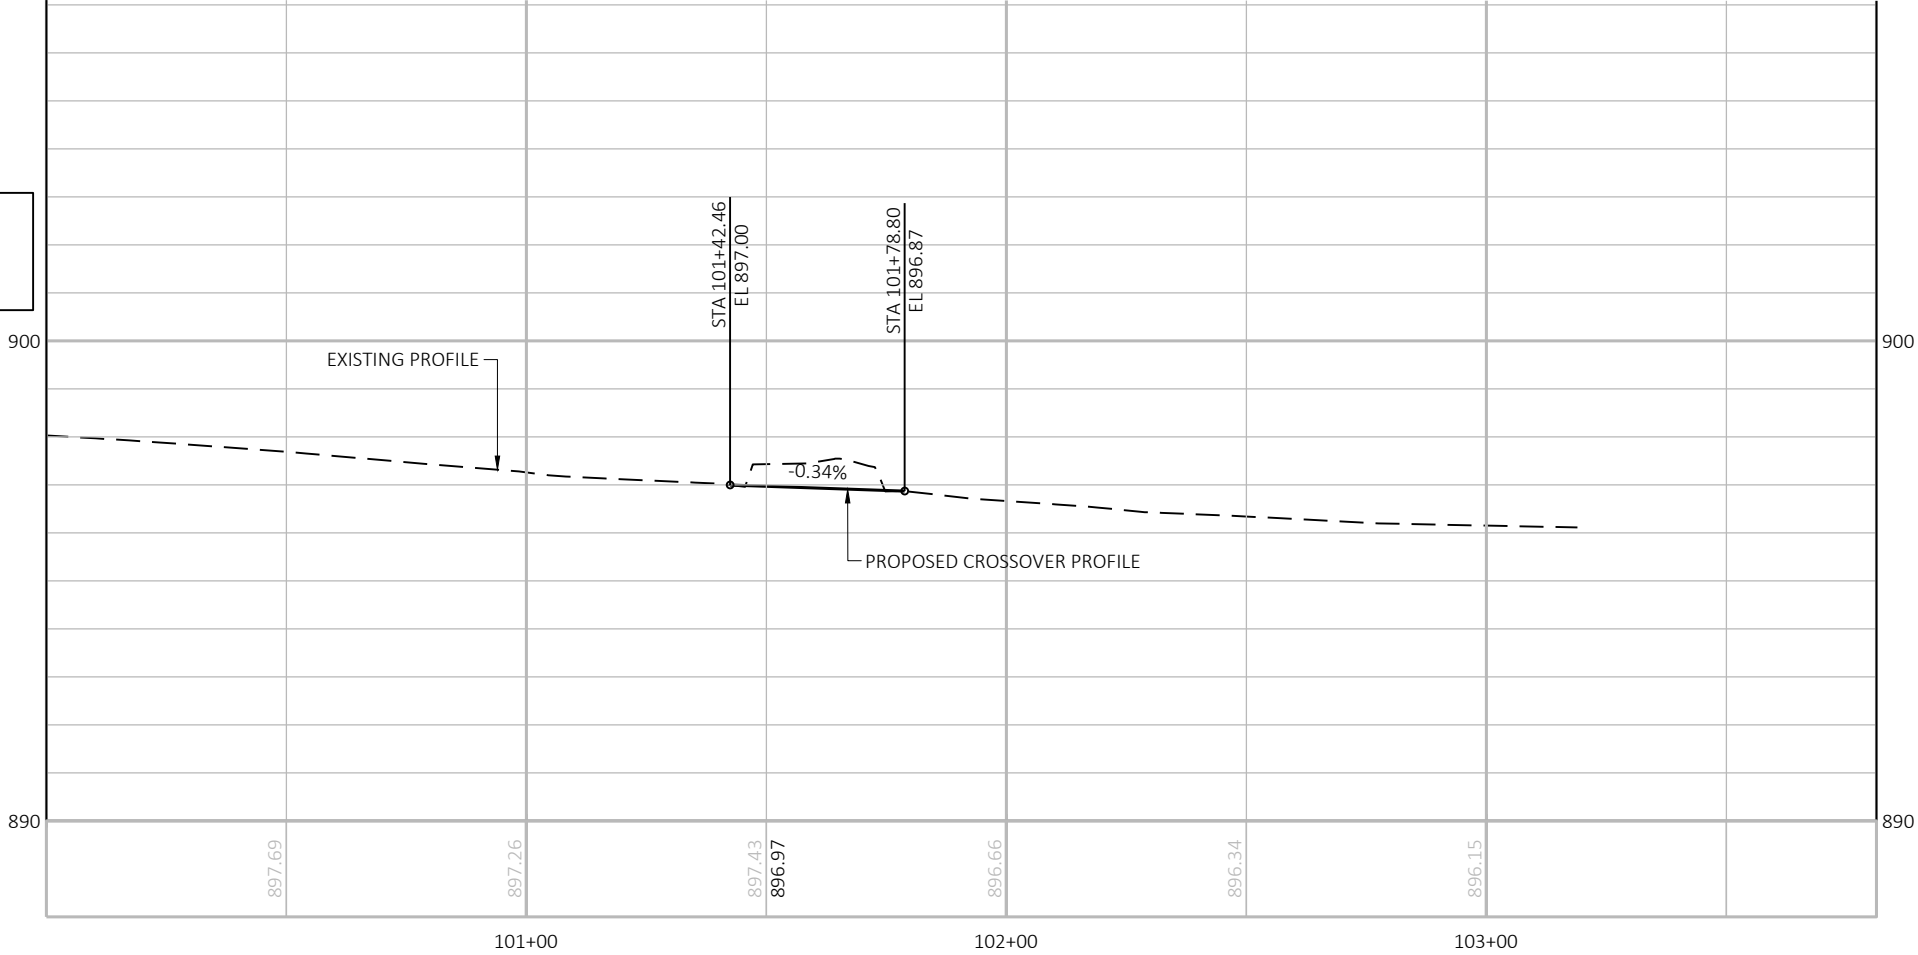

KL Engineering
[A] Better Experience
5400 King James Way
Suite 200
Madison, WI. 53719
Phone: (608) 663-1218
Phone: (800)-810-4012
<http://klengineering.com>
email@klengineering.com

CITY OF FITCHBURG



PLAN & PROFILE - NB N CROSSOVER UTILIZED IN STAGE B

Project No: 19-3488
Date: OCT 2019
Designed By: JSS
Drafted By: BSV
Checked By: LMW

Revisions: XX-XX-XXXX

SHEET NO.

1 OF 1

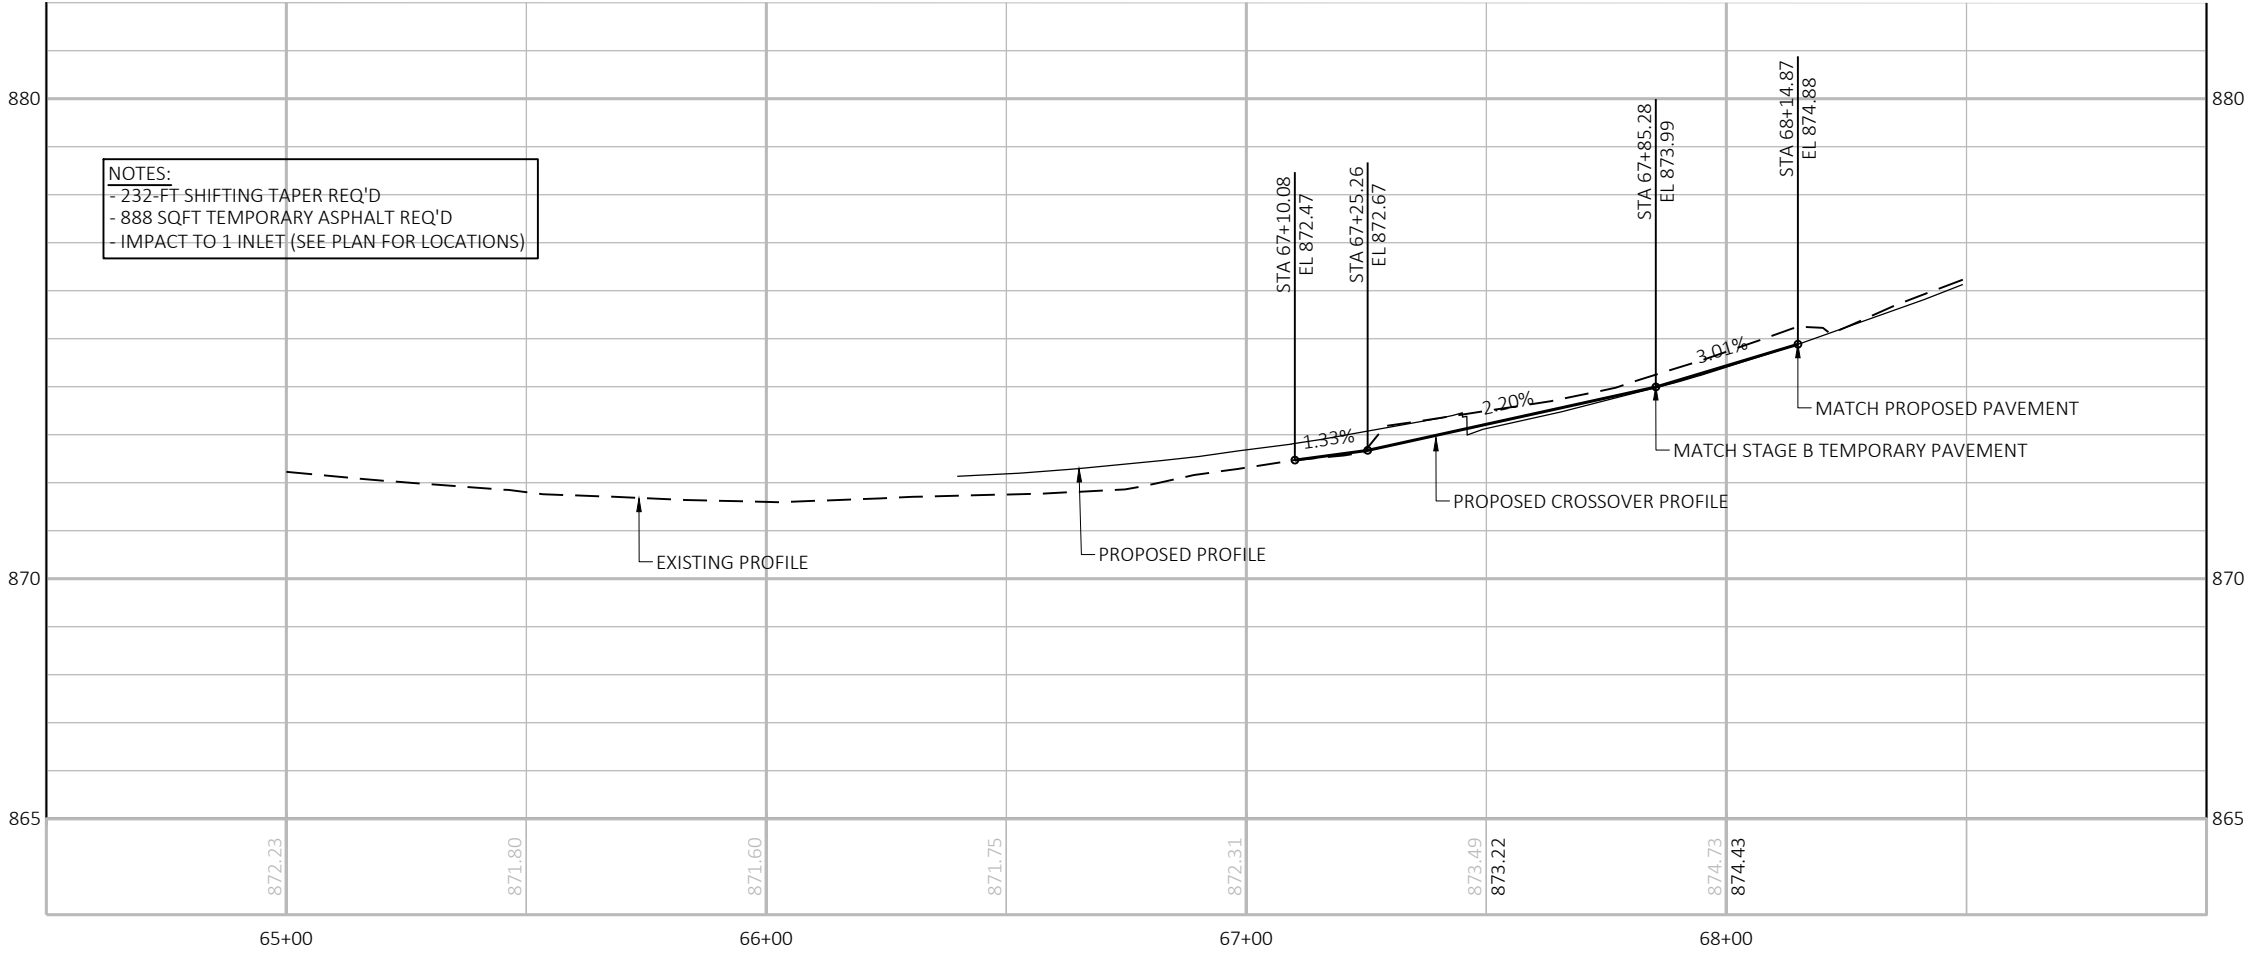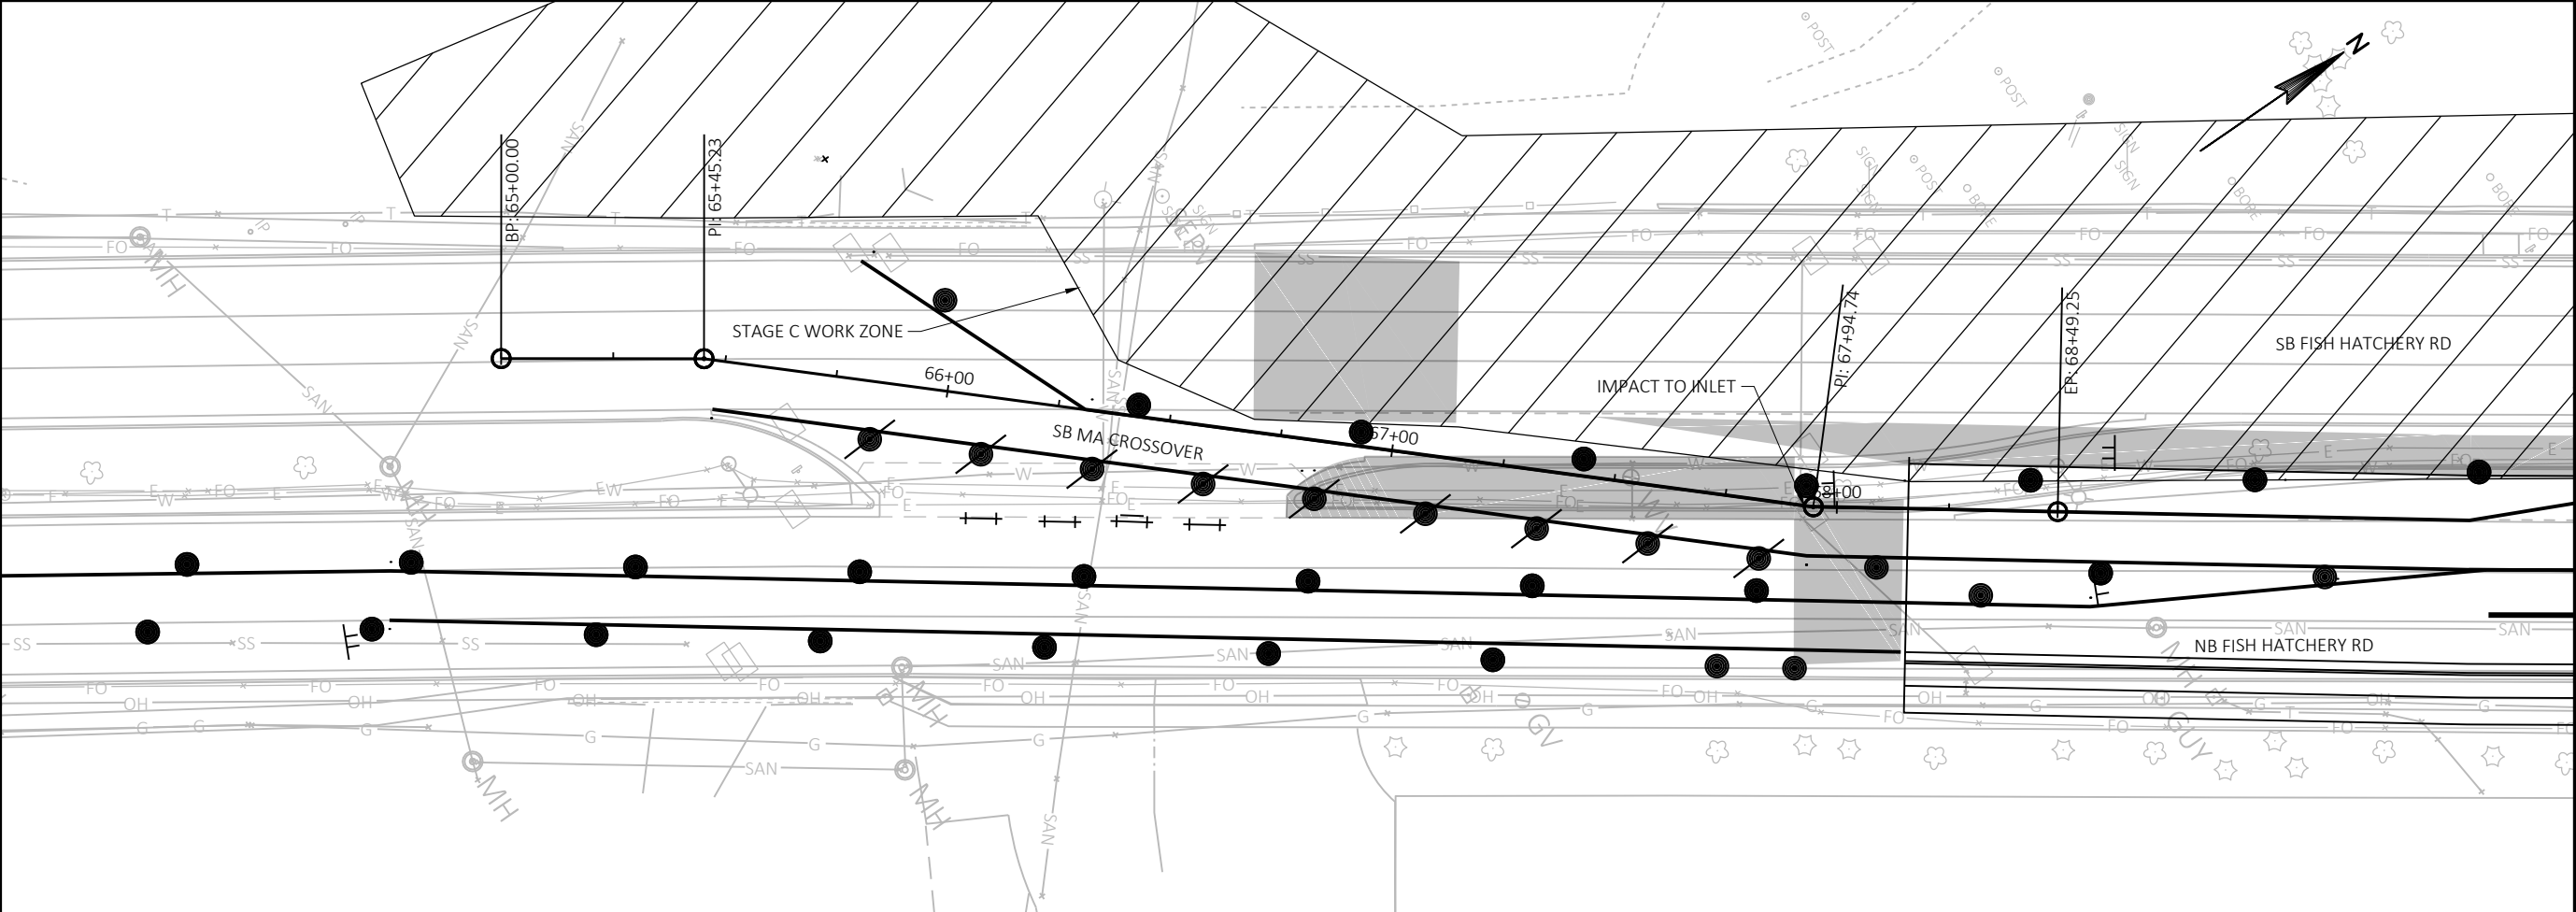

NOTES:
- 232-FT SHIFTING TAPER REQ'D
- 888 SQFT TEMPORARY ASPHALT REQ'D
- IMPACT TO 1 INLET (SEE PLAN FOR LOCATIONS)



[A] Better Experience

5400 King James Way
Suite 200

Madison, WI. 53719

Phone: (608) 663-1218

Phone: (800)-810-4012

http://klengineering.com

email@klengineering.com

CITY OF FITCHBURG PLAN & PROFILE - SB MA CROSSOVER UTILIZED IN STAGE C

Project No: 19-3488
Date: OCT 2019
Designed By: JSS
Drafted By: BSV
Checked By: LMW

Revisions: XX-XX-XXXX

SHEET NO.

1 OF 1

FILE NAME : G:\FITCHBURG\18013-000\CIVIL\3D\DESIGN\TRAFFIC CONTROL\KL_TC - CROSSOVER PHASE CDWG
PLOT BY : BRIAN ST. VINCENT
PLOT DATE : 10/22/2019 8:56 AM

APPROVED FOR CONSTRUCTION

12/16/2019



KL Engineering
[A] Better Experience
5400 King James Way
Suite 200
Madison, WI. 53719
Phone: (608) 663-1218
Phone: (800)-810-4012
<http://klengineering.com>
email@klengineering.com

CITY OF FITCHBURG


PLAN & PROFILE - SB N CROSSOVER
UTILIZED IN STAGE C

Project No: 19-3488
Date: OCT 2019
Designed By: JSS
Drafted By: BSV
Checked By: LMW


Revisions: XX-XX-XXXX

SHEET NO.

1 OF 1

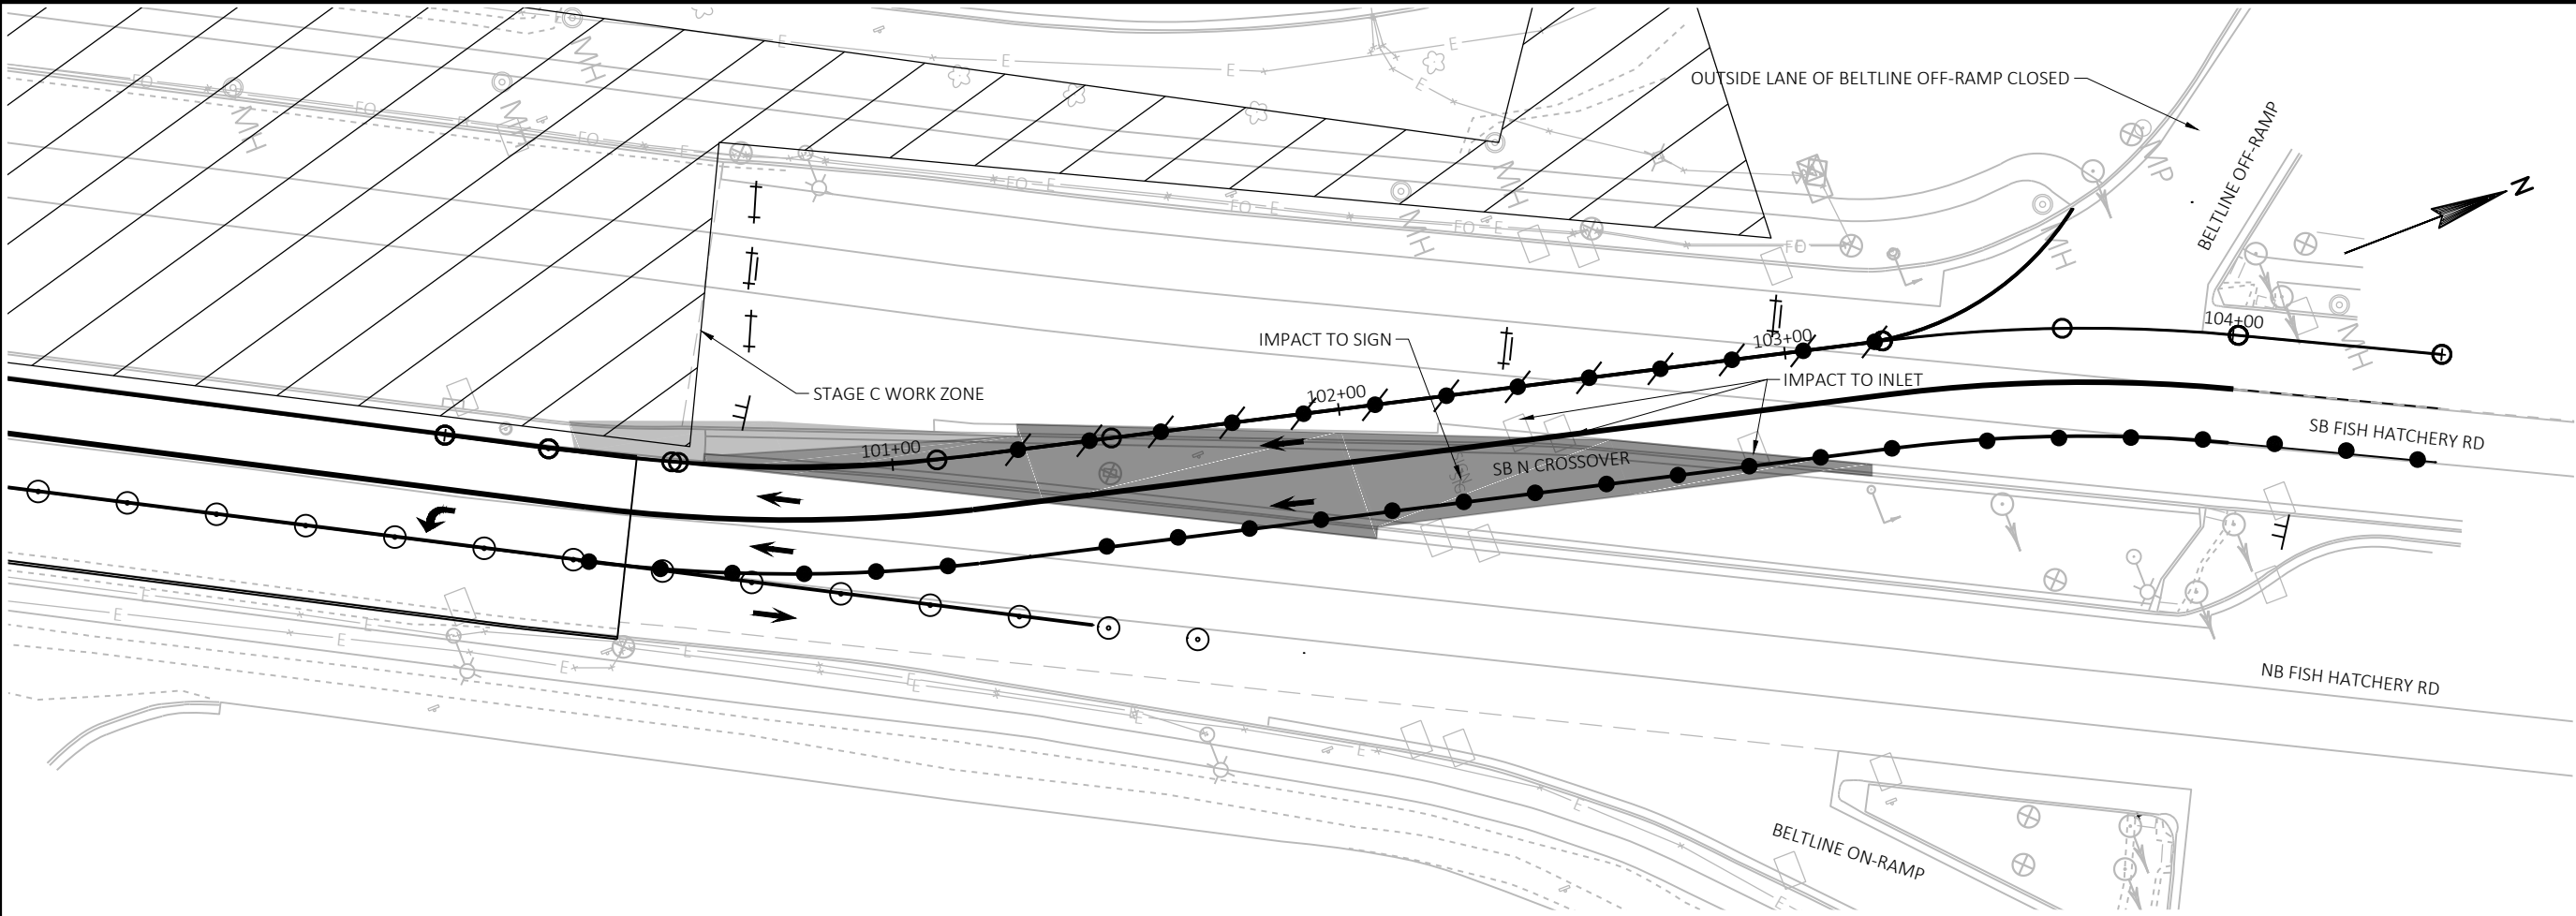


- NOTES:
- 208-FT SHIFTING TAPER REQ'D
 - 2,350 SQFT TEMPORARY ASPHALT REQ'D
 - IMPACT TO 1 SIGN AND 3 INLET (SEE PLAN FOR LOCATIONS)

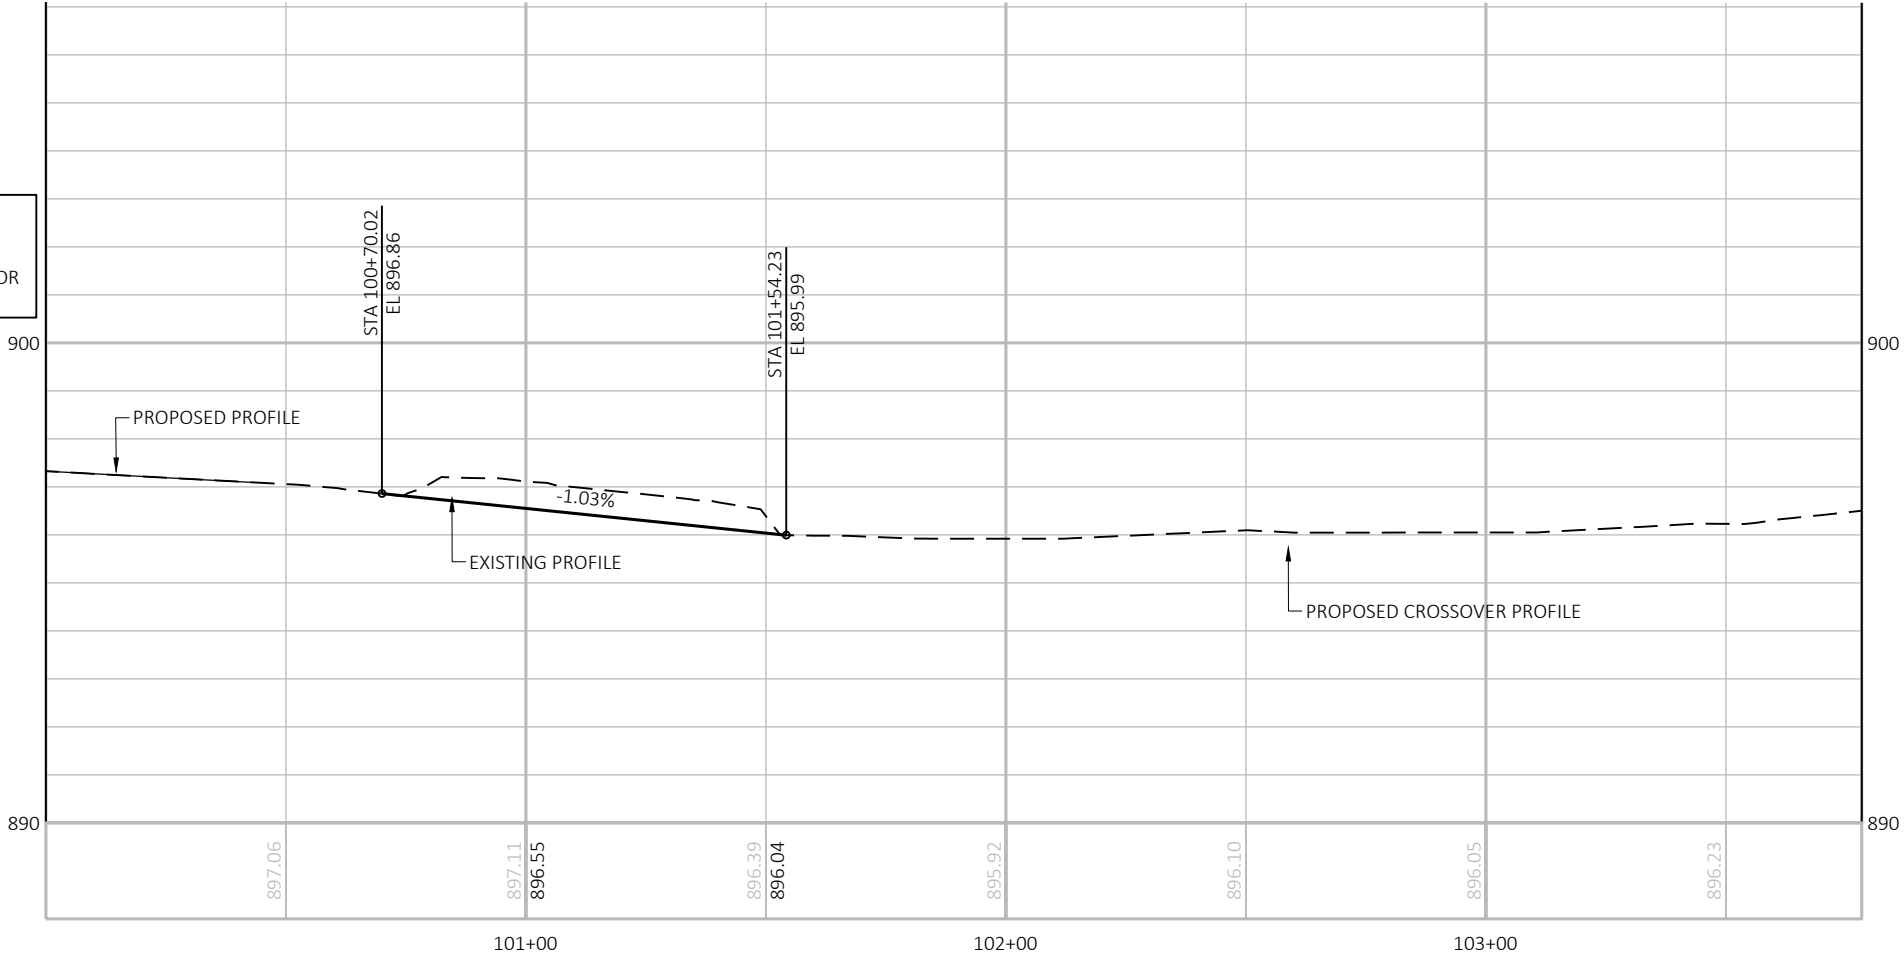


FILE NAME : G:\FITCHBURG\18013.000\CIVIL\3D\DESIGN\TRAFFIC CONTROL\KL_TC - CROSSOVER PHASE E.DWG PLOT BY : BRIAN ST. VINCENT PLOT DATE : 10/22/2019 8:56 AM

APPROVED FOR CONSTRUCTION

12/16/2019

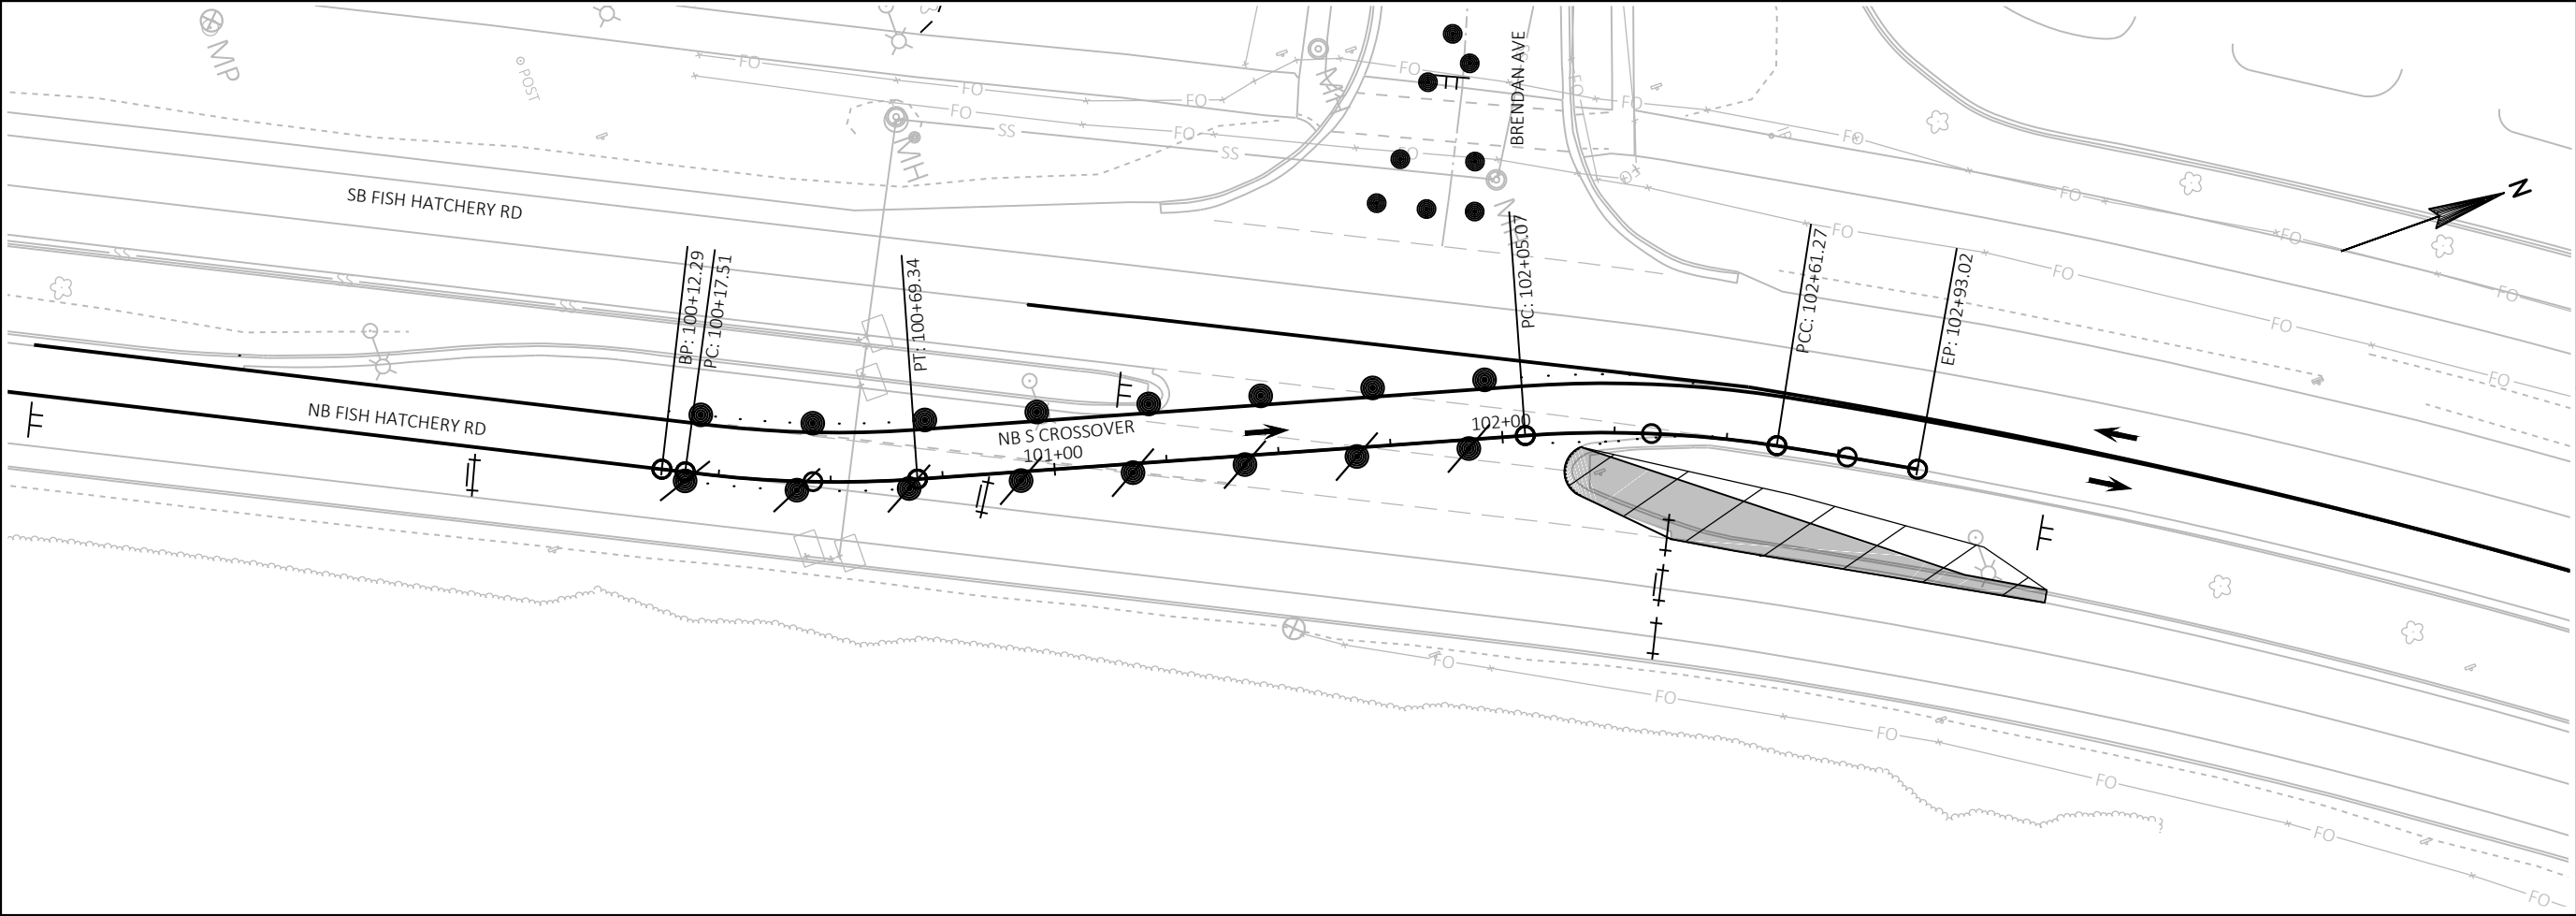

- NOTES:
- 182-FT SHIFTING TAPER REQ'D
 - TEMPORARY ASPHALT NOT REQ'D
 - LT TURN FROM FHR NB TO BRENDAN AVE RESTRICTED
 - RT TURN FROM BRENDAN AVE TO FHR SB ALLOWED
 - NO IMPACTS TO EXISTING SIGNS, UTILITIES, STORM SEWER OR LIGHTS

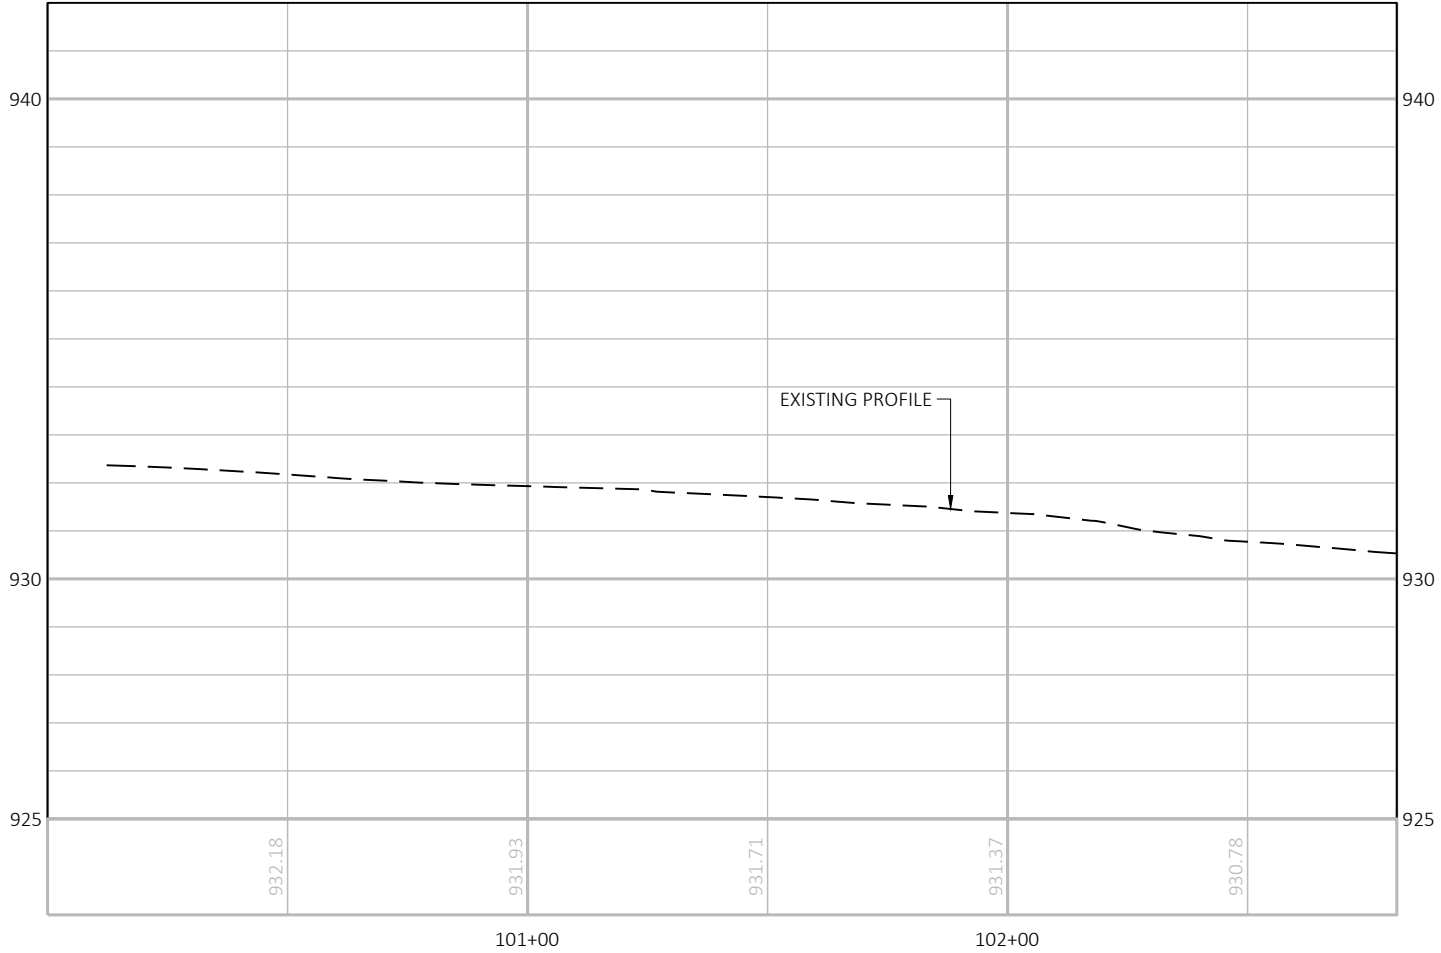

[A] Better Experience
5400 King James Way
Suite 200
Madison, WI. 53719
Phone: (608) 663-1218
Phone: (800)-810-4012
<http://klengineering.com>
email@klengineering.com

CITY OF FITCHBURG

PLAN & PROFILE - NB S CROSSOVER
UTILIZED IN STAGE E

Project No: 19-3488
Date: OCT 2019
Designed By: JSS
Drafted By: BSV
Checked By: LMW

Revisions: XX-XX-XXXX



SHEET NO.

1 OF 1

FILE NAME : G:\FITCHBURG\18013.000\CIVIL\3D\DESIGN\TRAFFIC CONTROL\KL_TC_CROSSOVER PHASE E.DWG PLOT BY : BRIAN ST. VINCENT PLOT DATE : 10/22/2019 8:57 AM

APPROVED FOR CONSTRUCTION

12/16/2019

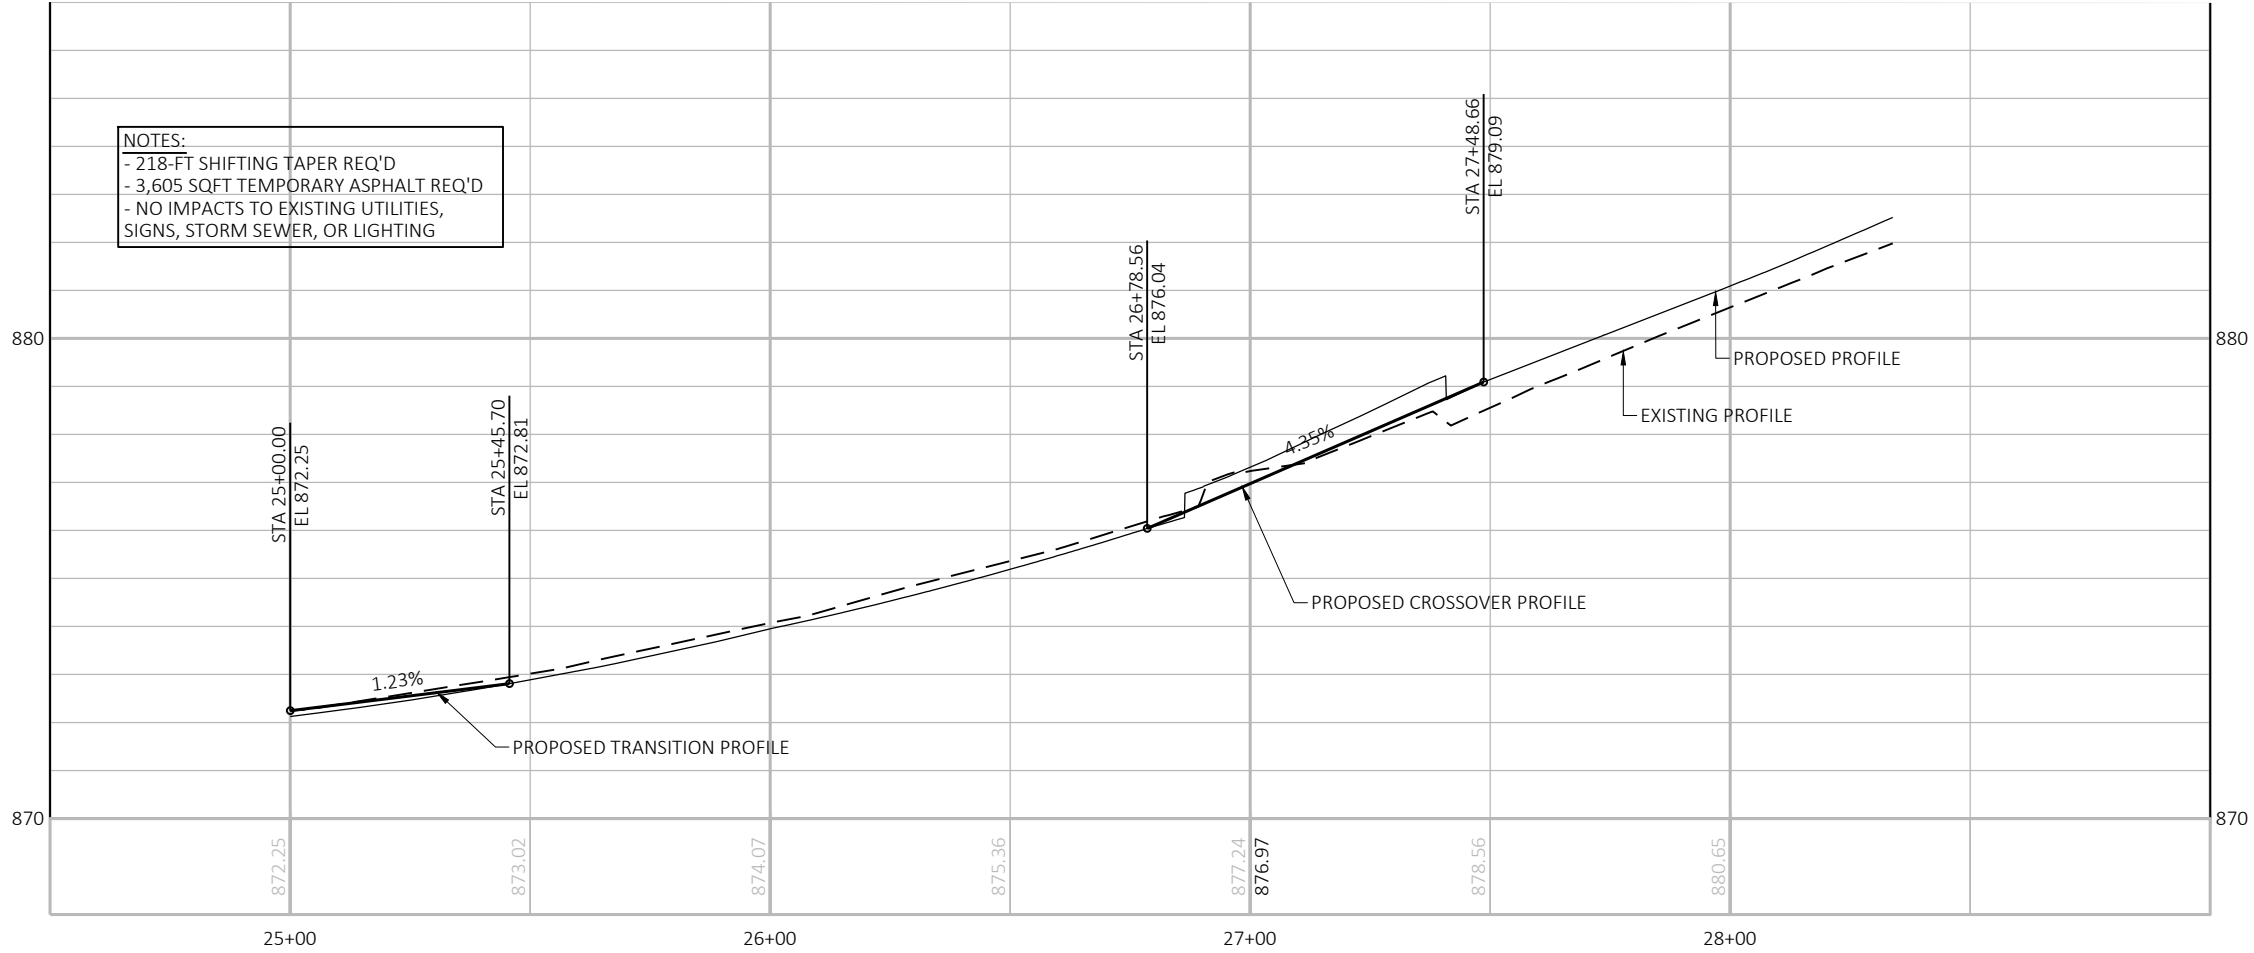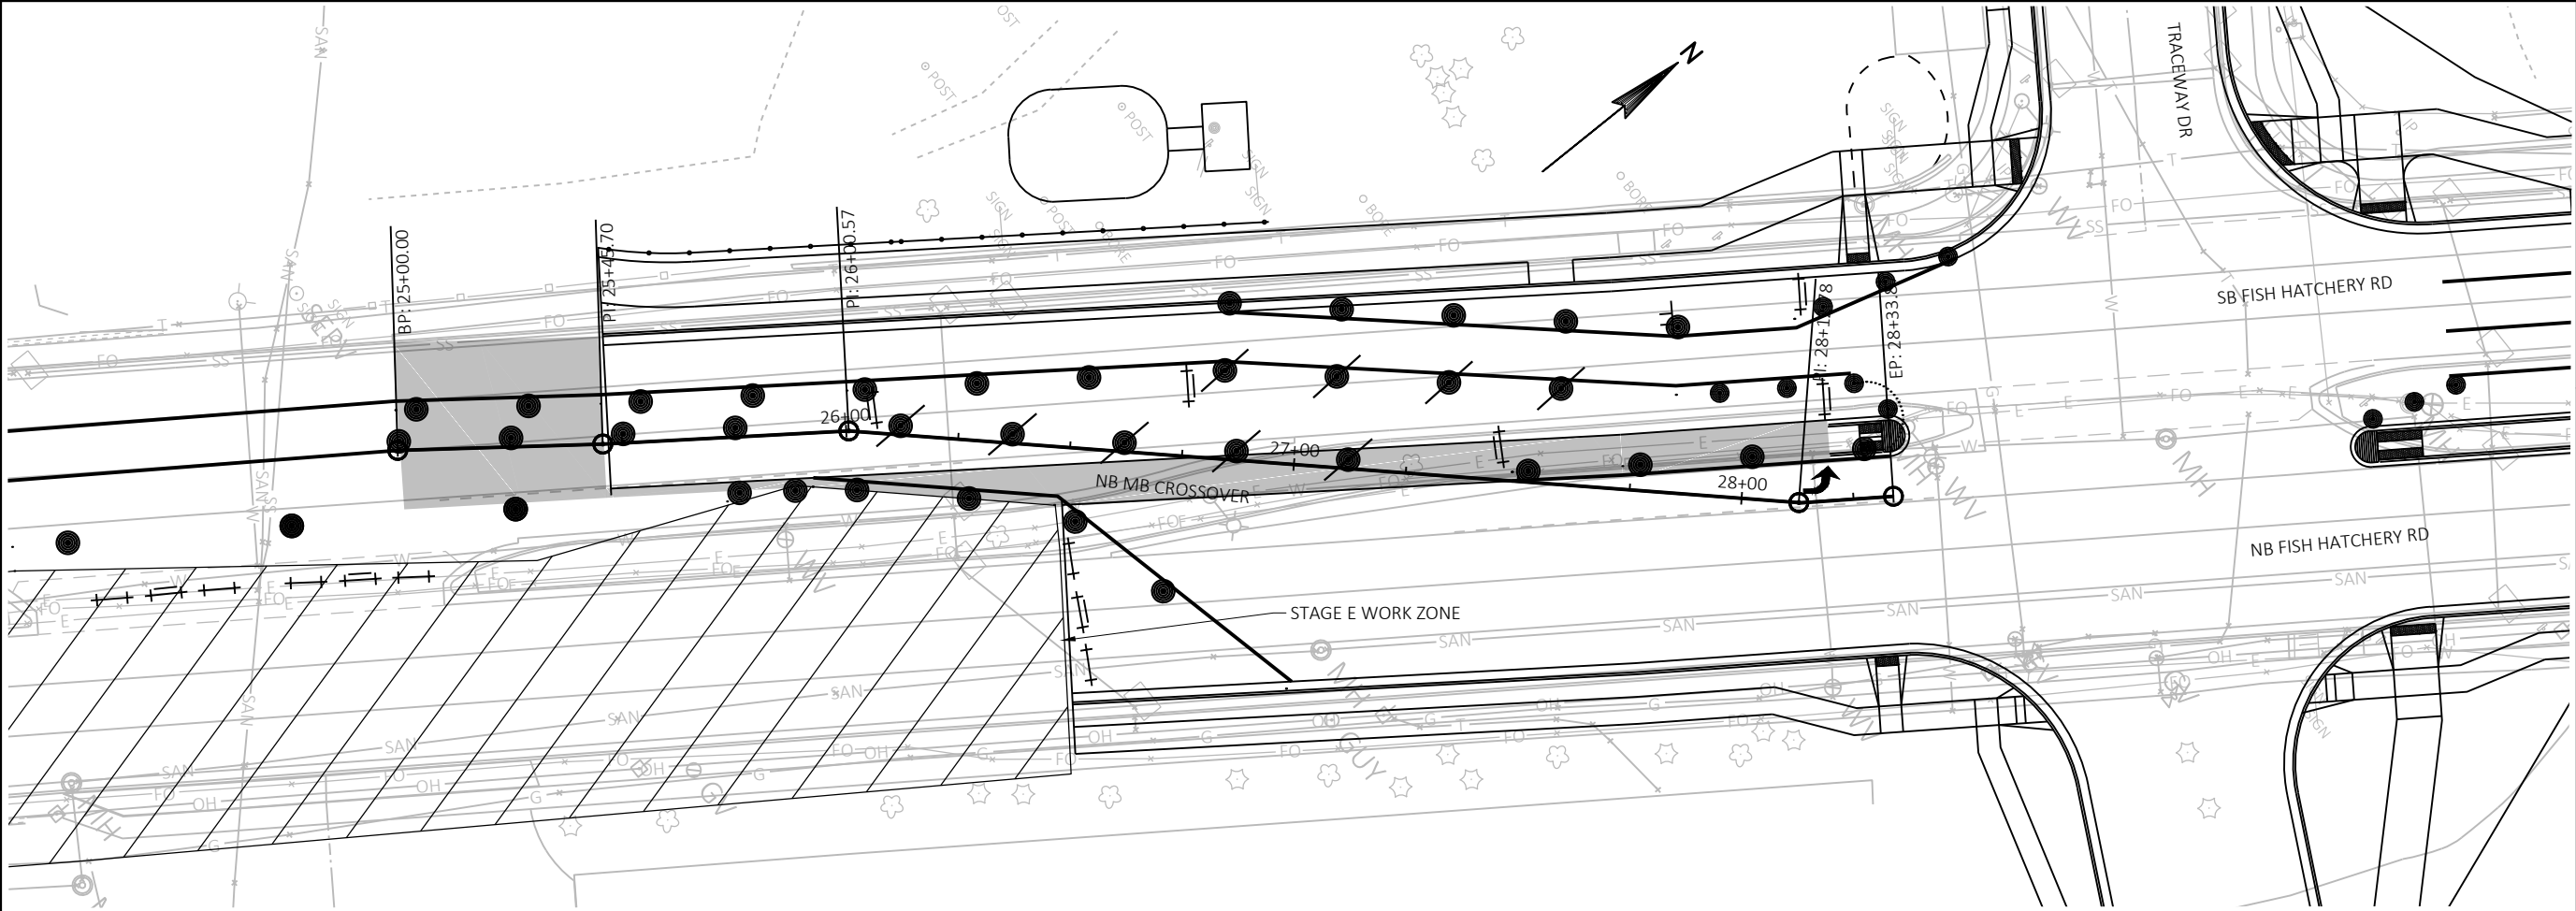

NOTES:
- 218-FT SHIFTING TAPER REQ'D
- 3,605 SQFT TEMPORARY ASPHALT REQ'D
- NO IMPACTS TO EXISTING UTILITIES, SIGNS, STORM SEWER, OR LIGHTING



Engineering

[A] Better Experience
5400 King James Way
Suite 200
Madison, WI. 53719
Phone: (608) 663-1218
Phone: (800)-810-4012
http://klengineering.com
email@klengineering.com

CITY OF FITCHBURG

PLAN & PROFILE - NB MB CROSSOVER UTILIZED IN STAGE E

Project No: 19-3488
Date: OCT 2019
Designed By: JSS
Drafted By: BSV
Checked By: LMW

Revisions: XX-XX-XXXX


SHEET NO.

1 OF 1

FILE NAME : G:\FITCHBURG\18013-000\CIVIL\3D\DESIGN\TRAFFIC CONTROL\KL_TC - CROSSOVER PHASE F.DWG PLOT BY : BRIAN ST. VINCENT PLOT DATE : 10/22/2019 8:57 AM

APPROVED FOR CONSTRUCTION

12/16/2019

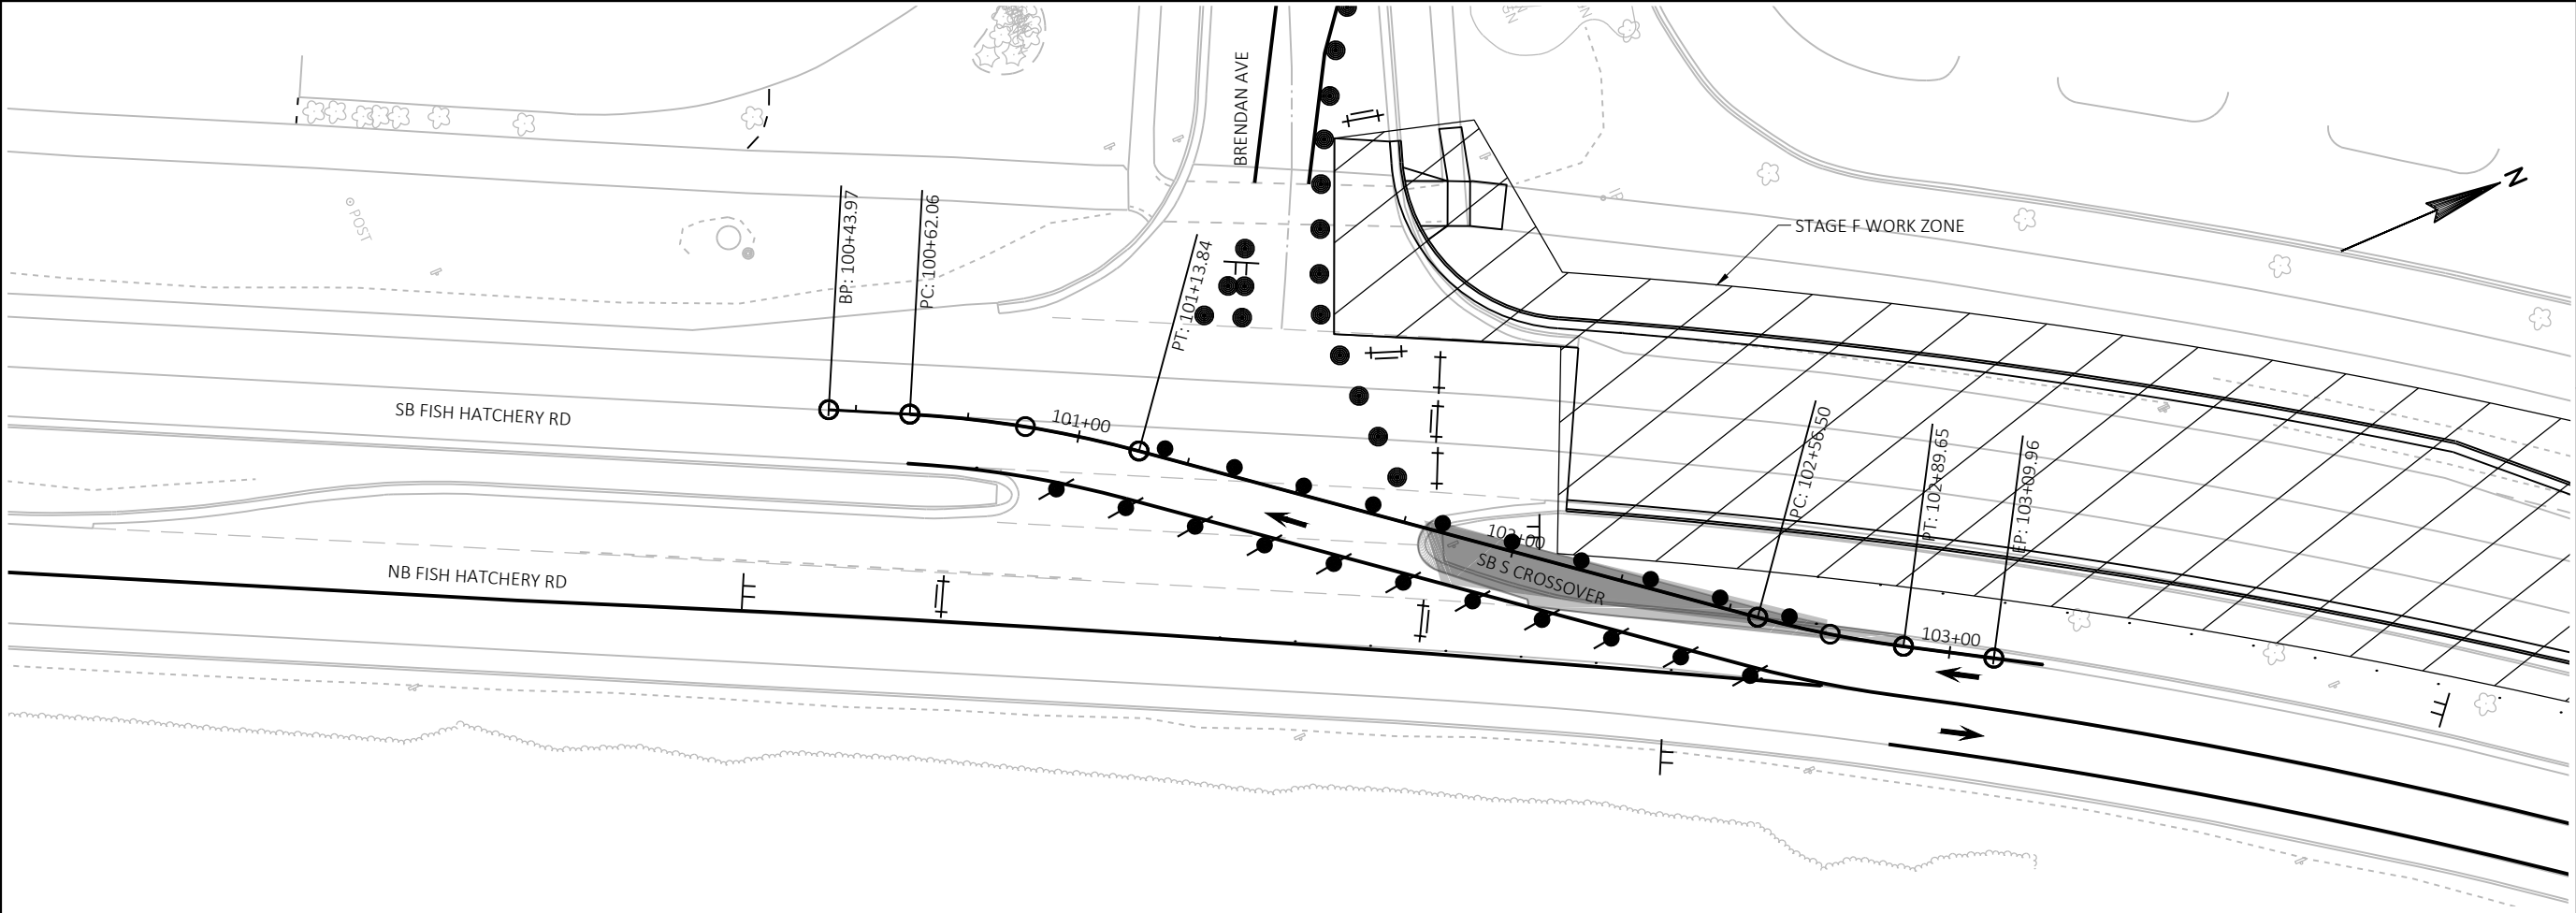


[A] Better Experience
5400 King James Way
Suite 200
Madison, WI. 53719
Phone: (608) 663-1218
Phone: (800)-810-4012
http://klengineering.com
email@klengineering.com

CITY OF FITCHBURG

PLAN & PROFILE - SB S CROSSOVER
UTILIZED IN STAGE F

- NOTES:
- 182-FT SHIFTING TAPER REQ'D
 - 850 SQFT TEMPORARY ASPHALT REQ'D
 - LT TURN FROM FHR NB TO BRENDAN AVE RESTRICTED
 - RT TURN FROM BRENDAN AVE TO FHR SB ALLOWED
 - IMPACT TO 1 STREET SIGN (SEE PLAN FOR LOCATIONS)

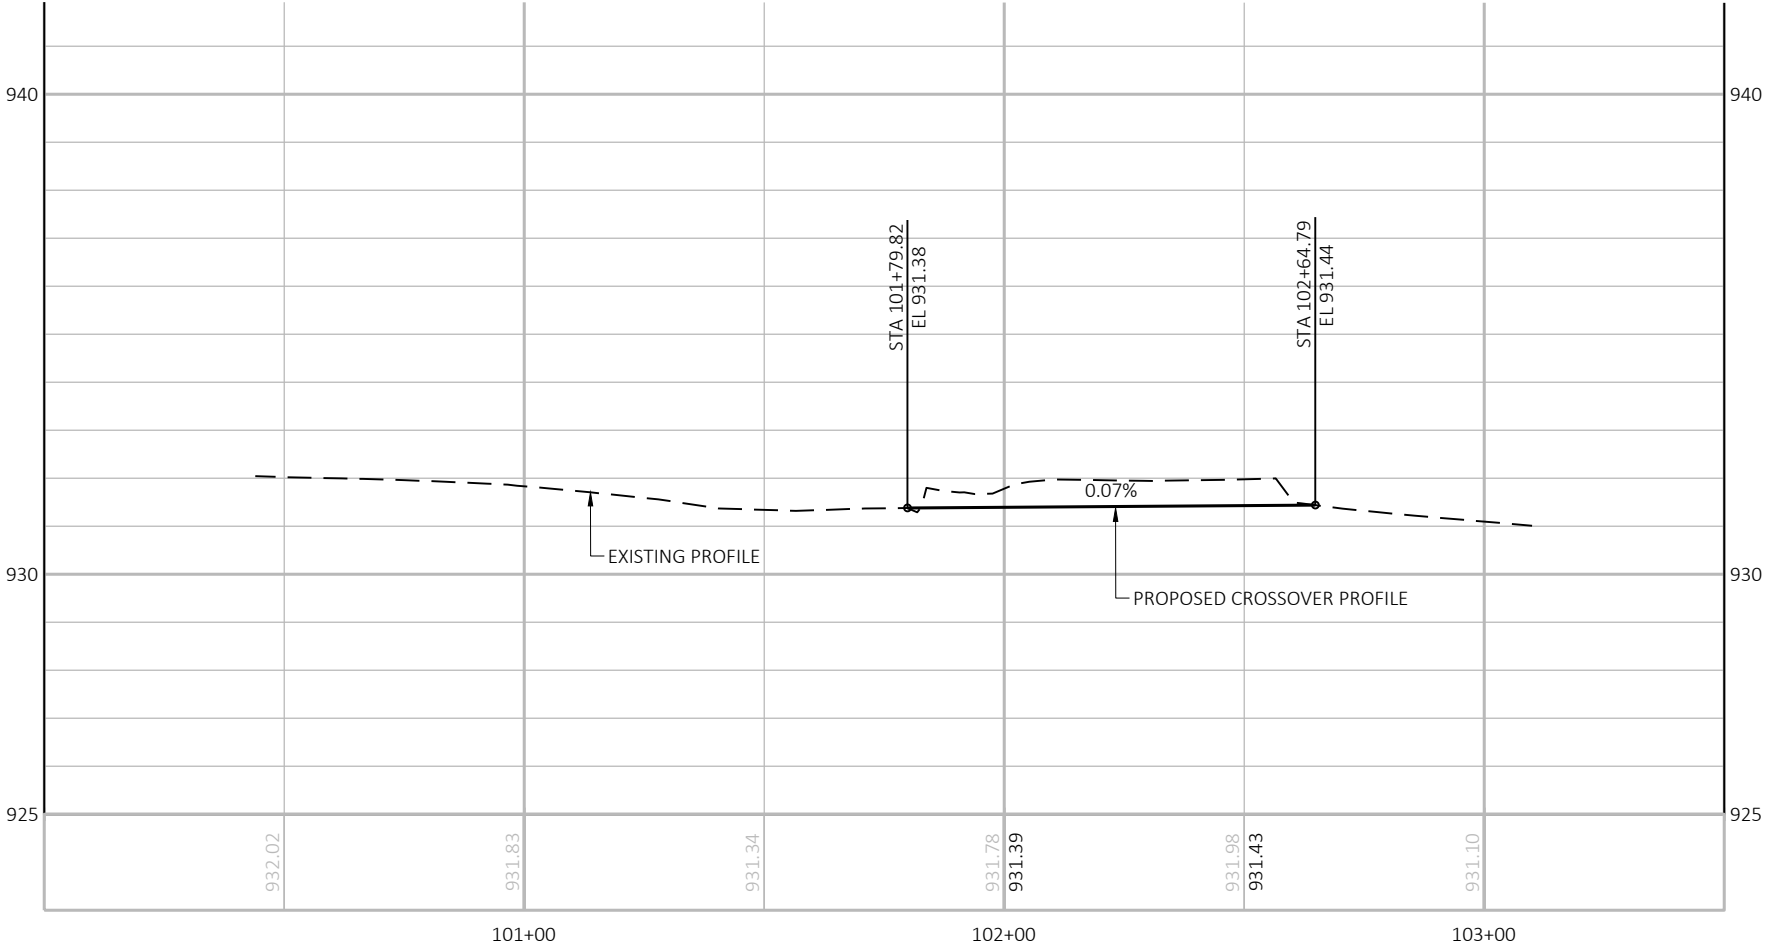

Project No: 19-3488
Date: OCT 2019
Designed By: JSS
Drafted By: BSV
Checked By: LMW

Revisions: XX-XX-XXXX


SHEET NO.

1 OF 1


FILE NAME : G:\FITCHBURG\18013.000\CIVIL\3D\DESIGN\TRAFFIC CONTROL\KL_TC - CROSSOVER PHASE F.DWG PLOT BY : BRIAN ST. VINCENT PLOT DATE : 10/22/2019 8:58 AM

APPROVED FOR CONSTRUCTION

12/16/2019

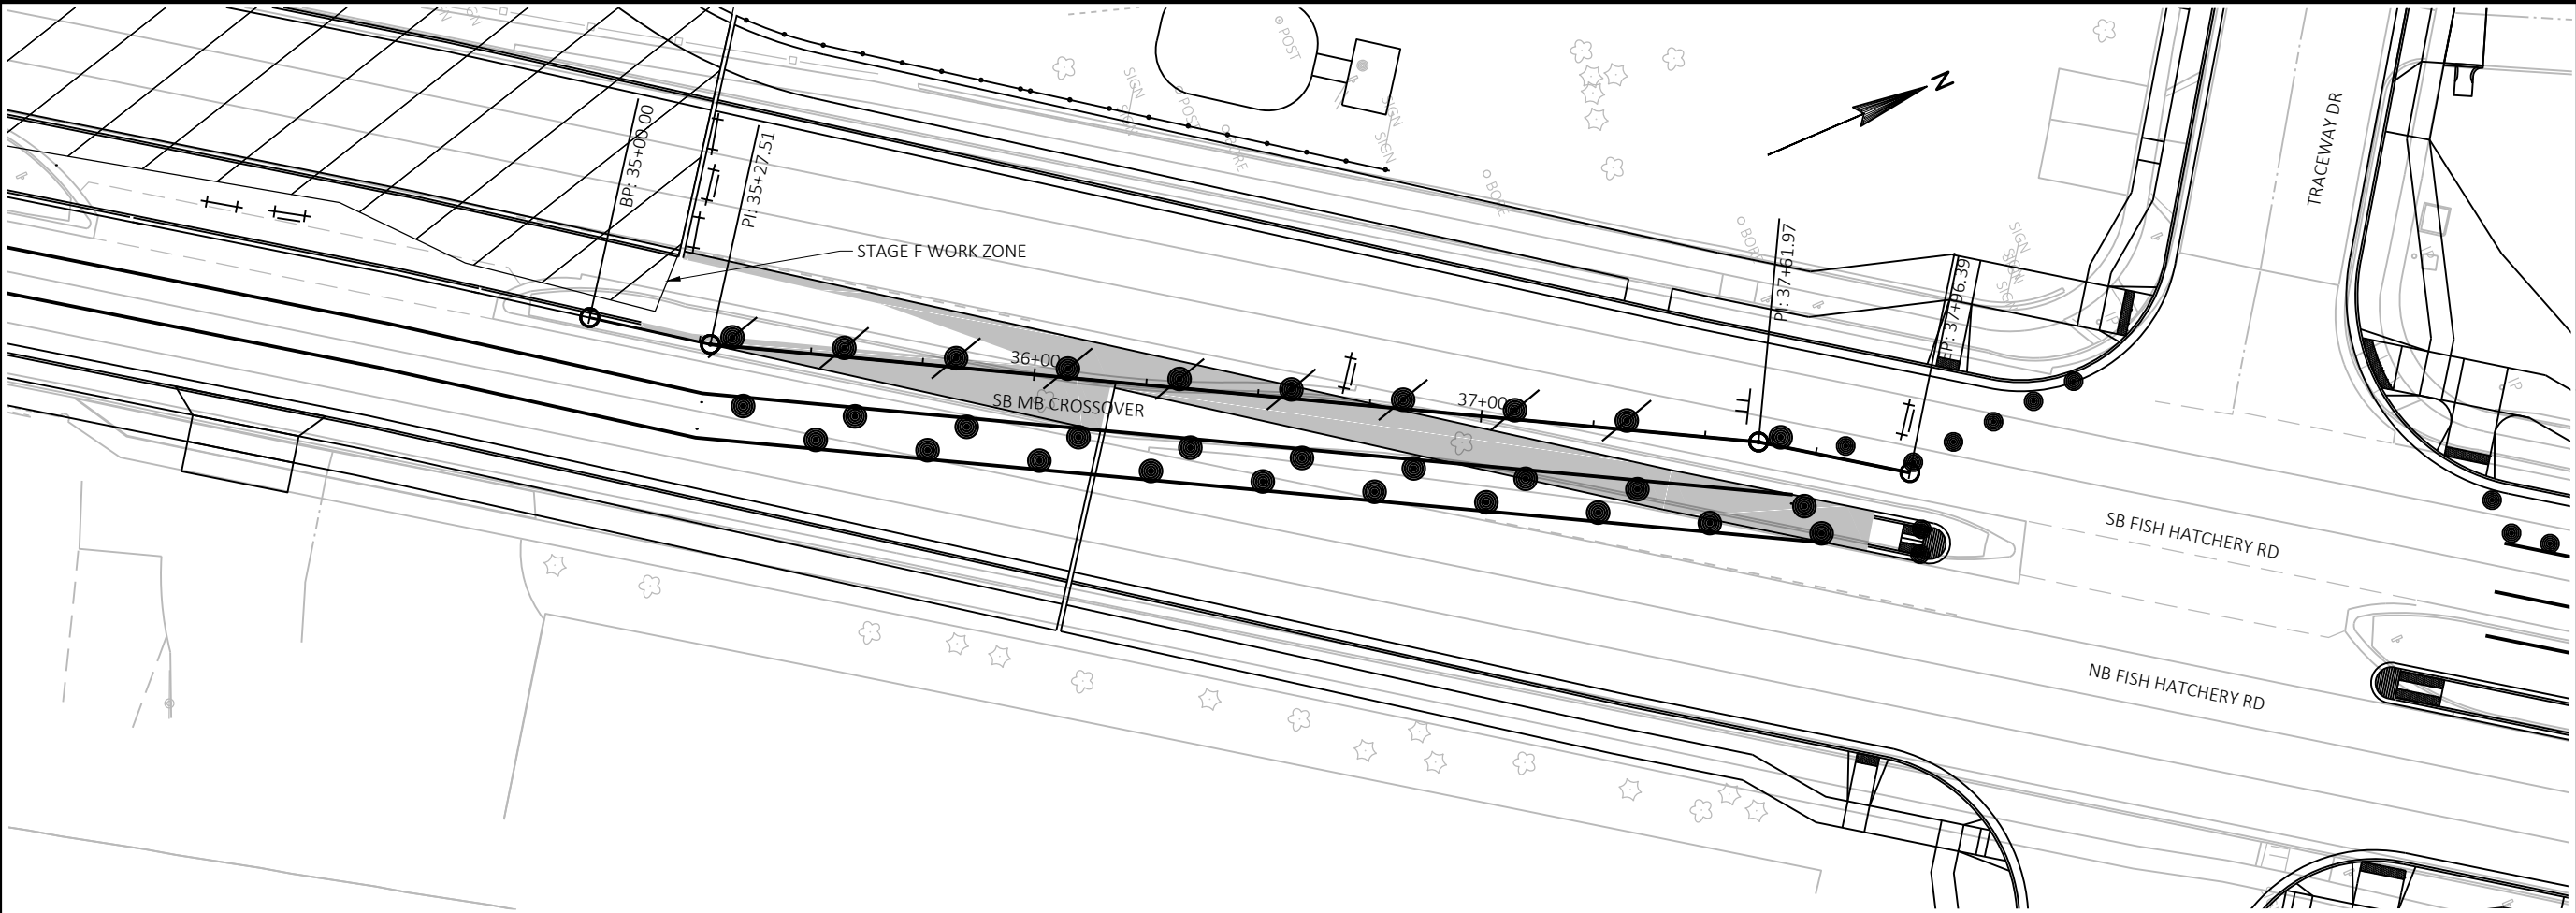

NOTES:
- 218-FT SHIFTING TAPER REQ'D
- 680 SQFT TEMPORARY ASPHALT REQ'D
- NO IMPACTS TO EXISTING SIGNS, UTILITIES, STORM SEWER OR LIGHTS

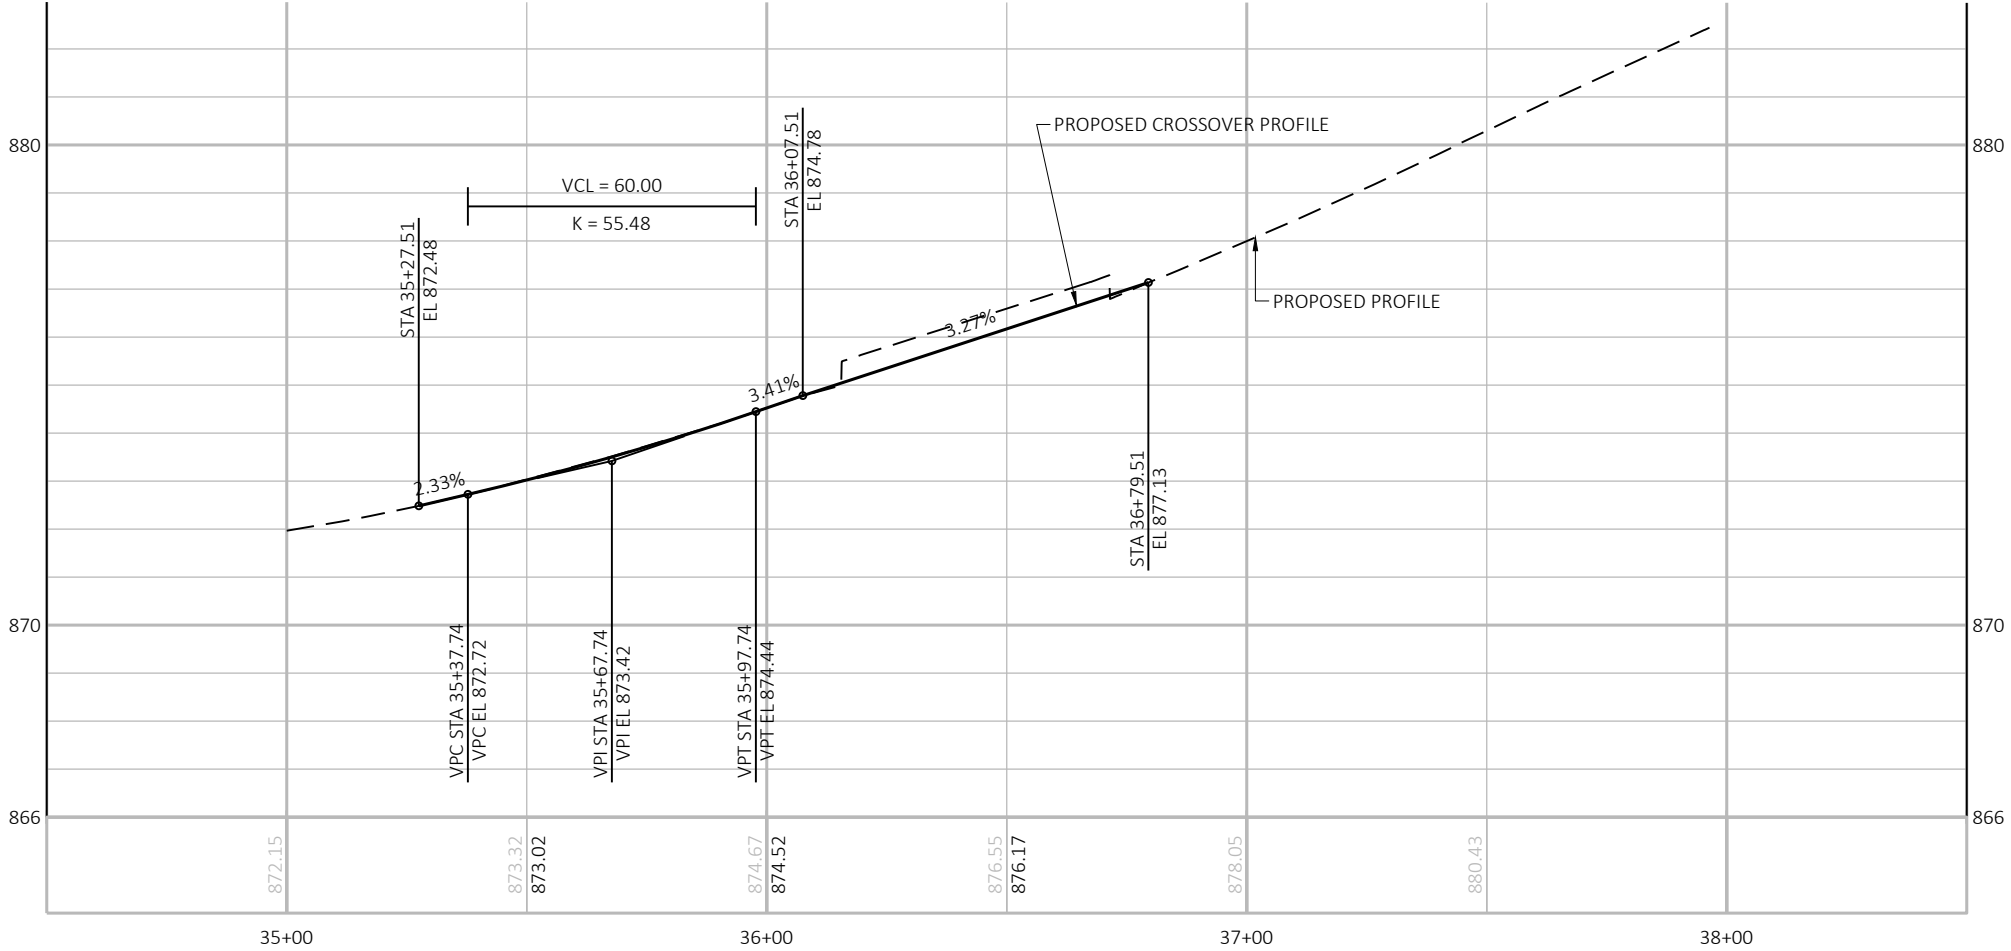

Engineering

[A] Better Experience
5400 King James Way
Suite 200
Madison, WI. 53719
Phone: (608) 663-1218
Phone: (800)-810-4012
http://klengineering.com
email@klengineering.com

CITY OF FITCHBURG



PLAN & PROFILE - SB MB CROSSOVER UTILIZED IN STAGE F

Project No: 19-3488
Date: OCT 2019
Designed By: JSS
Drafted By: BSV
Checked By: LMW

Revisions: XX-XX-XXXX

SHEET NO.

1 OF 1

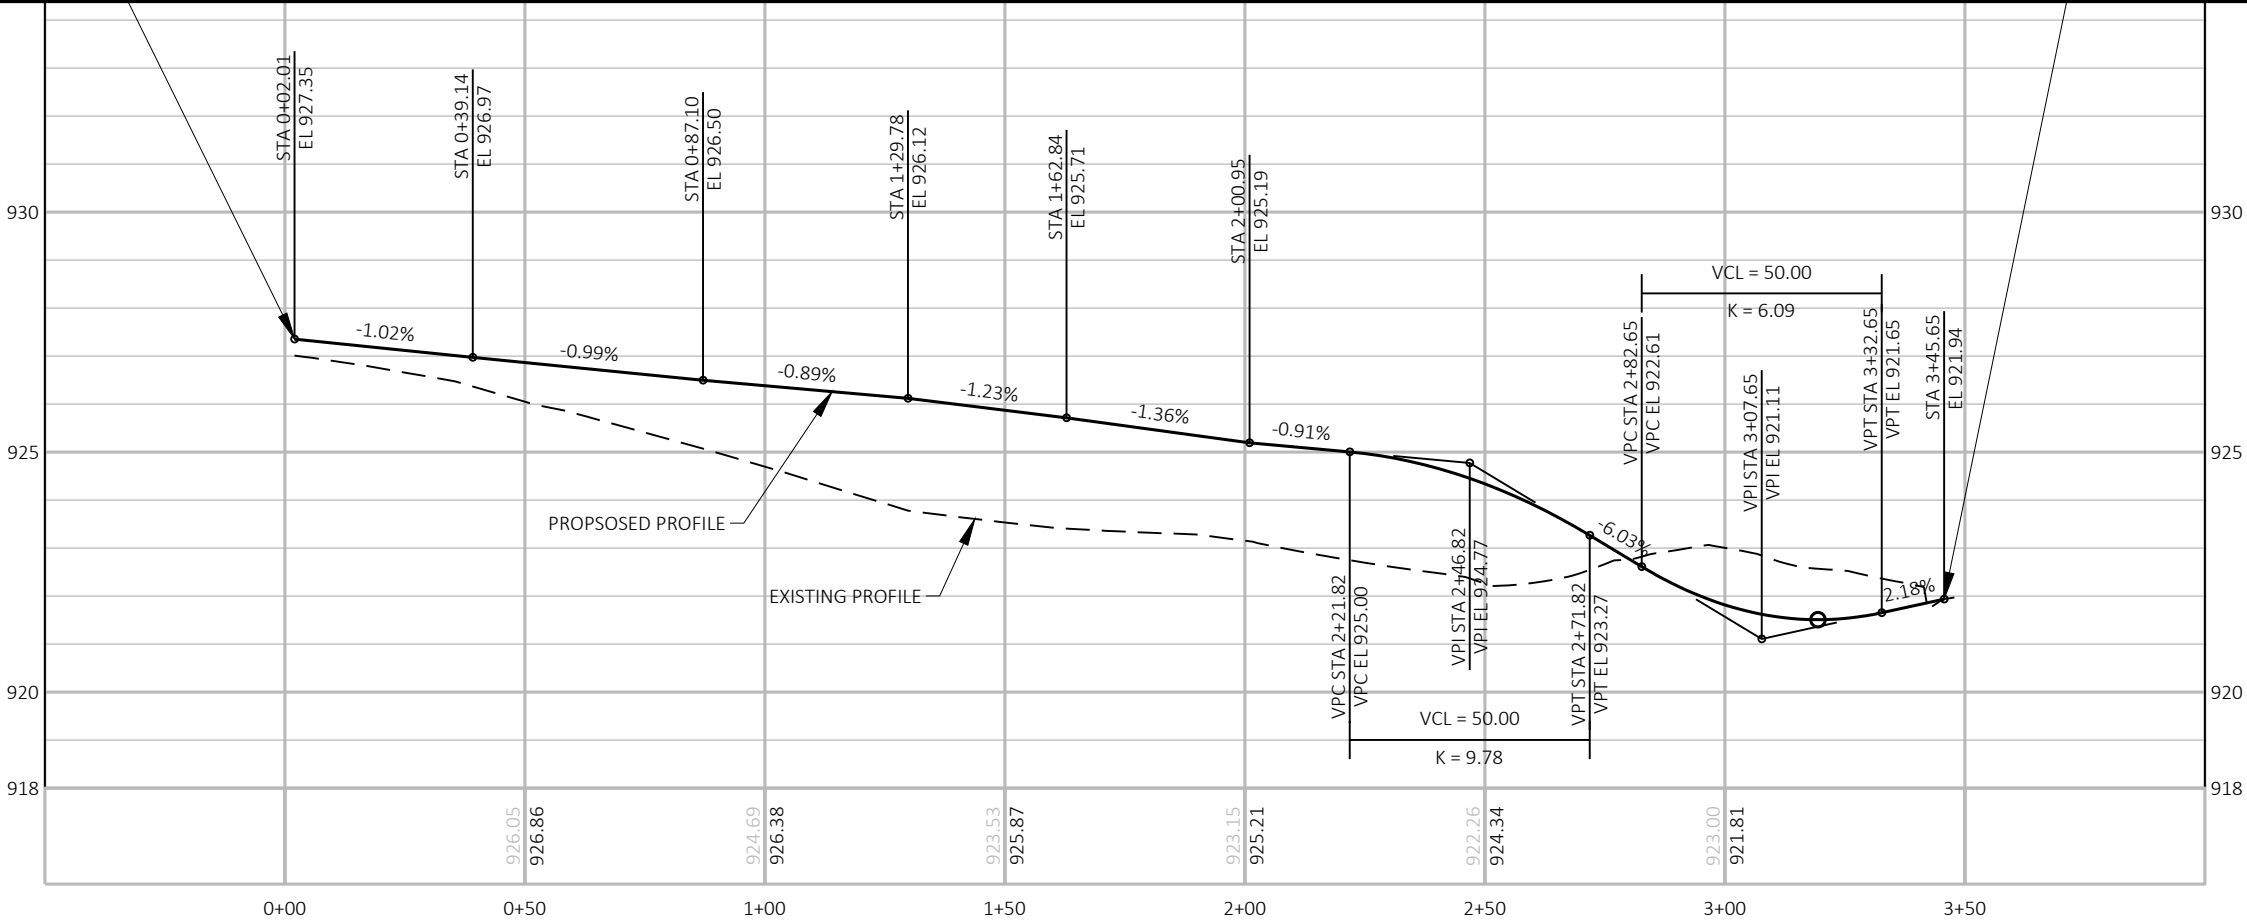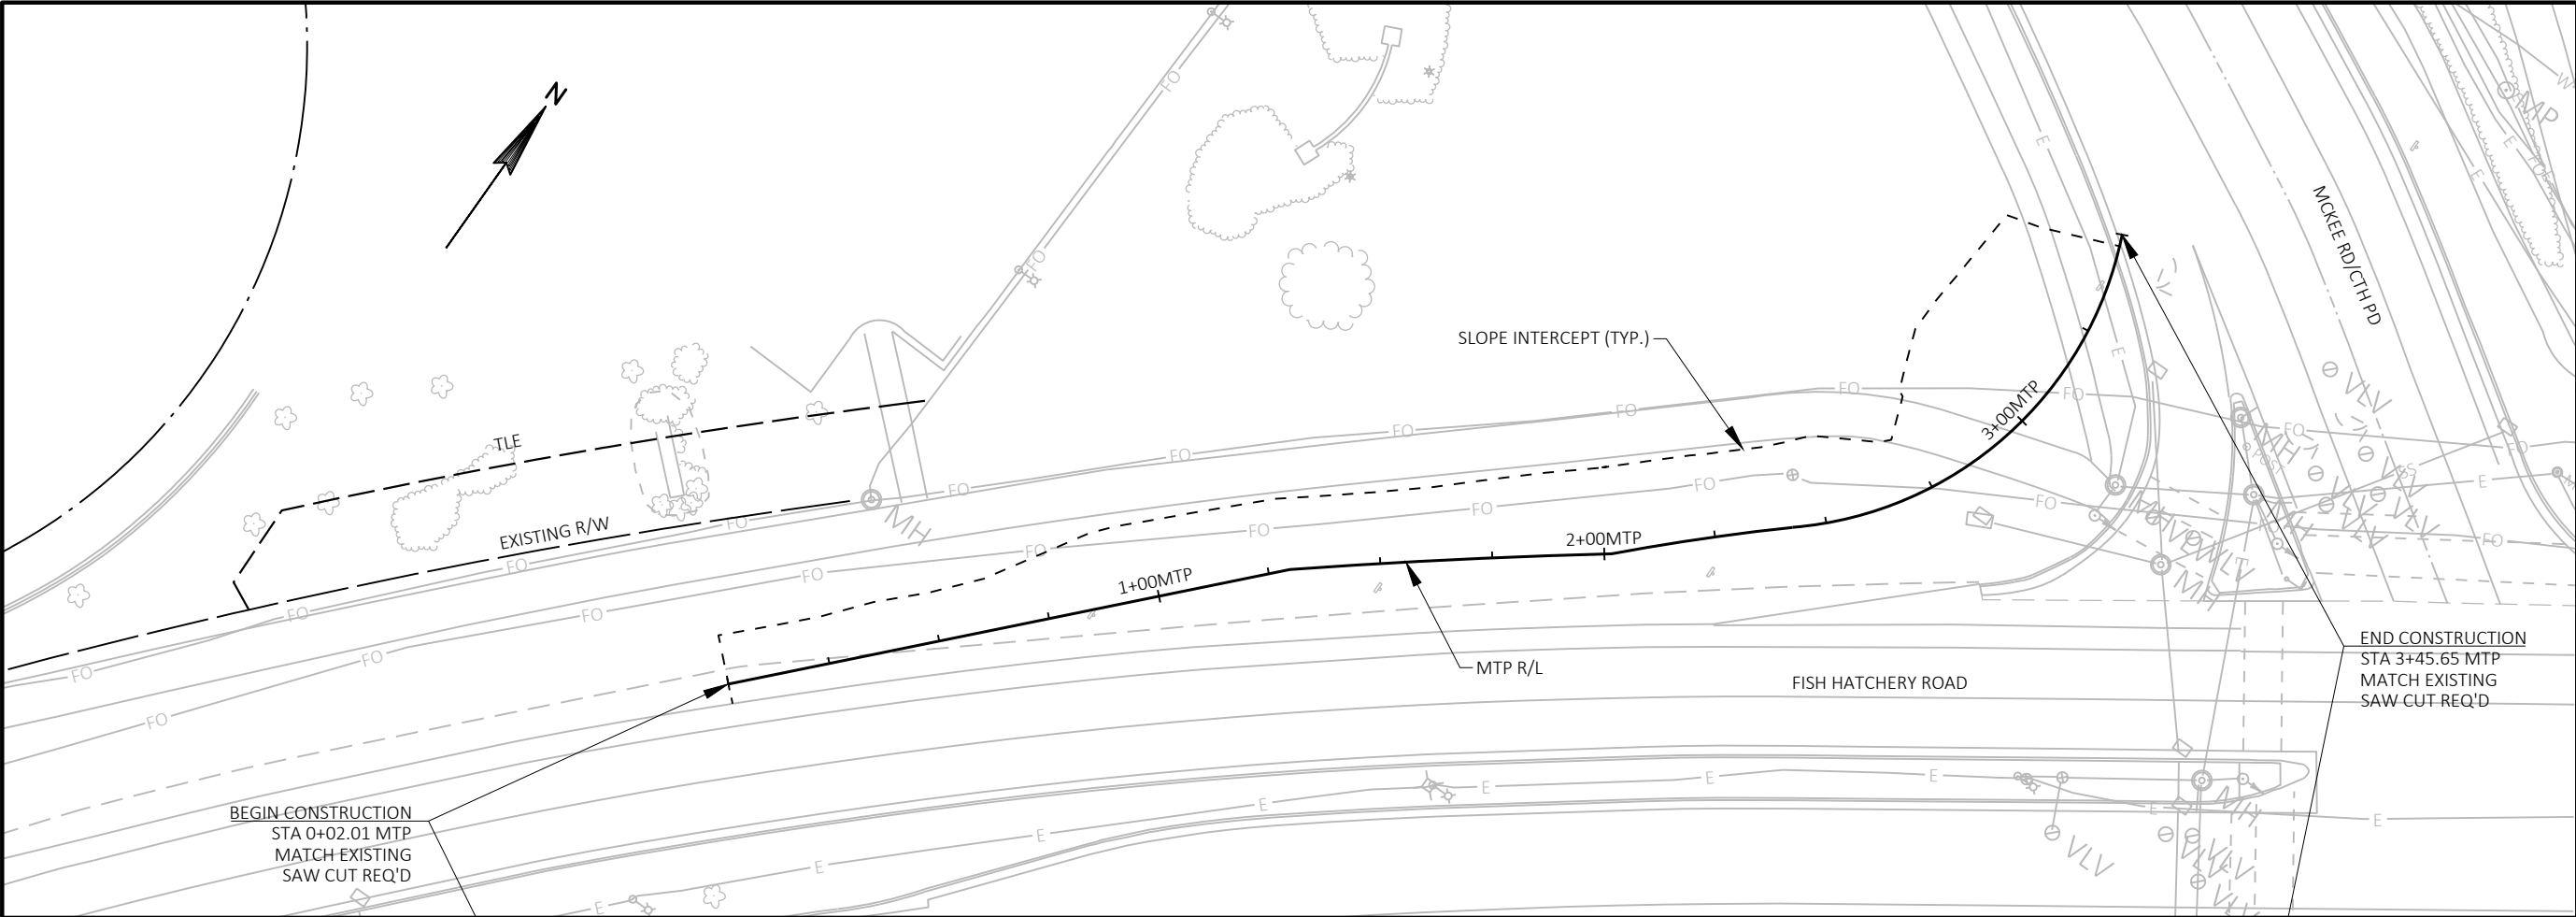

Engineering

[A] Better Experience
 5400 King James Way
 Suite 200
 Madison, WI. 53719
 Phone: (608) 663-1218
 Phone: (800)-810-4012
 http://klengineering.com
 email@klengineering.com

CITY OF FITCHBURG

PLAN & PROFILE SHEETS
 MCKEE ROAD TEMPORARY PAVEMENT

Project No: 19-3488
 Date: 01-18-2019
 Designed By: LMW
 Drafted By: STD
 Checked By: LMW

Revisions: XX-XX-XXXX

SHEET NO.

1 OF 1