



PLOT DATE : 10/23/2019 4:48 PM
PLOT BY : VIERBICHER

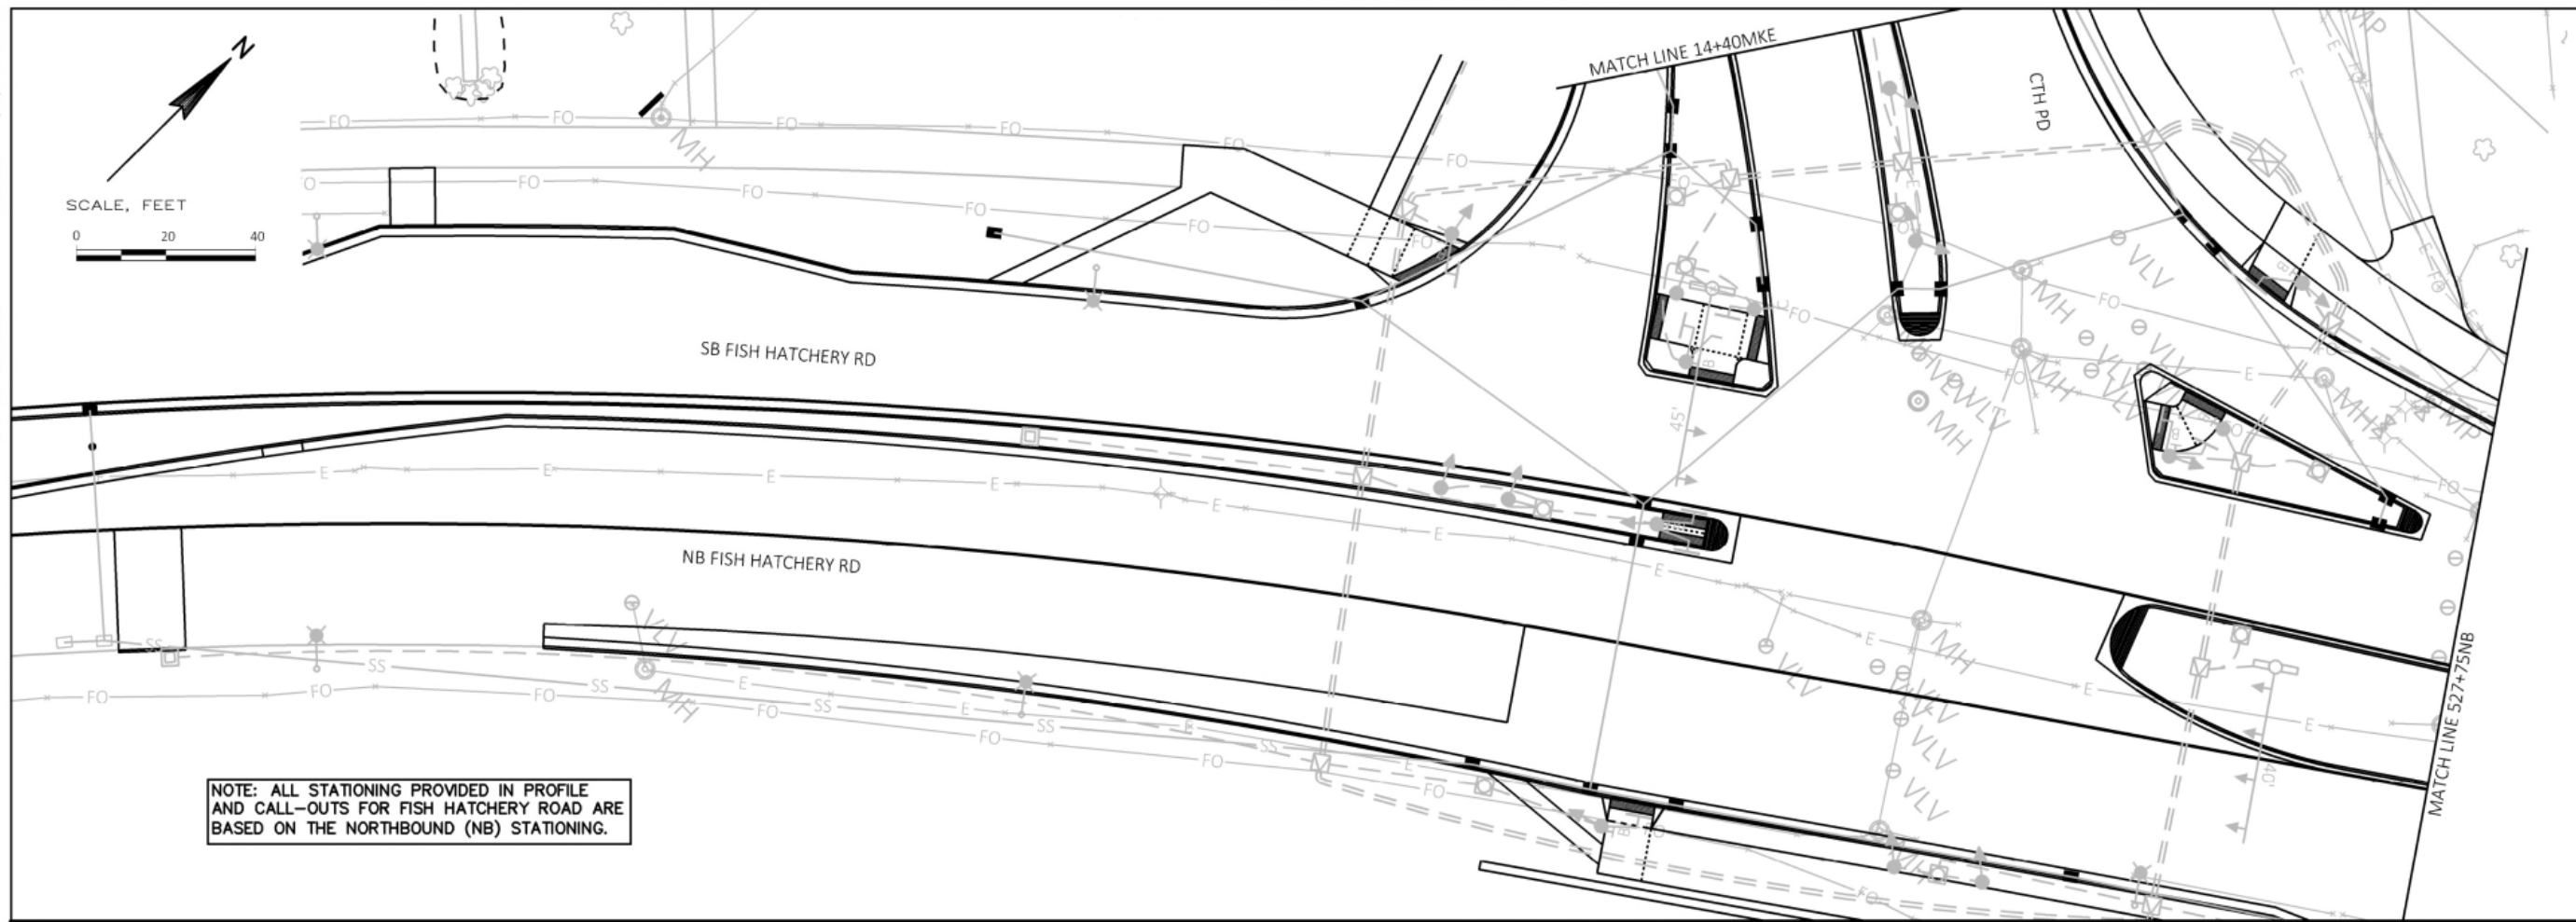

NOTE: ALL STATIONING PROVIDED IN PROFILE AND CALL-OUTS FOR FISH HATCHERY ROAD ARE BASED ON THE NORTHBOUND (NB) STATIONING.

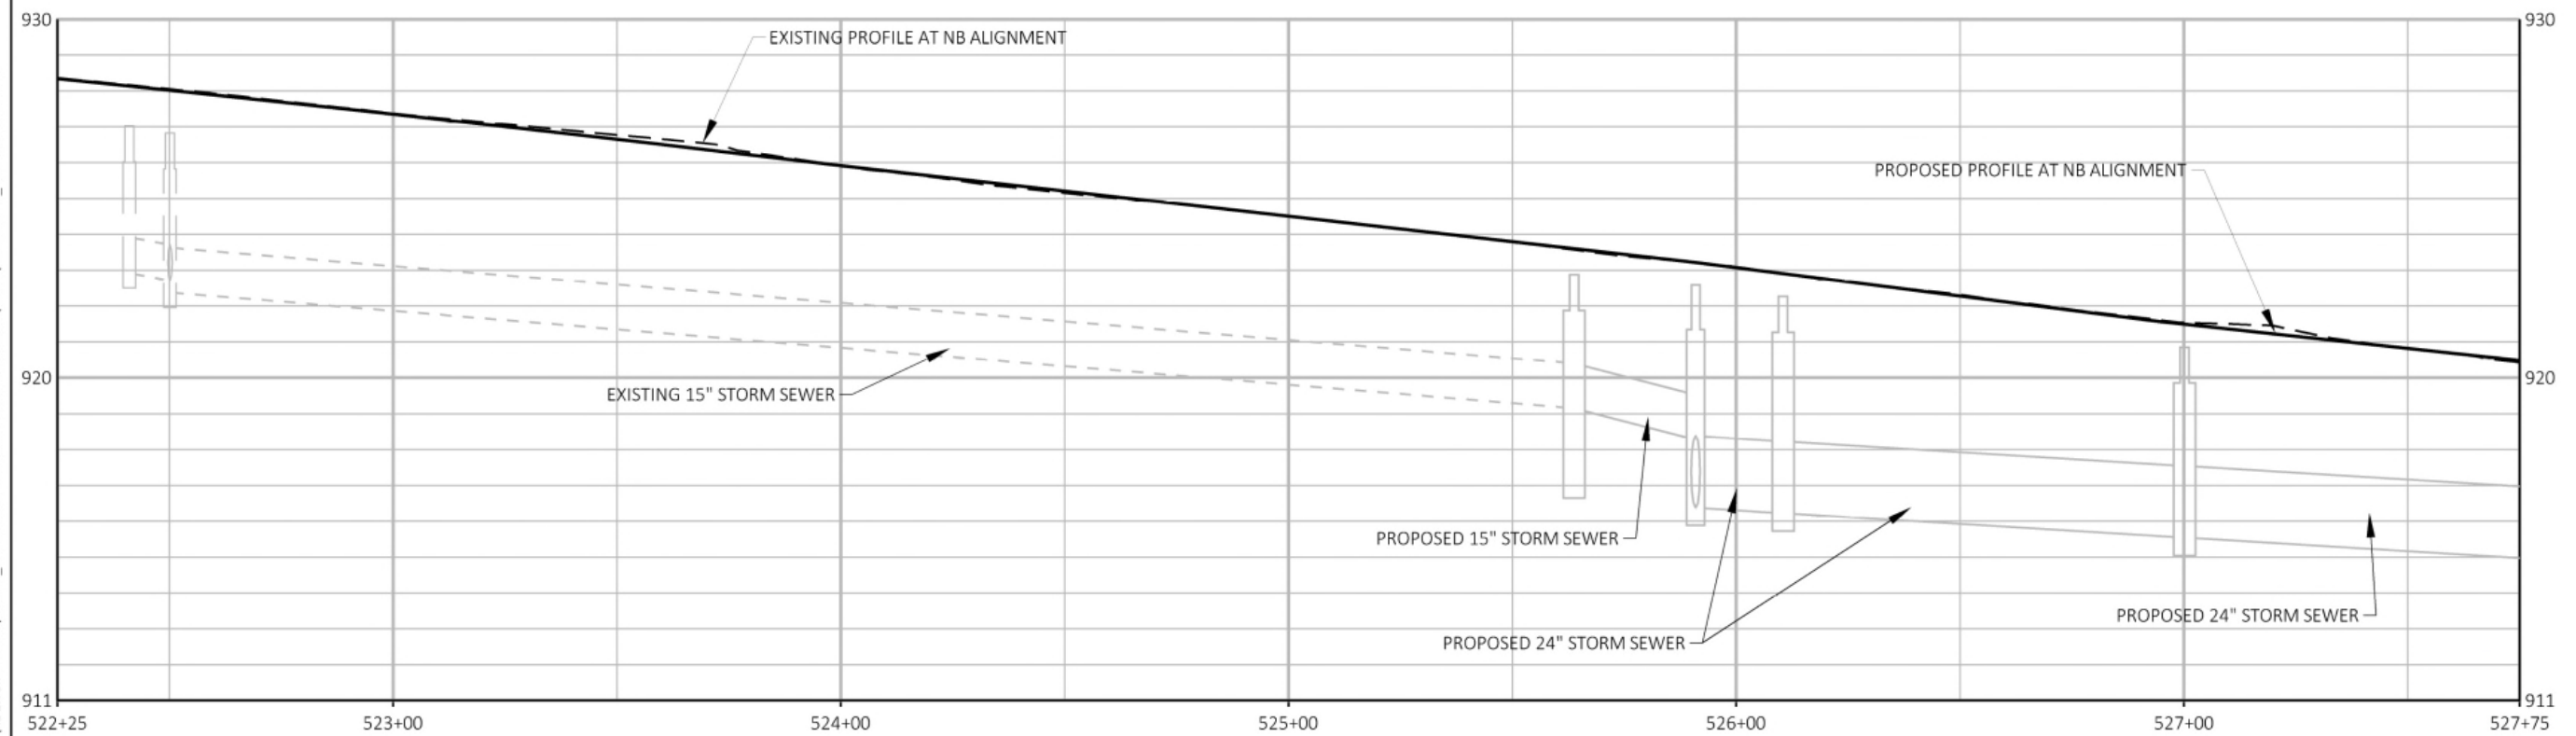

KL Engineering
[A] Better Experience
5400 King James Way
Suite 200
Madison, WI. 53719
Phone: (608) 663-1218
Phone: (800)-810-4012
<http://klengineering.com>
email@klengineering.com

CITY OF FITCHBURG

**SANITARY SEWER & WATER MAIN
FISH HATCHERY RD BOP - 527+75**

Project No: 19-3488
Date: OCTOBER 2019
Designed By: KJEN
Drafted By: KJEN/CHIN
Checked By: GBLA

Revisions: XX-XX-XXXX

SHEET NO.

1 OF 22

vierbicher
planners | engineers | advisors



Phone: (800) 261-3898



PLOT DATE: 10/23/2019 4:49 PM

PLOT BY: VIERBICHER

FILE NAME: M:\KL ENGINEERING\180176_FISH HATCHERY ROAD RECONSTRUCTION\CADD\FHR-SAN-W_BOP-CADD\SS.DWG

APPROVED FOR CONSTRUCTION

12/16/2019

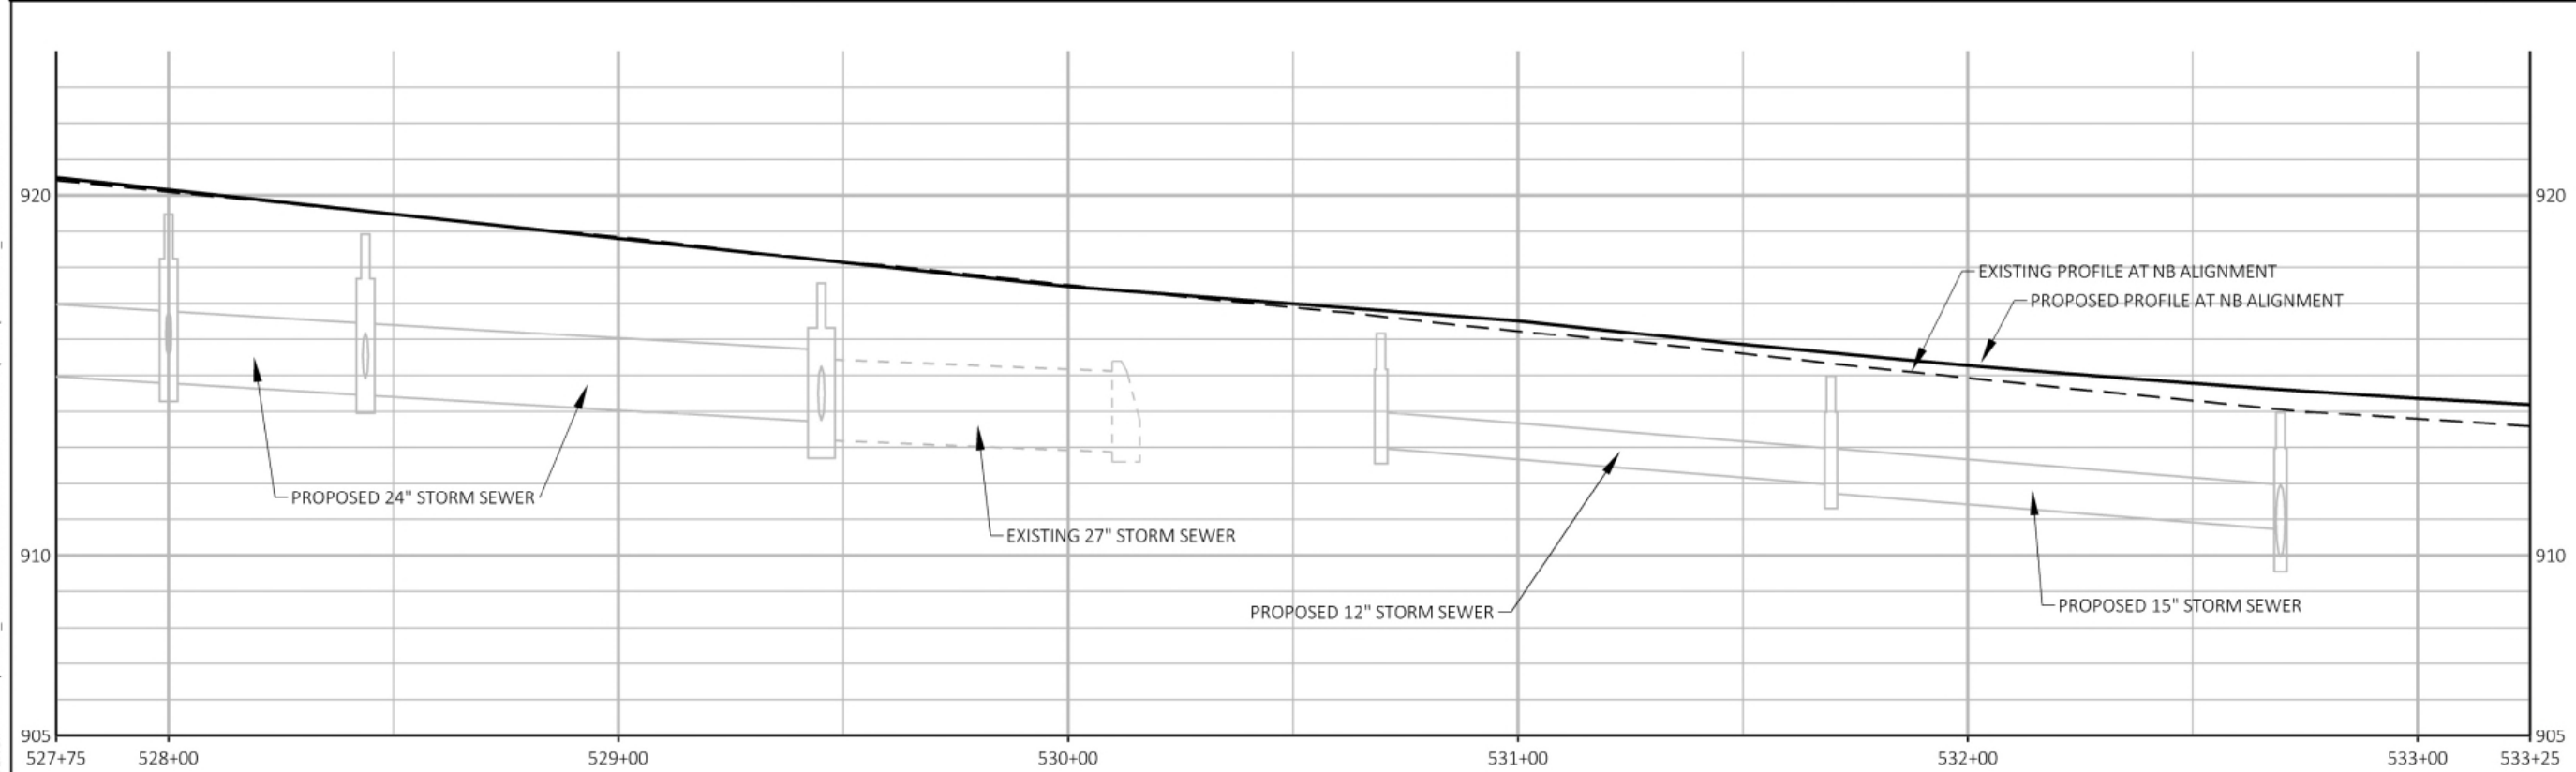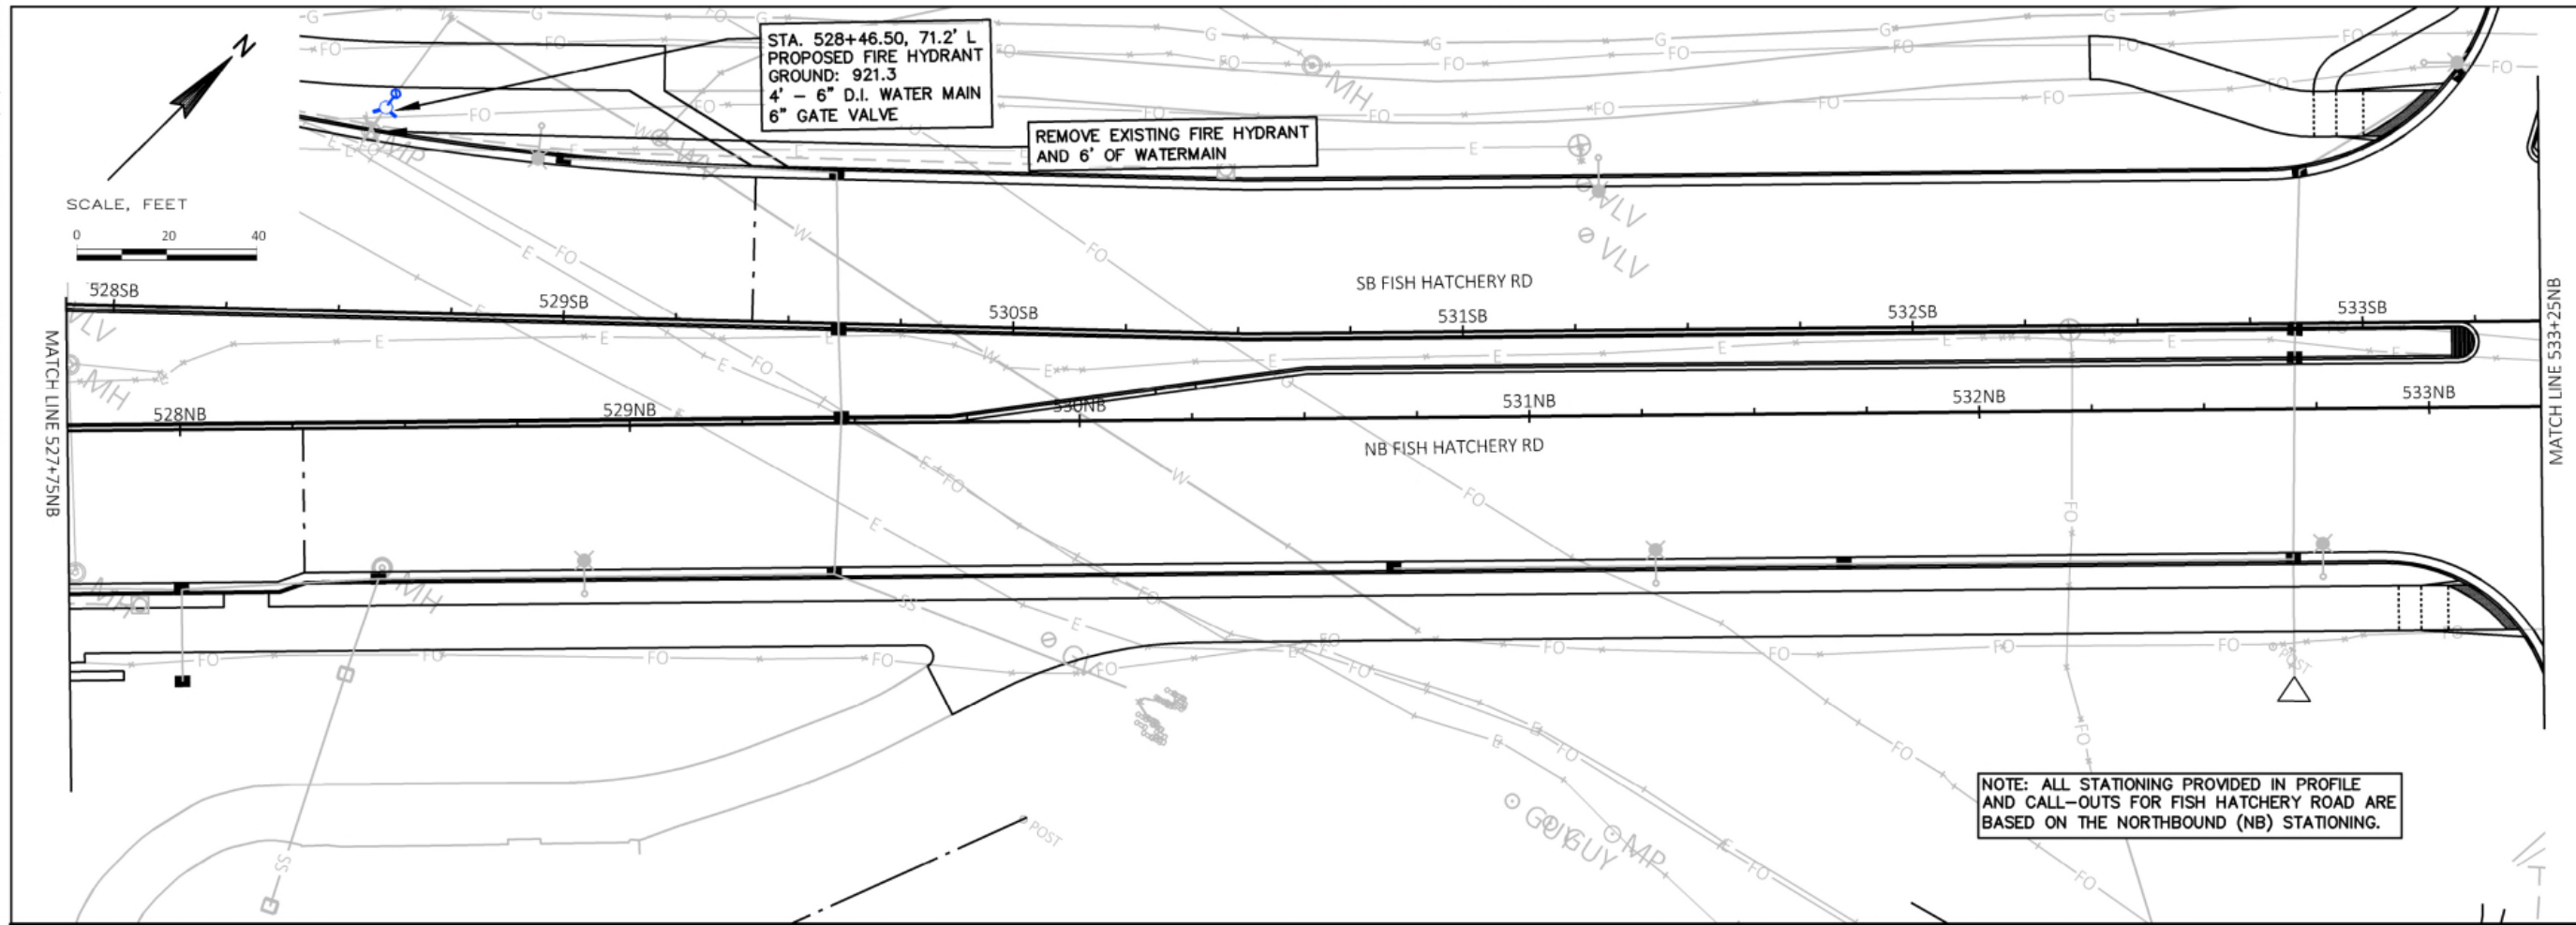

[A] Better Experience
5400 King James Way
Suite 200
Madison, WI. 53719
Phone: (608) 663-1218
Phone: (800)-810-4012
http://klengineering.com
email@klengineering.com

CITY OF FITCHBURG

SANITARY SEWER & WATER MAIN FISH HATCHERY RD 527+75 - 533+25

Project No: 19-3488
Date: OCTOBER 2019
Designed By: KJEN
Drafted By: KJEN/CHIN
Checked By: GBLA

Revisions: XX-XX-XXXX

SHEET NO.

2 OF 22

vierbicher
planners | engineers | advisors



Phone: (800) 261-3898



PLOT DATE : 10/23/2019 4:50 PM

PLOT BY: VIERBICHER

FILE NAME : M:\KL ENGINEERING\180176_FISH HATCHERY ROAD RECONSTRUCTION\CADD\FHR-SAN-W_BOP-CADD1SS.DWG

APPROVED FOR CONSTRUCTION

12/16/2019

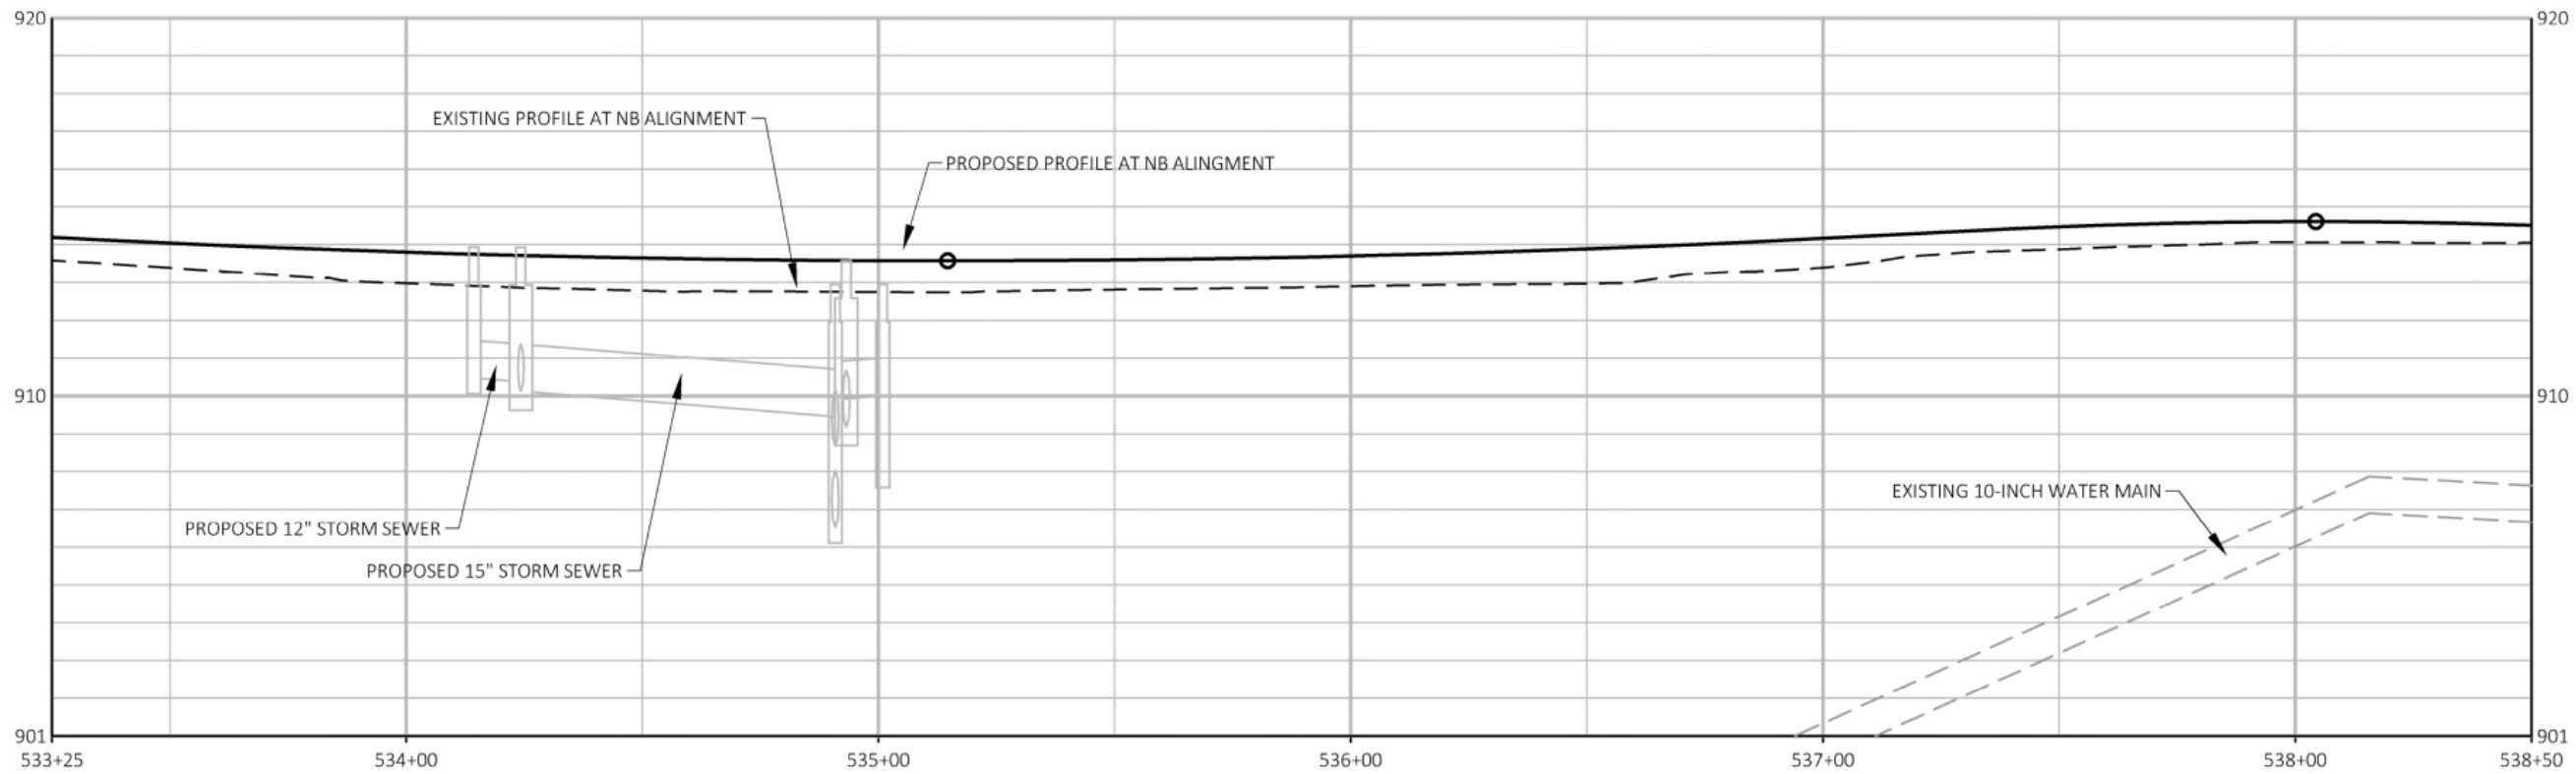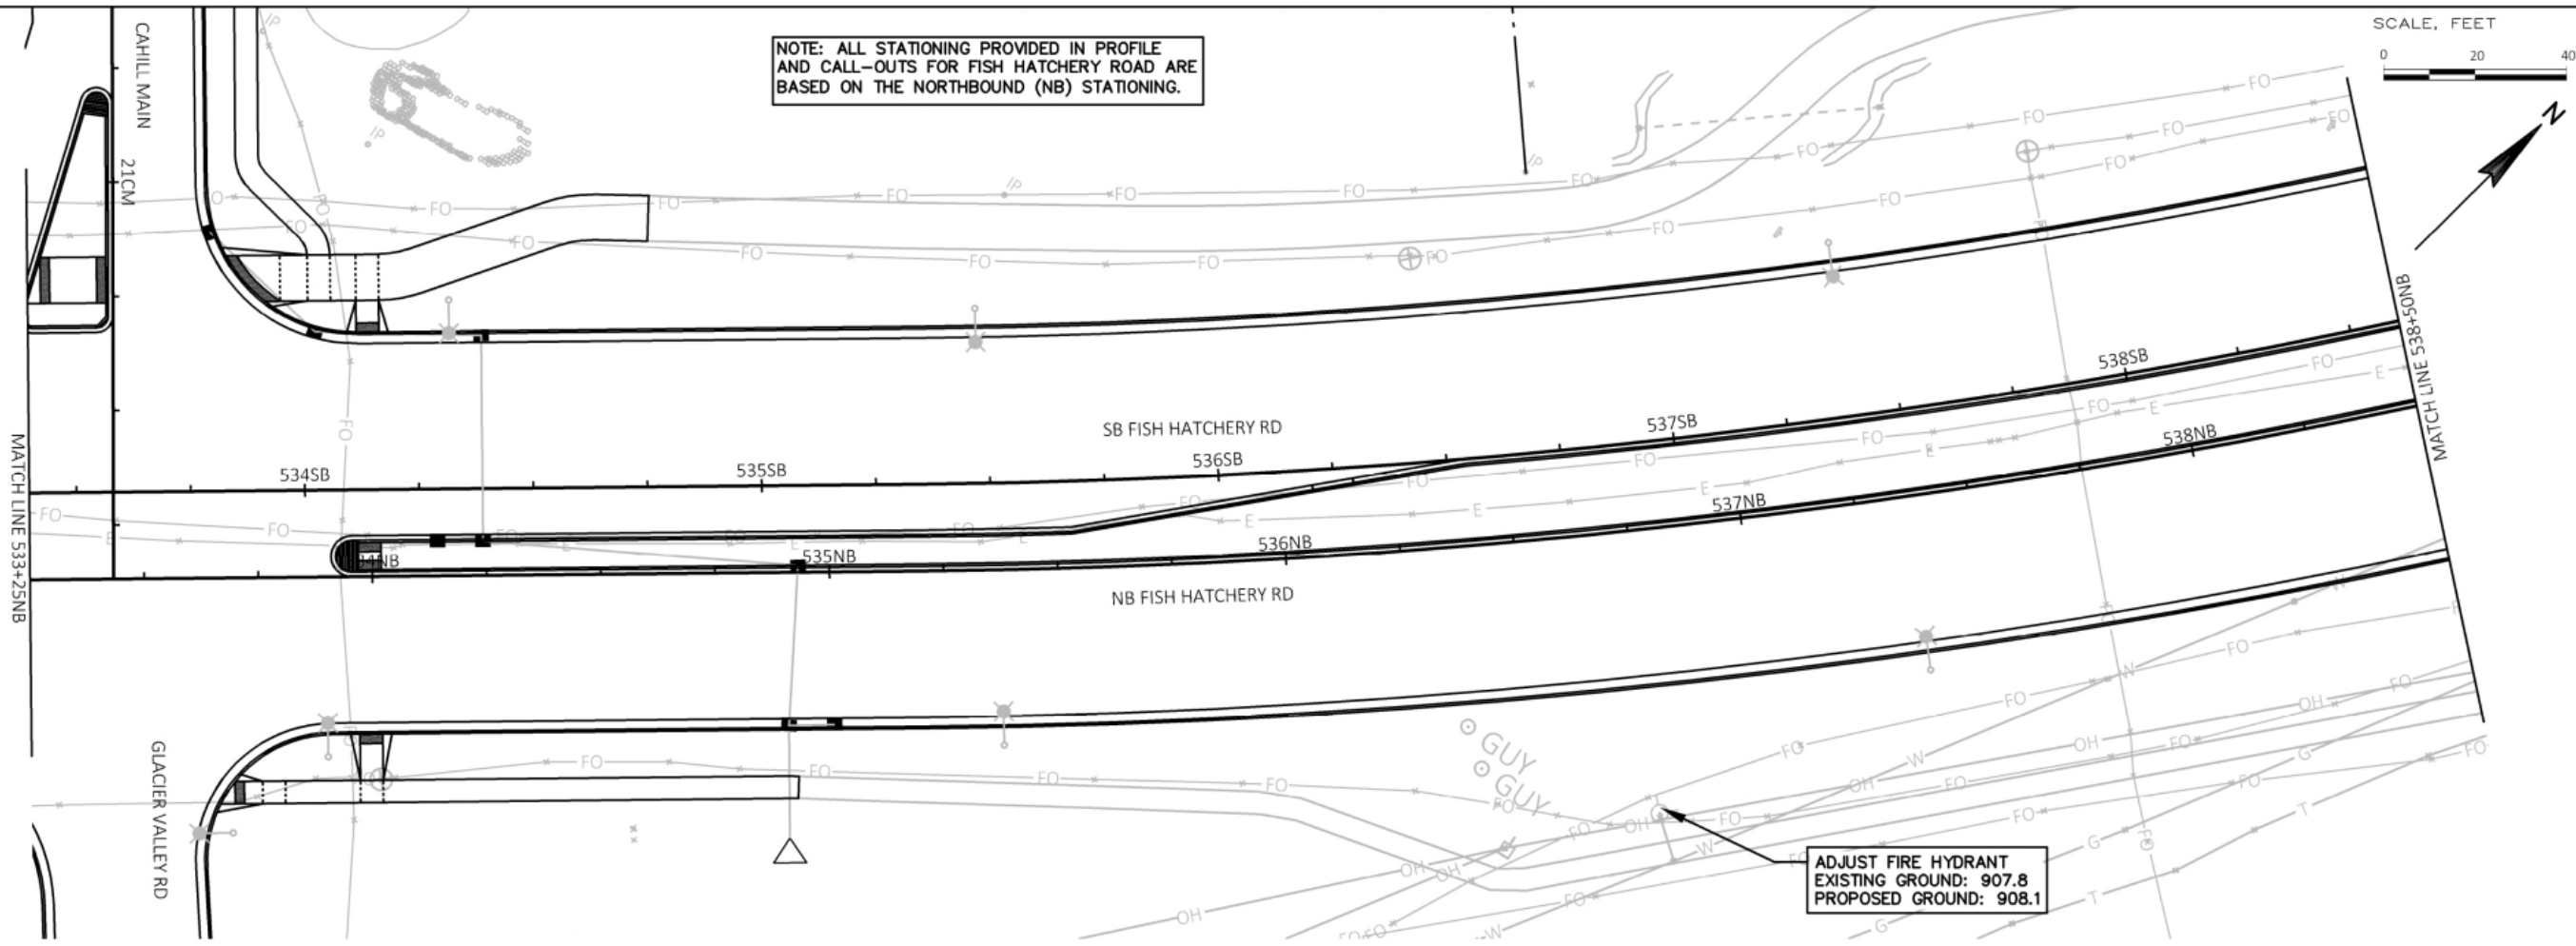

vierbicher
planners | engineers | advisors
Phone: (800) 261-3898



[A] Better Experience
5400 King James Way
Suite 200
Madison, WI 53719
Phone: (608) 663-1218
Phone: (800)-810-4012
<http://klengineering.com>
email@klengineering.com

CITY OF FITCHBURG



**SANITARY SEWER & WATER MAIN
FISH HATCHERY RD 533+25 - 538+50**

Project No: 19-3488
Date: OCTOBER 2019
Designed By: KJEN
Drafted By: KJEN/CHIN
Checked By: GBLA

Revisions: XX-XX-XXXX

SHEET NO.


3 OF **22**

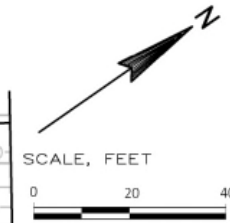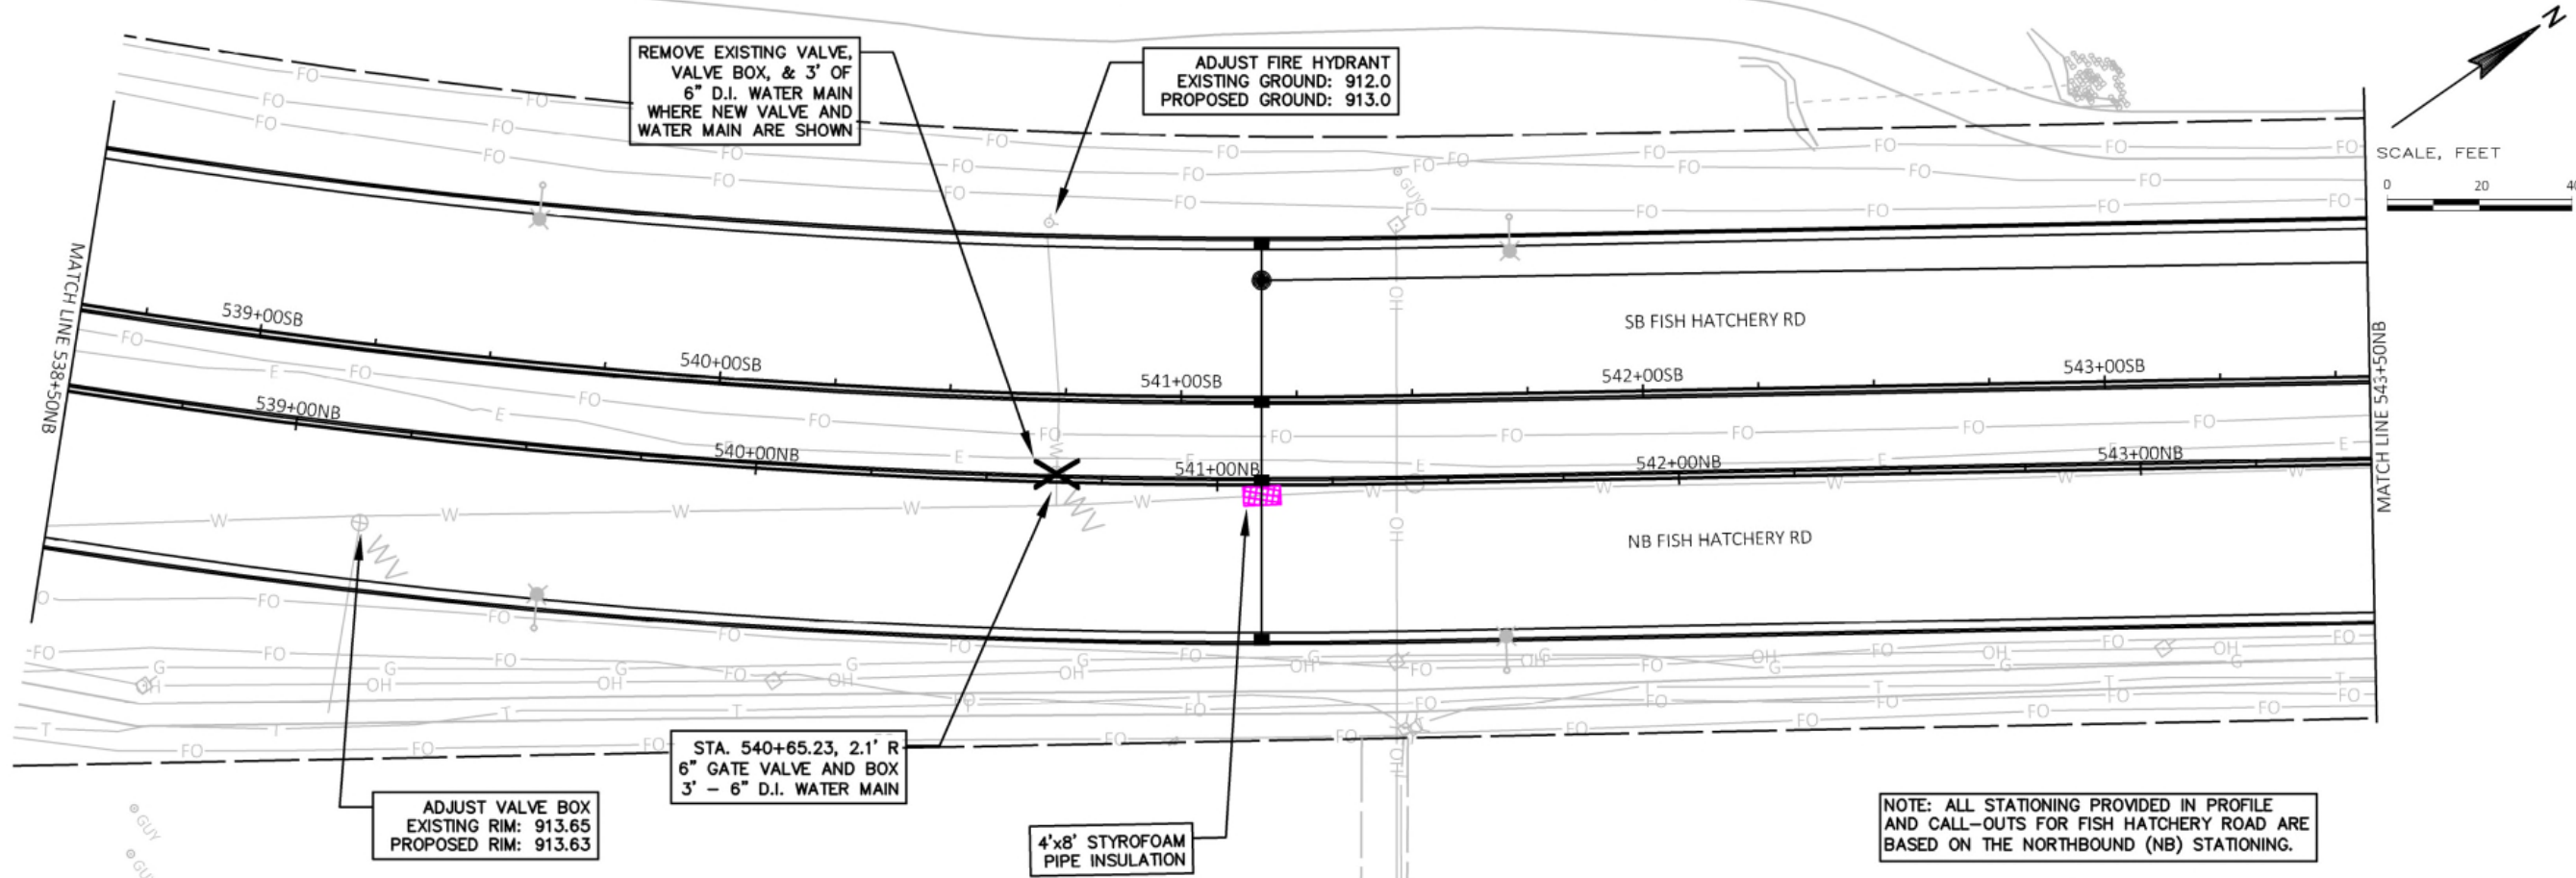

5400 King James Way
Suite 200
Madison, WI. 53719
Phone: (608) 663-1218
Phone: (800)-810-4012
http://klengineering.com
email@klengineering.com

CITY OF FITCHBURG

SANITARY SEWER & WATER MAIN
FISH HATCHERY RD 538+50 - 543+50

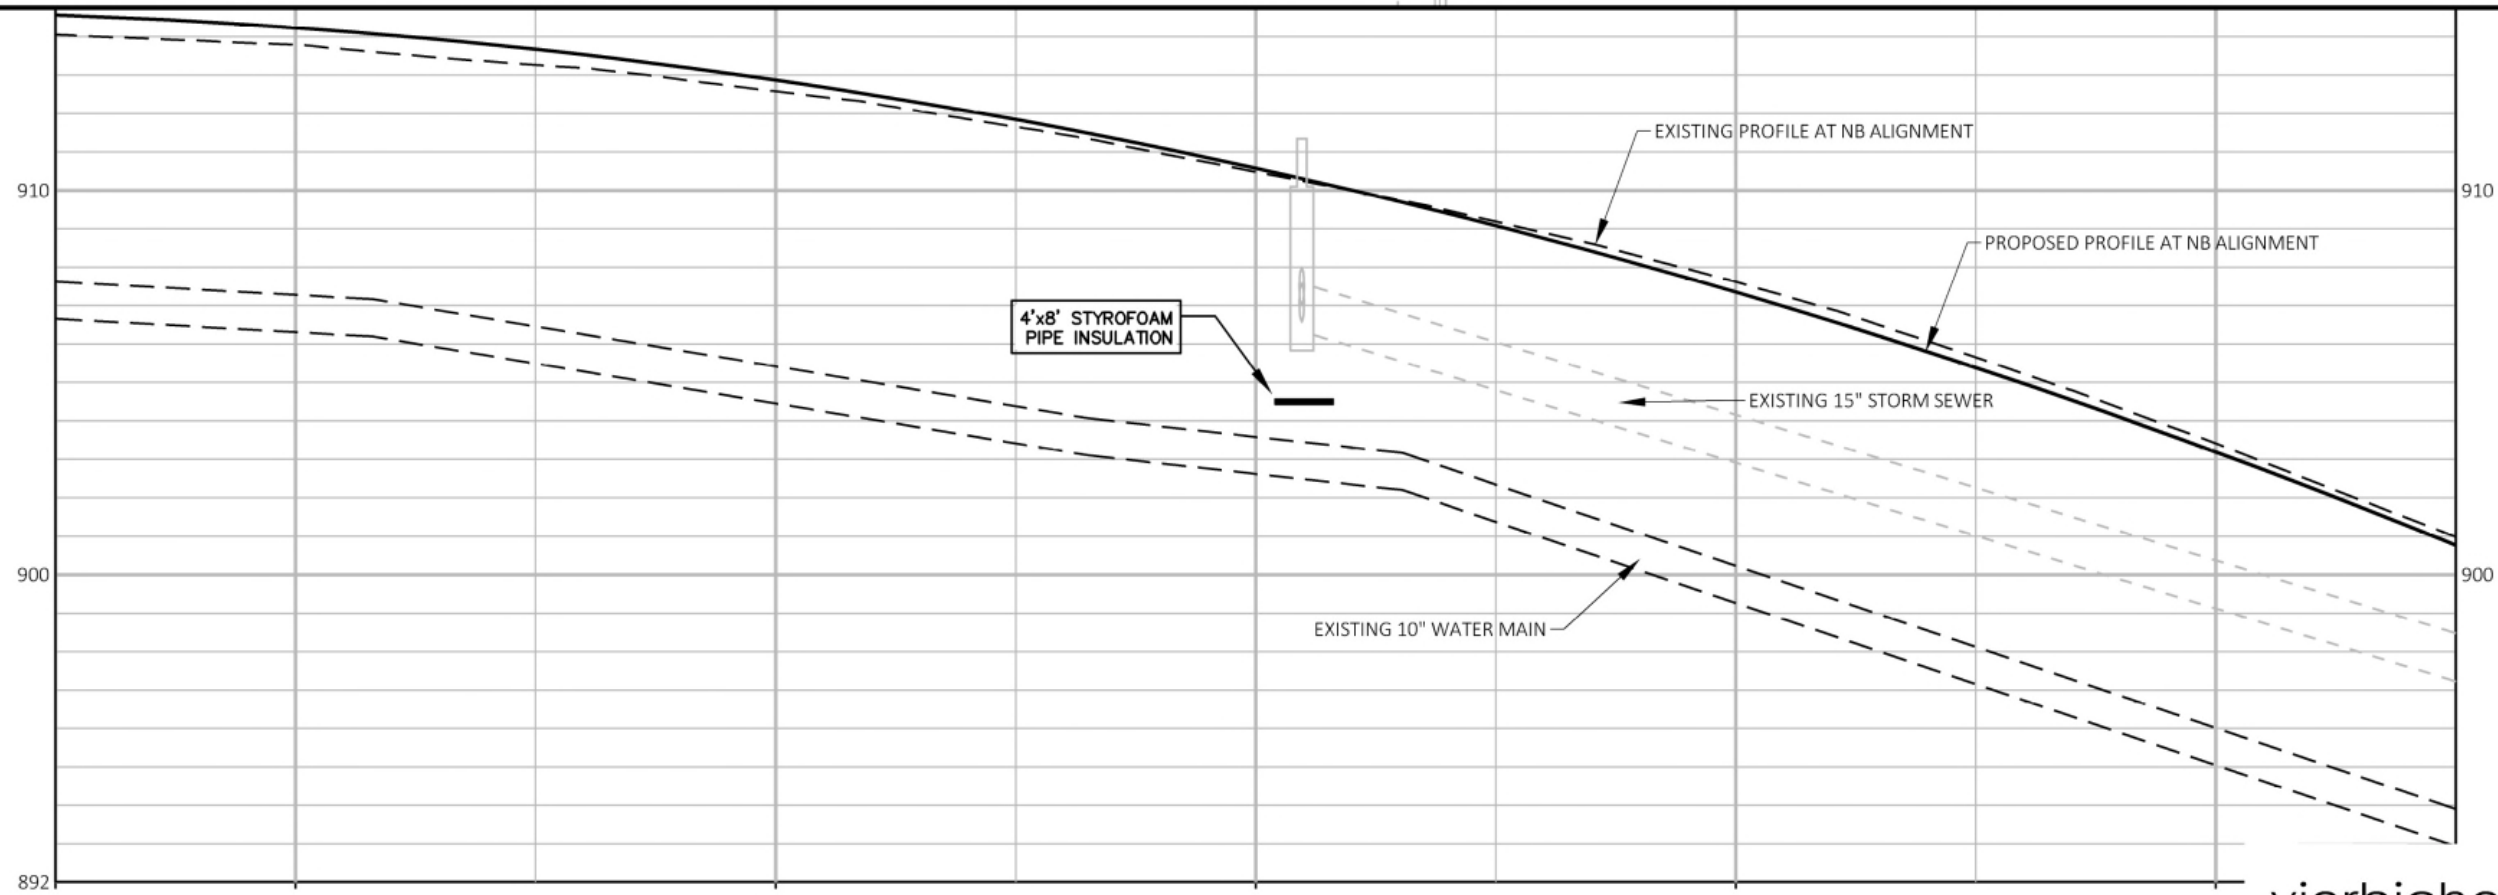



vierbicher
planners | engineers | advisors

Phone: (800) 261-3898



SHEET NO.

4 OF 22

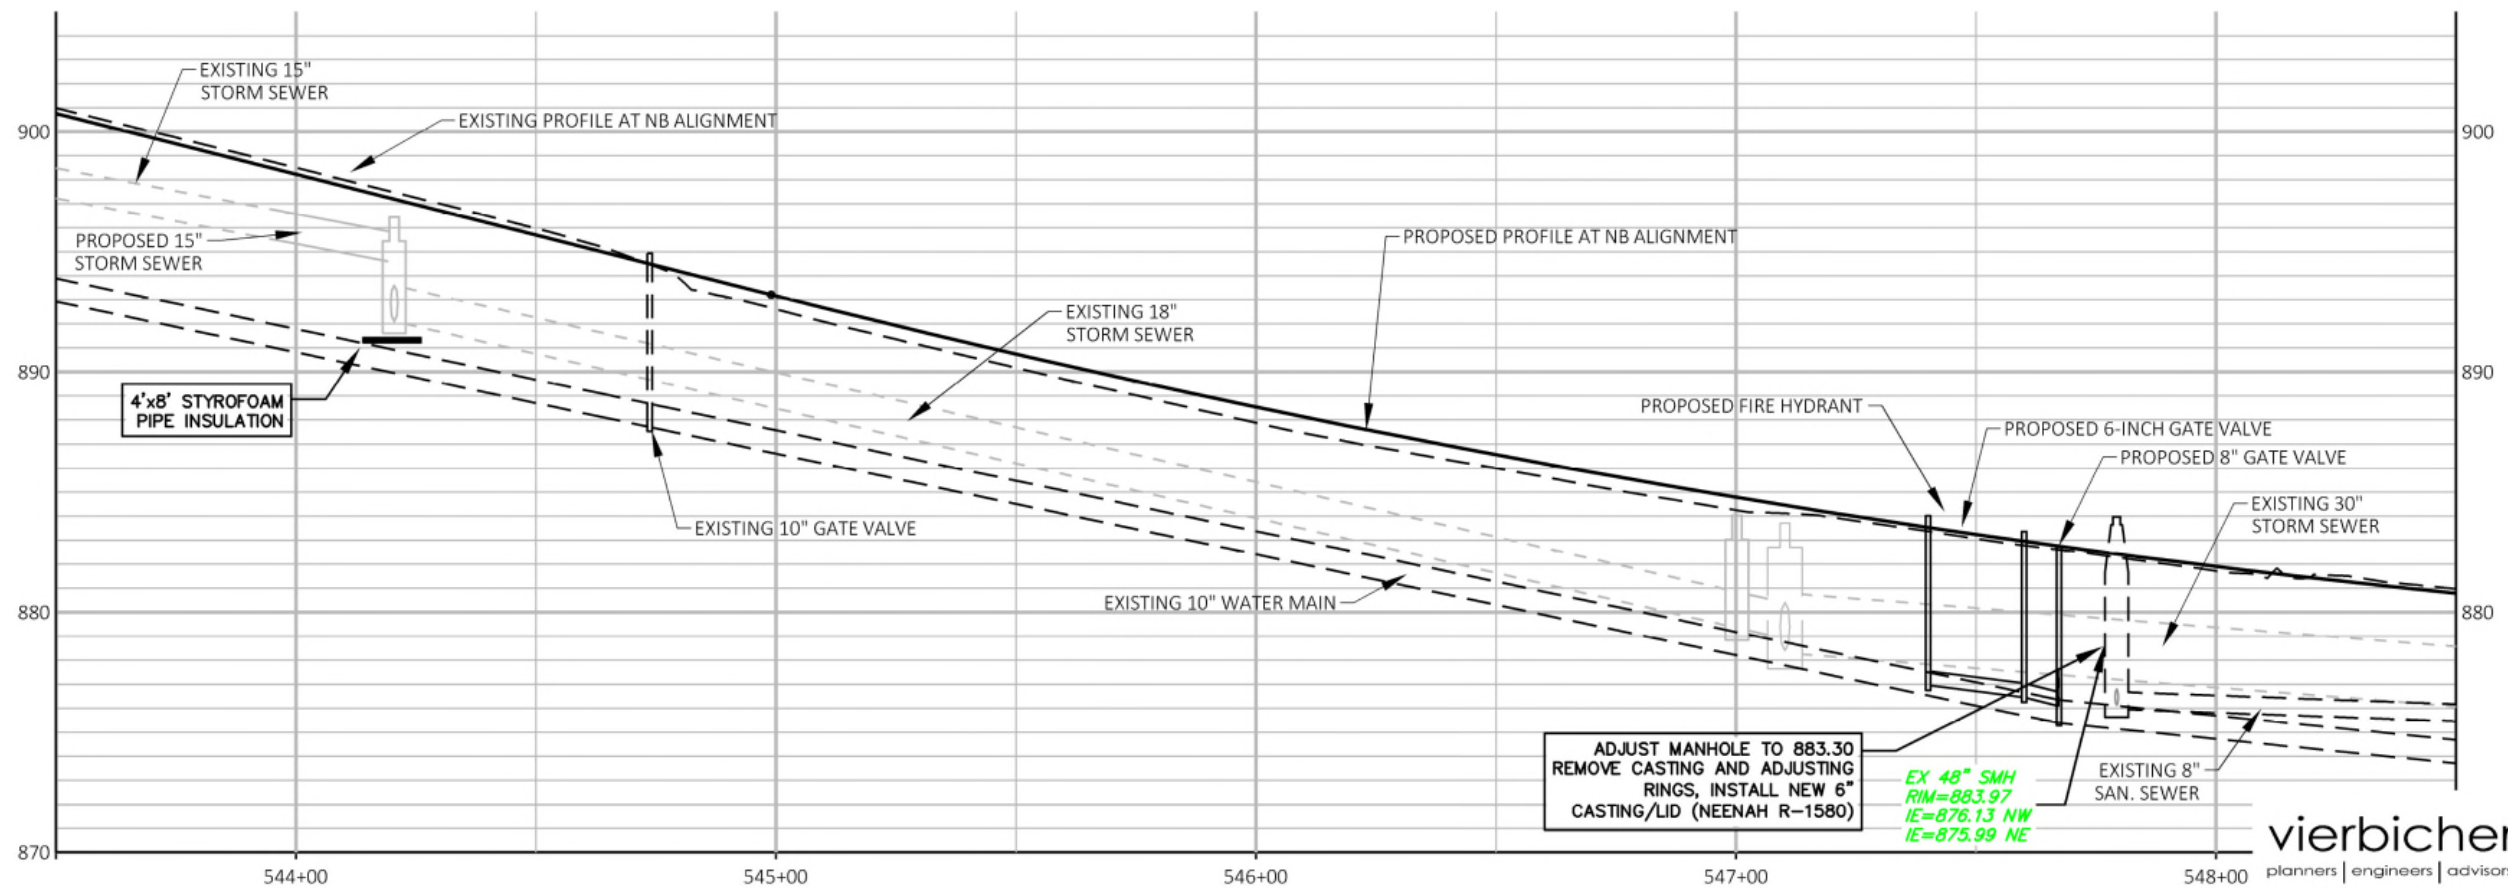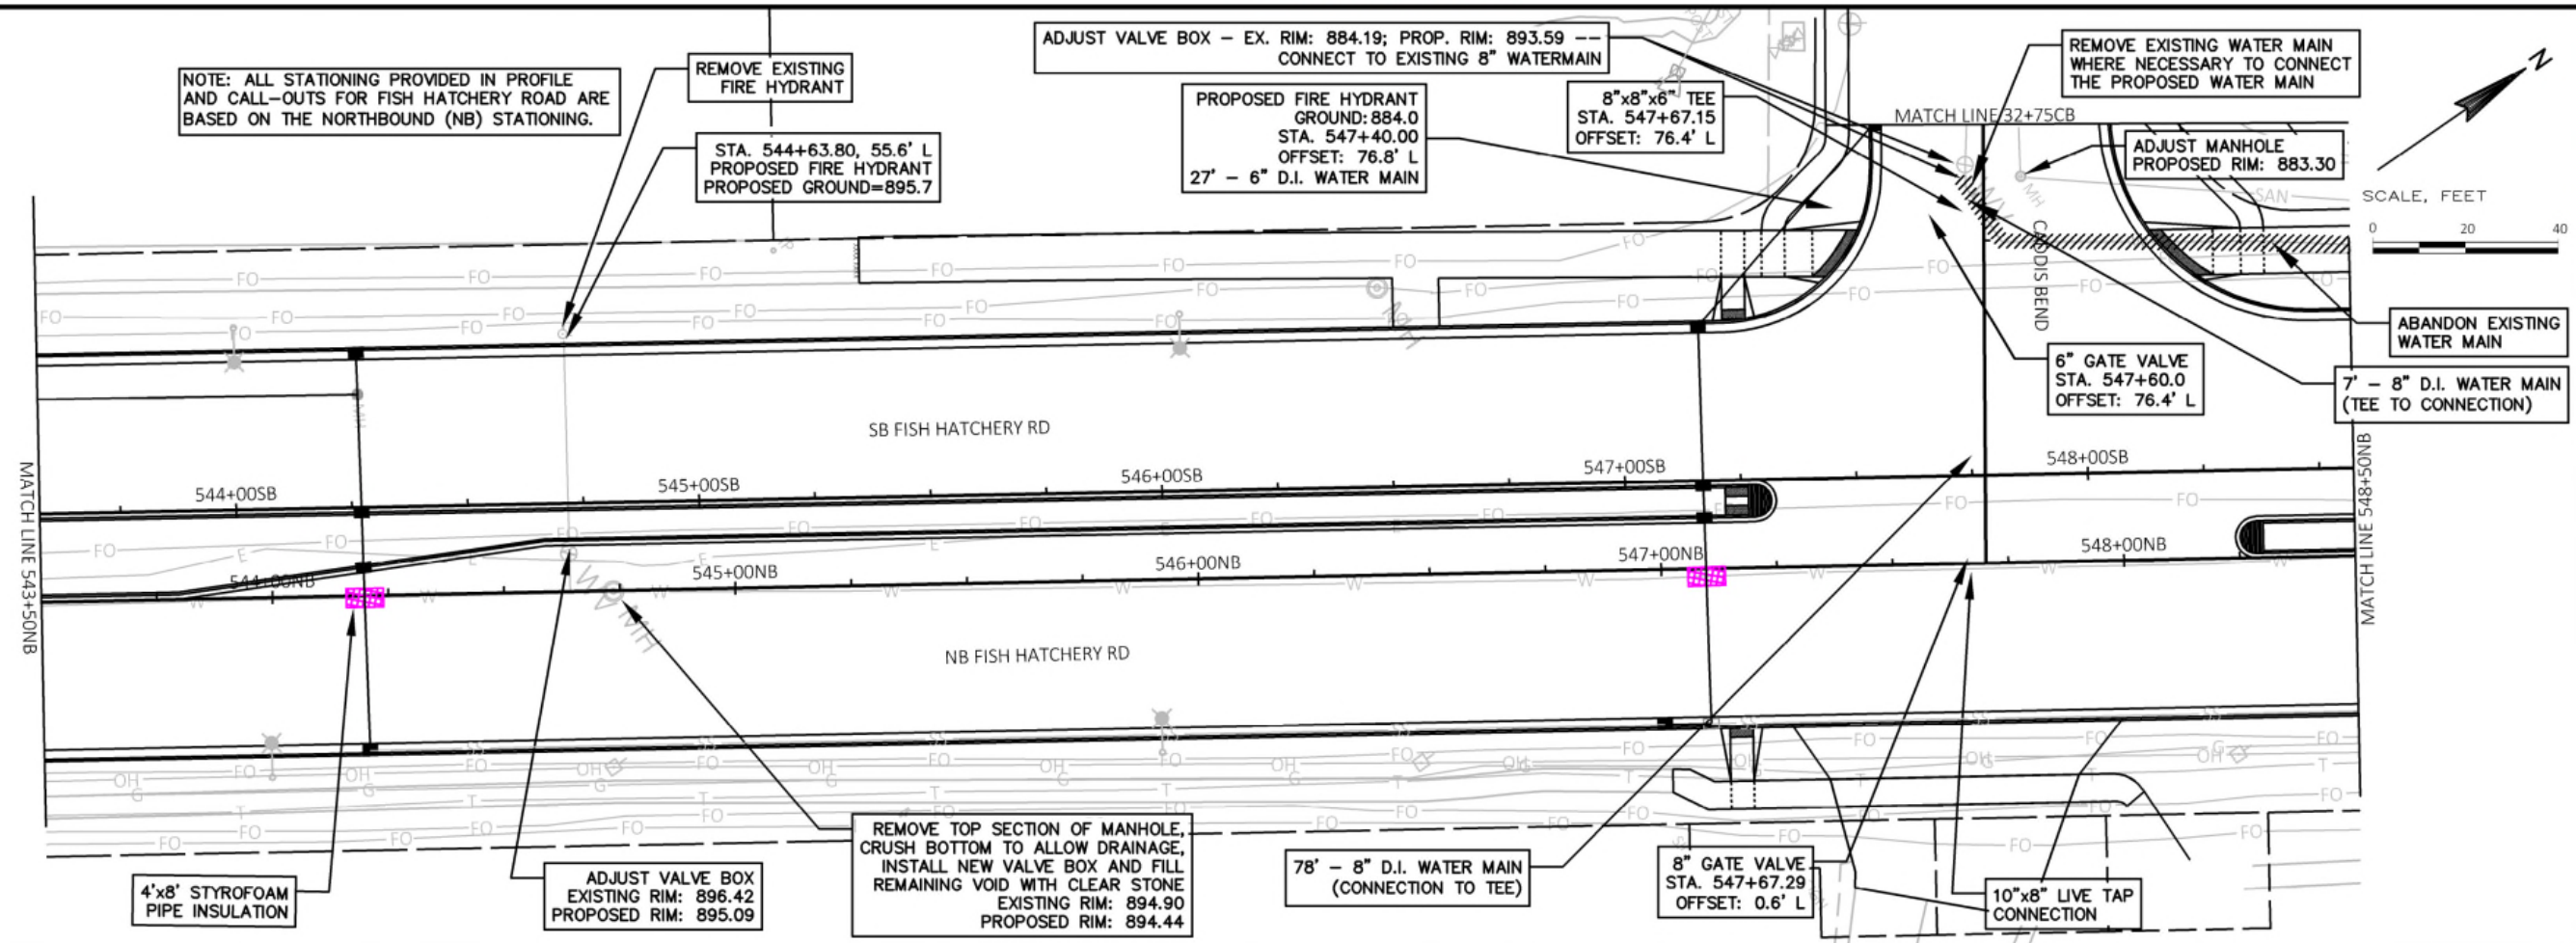

[A] Better Experience
5400 King James Way
Suite 200
Madison, WI 53719
Phone: (608) 663-1218
Phone: (800)-810-4012
http://klengineering.com
email@klengineering.com

CITY OF FITCHBURG

SANITARY SEWER & WATER MAIN
FISH HATCHERY RD 543+50 - 548+50

Project No: 19-3488
Date: OCTOBER 2019
Designed By: KJEN
Drafted By: KJEN/CHIN
Checked By: GBLA

Revisions: XX-XX-XXXX



SHEET NO.

5 OF 22

vierbicher
planners | engineers | advisors




Phone: (800) 261-3898

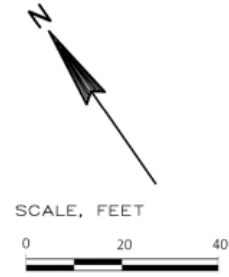
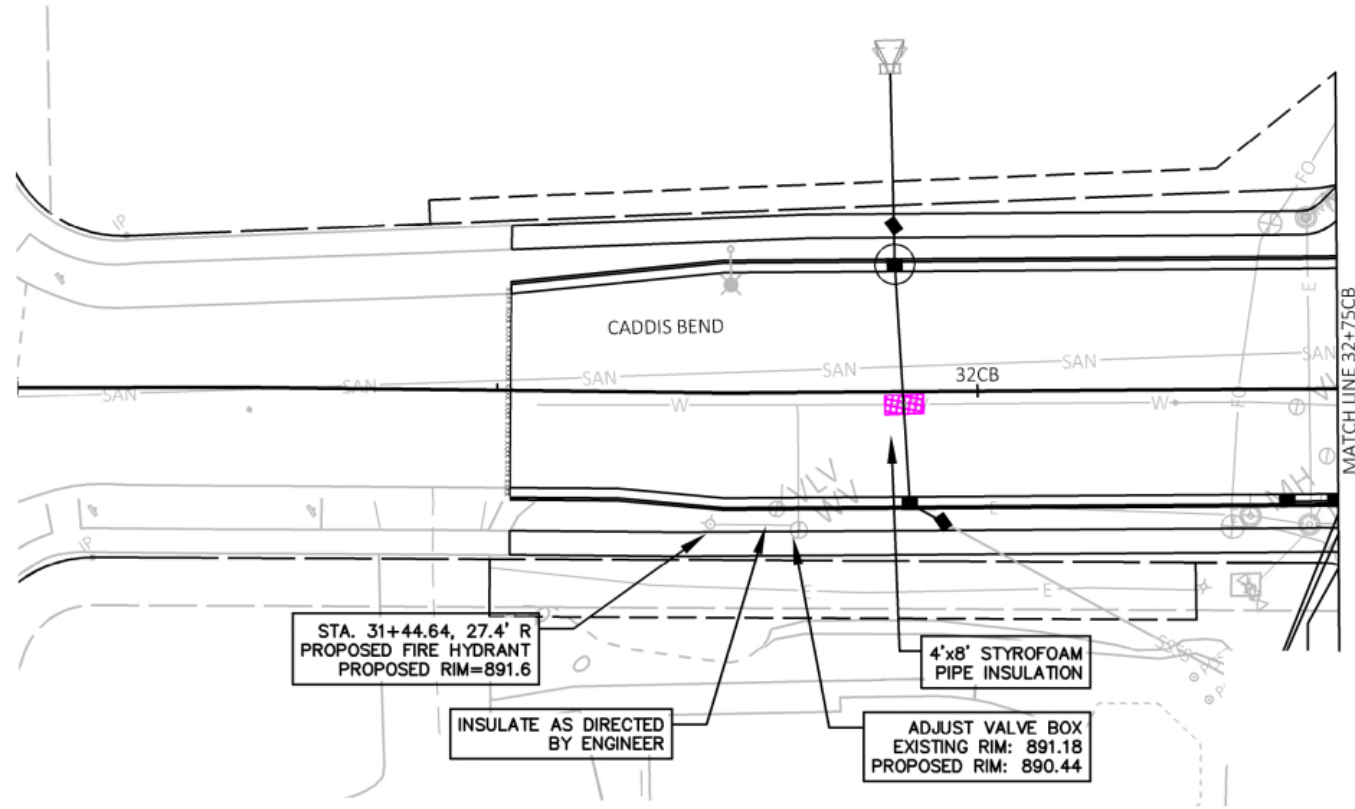


KL
Engineering
[A] Better Experience
5400 King James Way
Suite 200
Madison, WI. 53719
Phone: (608) 663-1218
Phone: (800)-810-4012
<http://klengineering.com>
email@klengineering.com

CITY OF FITCHBURG


SANITARY SEWER & WATER MAIN
CADDIS BEND 30+00 - 32+75

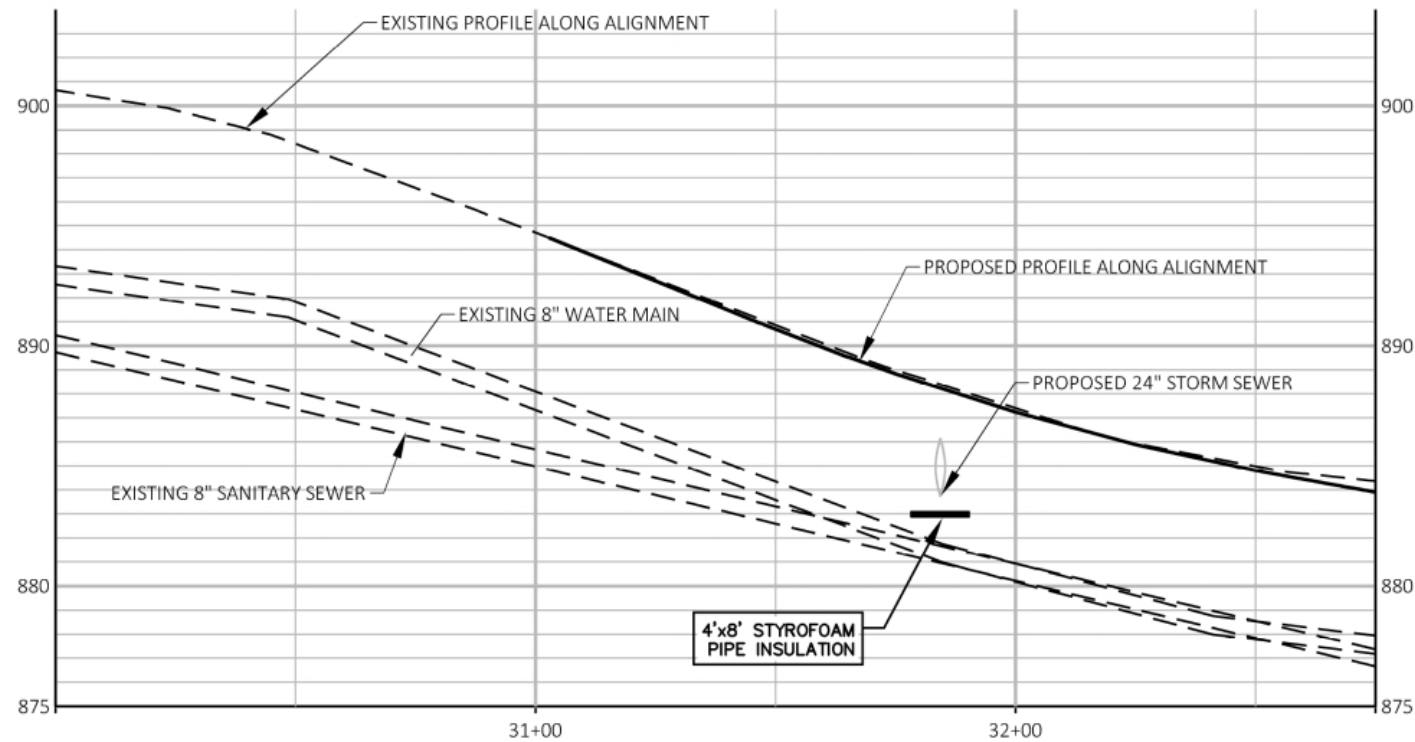

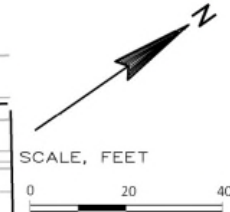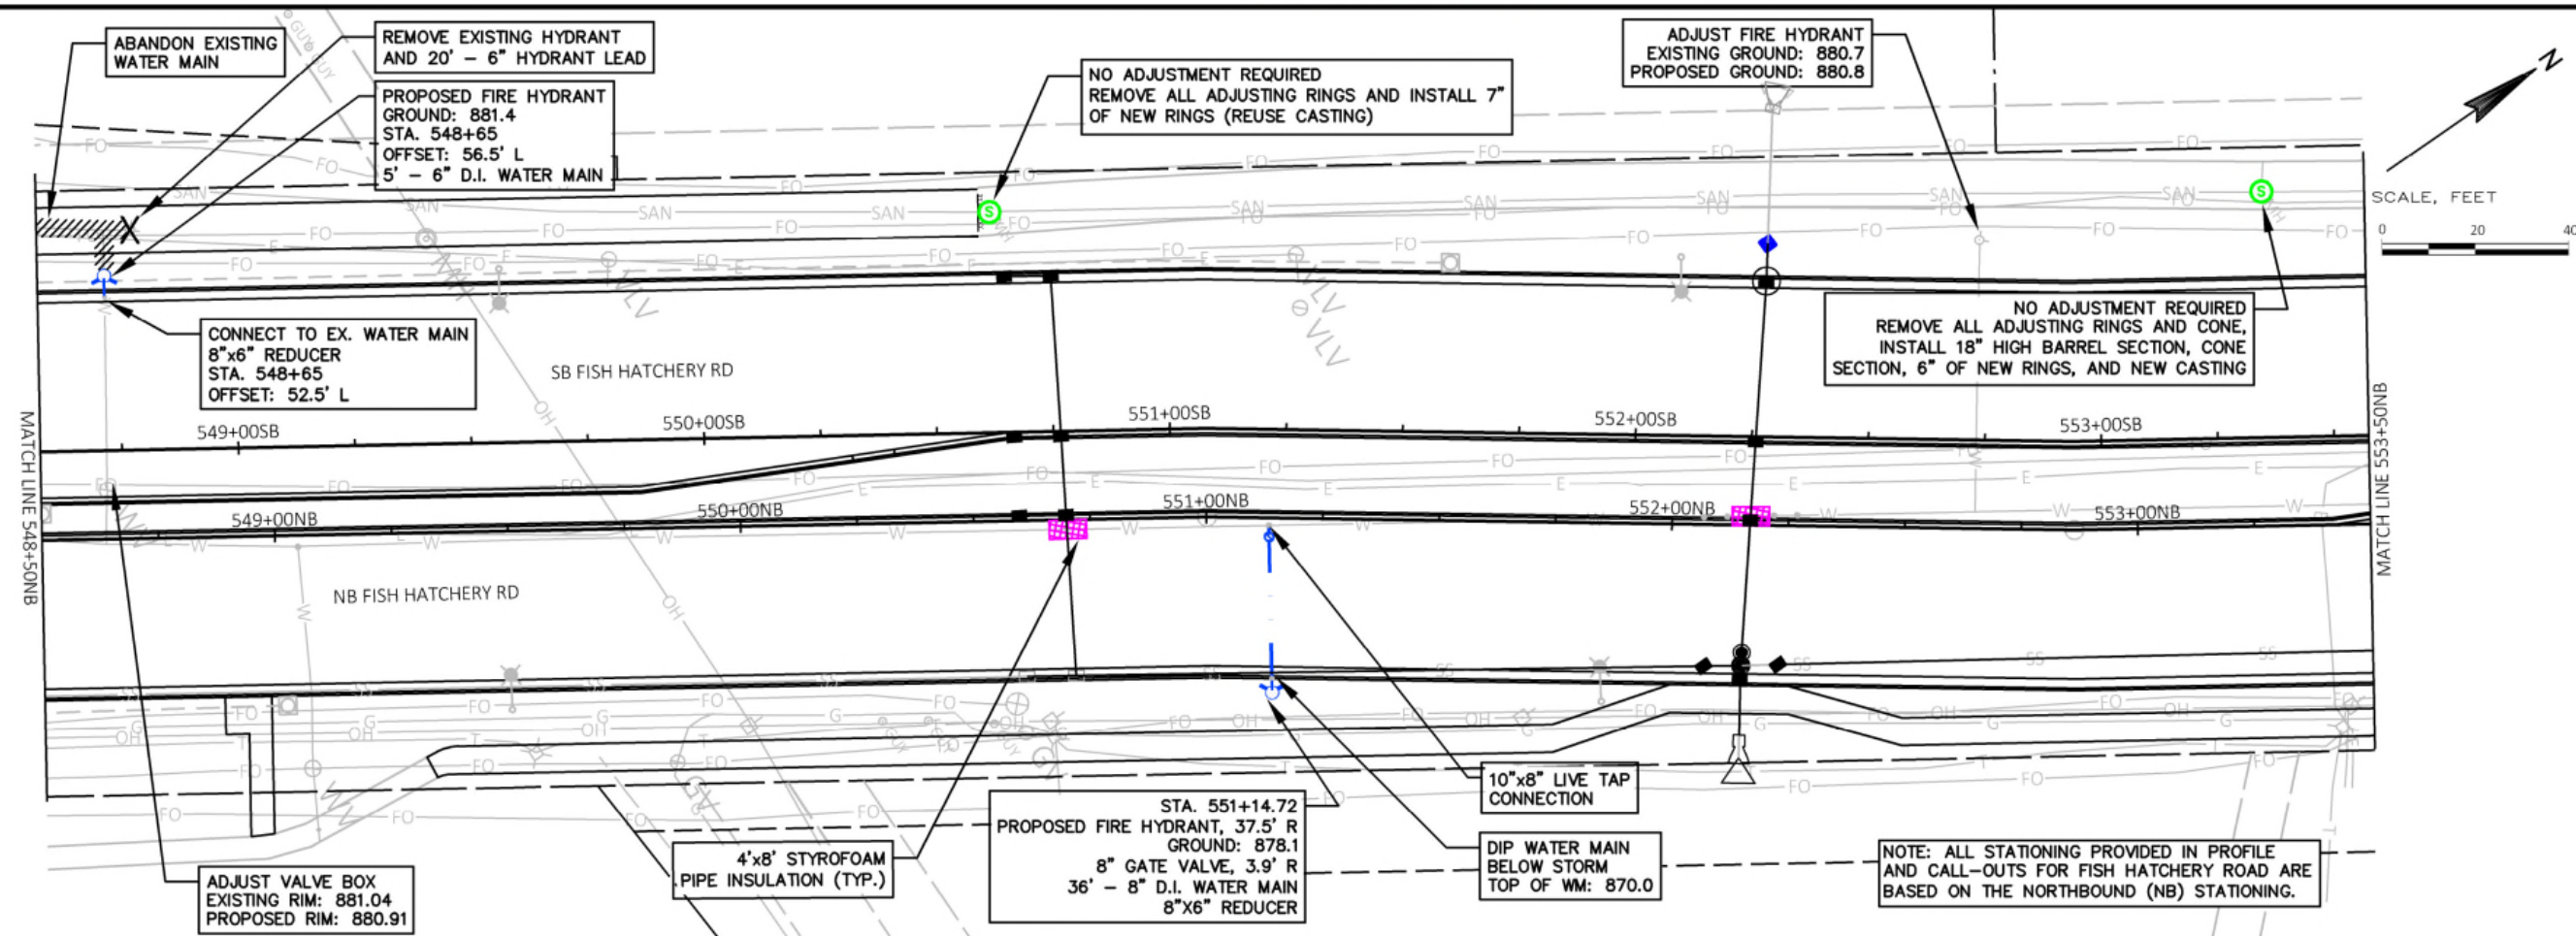



KL Engineering
[A] Better Experience
5400 King James Way
Suite 200
Madison, WI 53719
Phone: (608) 663-1218
Phone: (800)-810-4012
http://klengineering.com
email@klengineering.com

CITY OF FITCHBURG
SANITARY SEWER & WATER MAIN
FISH HATCHERY RD 548+50 - 553+50

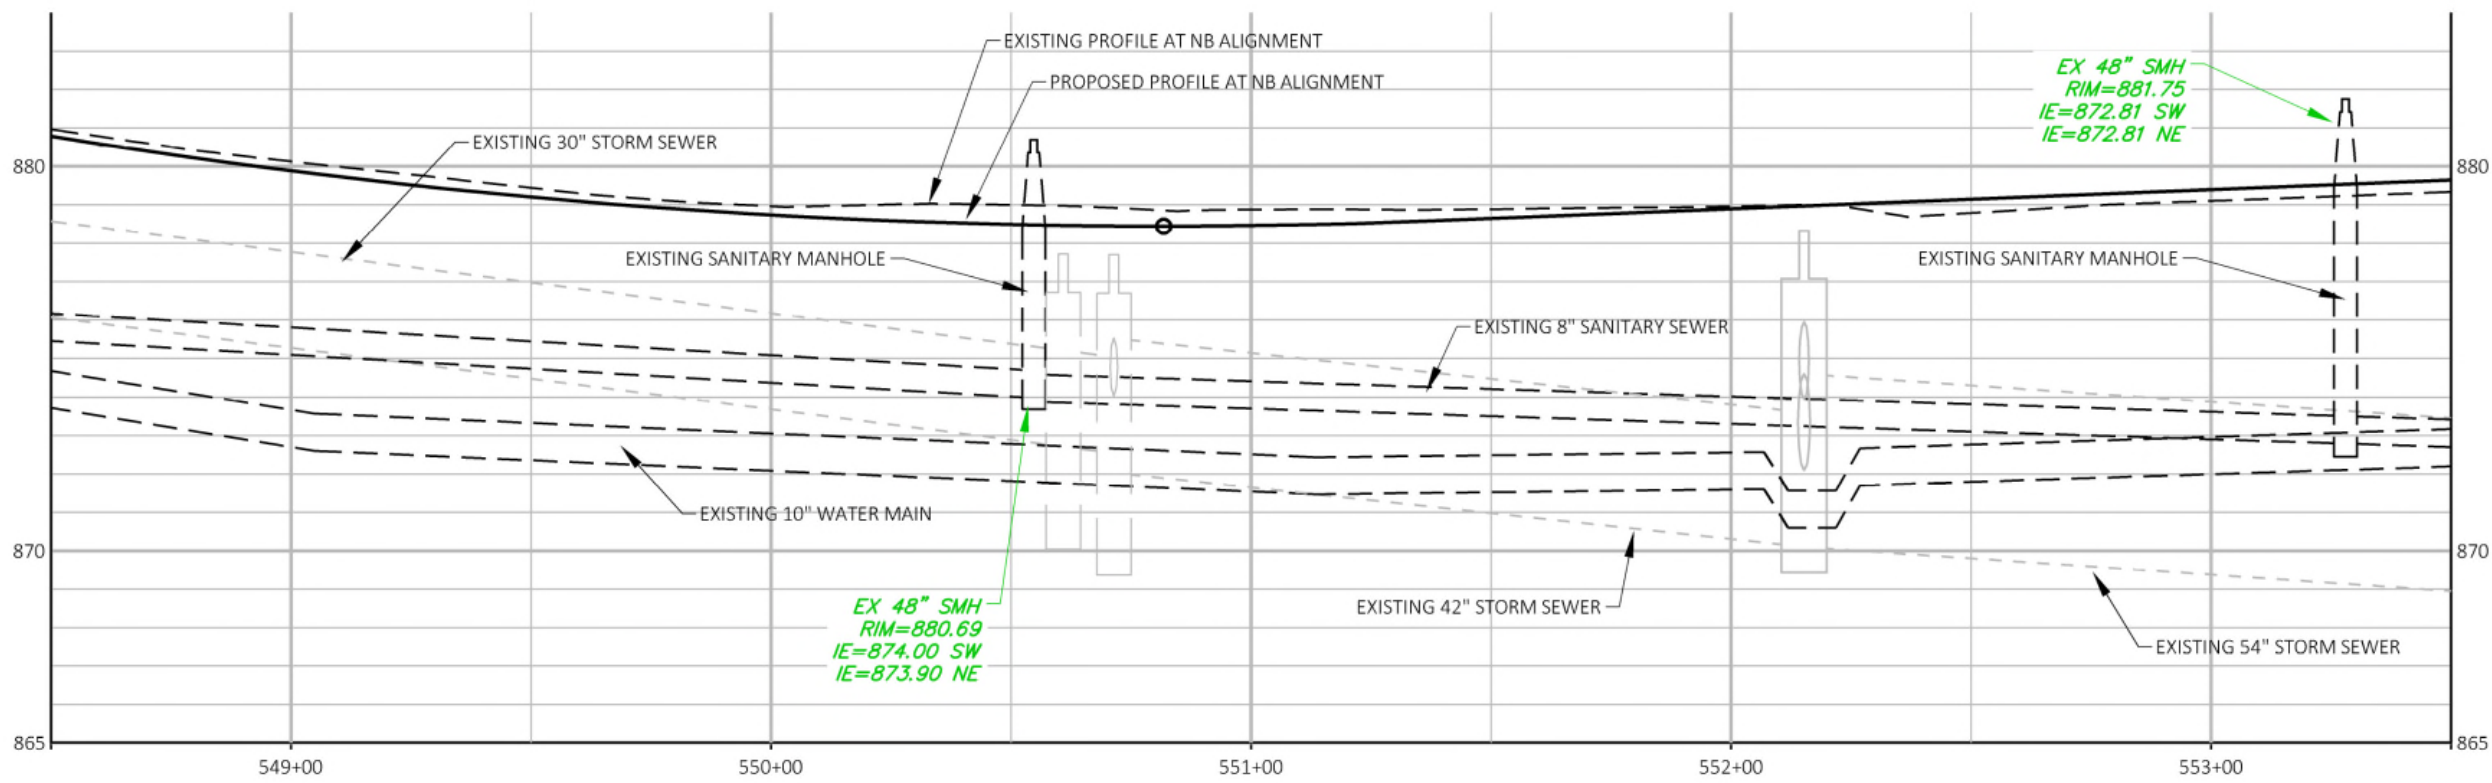

Project No:	19-3488
Date:	OCTOBER 2019
Designed By:	KJEN
Drafted By:	KJEN/CHIN
Checked By:	GBLA


Revisions: XX-XX-XXXX

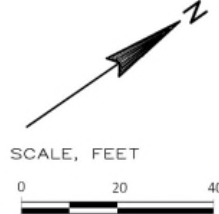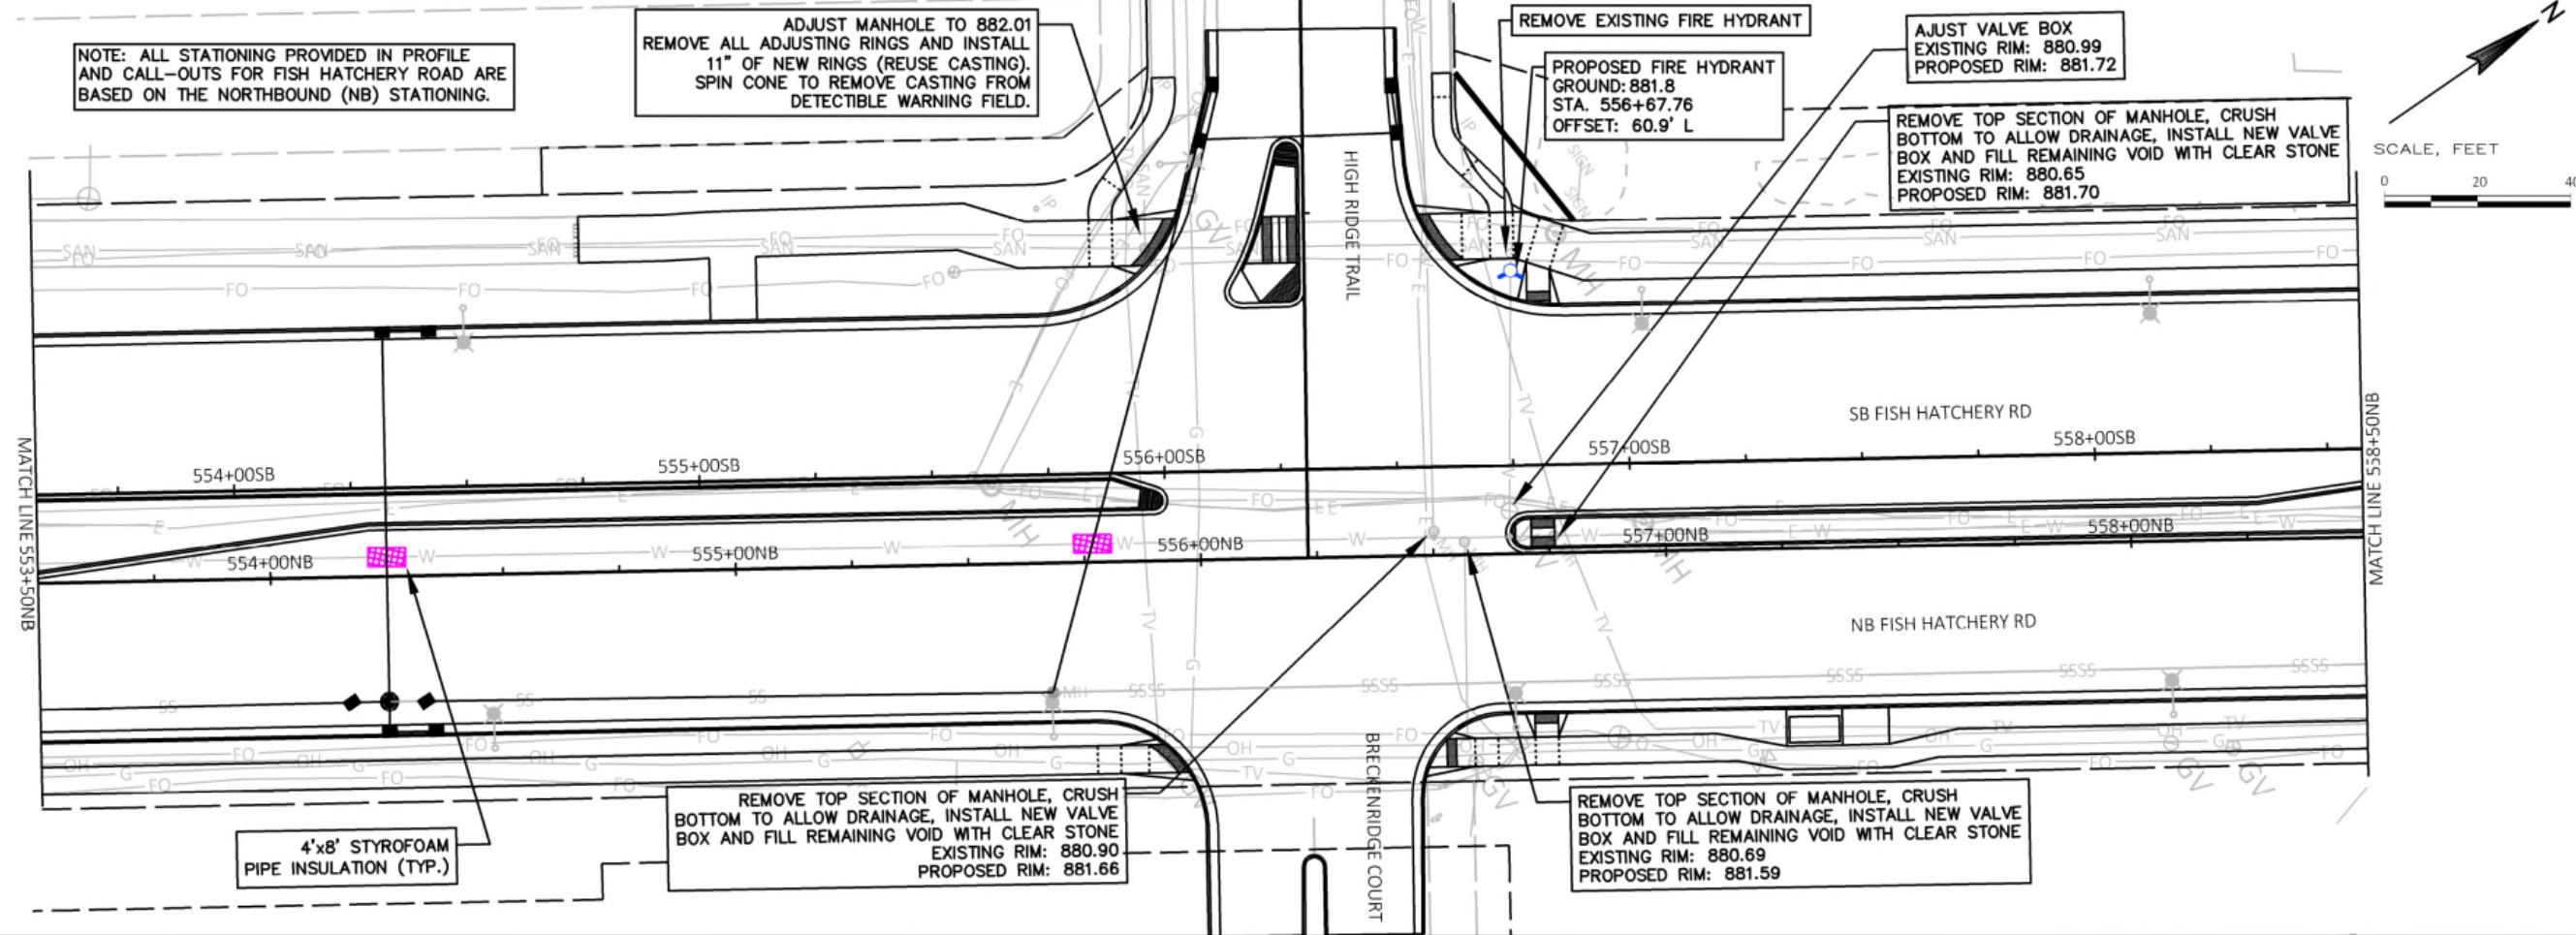

[A] Better Experience
5400 King James Way
Suite 200
Madison, WI 53719
Phone: (608) 663-1218
Phone: (800)-810-4012
http://klengineering.com
email@klengineering.com

CITY OF FITCHBURG

**SANITARY SEWER & WATER MAIN
FISH HATCHERY RD 553+50 - 558+50**

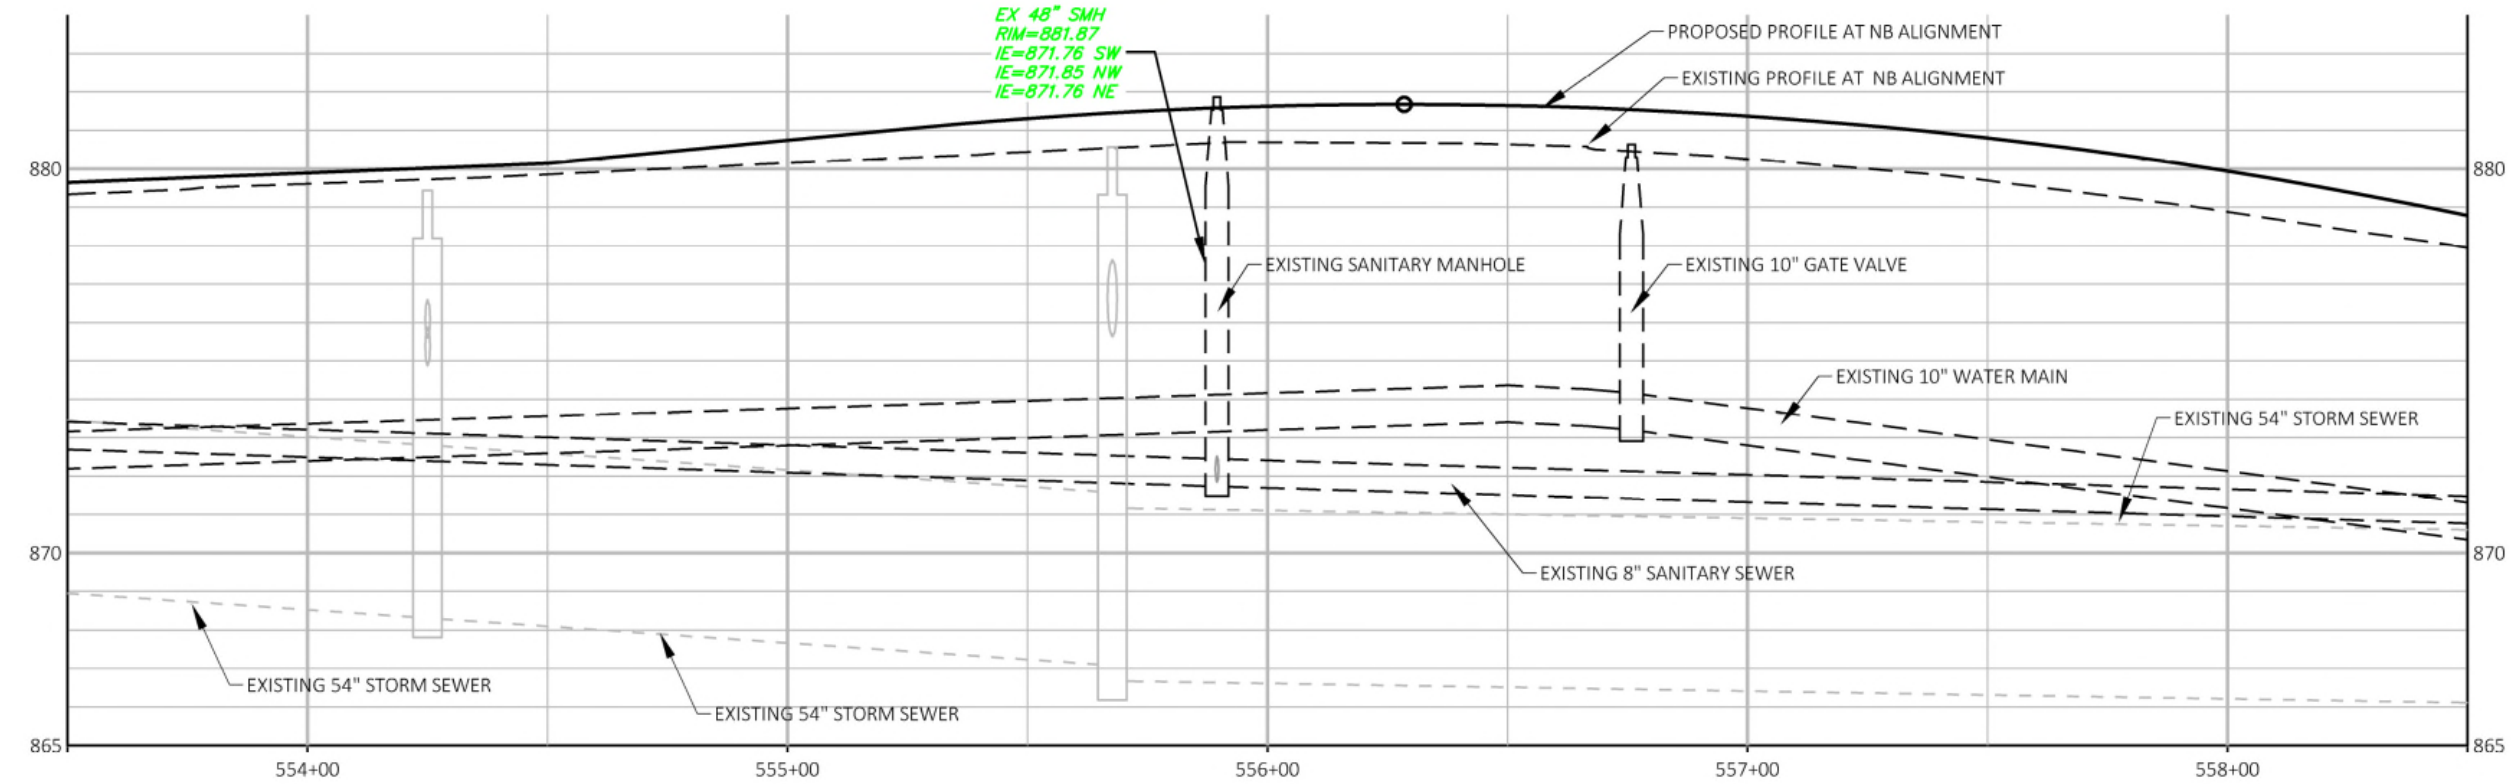

Project No: 19-3488
Date: OCTOBER 2019
Designed By: KJEN
Drafted By: KJEN/CHIN
Checked By: GBLA

Revisions: XX-XX-XXXX


SHEET NO.

8 OF 22

vierbicher
planners | engineers | advisors




Phone: (800) 261-3898

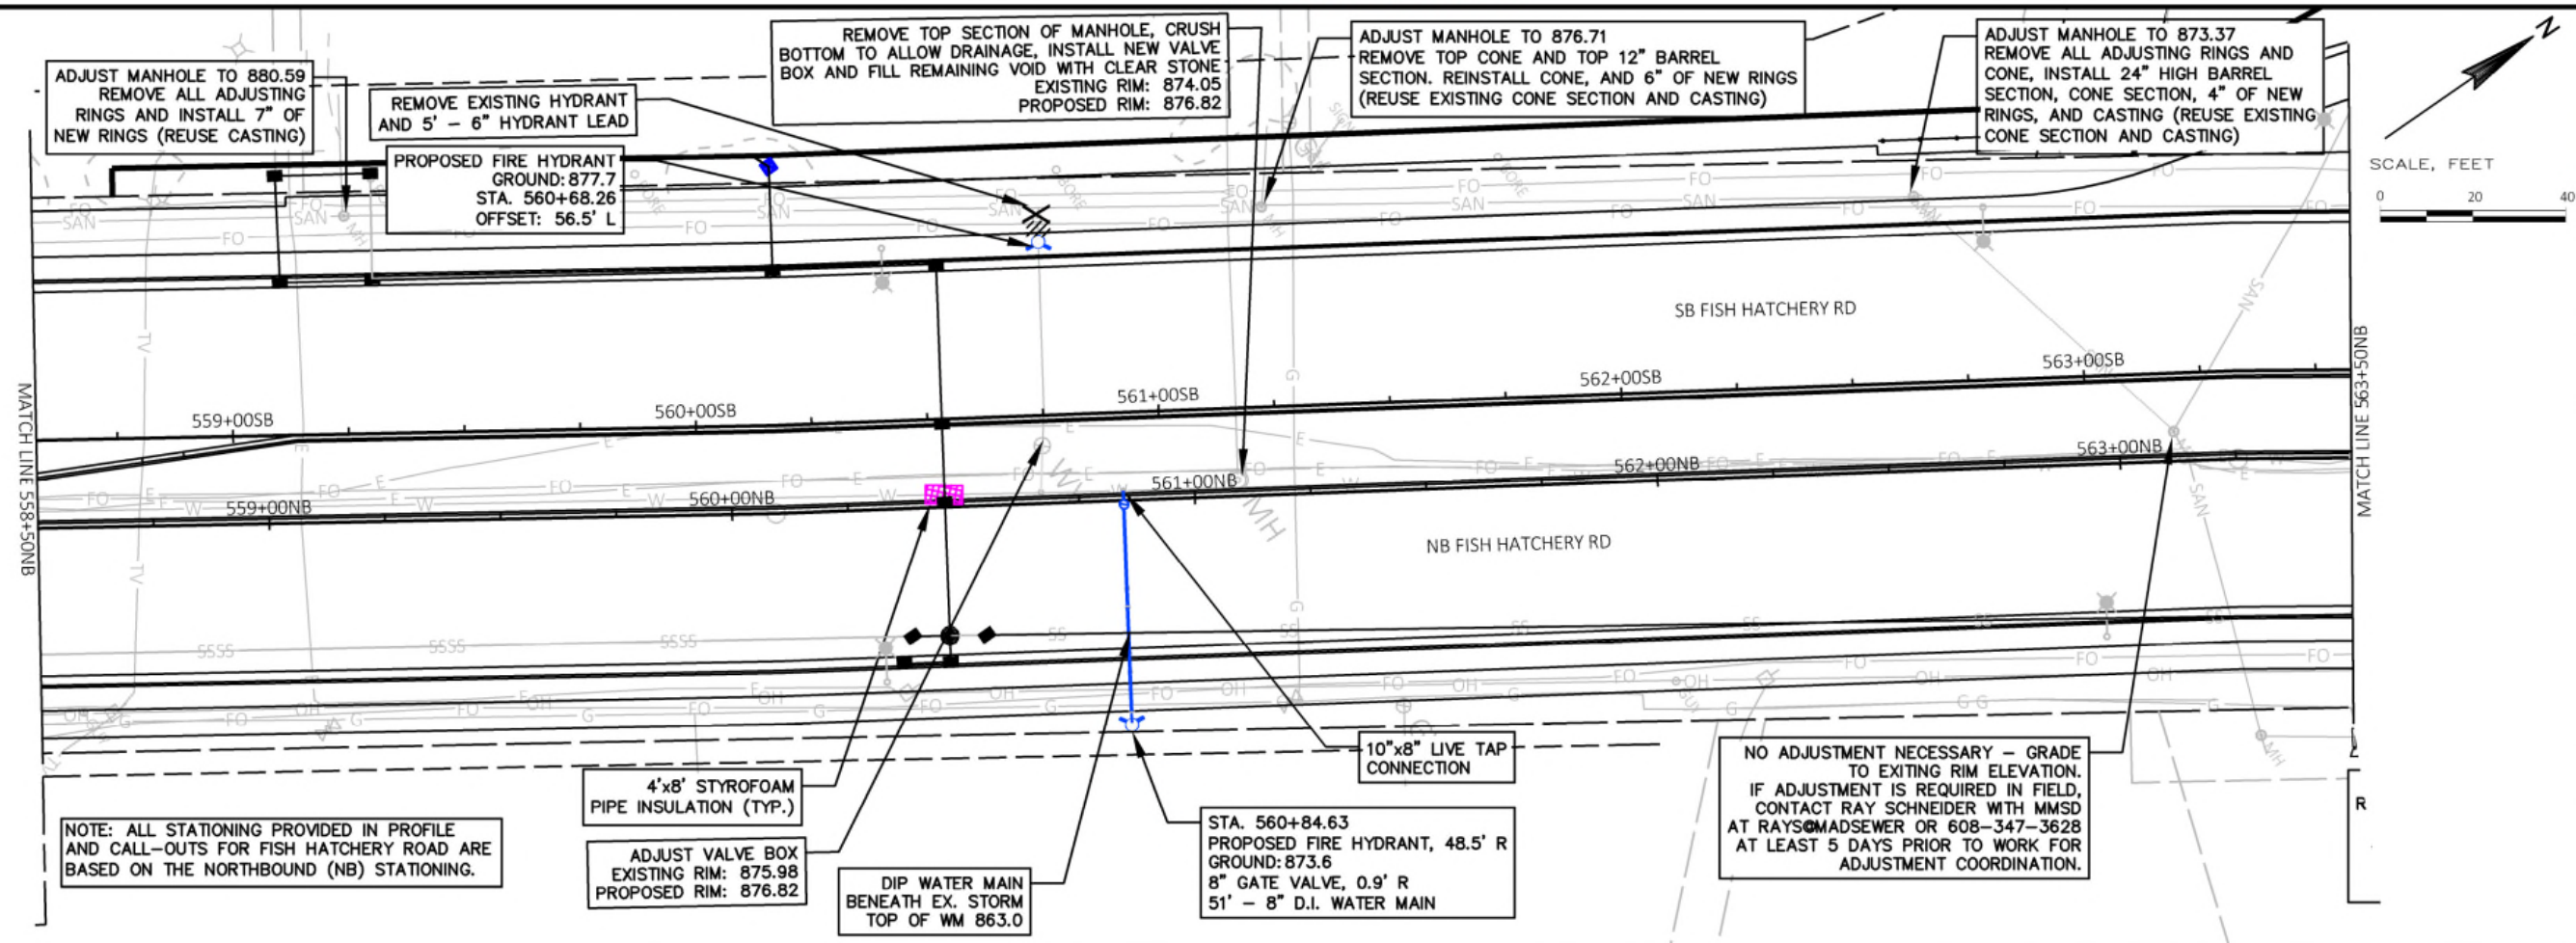

[A] Better Experience
5400 King James Way
Suite 200
Madison, WI. 53719
Phone: (608) 663-1218
Phone: (800)-810-4012
http://klengineering.com
email@klengineering.com

CITY OF FITCHBURG

SANITARY SEWER & WATER MAIN
FISH HATCHERY RD 558+50 - 563+50

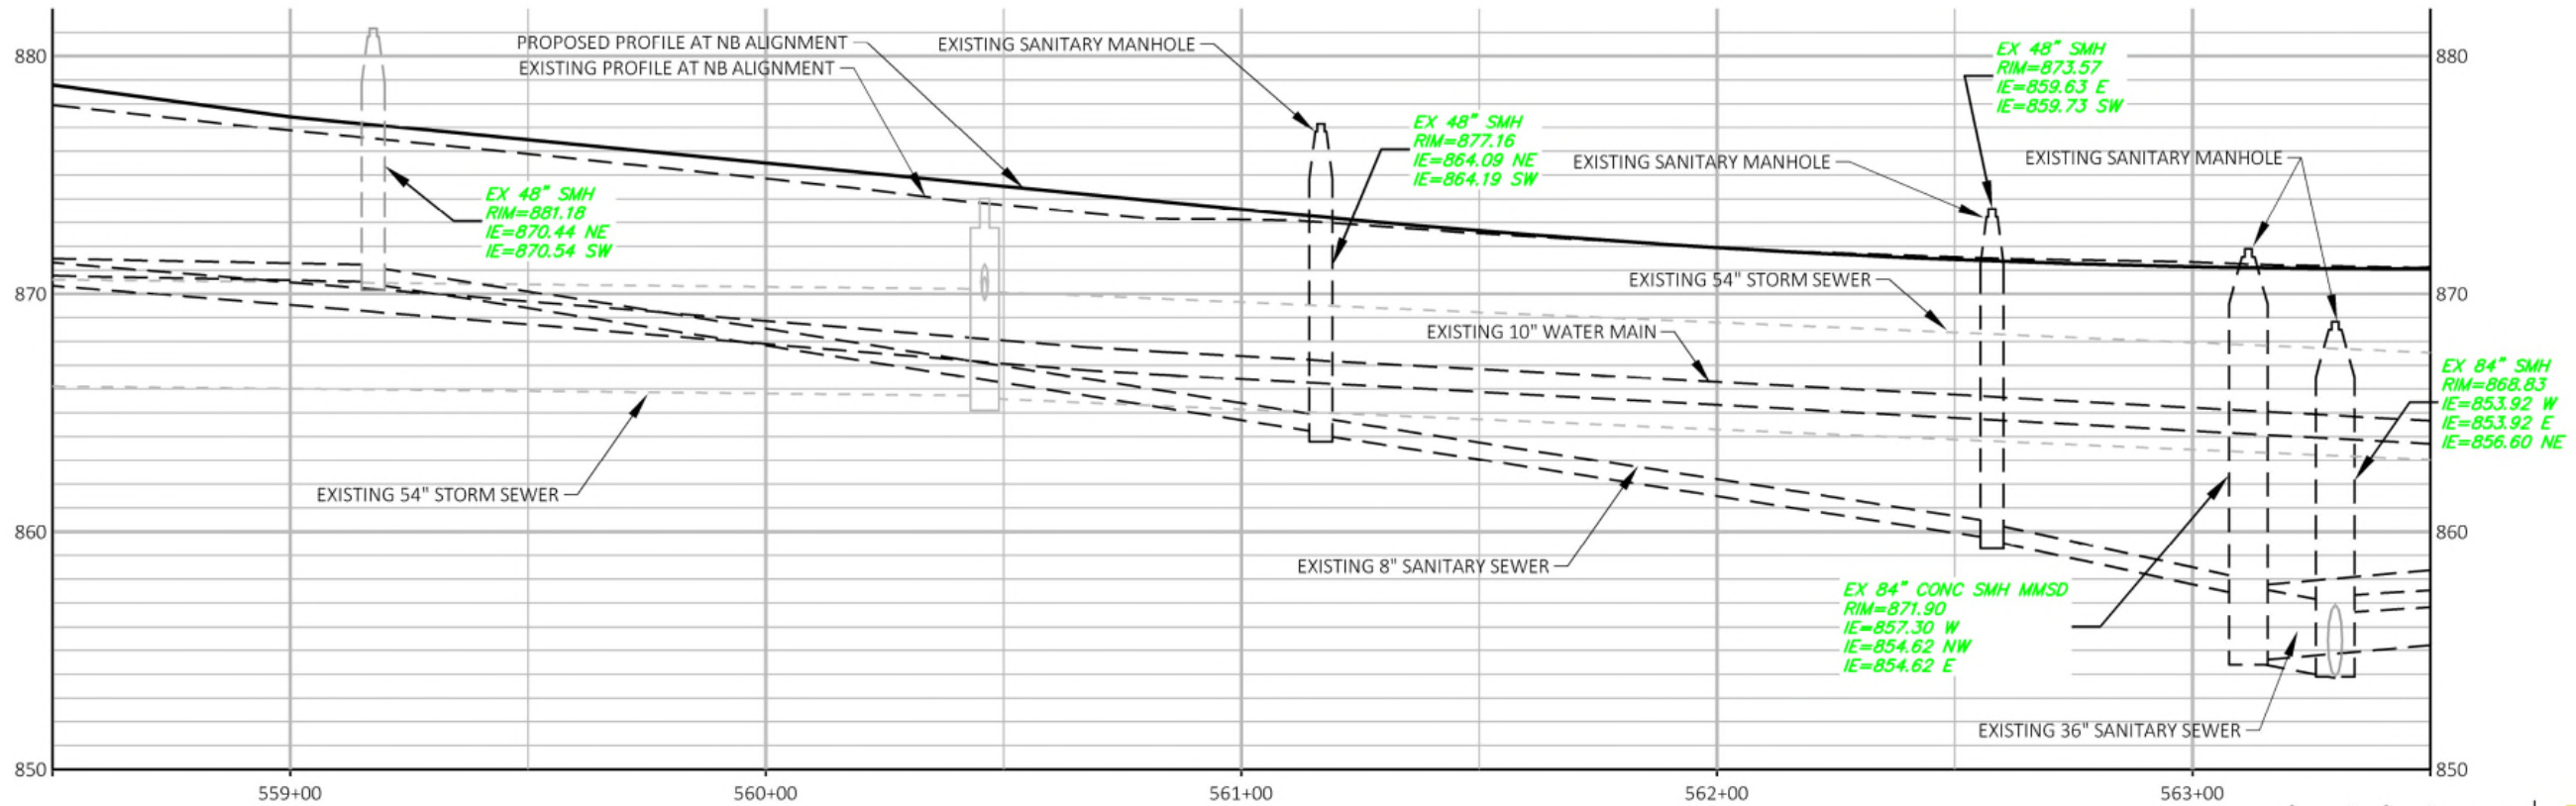



vierbicher
planners | engineers | advisors

Phone: (800) 261-3898



SHEET NO.


9 OF 22

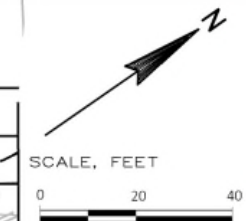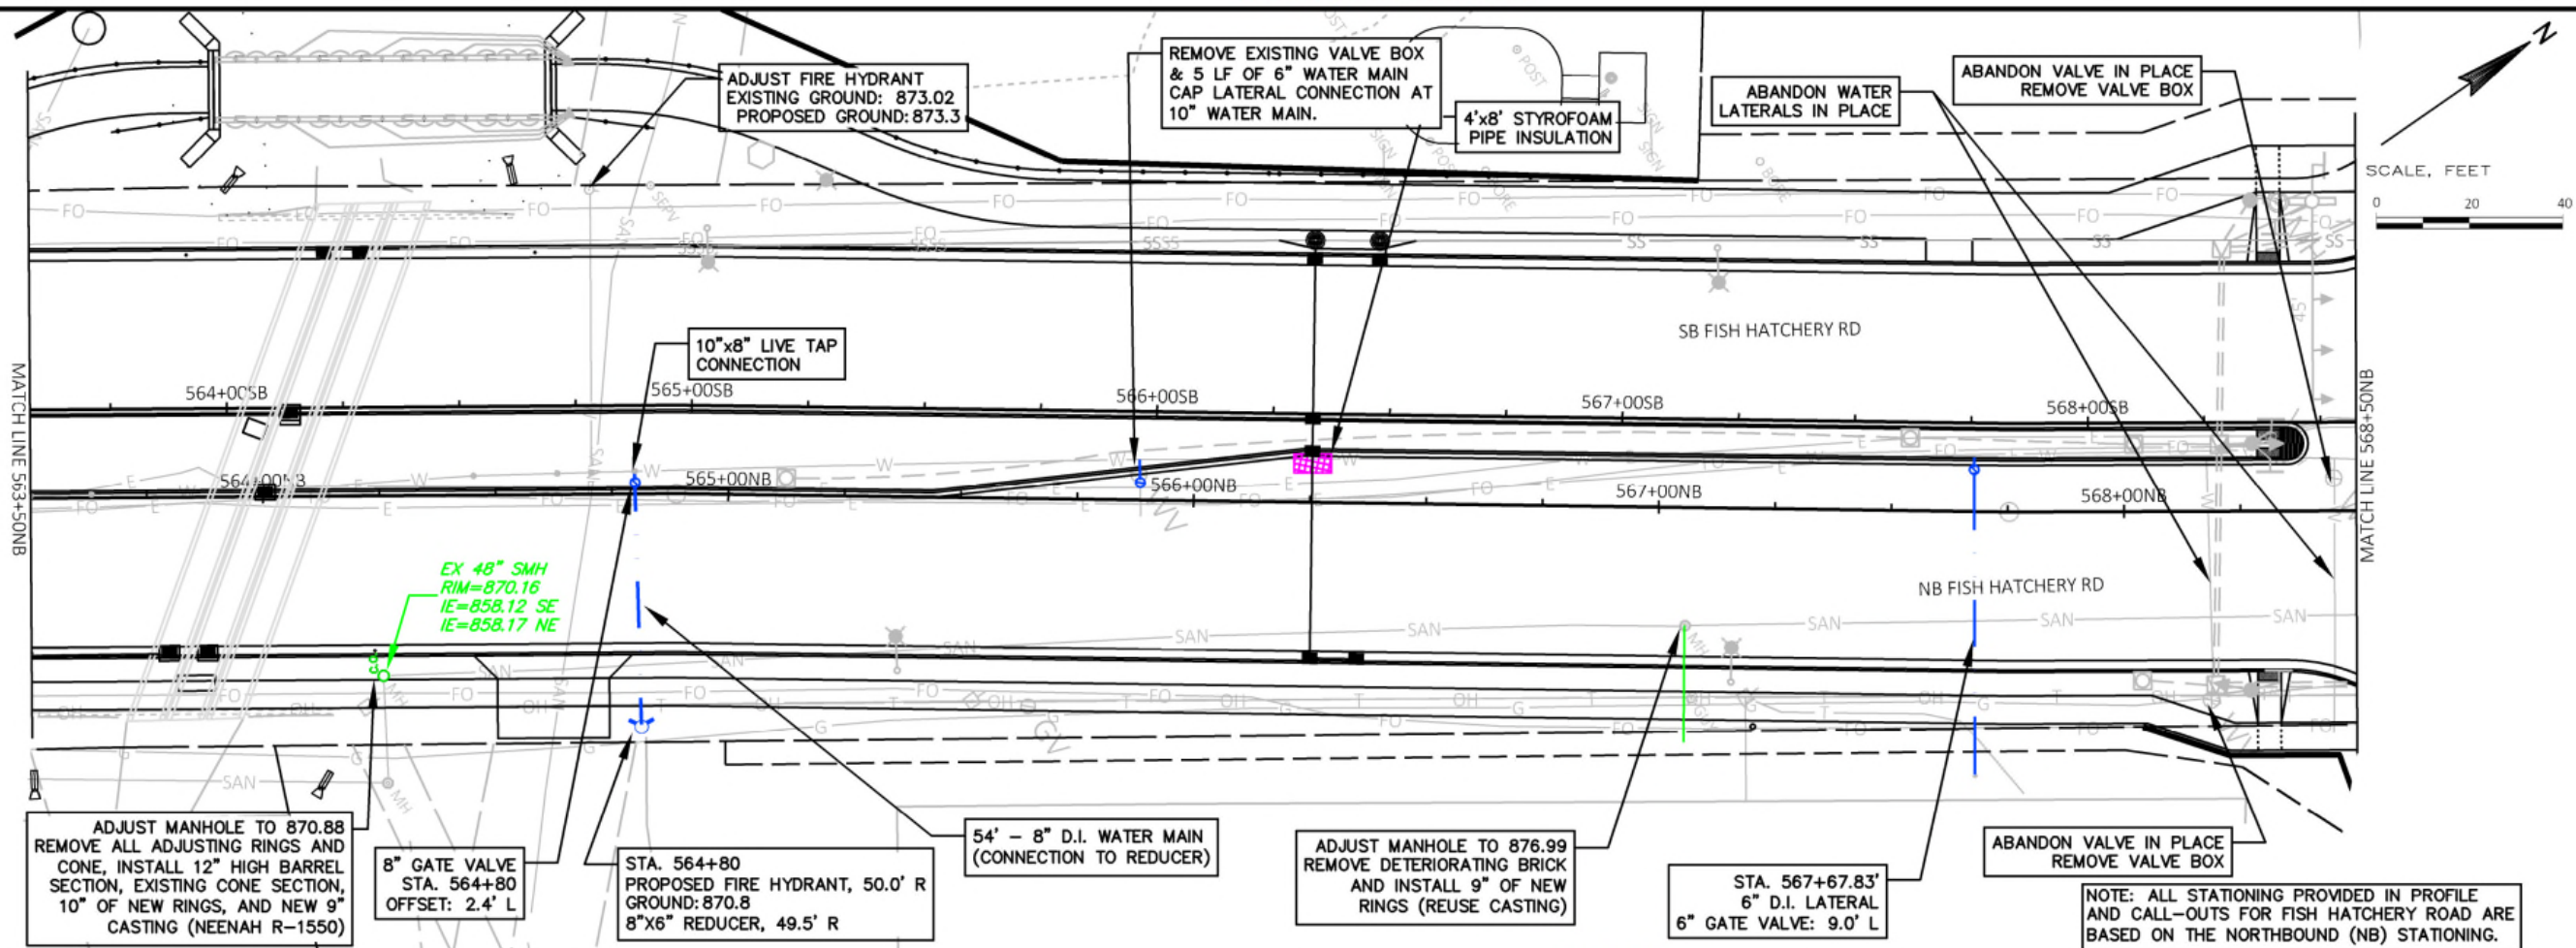

[A] Better Experience
 5400 King James Way
 Suite 200
 Madison, WI. 53719
 Phone: (608) 663-1218
 Phone: (800)-810-4012
 http://klengineering.com
 email@klengineering.com

CITY OF FITCHBURG

**SANITARY SEWER & WATER MAIN
 FISH HATCHERY RD 563+50 - 568+50**

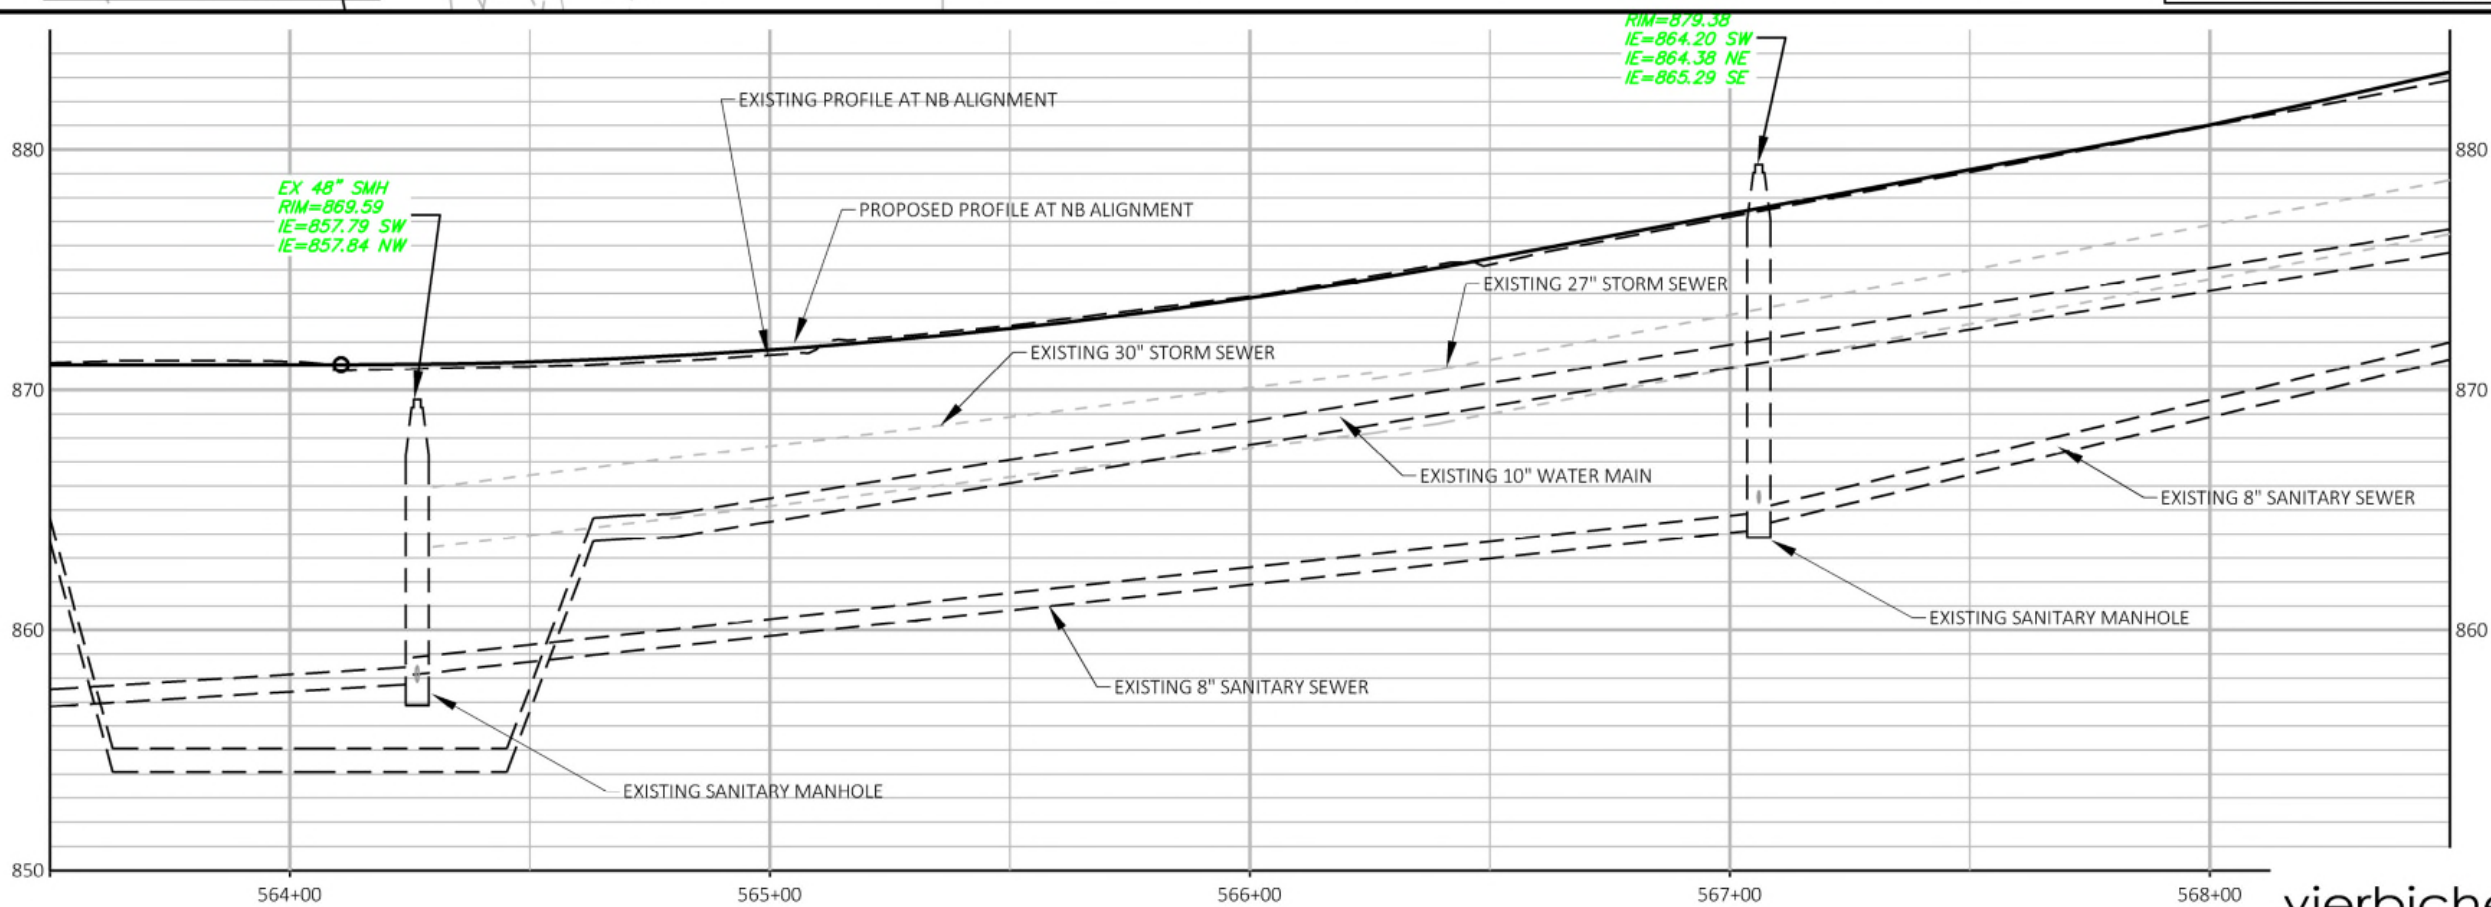

vierbicher
 planners | engineers | advisors

Phone: (800) 261-3898




SHEET NO.

10 OF 22

PLOT DATE: 10/25/2019 1:41 PM

PLOT BY: VIERBICHER

FILE NAME: M:\KL ENGINEERING\180176_FISH HATCHERY ROAD RECONSTRUCTION\CADD\FHR-SAN-W_N_CADDISS-POST.DWG

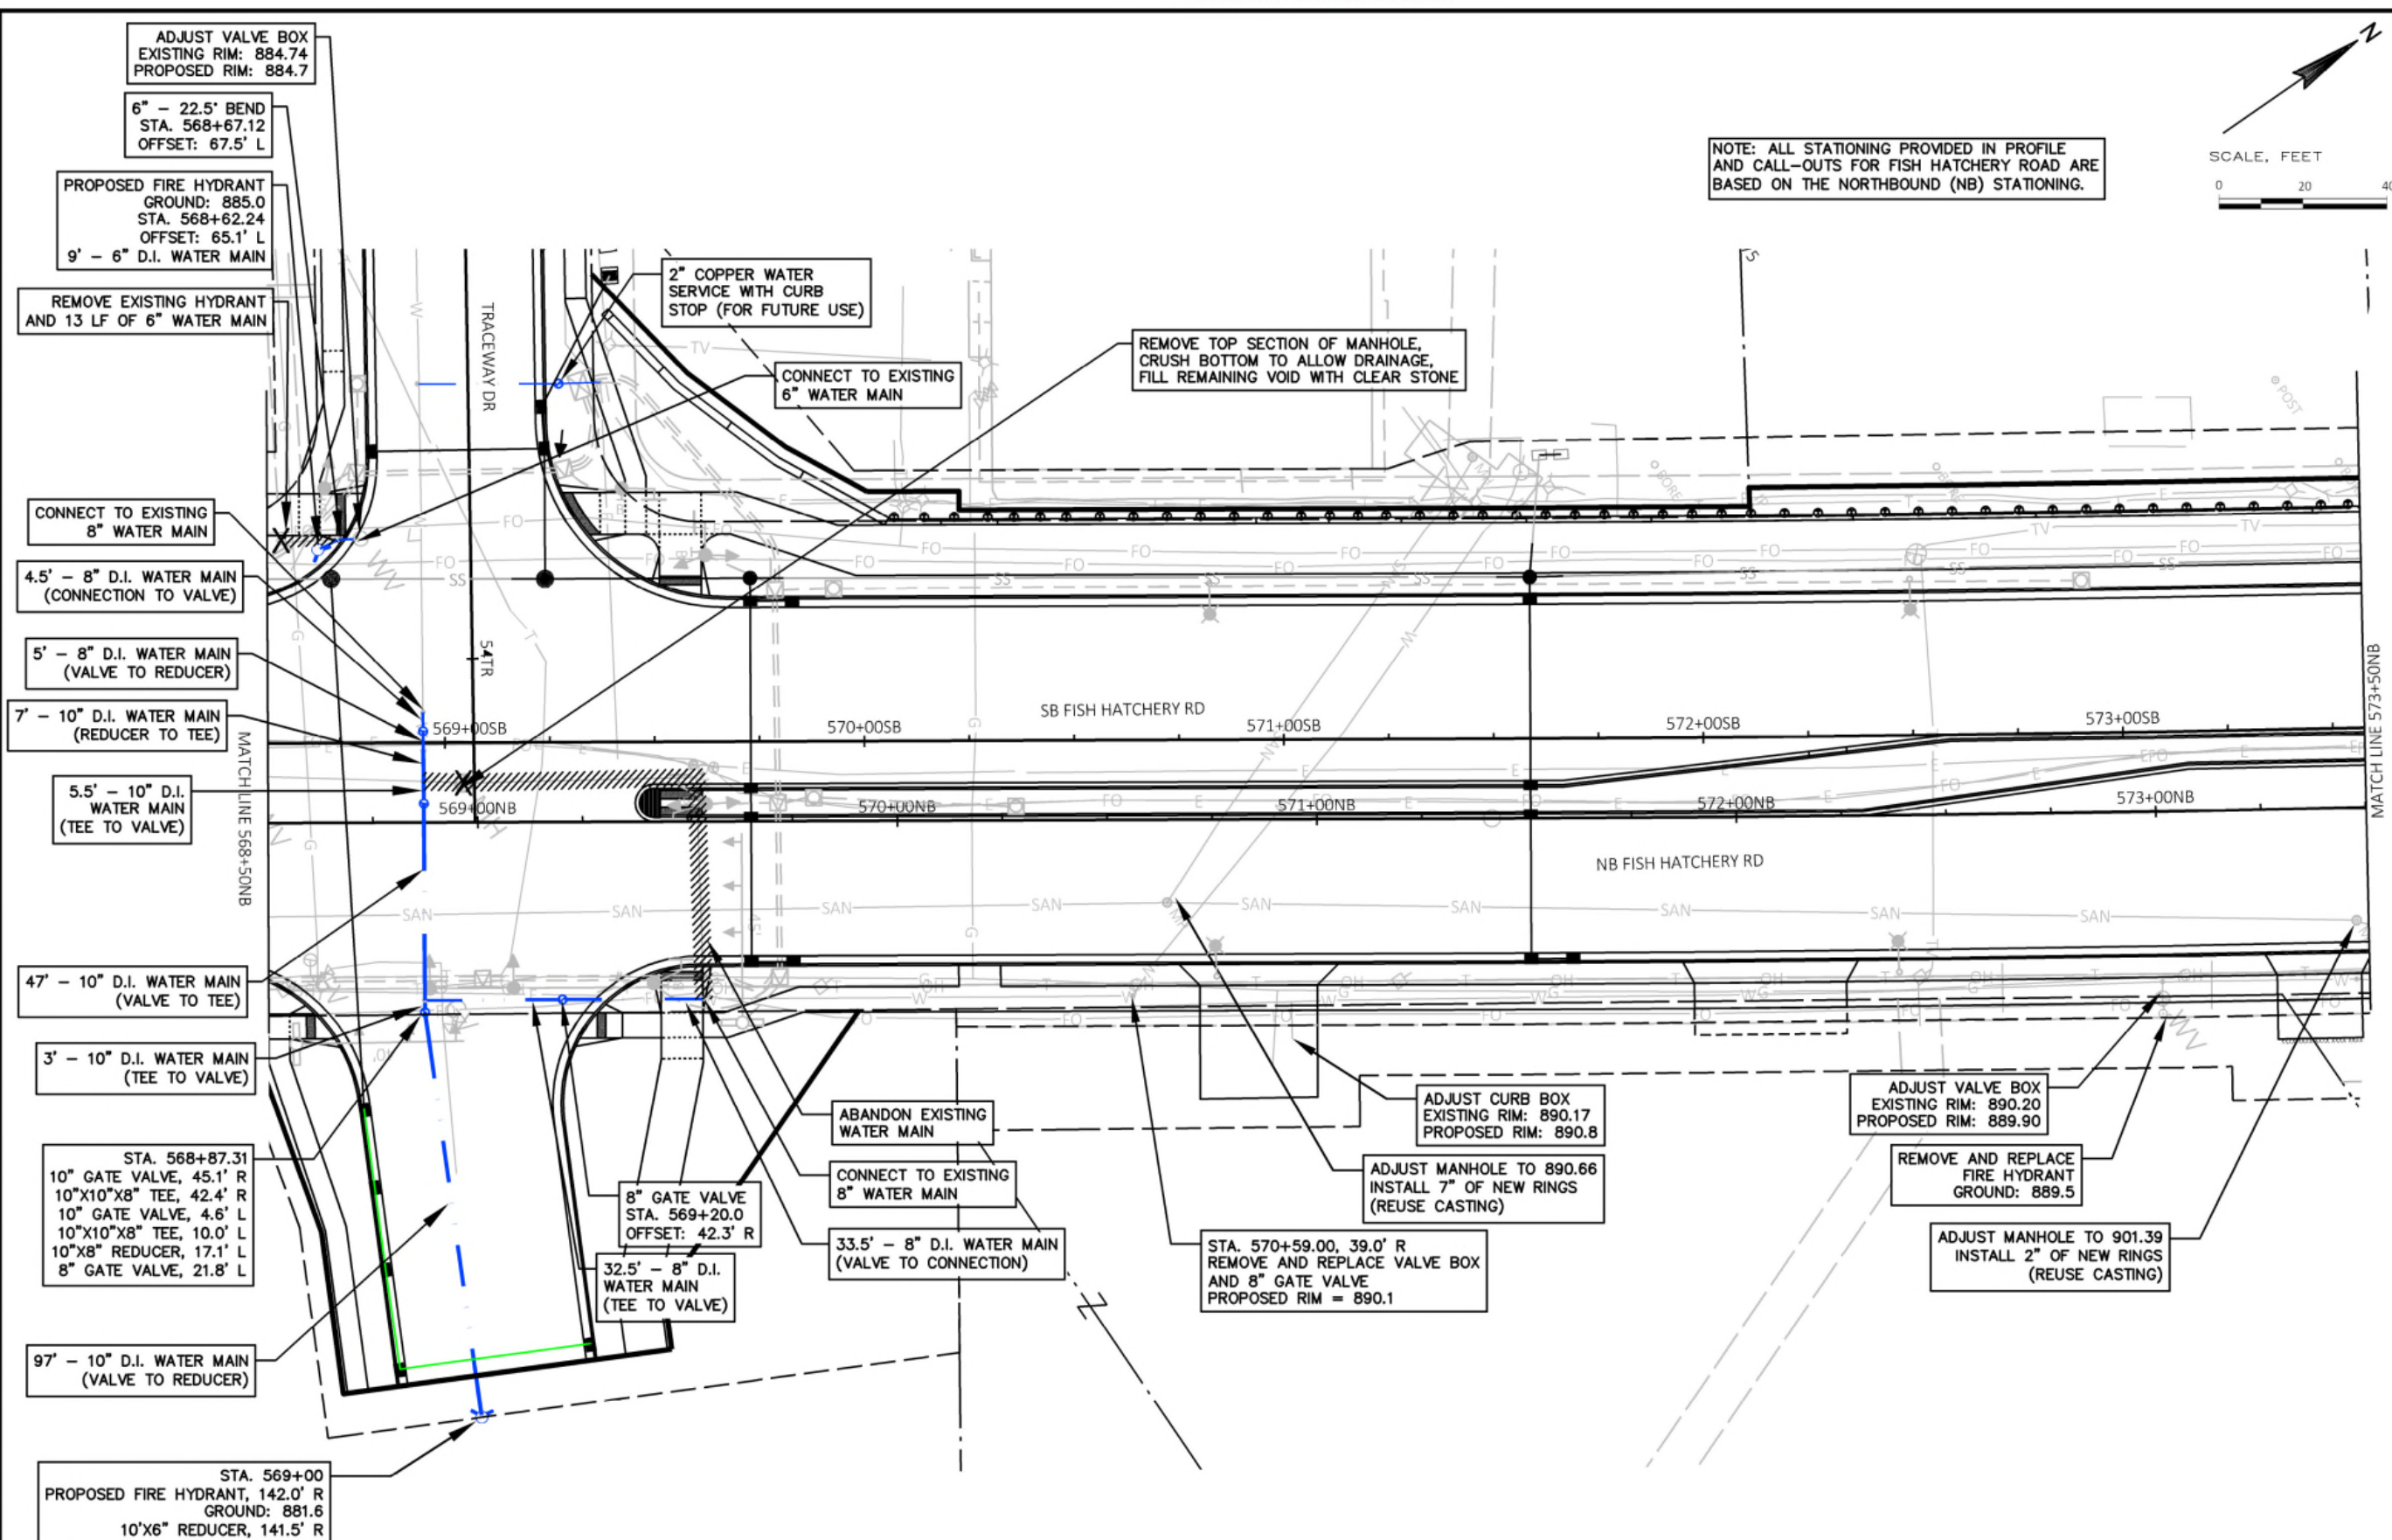

[A] Better Experience
5400 King James Way
Suite 200
Madison, WI 53719
Phone: (608) 663-1218
Phone: (800)-810-4012
http://klengineering.com
email@klengineering.com

CITY OF FITCHBURG

SANITARY SEWER & WATER MAIN
FISH HATCHERY RD 568+50 - 573+50

Project No: 19-3488
Date: OCTOBER 2019
Designed By: KJEN
Drafted By: KJEN/CHIN
Checked By: GBLA


Revisions: XX-XX-XXXX

SHEET NO.


11A OF **22**

vierbicher
planners | engineers | advisors

Phone: (800) 261-3898

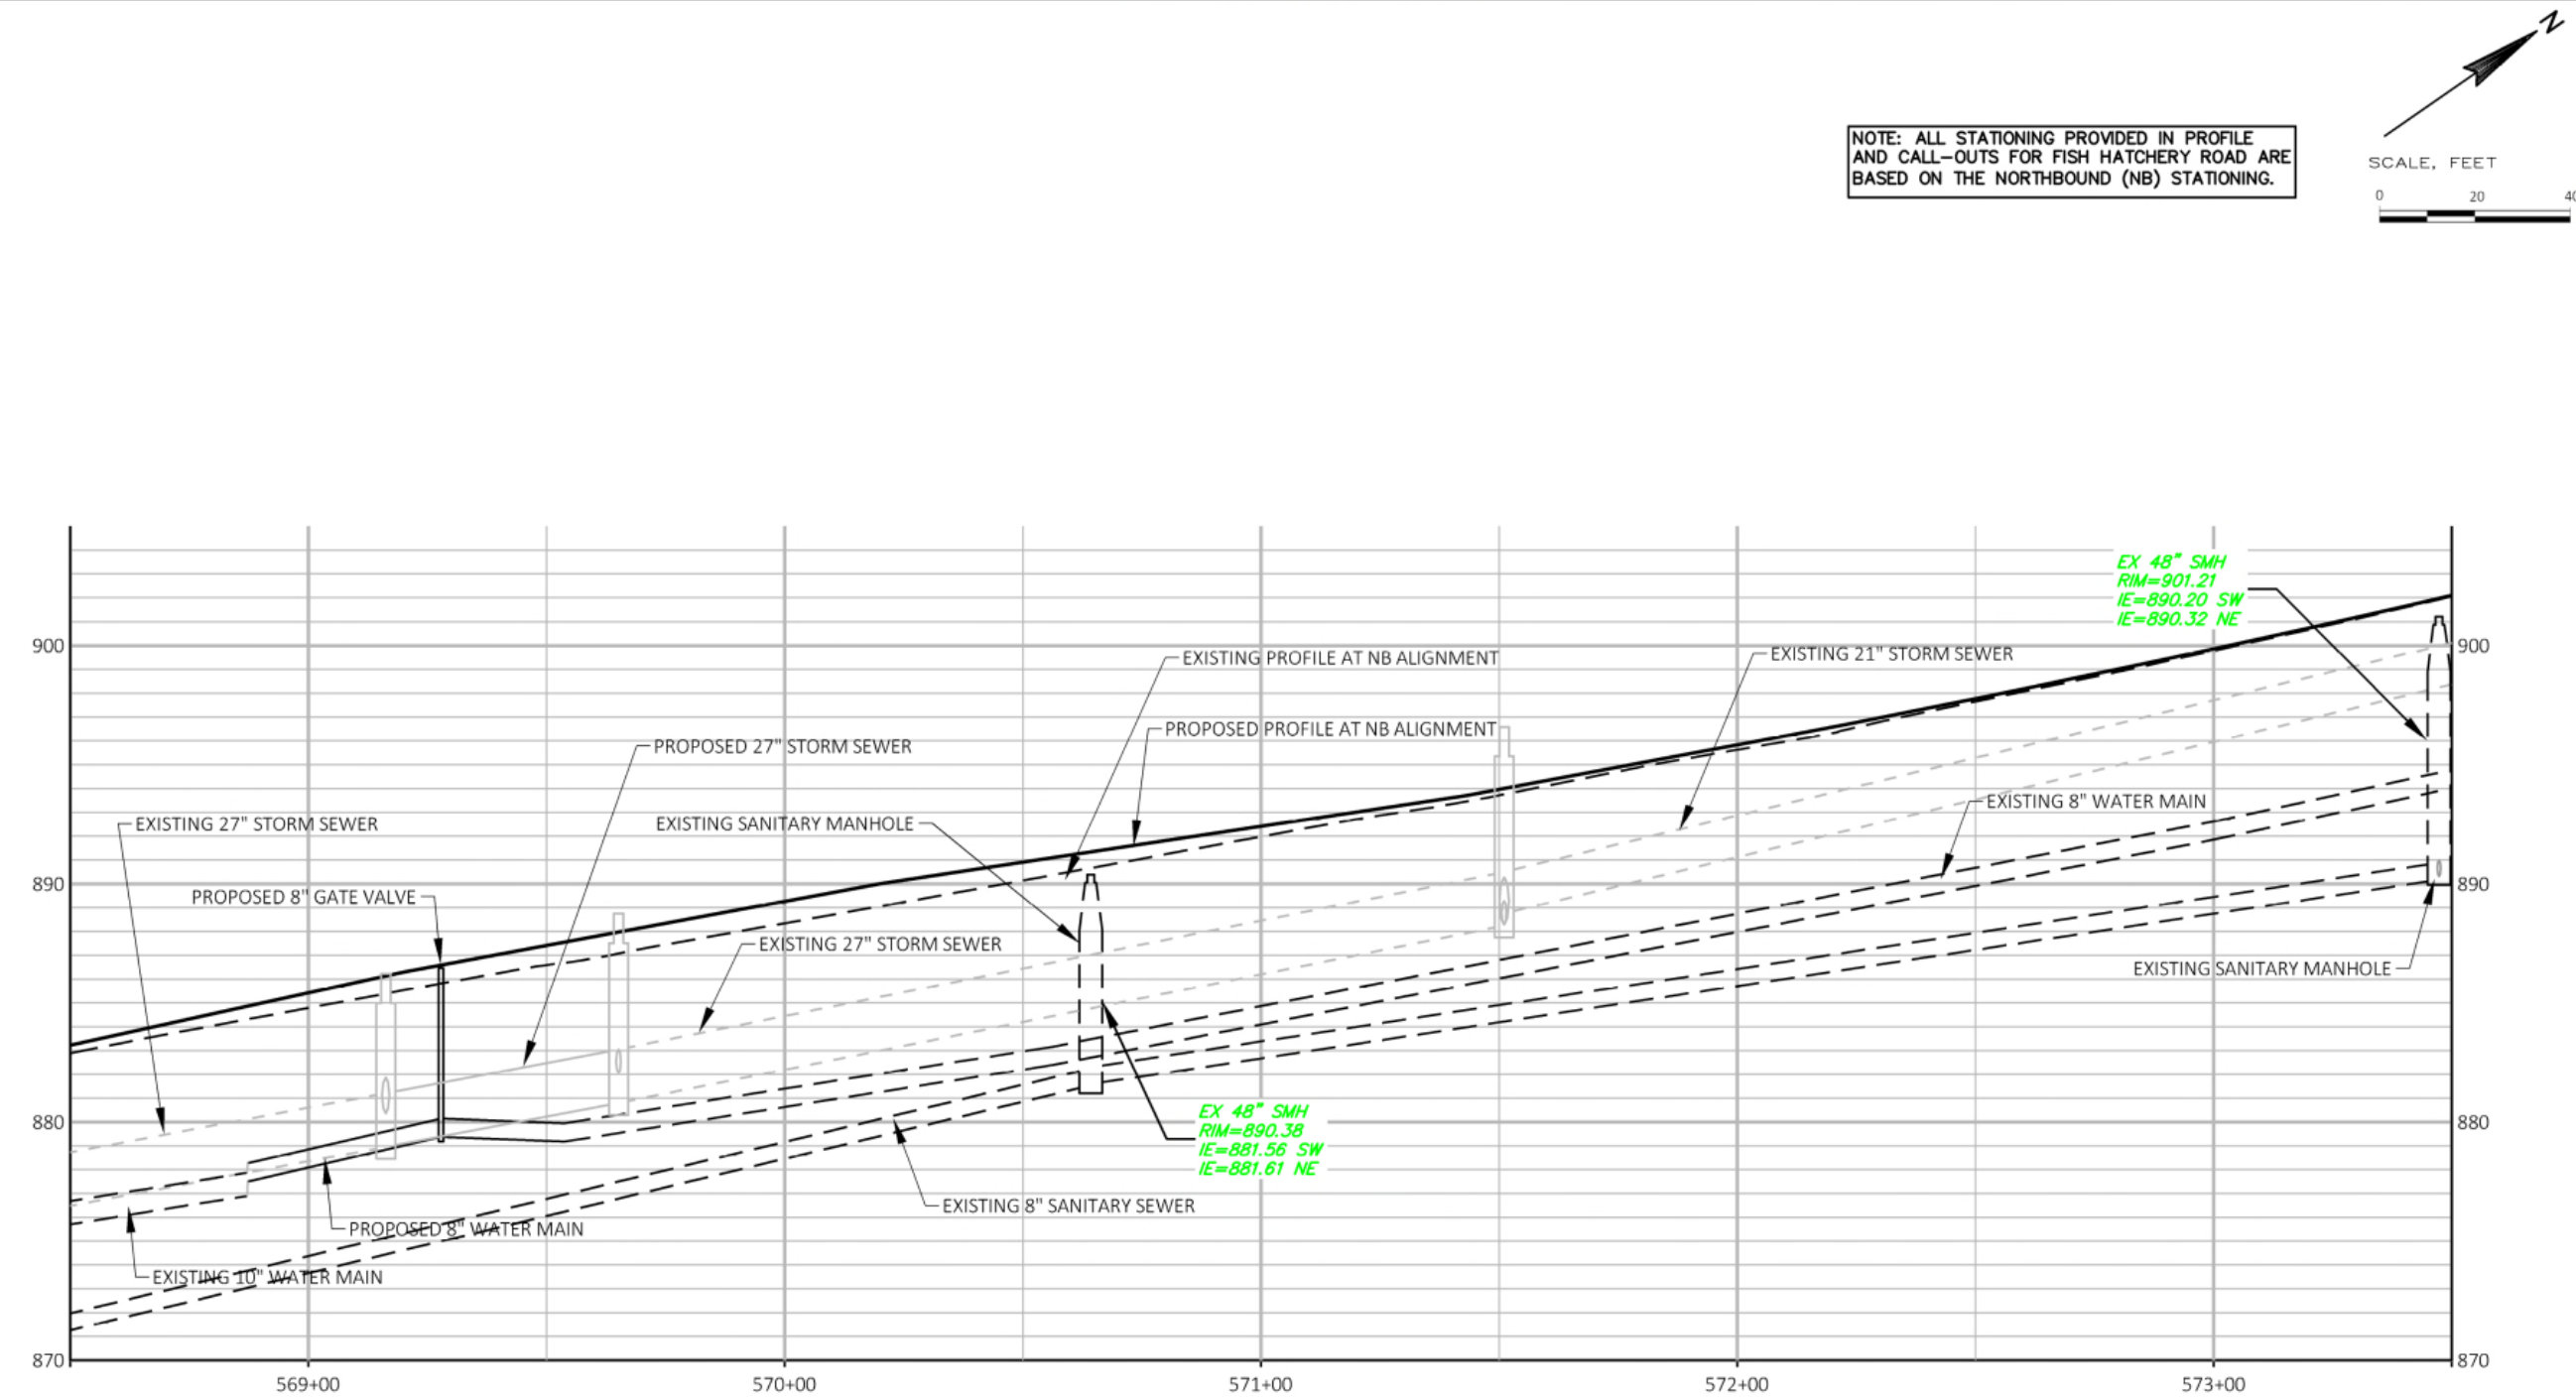

NOTE: ALL STATIONING PROVIDED IN PROFILE AND CALL-OUTS FOR FISH HATCHERY ROAD ARE BASED ON THE NORTHBOUND (NB) STATIONING.

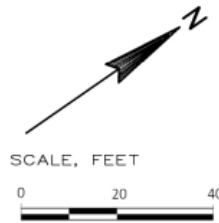

KL
Engineering
[A] Better Experience
5400 King James Way
Suite 200
Madison, WI. 53719
Phone: (608) 663-1218
Phone: (800)-810-4012
<http://klengineering.com>
email@klengineering.com

CITY OF FITCHBURG

SANITARY SEWER & WATER MAIN
FISH HATCHERY RD 568+50 - 573+50

Project No: 19-3488
Date: OCTOBER 2019
Designed By: KJEN
Drafted By: KJEN/CHIN
Checked By: GBLA

Revisions: XX-XX-XXXX

SHEET NO.

11B OF 22





PLOT DATE: 10/23/2019 4:59 PM

PLOT BY: VIERBICHER

FILE NAME: M:\KL ENGINEERING\180176_FISH HATCHERY ROAD RECONSTRUCTION\CADD\FHR-SAN-W_CADDSS-POST.DWG

APPROVED FOR CONSTRUCTION

12/16/2019

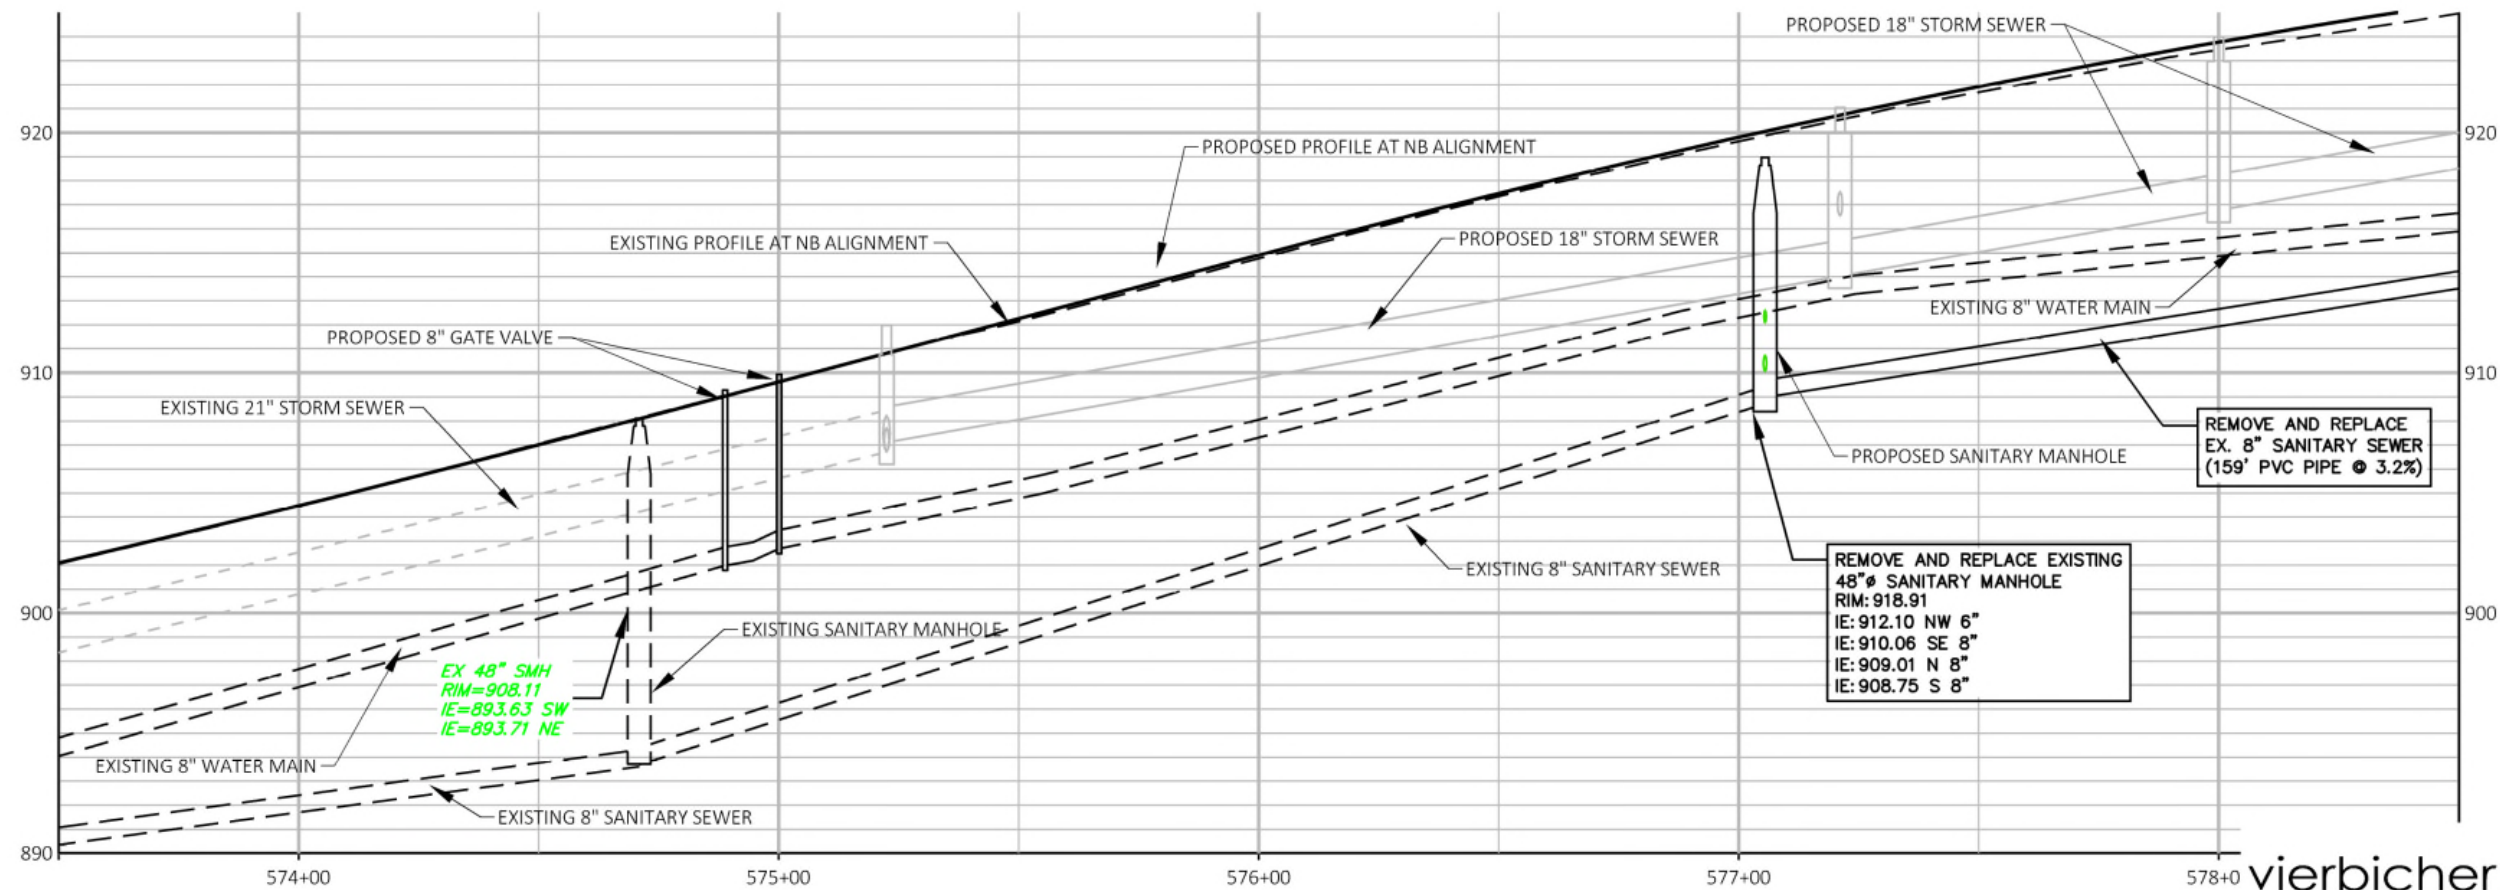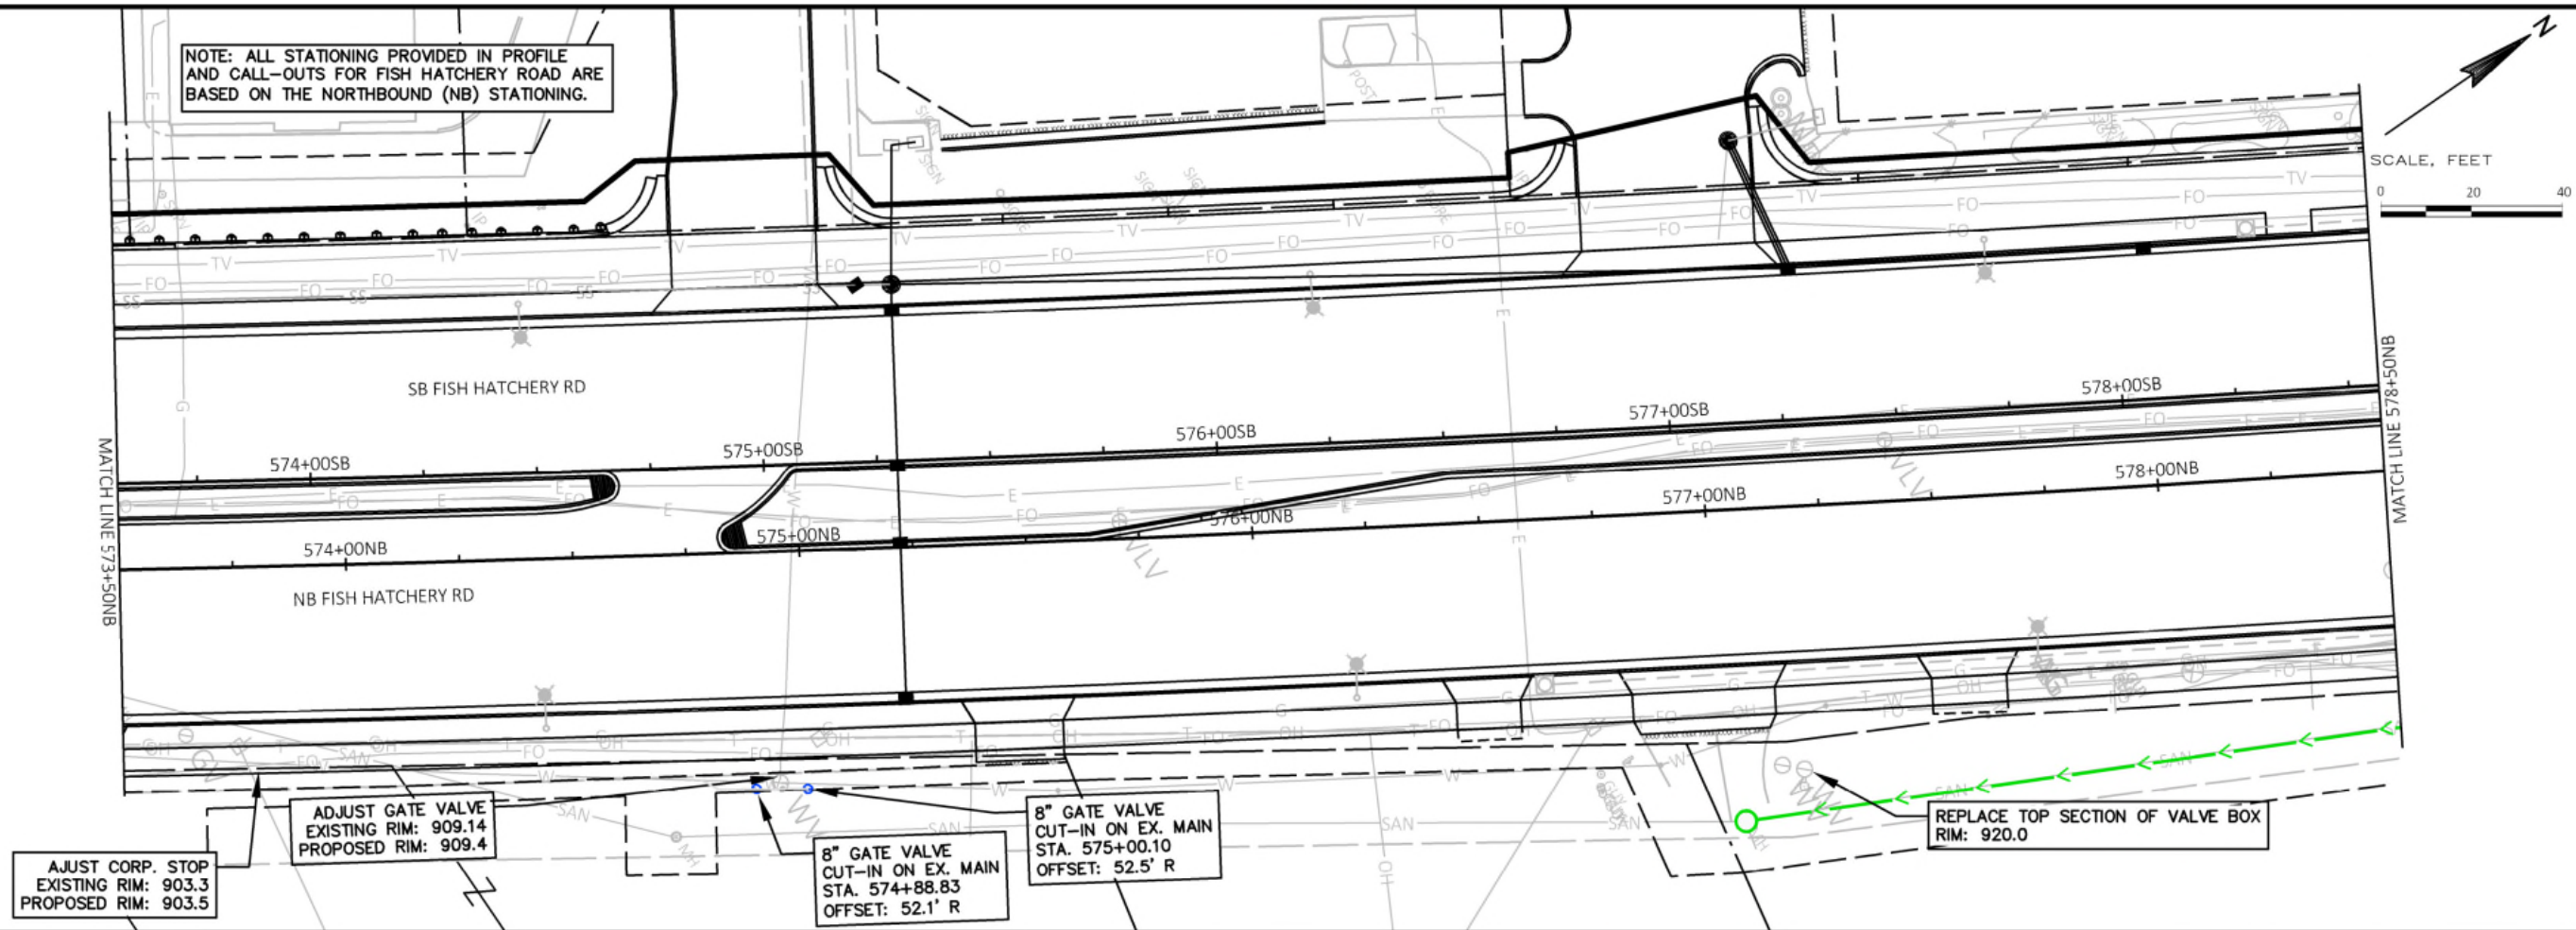

Engineering

[A] Better Experience
5400 King James Way
Suite 200
Madison, WI. 53719
Phone: (608) 663-1218
Phone: (800)-810-4012
<http://klengineering.com>
email@klengineering.com

CITY OF FITCHBURG

**SANITARY SEWER & WATER MAIN
FISH HATCHERY RD 573+50 - 578+50**

Project No: 19-3488
Date: OCTOBER 2019
Designed By: KJEN
Drafted By: KJEN/CHIN
Checked By: GBLA

Revisions: XX-XX-XXXX


SHEET NO.

12 OF **22**

vierbicher
planners | engineers | advisors

Phone: (800) 261-3898



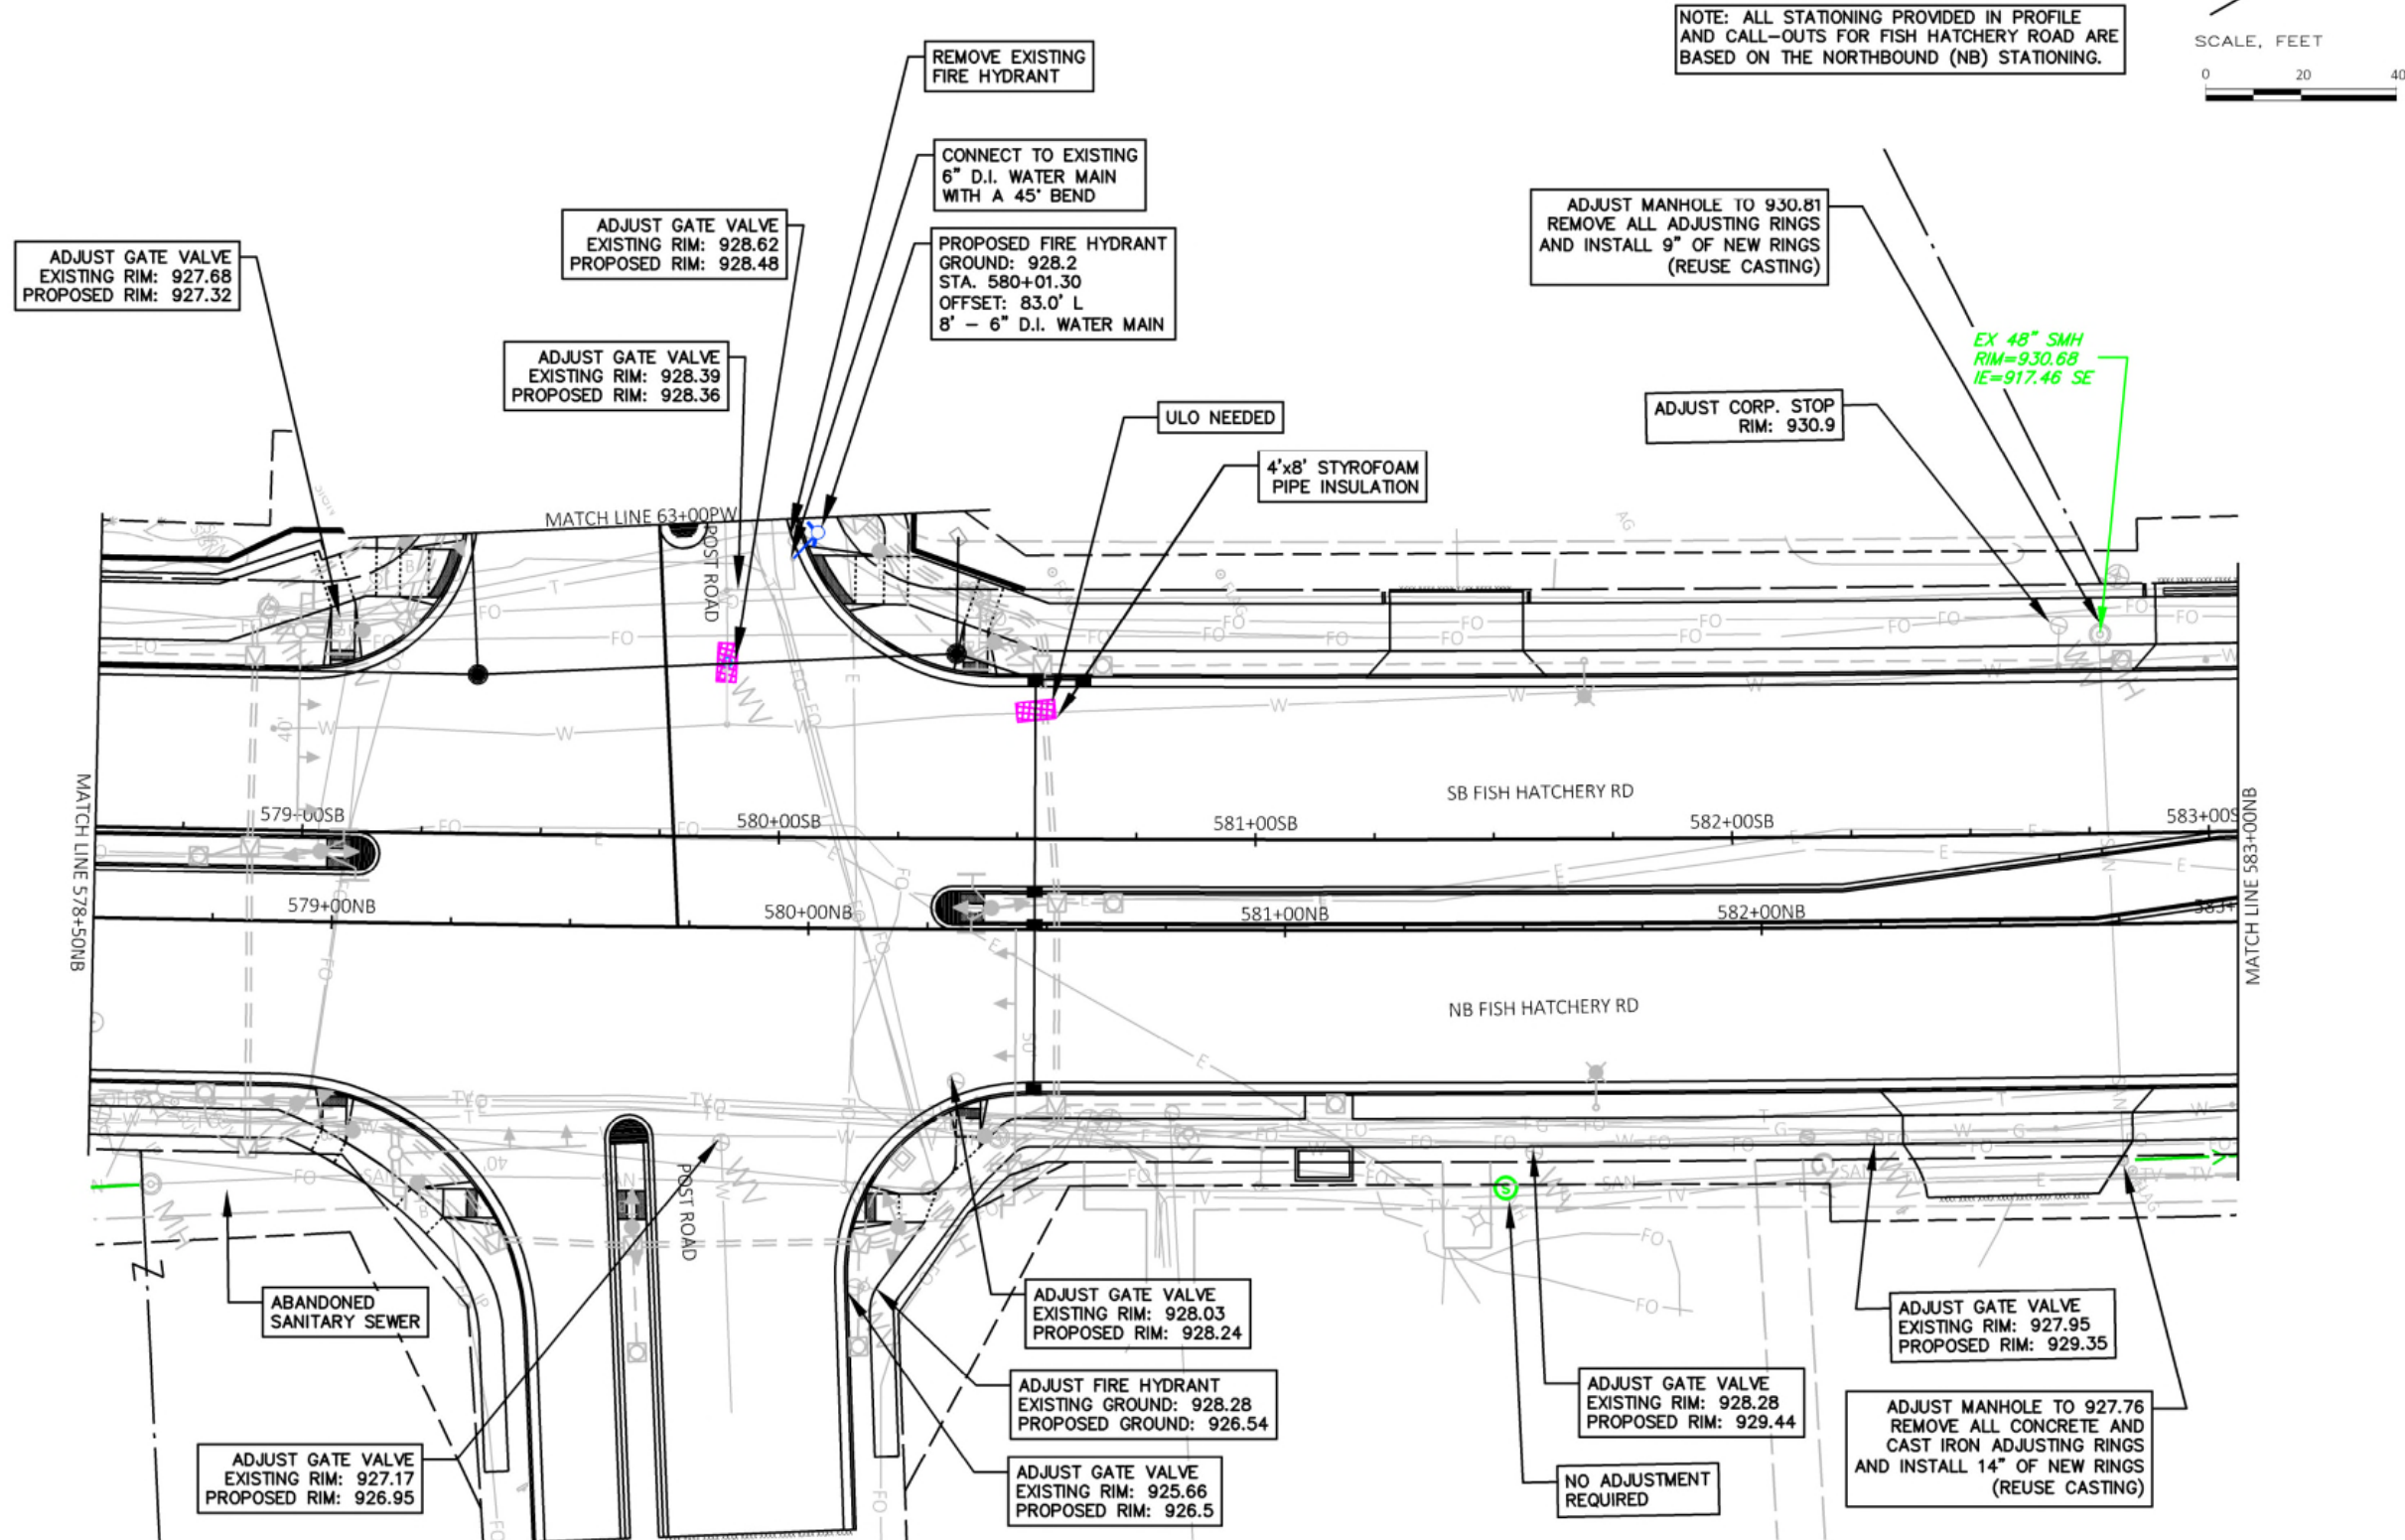

[A] Better Experience
5400 King James Way
Suite 200
Madison, WI. 53719
Phone: (608) 663-1218
Phone: (800)-810-4012
http://klengineering.com
email@klengineering.com

CITY OF FITCHBURG

SANITARY SEWER & WATER MAIN
FISH HATCHERY RD 578+50 - 583+00

Project No: 19-3488
Date: OCTOBER 2019
Designed By: KJEN
Drafted By: KJEN/CHIN
Checked By: GBLA

Revisions: XX-XX-XXXX


SHEET NO.

13A OF 22


vierbicher
planners | engineers | advisors



Phone: (800) 261-3898

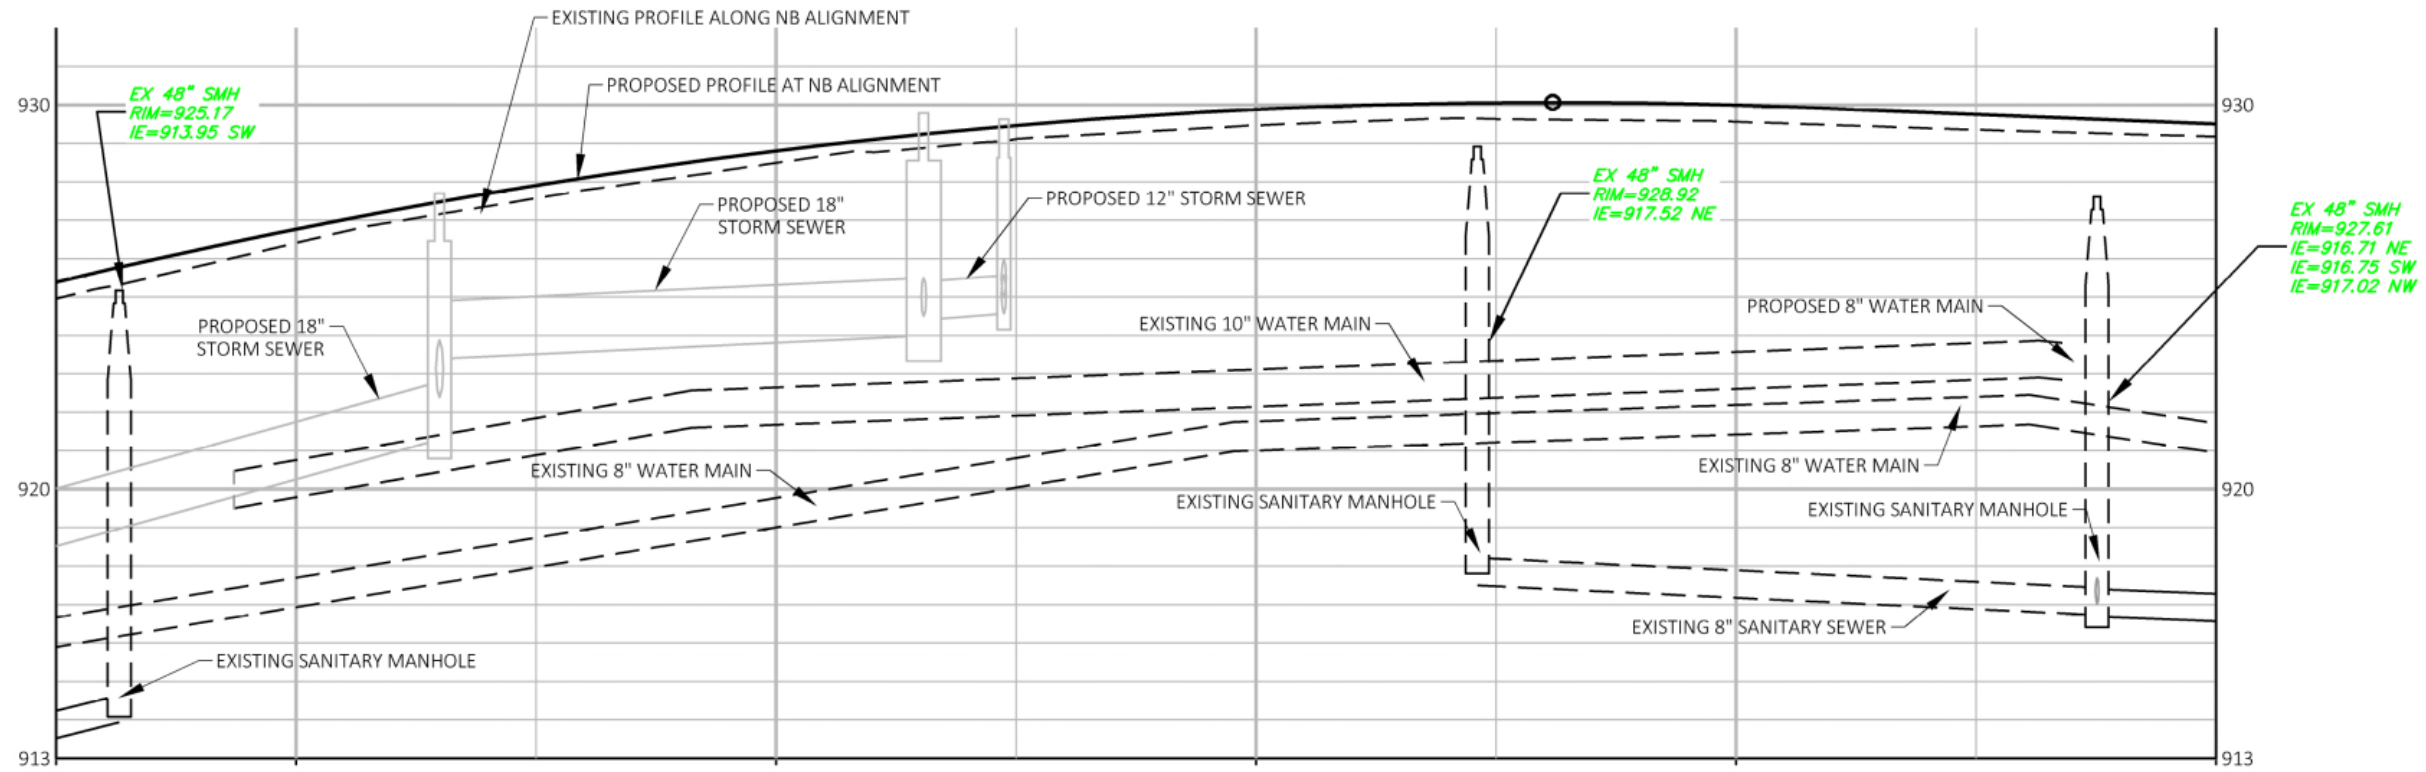

NOTE: ALL STATIONING PROVIDED IN PROFILE AND CALL-OUTS FOR FISH HATCHERY ROAD ARE BASED ON THE NORTHBOUND (NB) STATIONING.

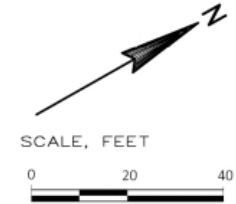

KL
Engineering
[A] Better Experience
5400 King James Way
Suite 200
Madison, WI. 53719
Phone: (608) 663-1218
Phone: (800)-810-4012
<http://klengineering.com>
email@klengineering.com

CITY OF FITCHBURG

SANITARY SEWER & WATER MAIN

FISH HATCHERY RD 578+50 - 583+00

Project No: 19-3488
Date: OCTOBER 2019
Designed By: KJEN
Drafted By: KJEN/CHIN
Checked By: GBLA



Revisions: XX-XX-XXXX

SHEET NO.

13B OF **22**


vierbicher
planners | engineers | advisors
Phone: (800) 261-3898



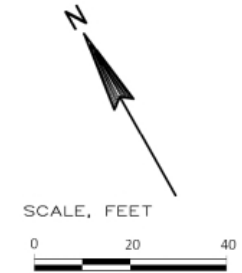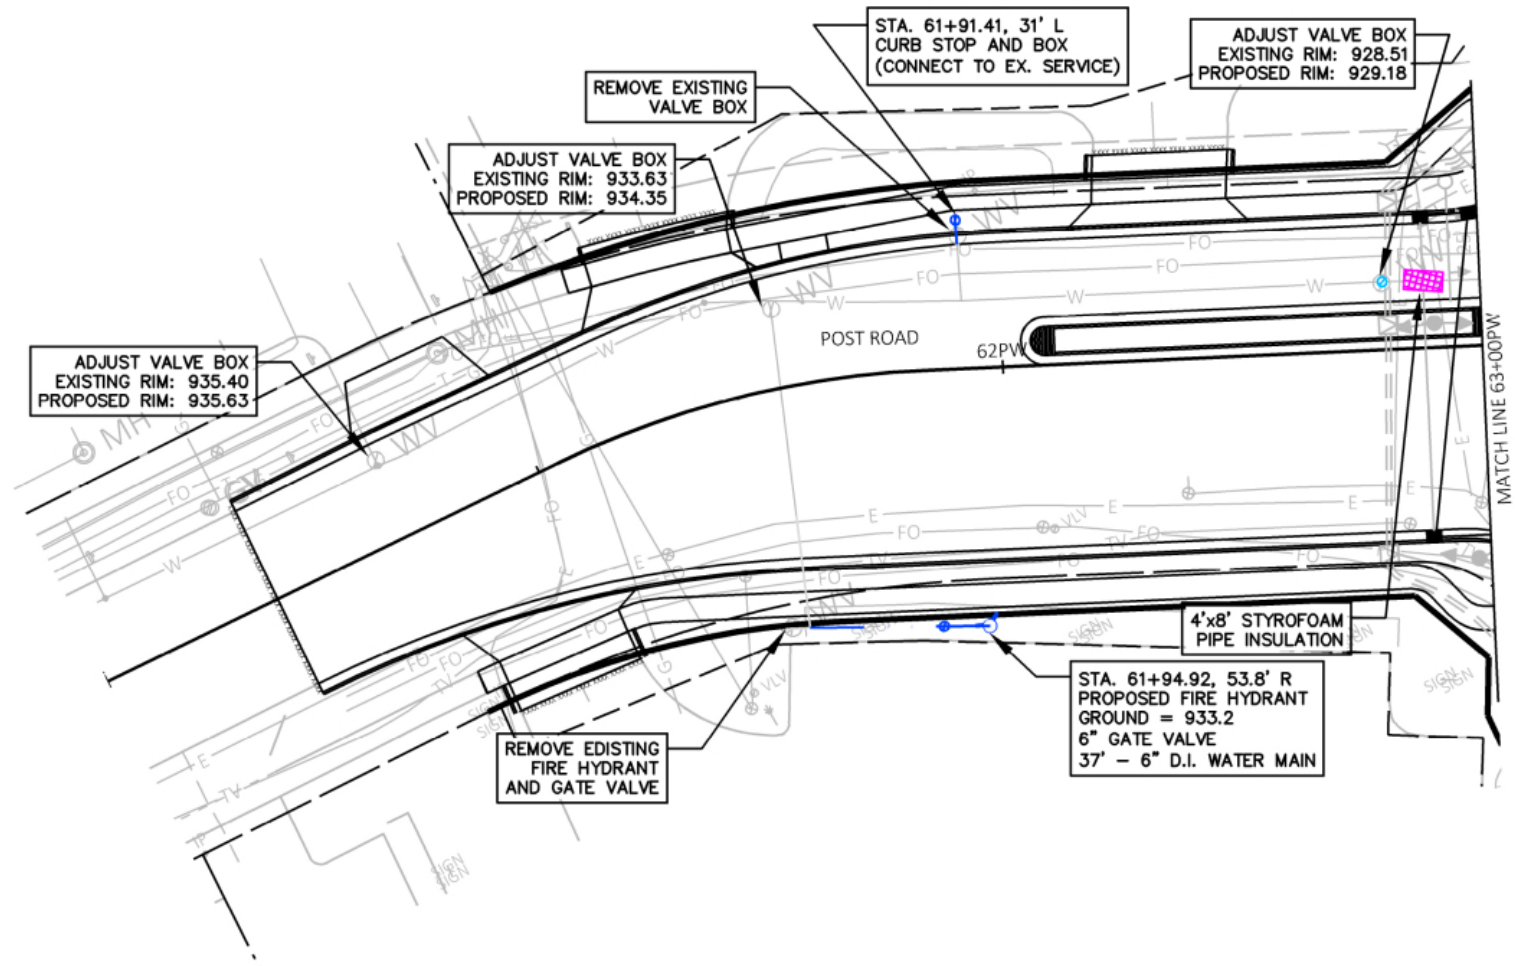

KL
Engineering
[A] Better Experience
5400 King James Way
Suite 200
Madison, WI. 53719
Phone: (608) 663-1218
Phone: (800)-810-4012
http://klengineering.com
email@klengineering.com

CITY OF FITCHBURG
SANITARY SEWER & WATER MAIN
POST ROAD 60+00 - 63+00

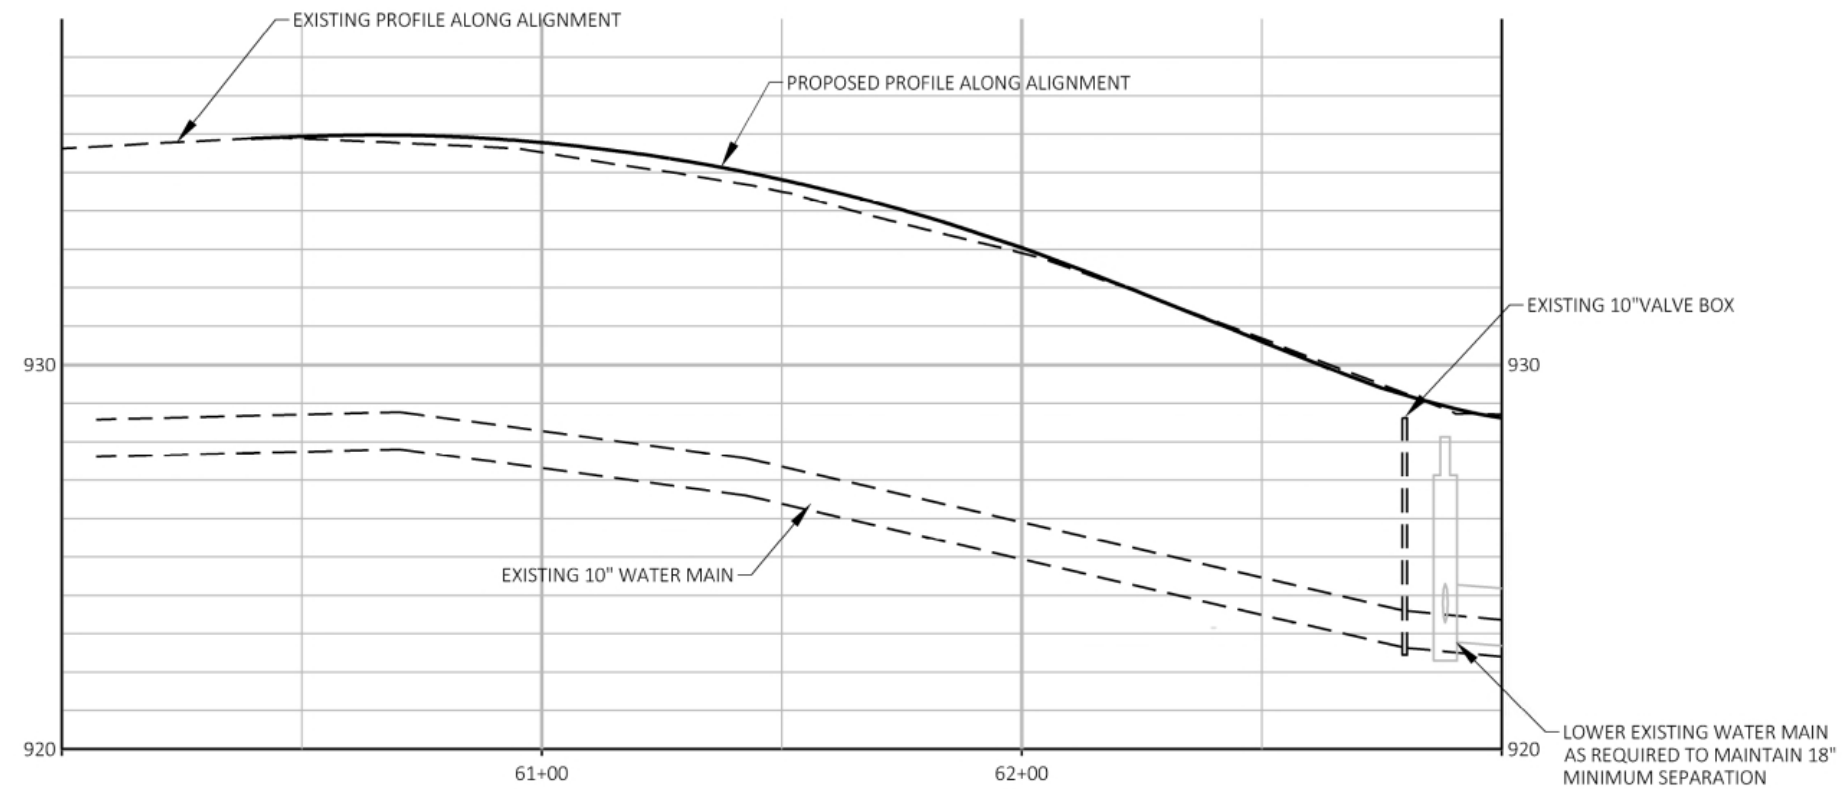

vierbicher
planners | engineers | advisors
Phone: (800) 261-3898




Project No: 19-3488
Date: OCTOBER 2019
Designed By: KJEN
Drafted By: KJEN/CHIN
Checked By: GBLA

Revisions: XX-XX-XXXX

SHEET NO.

14 OF **22**

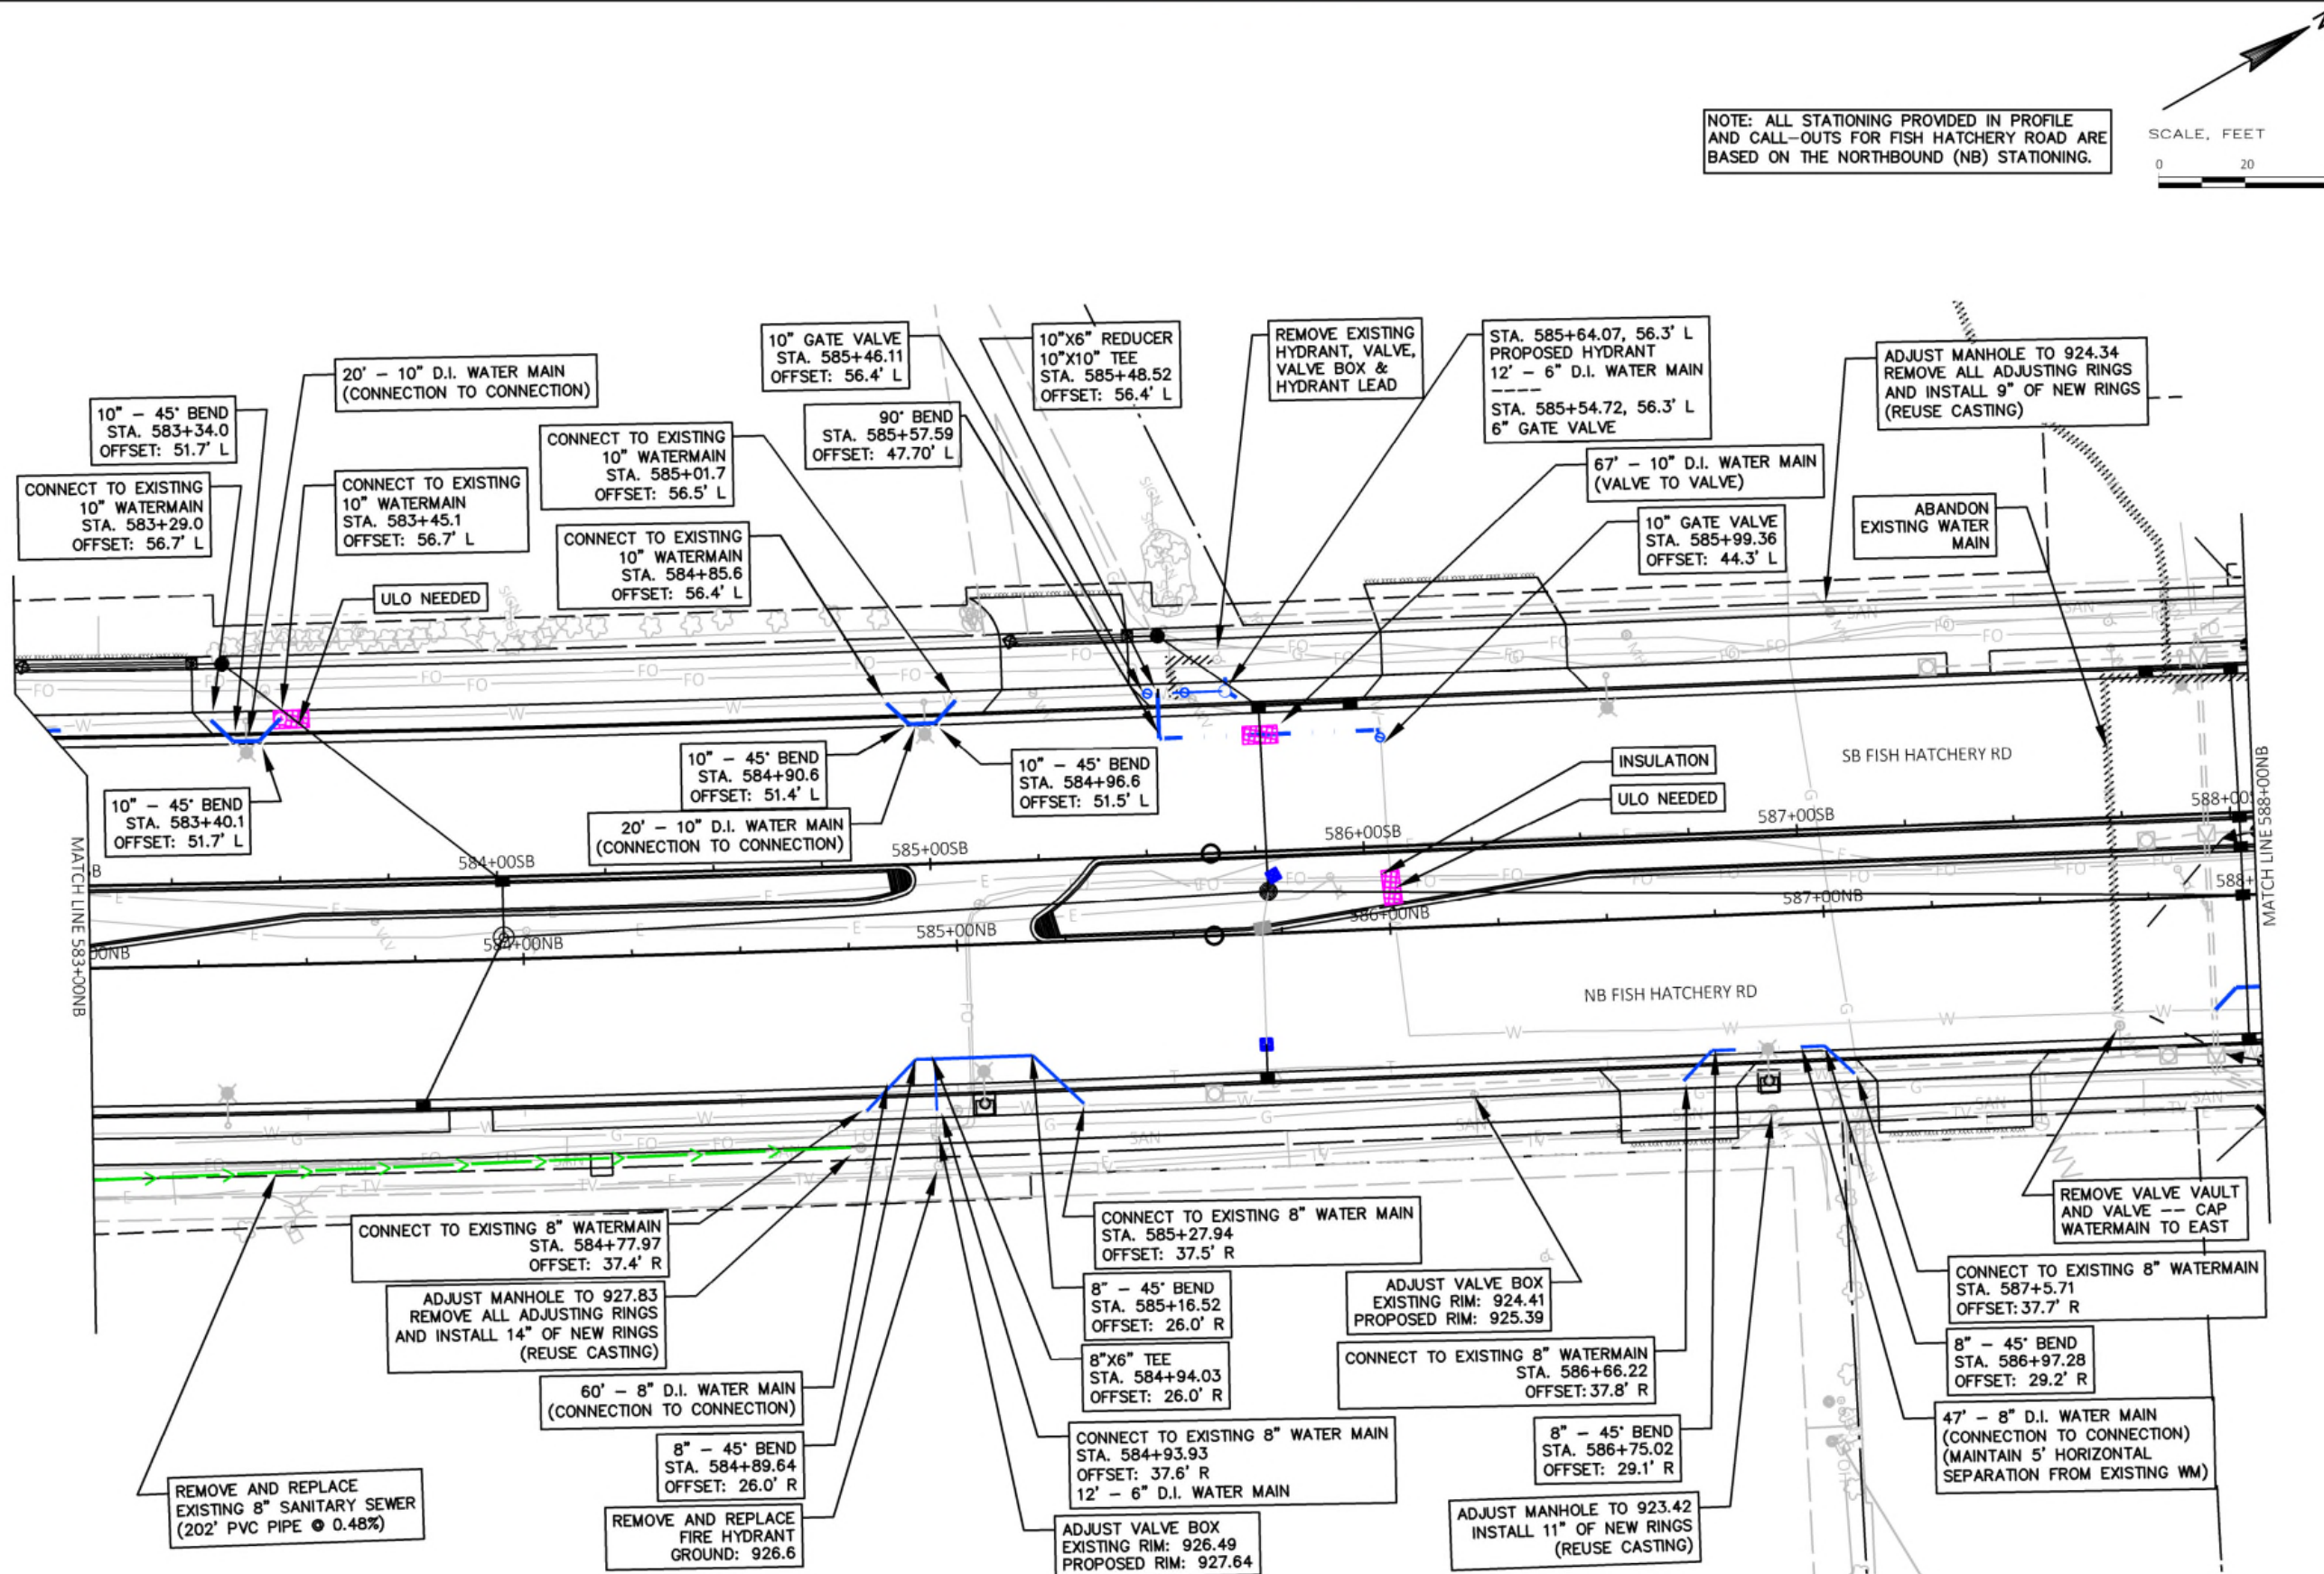

KL Engineering
[A] Better Experience
5400 King James Way
Suite 200
Madison, WI. 53719
Phone: (608) 663-1218
Phone: (800)-810-4012
http://klengineering.com
email@klengineering.com

CITY OF FITCHBURG

**SANITARY SEWER & WATER MAIN
FISH HATCHERY RD 583+00 - 588+00**

Project No: 19-3488
Date: OCTOBER 2019
Designed By: KJEN
Drafted By: KJEN/CHIN
Checked By: GBLA

Revisions: XX-XX-XXXX


SHEET NO.

15A OF 22


vierbicher
planners | engineers | advisors

Phone: (800) 261-3898

FILE NAME : M:\KL ENGINEERING\180176_FISH HATCHERY ROAD RECONSTRUCTION\CADD\FHR-SAN-W_POST-EOP.DWG PLOT DATE : 10/23/2019 5:59 PM PLOT BY : VIERBICHER

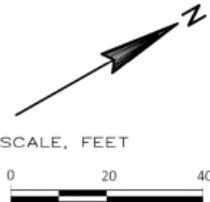

NOTE: ALL STATIONING PROVIDED IN PROFILE AND CALL-OUTS FOR FISH HATCHERY ROAD ARE BASED ON THE NORTHBOUND (NB) STATIONING.

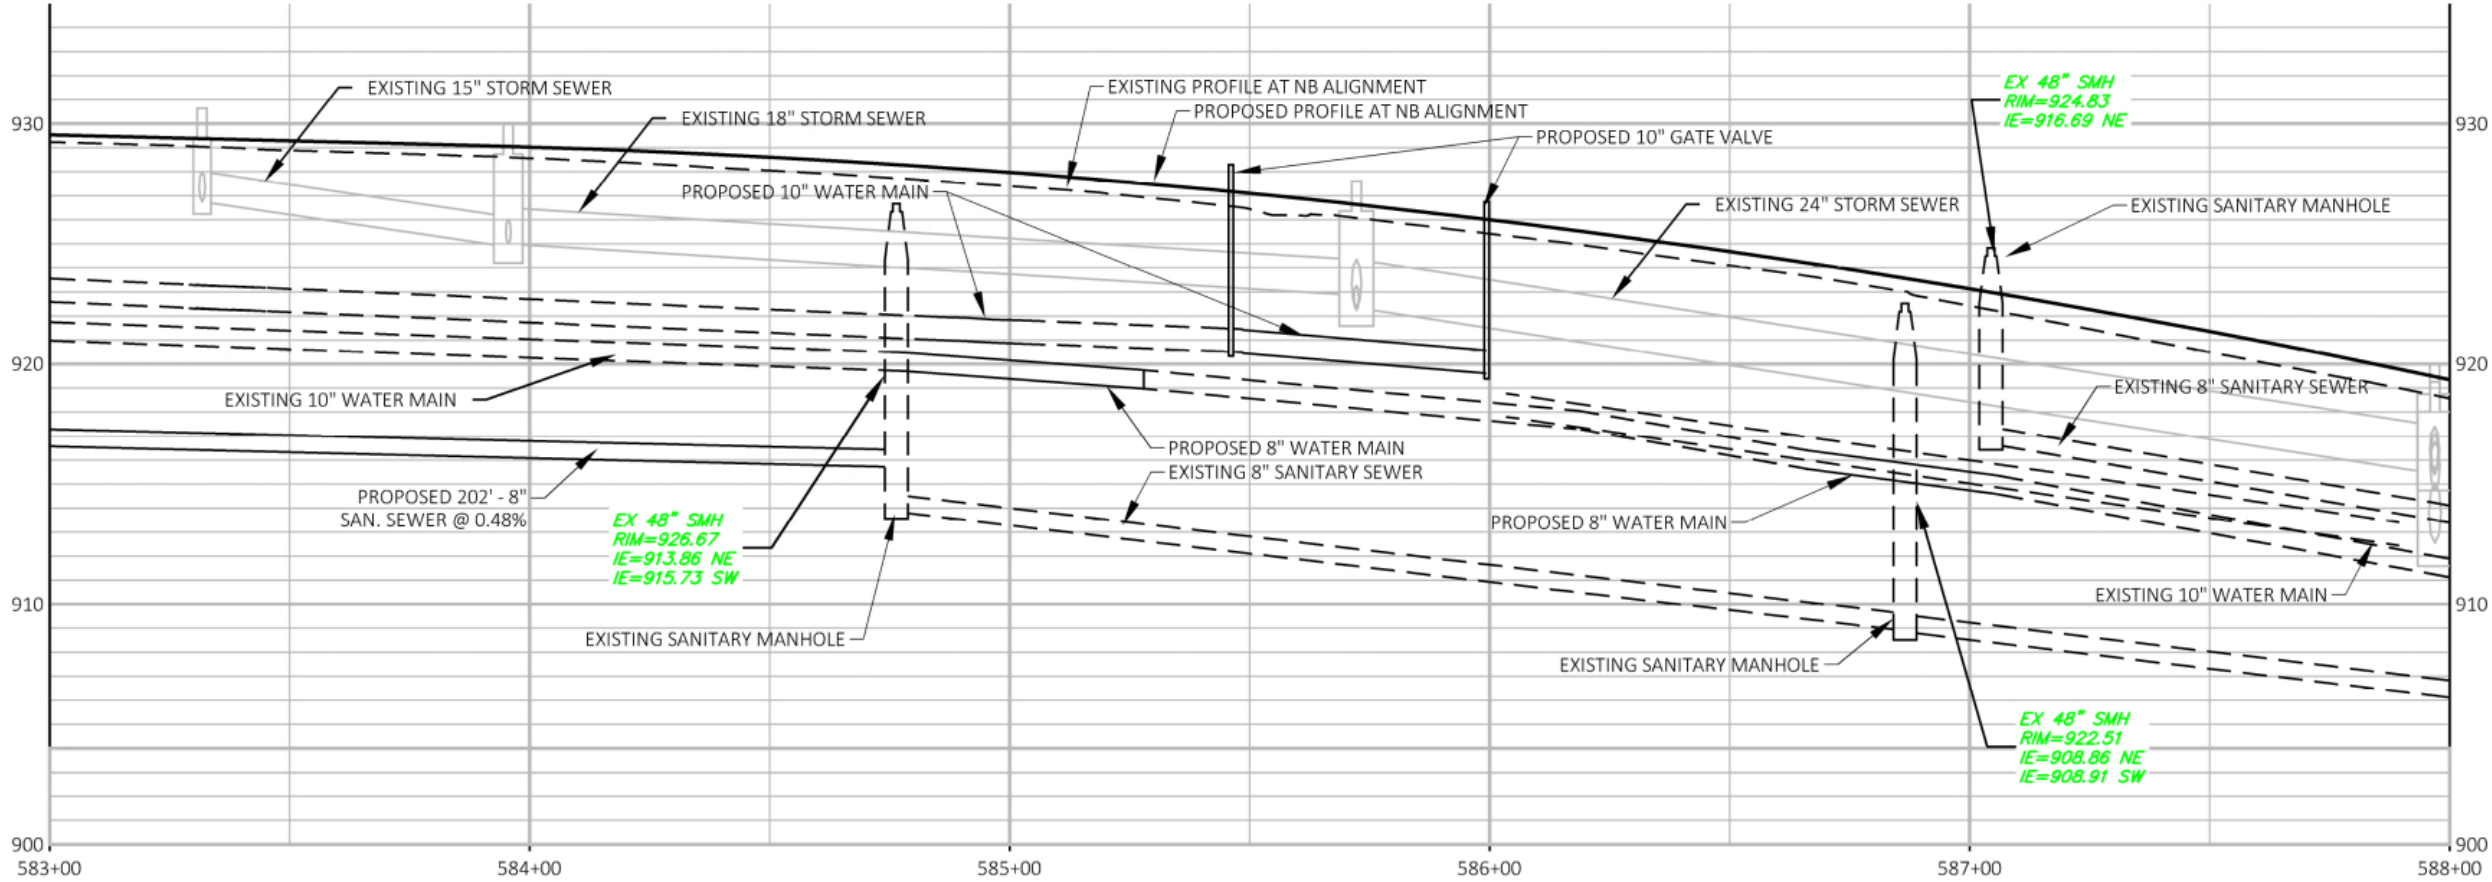

KL Engineering
[A] Better Experience
5400 King James Way
Suite 200
Madison, WI. 53719
Phone: (608) 663-1218
Phone: (800)-810-4012
<http://klengineering.com>
email@klengineering.com

CITY OF FITCHBURG
SANITARY SEWER & WATER MAIN
FISH HATCHERY RD 583+00 - 588+00

Project No: 19-3488
Date: OCTOBER 2019
Designed By: KJEN
Drafted By: KJEN/CHIN
Checked By: GBLA


Revisions: XX-XX-XXXX

SHEET NO.


vierbicher
planners | engineers | advisors
Phone: (800) 261-3898



15B OF 22

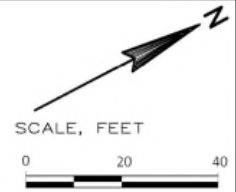

NOTE: ALL STATIONING PROVIDED IN PROFILE AND CALL-OUTS FOR FISH HATCHERY ROAD ARE BASED ON THE NORTHBOUND (NB) STATIONING.

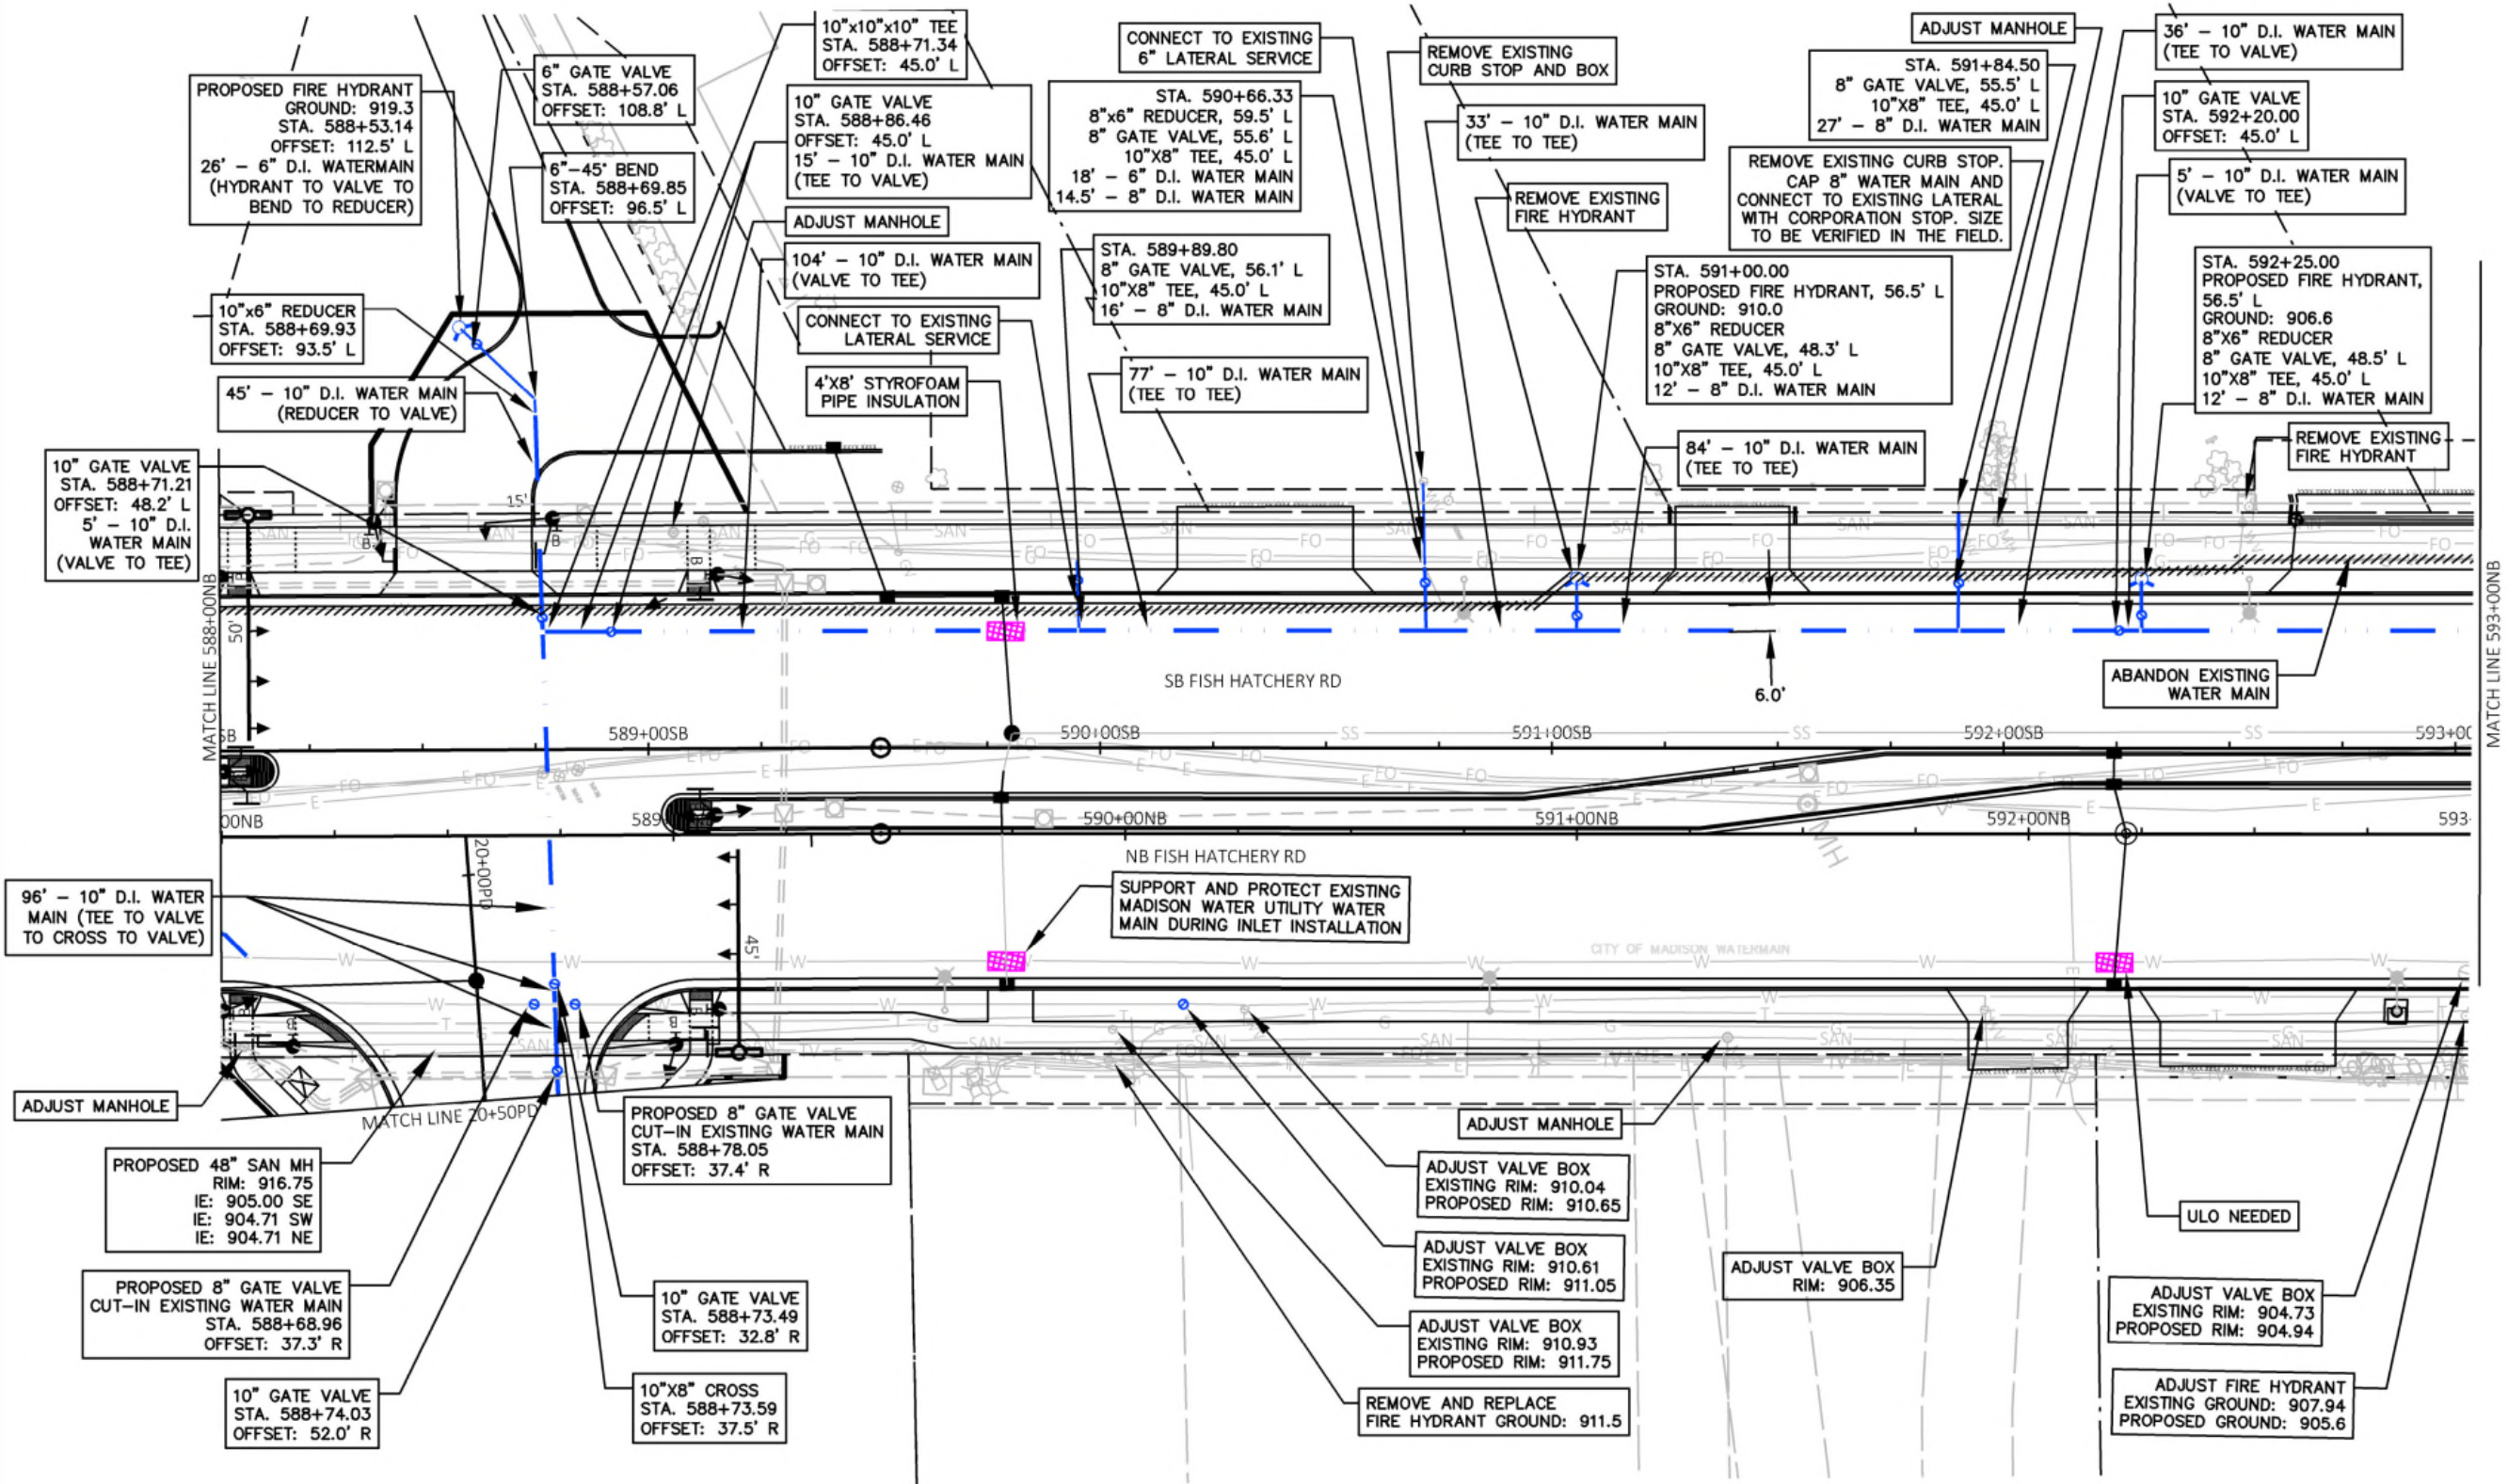

[A] Better Experience
5400 King James Way
Suite 200
Madison, WI 53719
Phone: (608) 663-1218
Phone: (800)-810-4012
http://klengineering.com
email@klengineering.com

CITY OF FITCHBURG
SANITARY SEWER & WATER MAIN
FISH HATCHERY RD 588+00 - 593+00

Project No: 19-3488
Date: OCTOBER 2019
Designed By: KJEN
Drafted By: KJEN/CHIN
Checked By: GBLA

Revisions: XX-XX-XXXX

SHEET NO.


16A OF **22**

vierbicher
planners | engineers | advisors



Phone: (800) 261-3898


NOTE: ALL STATIONING PROVIDED IN PROFILE AND CALL-OUTS FOR FISH HATCHERY ROAD ARE BASED ON THE NORTHBOUND (NB) STATIONING.

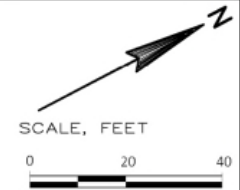

KL
Engineering
[A] Better Experience
5400 King James Way
Suite 200
Madison, WI. 53719
Phone: (608) 663-1218
Phone: (800)-810-4012
<http://klengineering.com>
email@klengineering.com

CITY OF FITCHBURG

SANITARY SEWER & WATER MAIN
FISH HATCHERY RD 588+00 - 593+00

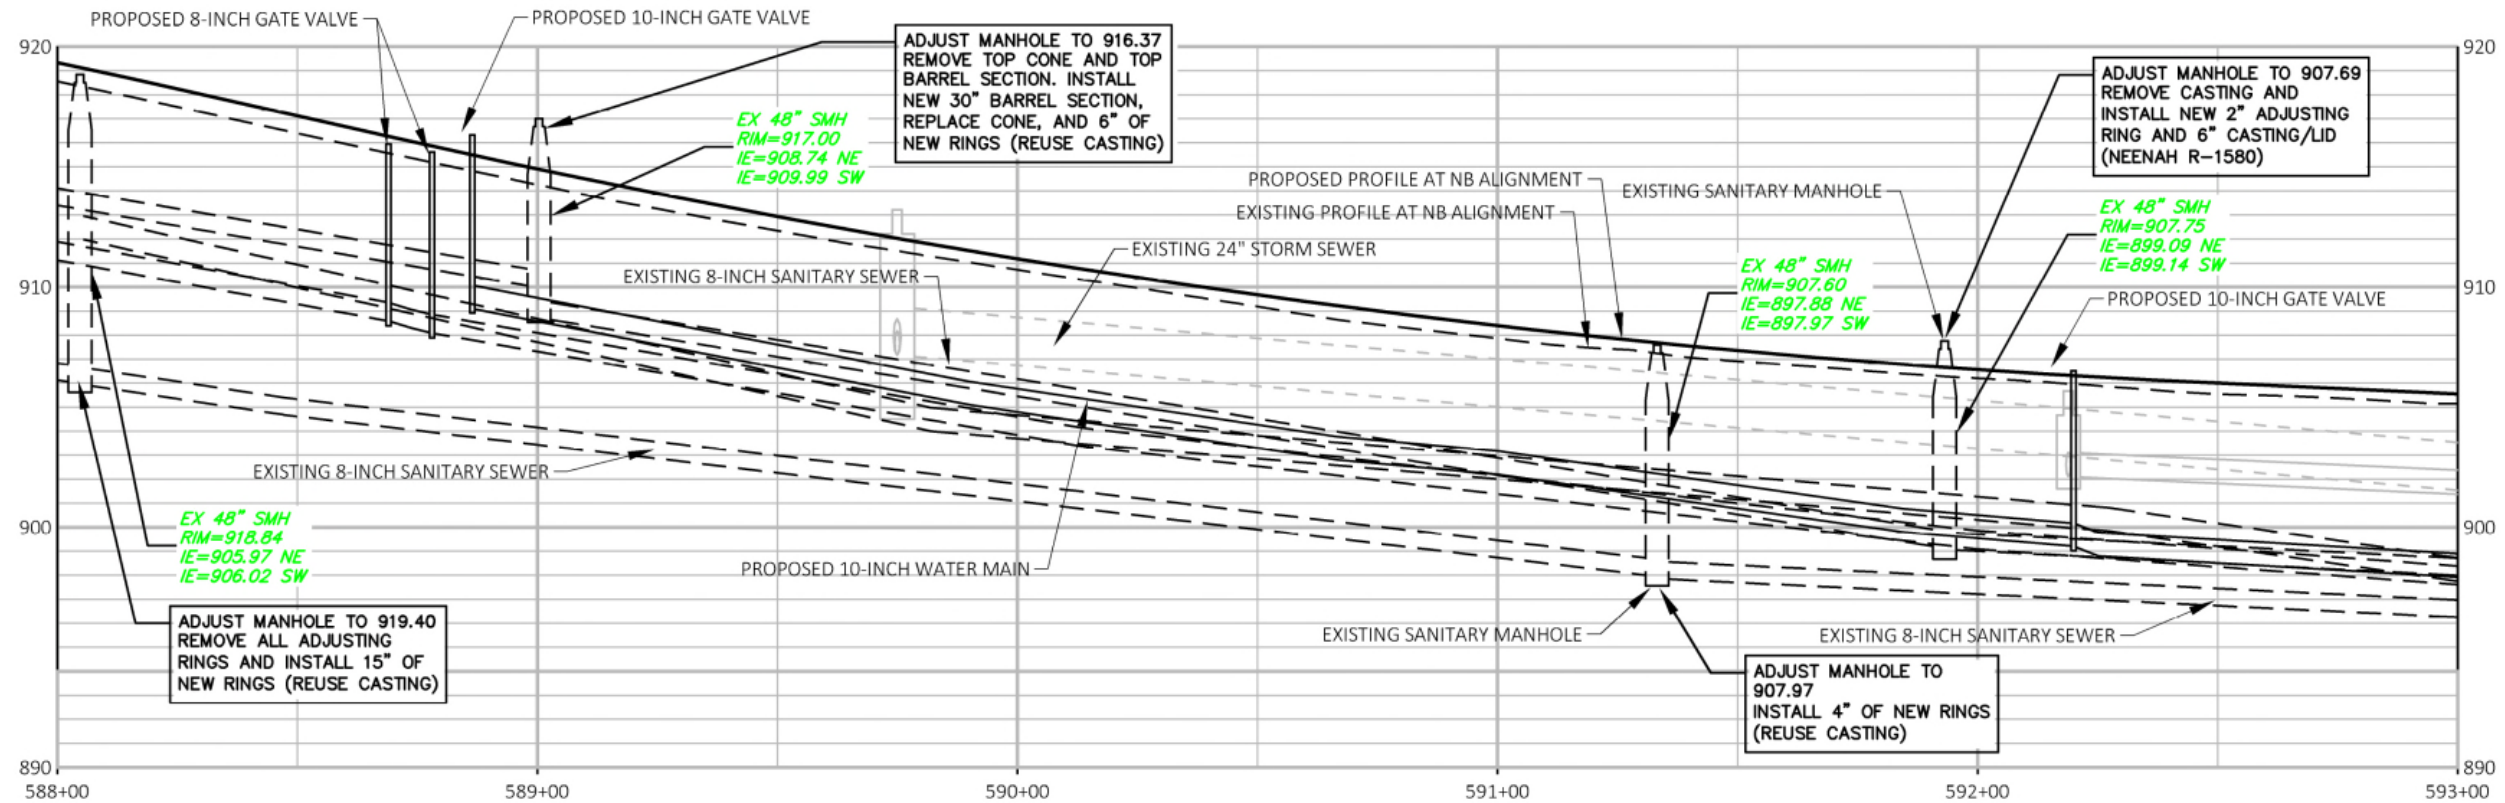

Project No: 19-3488
Date: OCTOBER 2019
Designed By: KJEN
Drafted By: KJEN/CHIN
Checked By: GBLA

Revisions: XX-XX-XXXX

SHEET NO.

16B OF 22



PLOT DATE: 10/23/2019 5:04 PM

PLOT BY: VIERBICHER

FILE NAME: M:\KL ENGINEERING\180176_FISH HATCHERY ROAD RECONSTRUCTION\CADD\FHR-SAN-W POST-EOP.DWG

APPROVED FOR CONSTRUCTION

12/16/2019



[A] Better Experience
5400 King James Way
Suite 200
Madison, WI 53719
Phone: (608) 663-1218
Phone: (800)-810-4012
http://klengineering.com
email@klengineering.com

CITY OF FITCHBURG

SANITARY SEWER & WATER MAIN
PIKE DRIVE 20+50 - 26+00

Project No: 19-3488
Date: OCTOBER 2019
Designed By: KJEN
Drafted By: KJEN/CHIN
Checked By: GBLA

Revisions: XX-XX-XXXX



SHEET NO.

17 OF 22

vierbicher
planners | engineers | advisors



Phone: (800) 261-3898

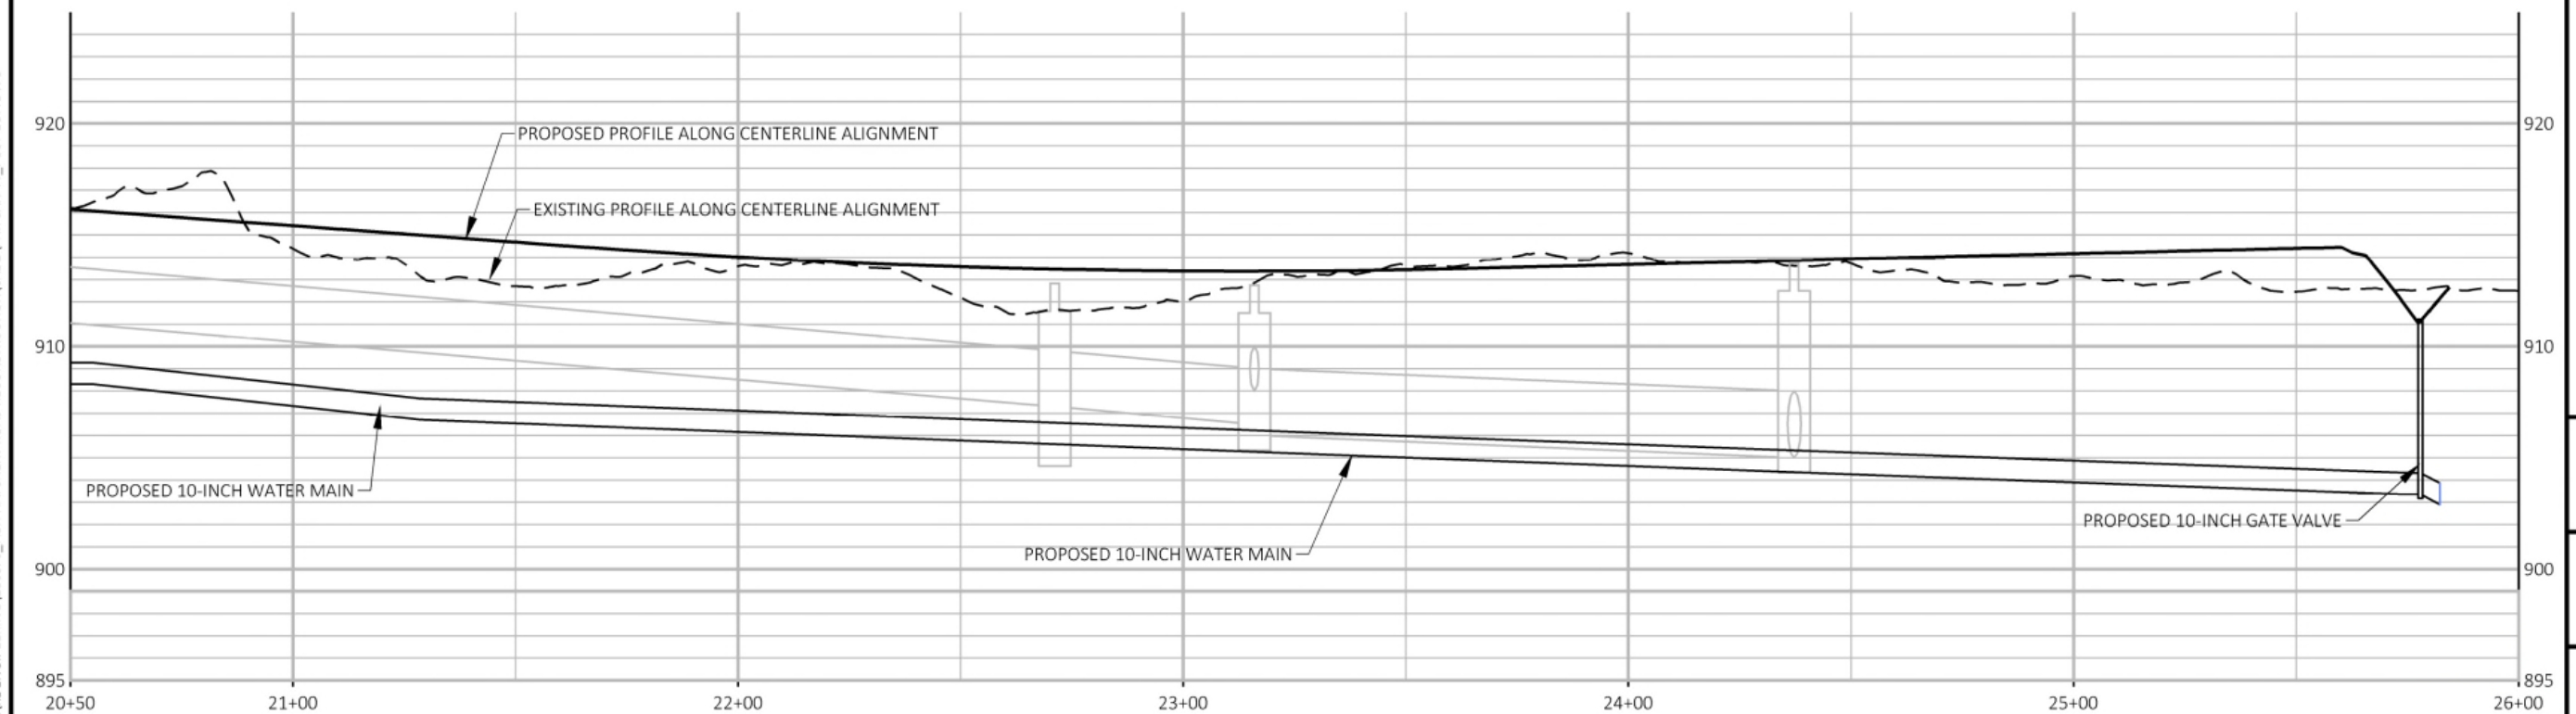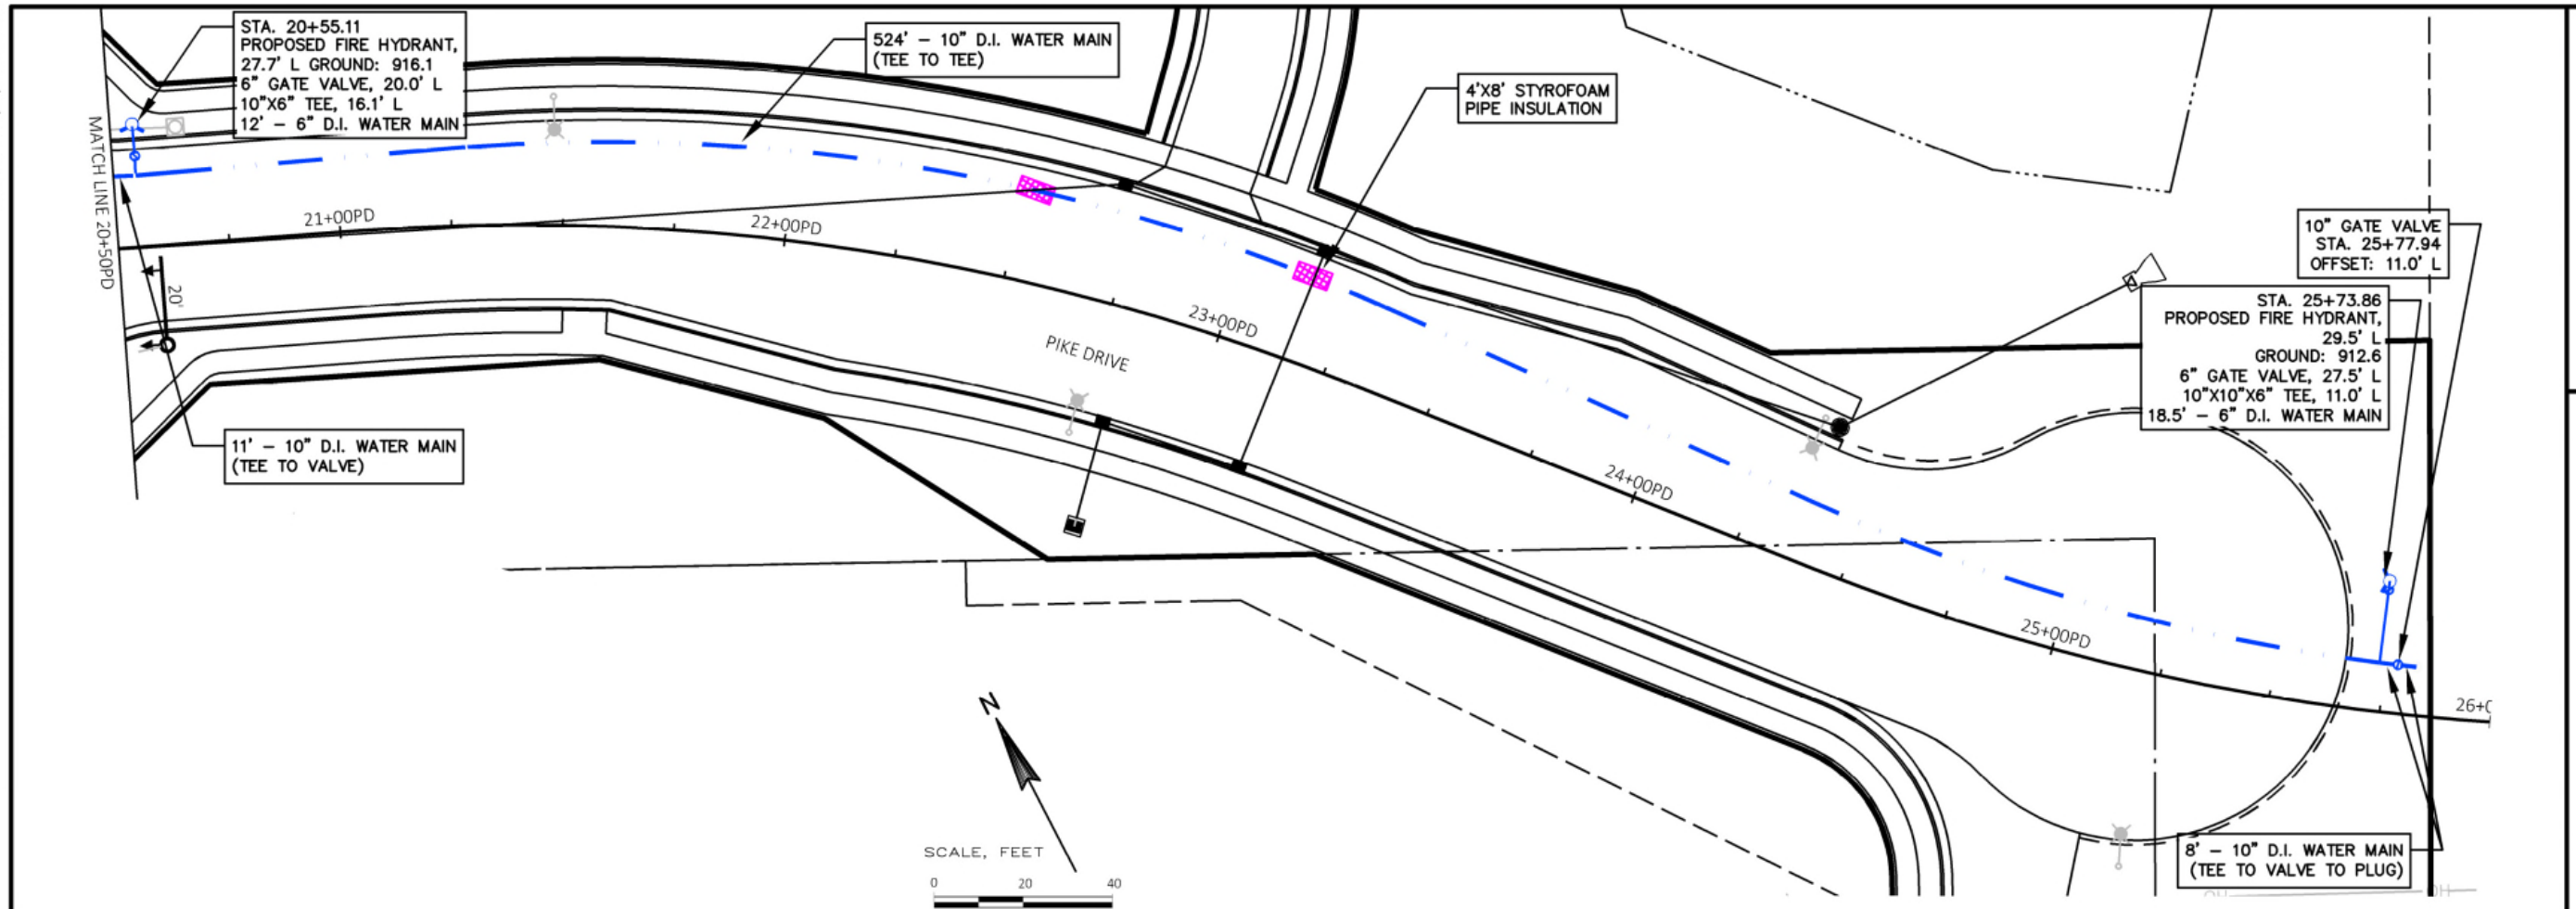



KL Engineering
 [A] Better Experience
 5400 King James Way
 Suite 200
 Madison, WI 53719
 Phone: (608) 663-1218
 Phone: (800)-810-4012
<http://klengineering.com>
email@klengineering.com


CITY OF FITCHBURG
SANITARY SEWER & WATER MAIN
FISH HATCHERY RD 593+00 - 598+00

Project No: 19-3488
 Date: OCTOBER 2019
 Designed By: KJEN
 Drafted By: KJEN/CHIN
 Checked By: GBLA


Revisions: XX-XX-XXXX

SHEET NO.

18A OF 22

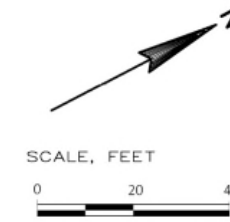


NOTE: ALL STATIONING PROVIDED IN PROFILE AND CALL-OUTS FOR FISH HATCHERY ROAD ARE BASED ON THE NORTHBOUND (NB) STATIONING.

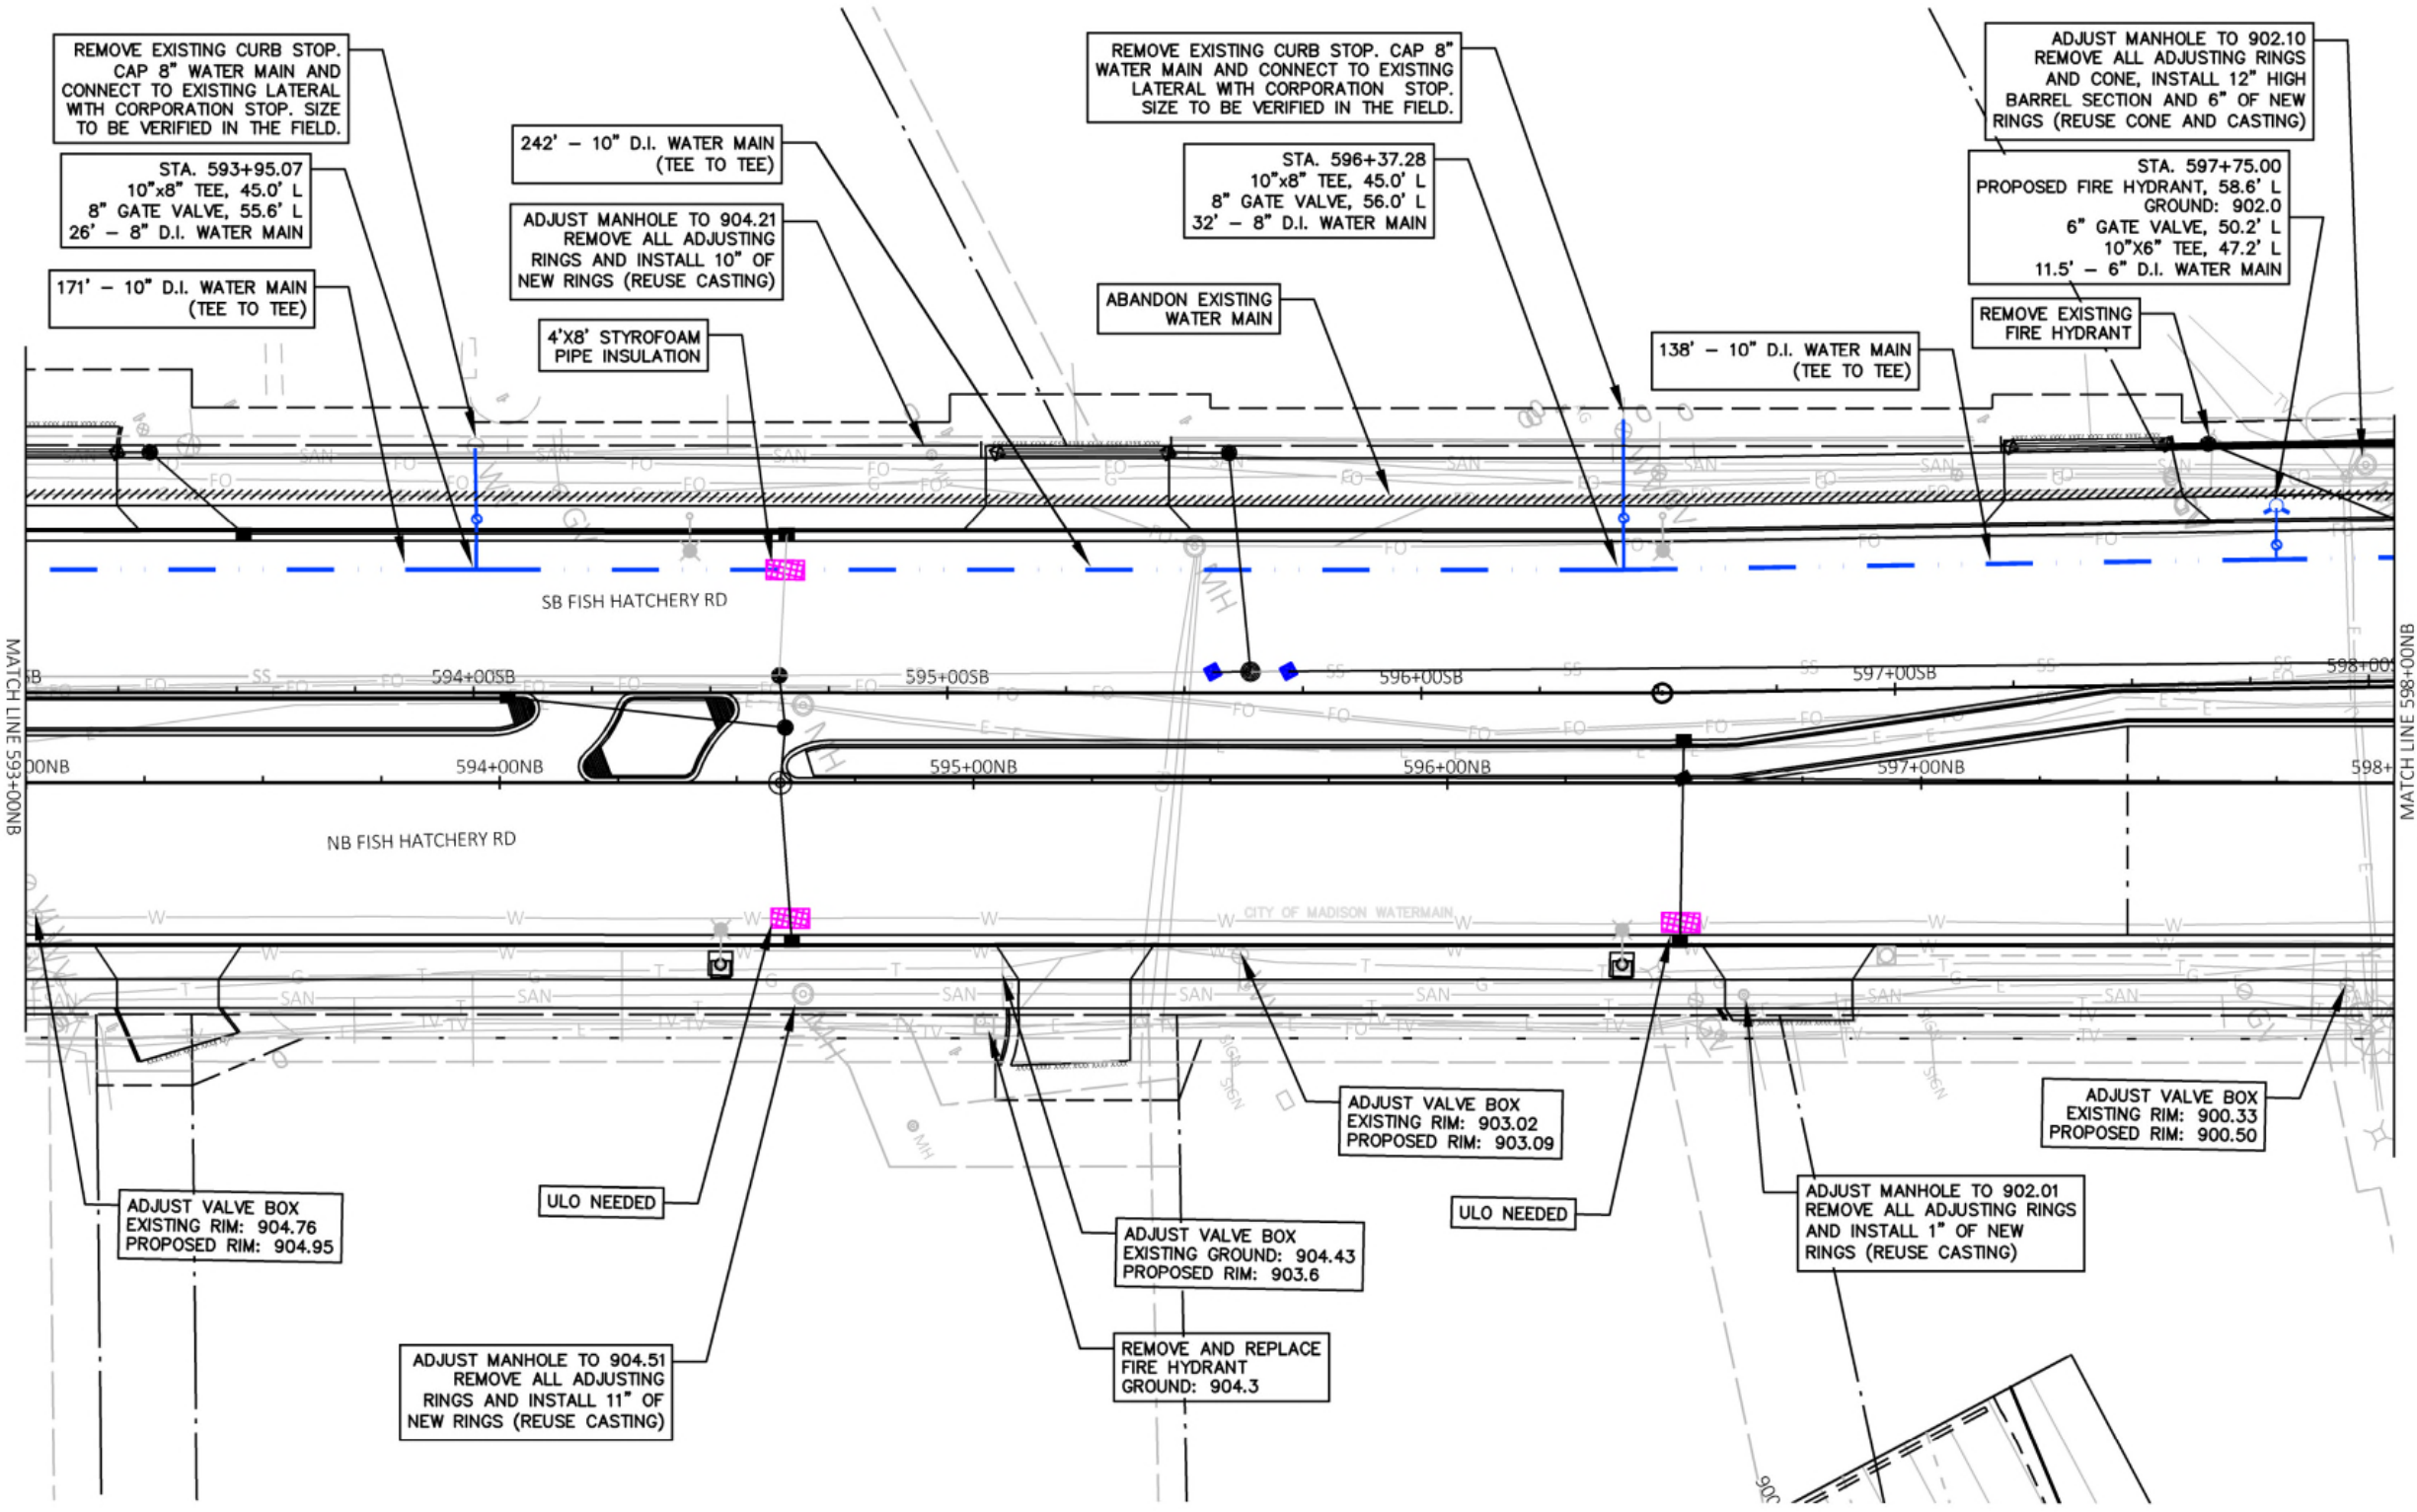


vierbicher
 planners | engineers | advisors

Phone: (800) 261-3898

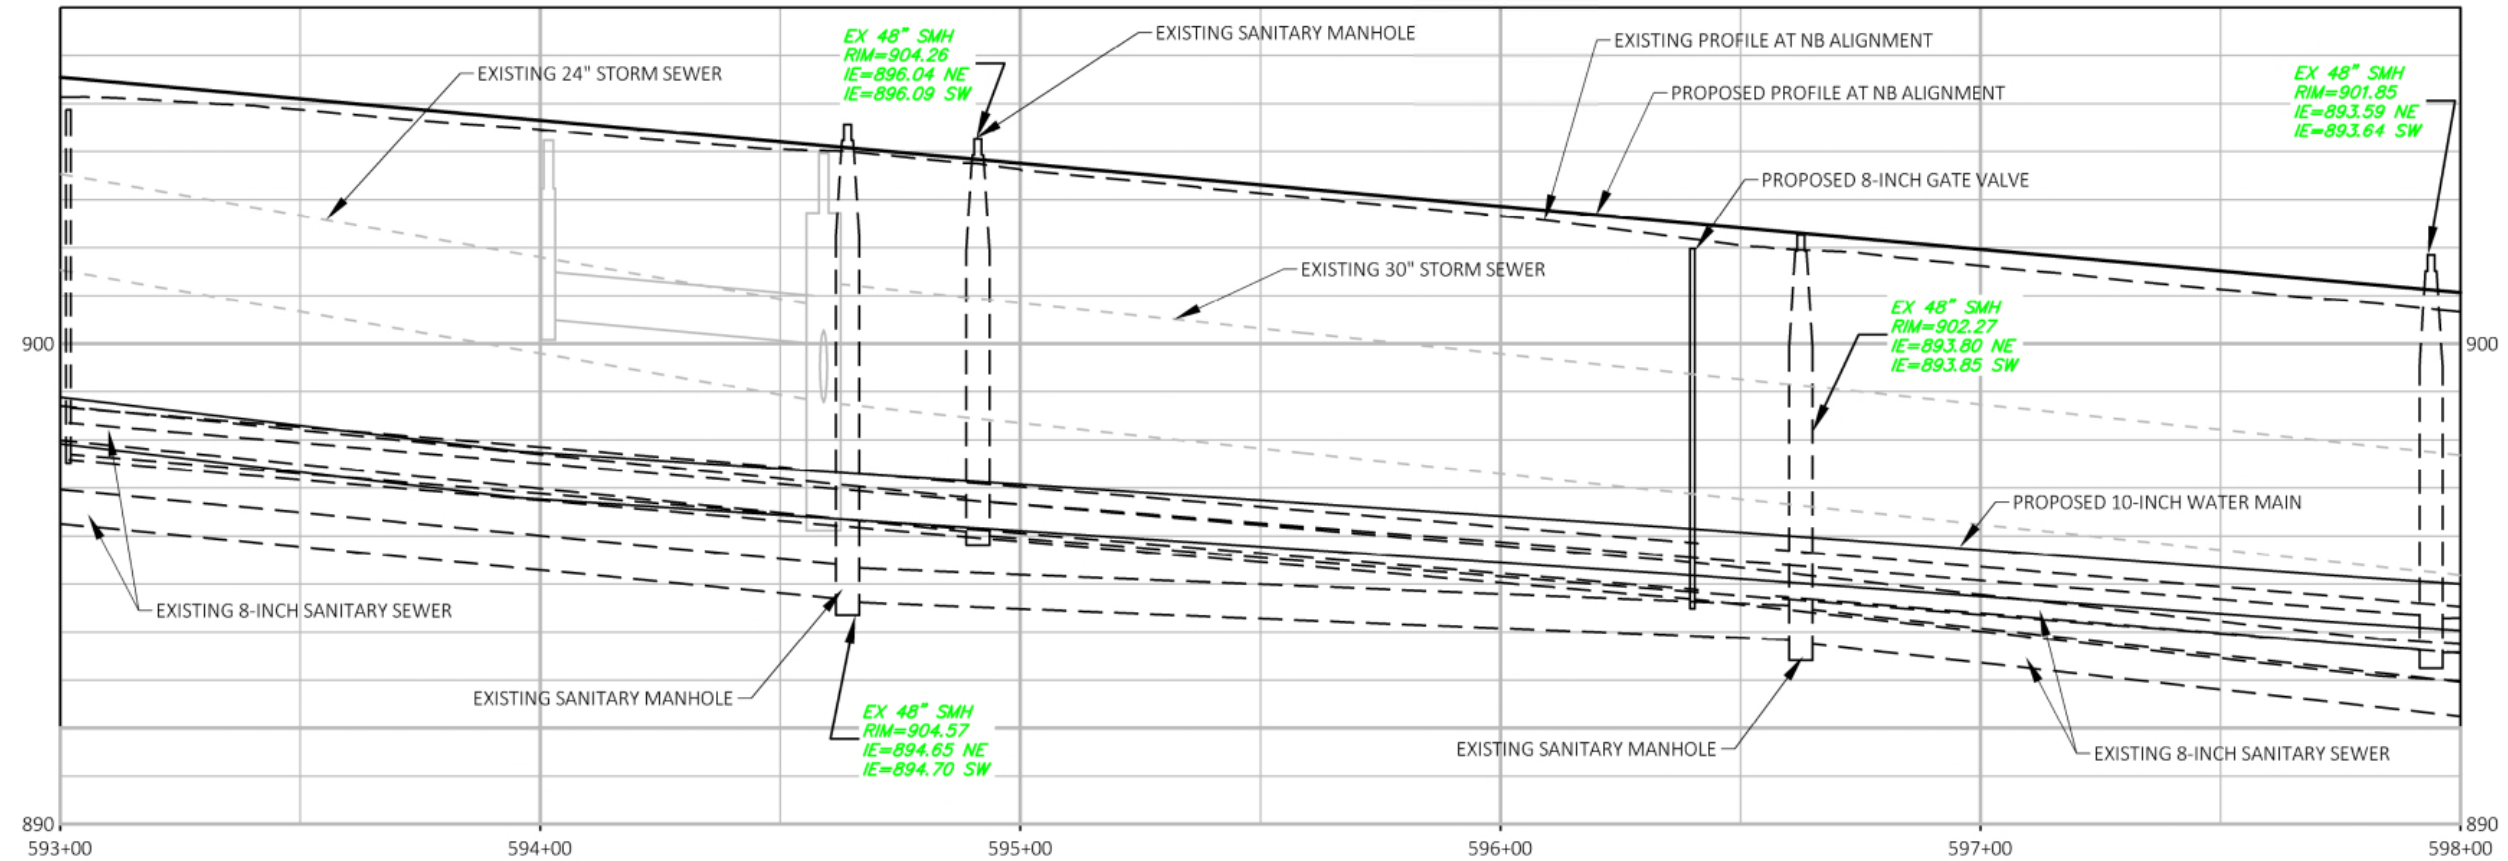

NOTE: ALL STATIONING PROVIDED IN PROFILE AND CALL-OUTS FOR FISH HATCHERY ROAD ARE BASED ON THE NORTHBOUND (NB) STATIONING.

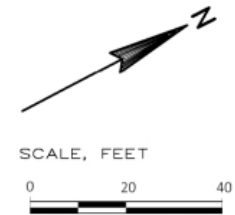

KL
Engineering
[A] Better Experience
5400 King James Way
Suite 200
Madison, WI. 53719
Phone: (608) 663-1218
Phone: (800)-810-4012
<http://klengineering.com>
email@klengineering.com

CITY OF FITCHBURG


SANITARY SEWER & WATER MAIN
FISH HATCHERY RD 593+00 - 598+00

Project No: 19-3488
Date: OCTOBER 2019
Designed By: KJEN
Drafted By: KJEN/CHIN
Checked By: GBLA

Revisions: XX-XX-XXXX

SHEET NO.
18B OF **22**



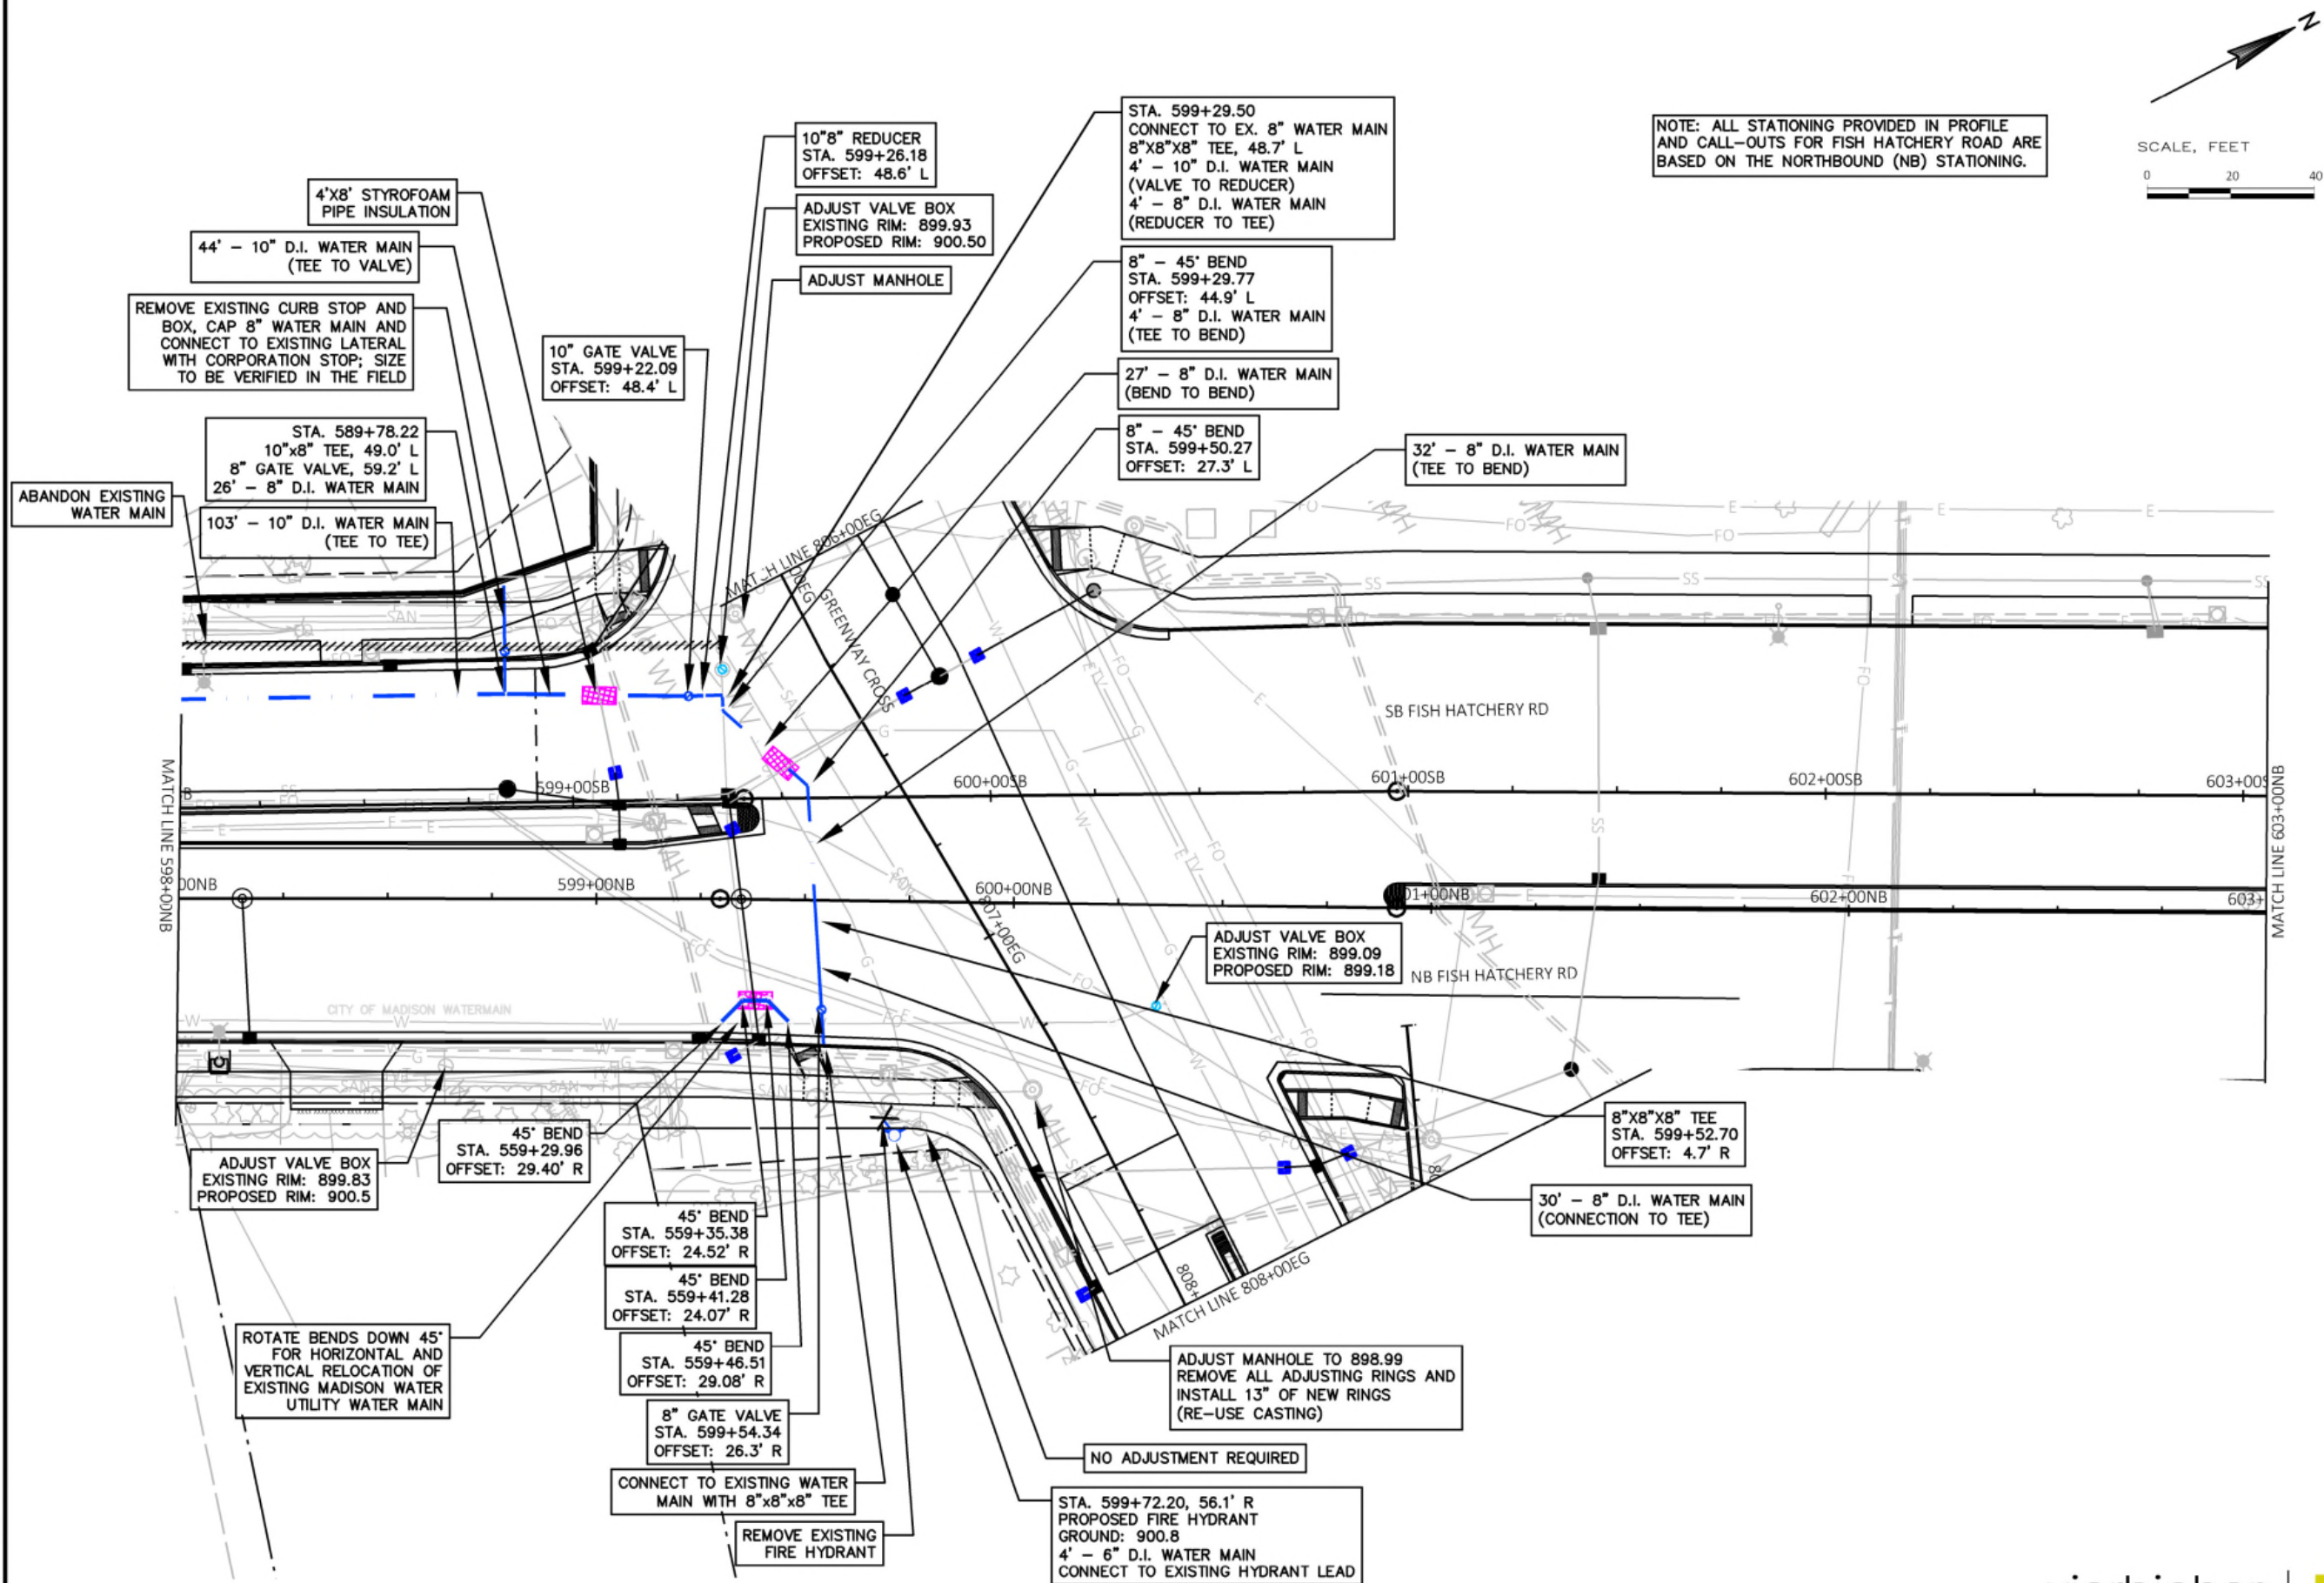

Engineering

[A] Better Experience

5400 King James Way
Suite 200

Madison, WI 53719

Phone: (608) 663-1218

Phone: (800)-810-4012

http://klengineering.com

email@klengineering.com

CITY OF FITCHBURG

SANITARY SEWER & WATER MAIN
FISH HATCHERY RD 598+00 - 603+00

Project No: 19-3488
Date: OCTOBER 2019
Designed By: KJEN
Drafted By: KJEN/CHIN
Checked By: GBLA

Revisions: XX-XX-XXXX

SHEET NO.

19A OF 22

vierbicher
planners | engineers | advisors




Phone: (800) 261-3898

FILE NAME : M:\KL ENGINEERING\180176_FISH HATCHERY ROAD RECONSTRUCTION\CADD\FHR-SAN-W_POST-EDP.DWG PLOT BY: VIERBICHER PLOT DATE: 10/23/2019 5:05 PM




Engineering

[A] Better Experience
5400 King James Way
Suite 200
Madison, WI. 53719
Phone: (608) 663-1218
Phone: (800)-810-4012
http://klengineering.com
email@klengineering.com

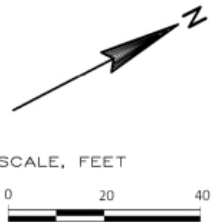

NOTE: ALL STATIONING PROVIDED IN PROFILE AND CALL-OUTS FOR FISH HATCHERY ROAD ARE BASED ON THE NORTHBOUND (NB) STATIONING.

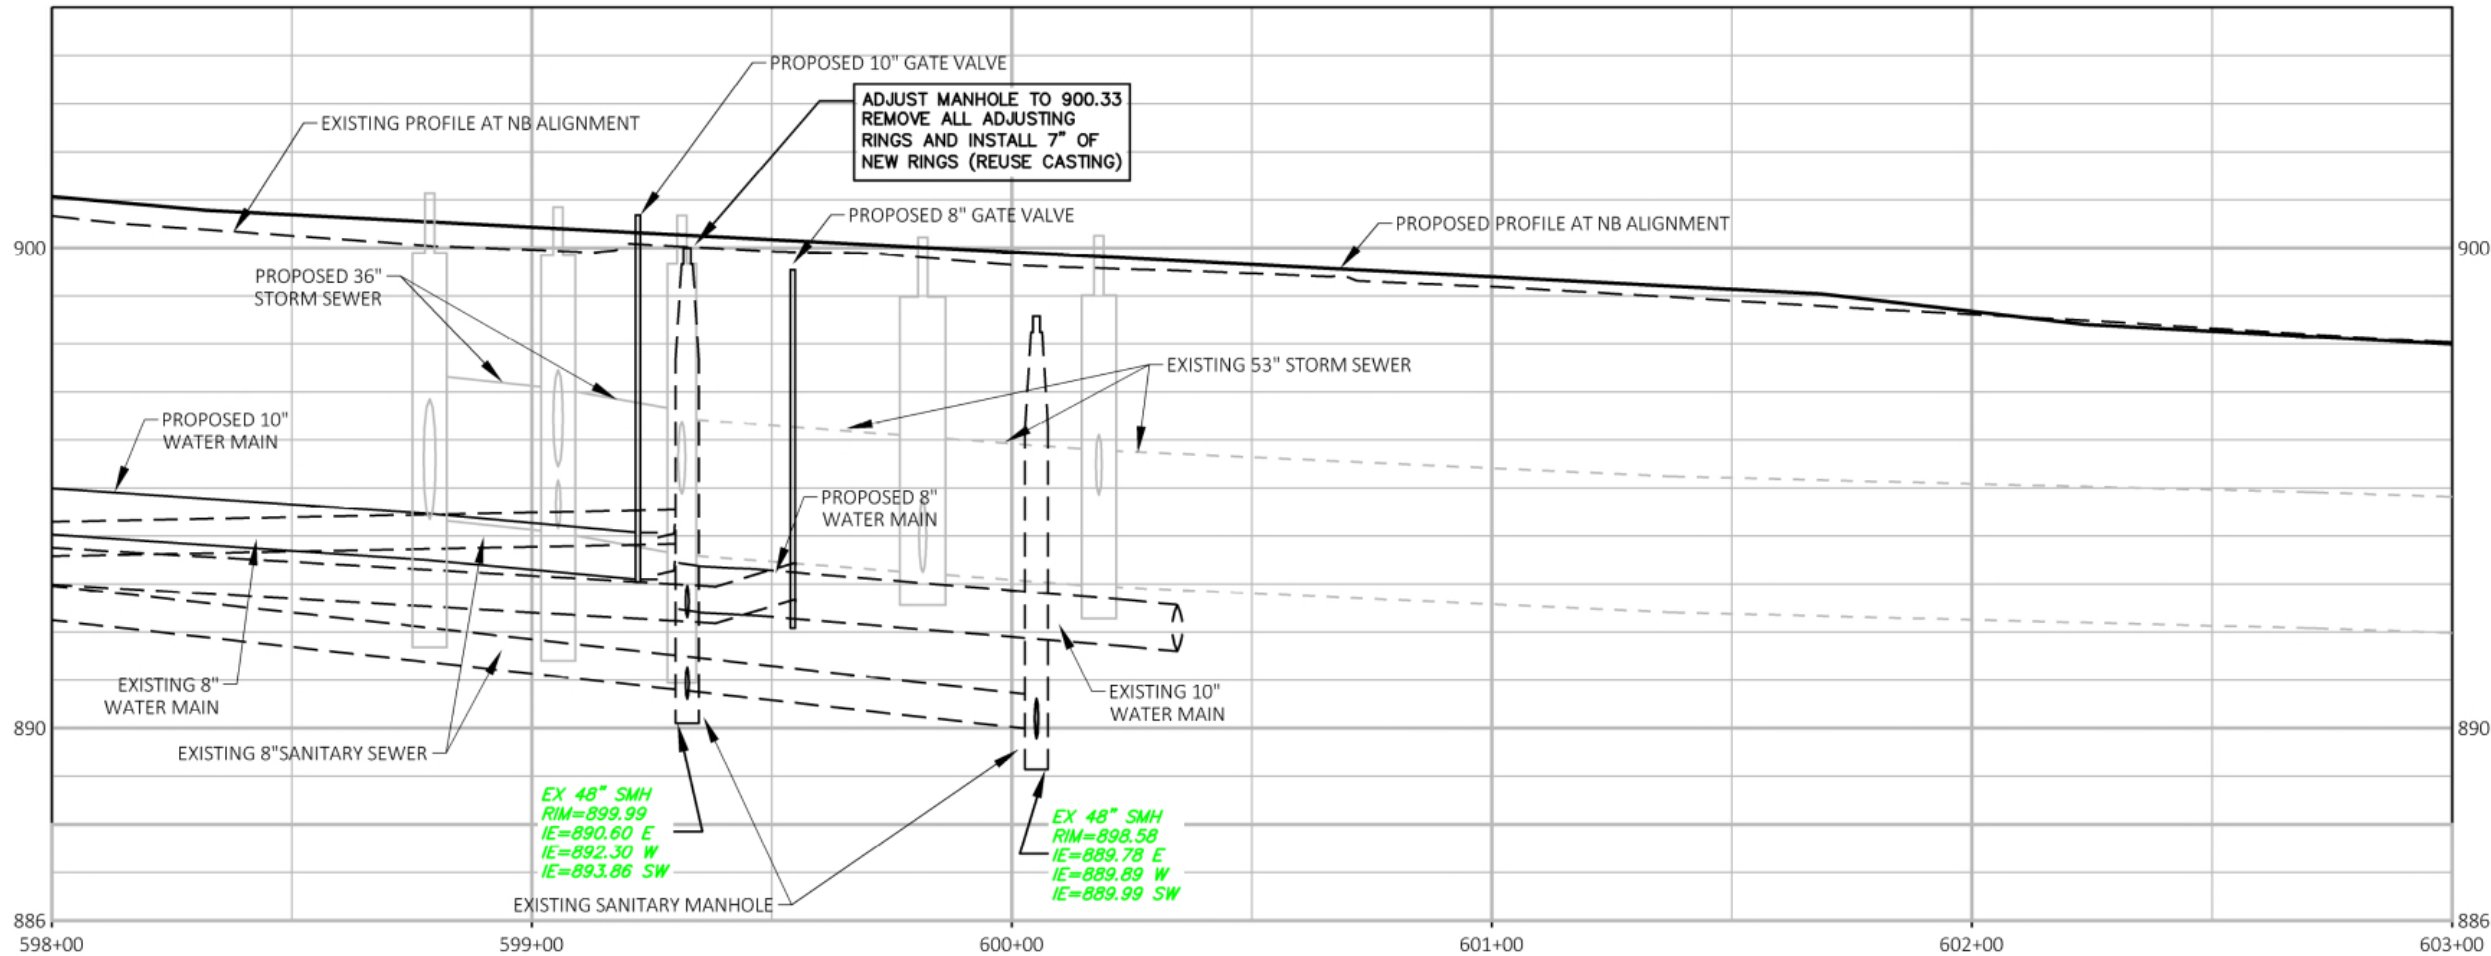

CITY OF FITCHBURG

**SANITARY SEWER & WATER MAIN
FISH HATCHERY RD 598+00 - 603+00**

Project No: 19-3488
Date: OCTOBER 2019
Designed By: KJEN
Drafted By: KJEN/CHIN
Checked By: GBLA

Revisions: XX-XX-XXXX

SHEET NO.


19B OF 22

vierbicher
planners | engineers | advisors
Phone: (800) 261-3898



PLOT DATE:


PLOT BY: VIERBICHER

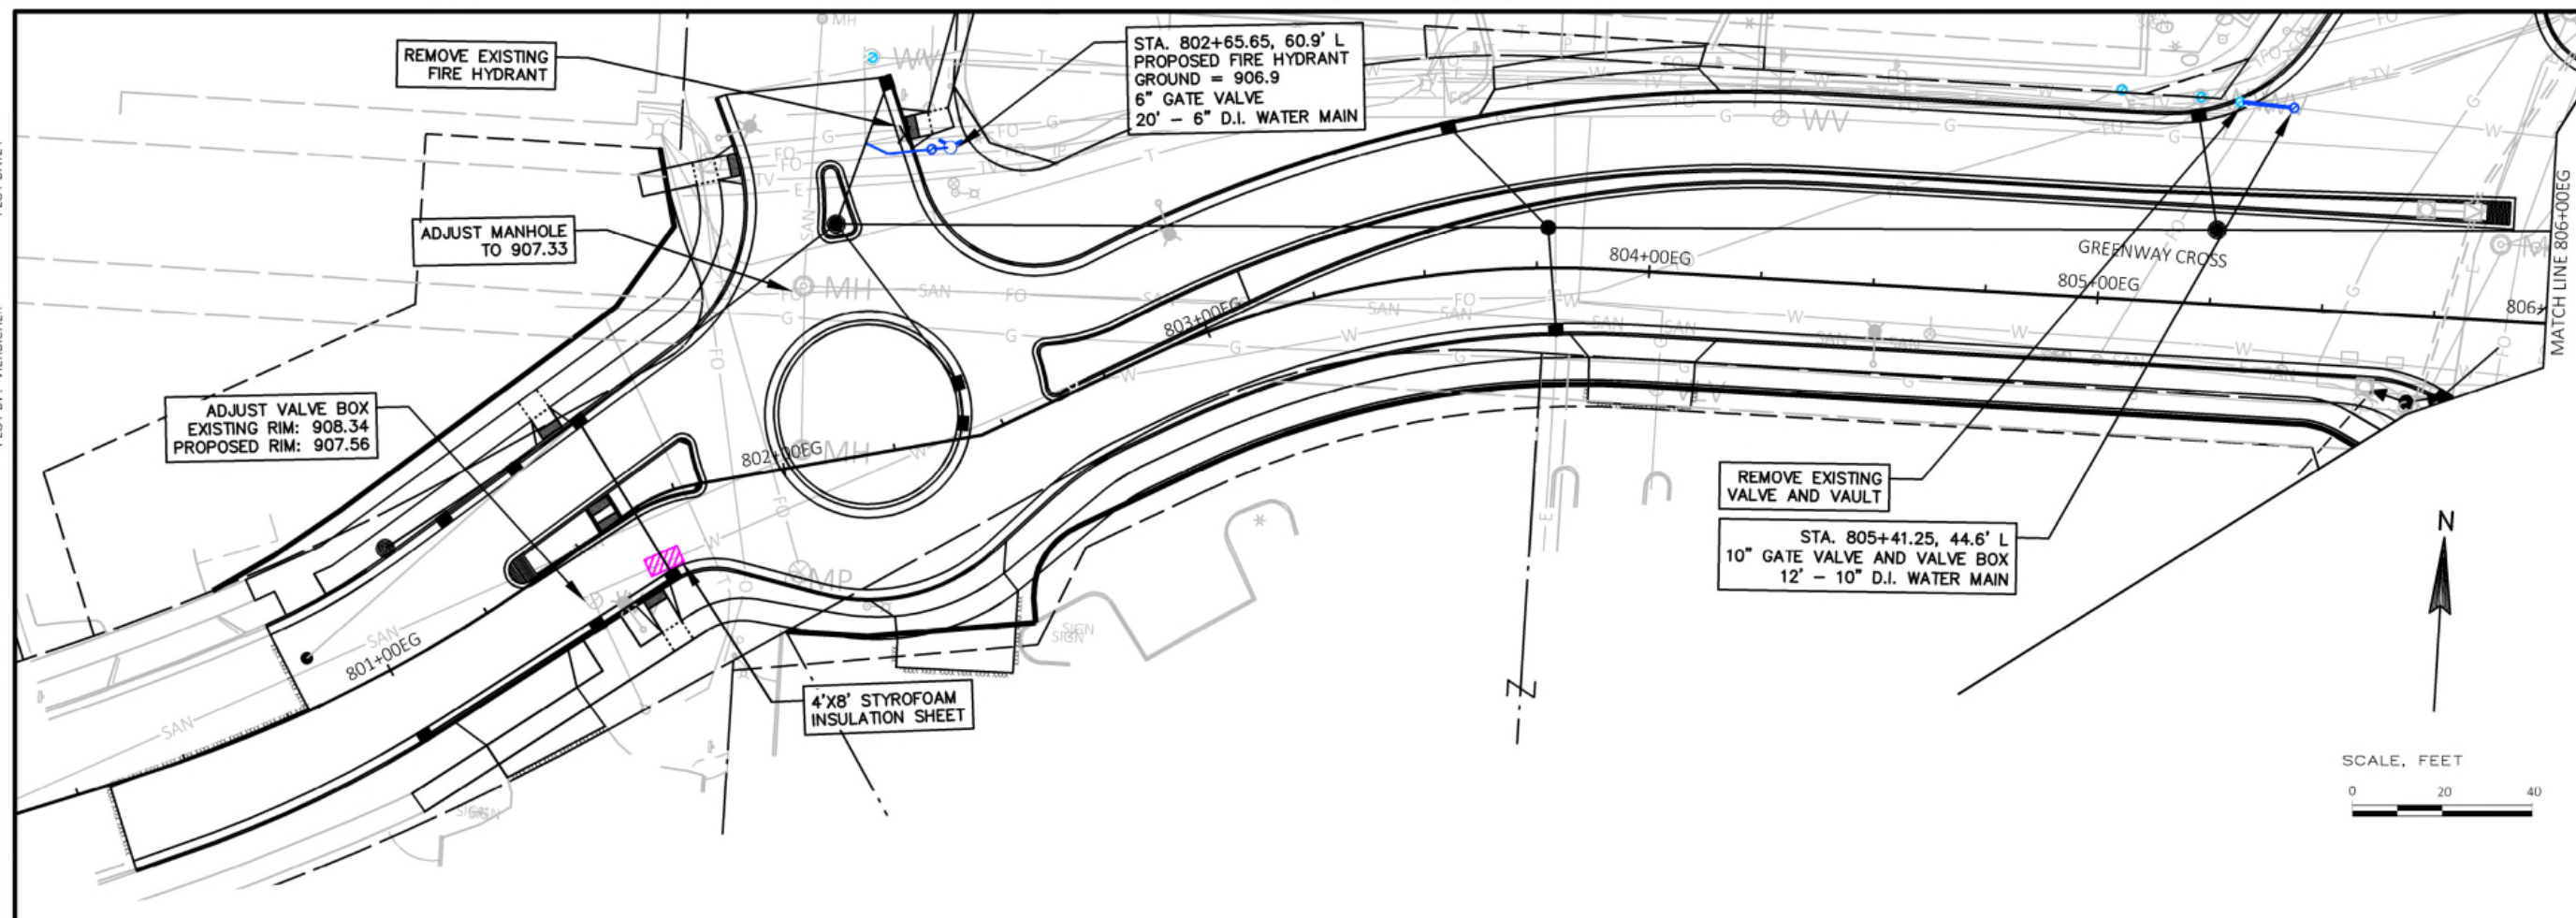

[A] Better Experience
 5400 King James Way
 Suite 200
 Madison, WI. 53719
 Phone: (608) 663-1218
 Phone: (800)-810-4012
<http://klengineering.com>
email@klengineering.com

CITY OF FITCHBURG

**SANITARY SEWER & WATER MAIN
 GREENWAY CROSS 800+50 - 806+00**

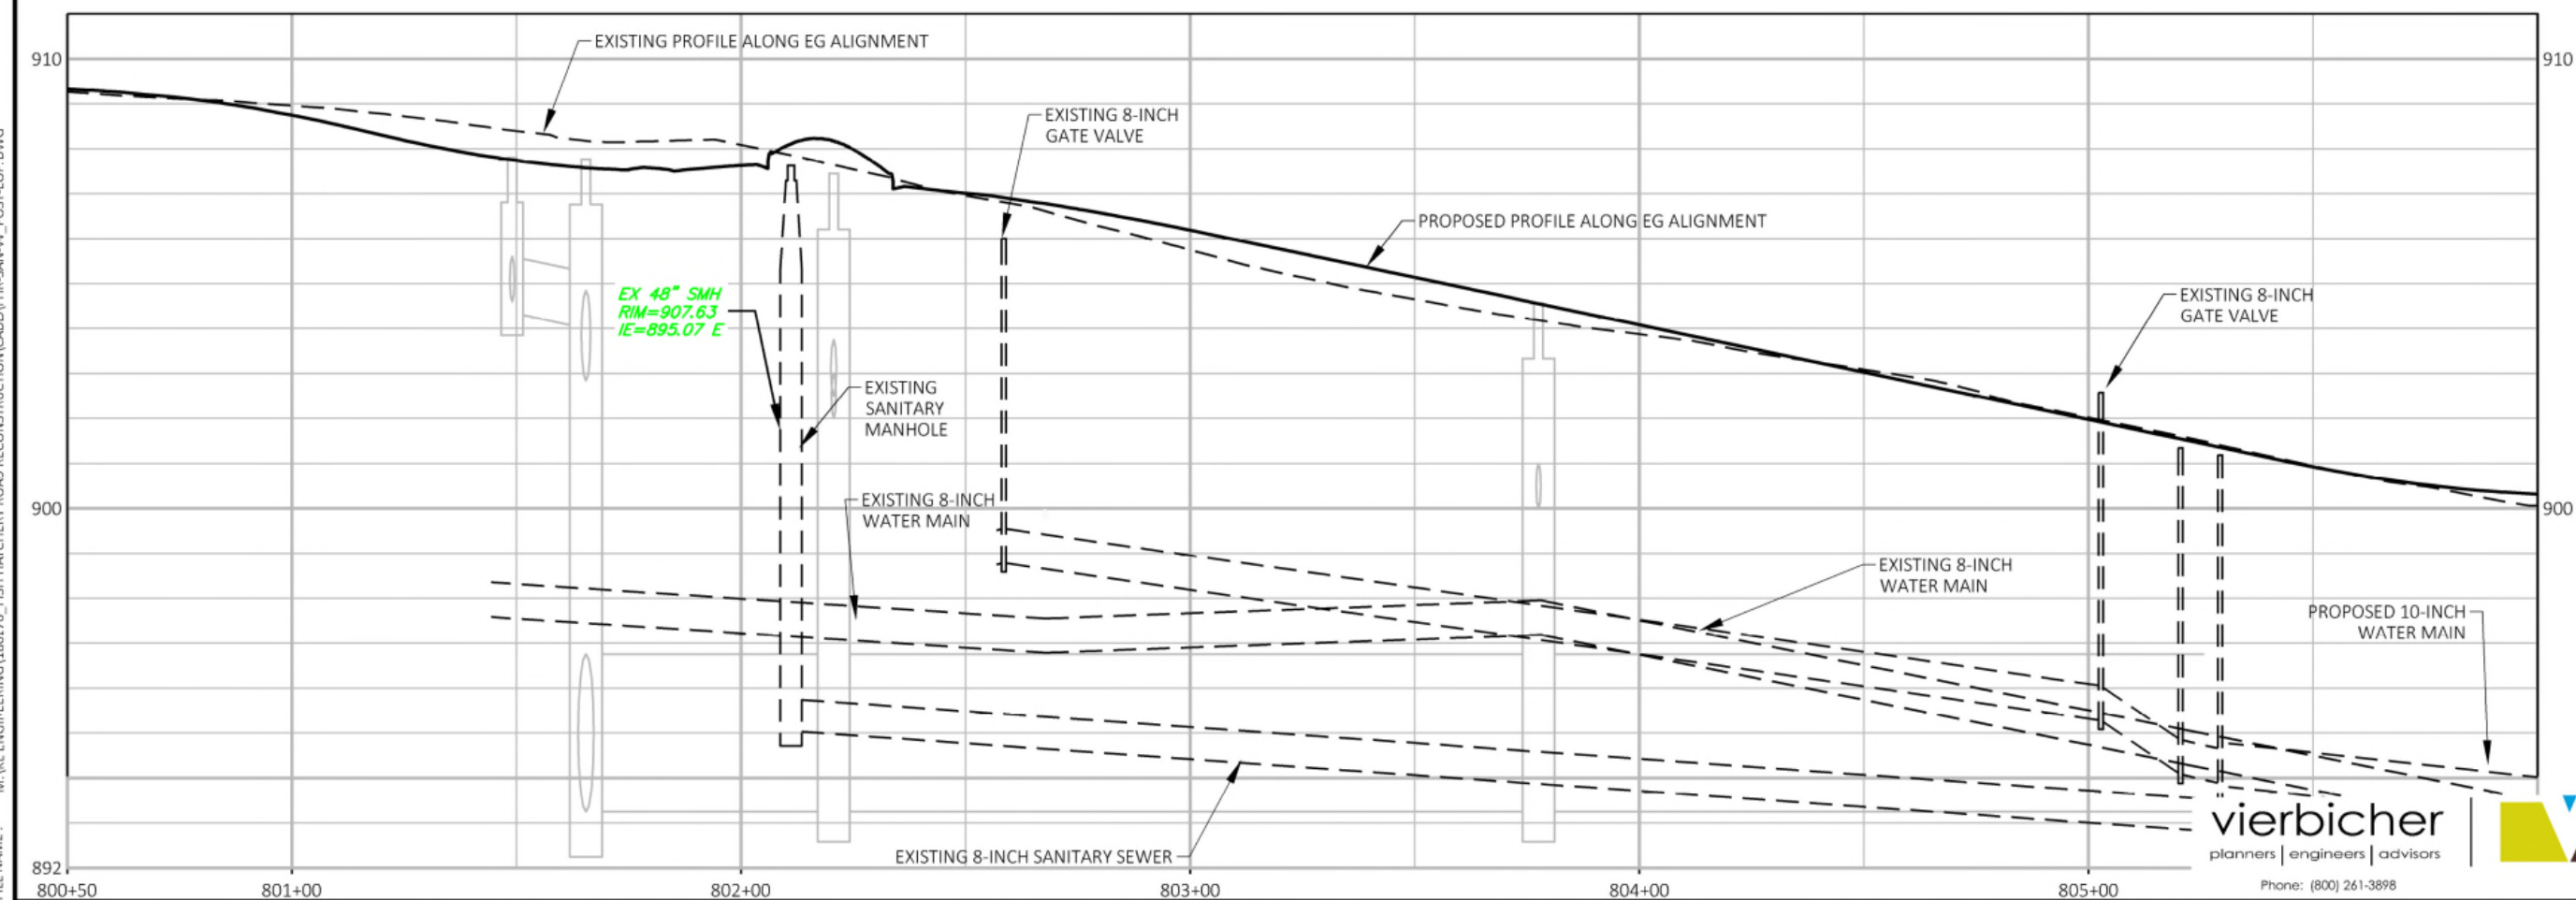

vierbicher
 planners | engineers | advisors



Phone: (800) 261-3898

Project No: 19-3488
 Date: OCTOBER 2019
 Designed By: KJEN
 Drafted By: KJEN/CHIN
 Checked By: GBLA

Revisions: XX-XX-XXXX

SHEET NO.

20 OF 22

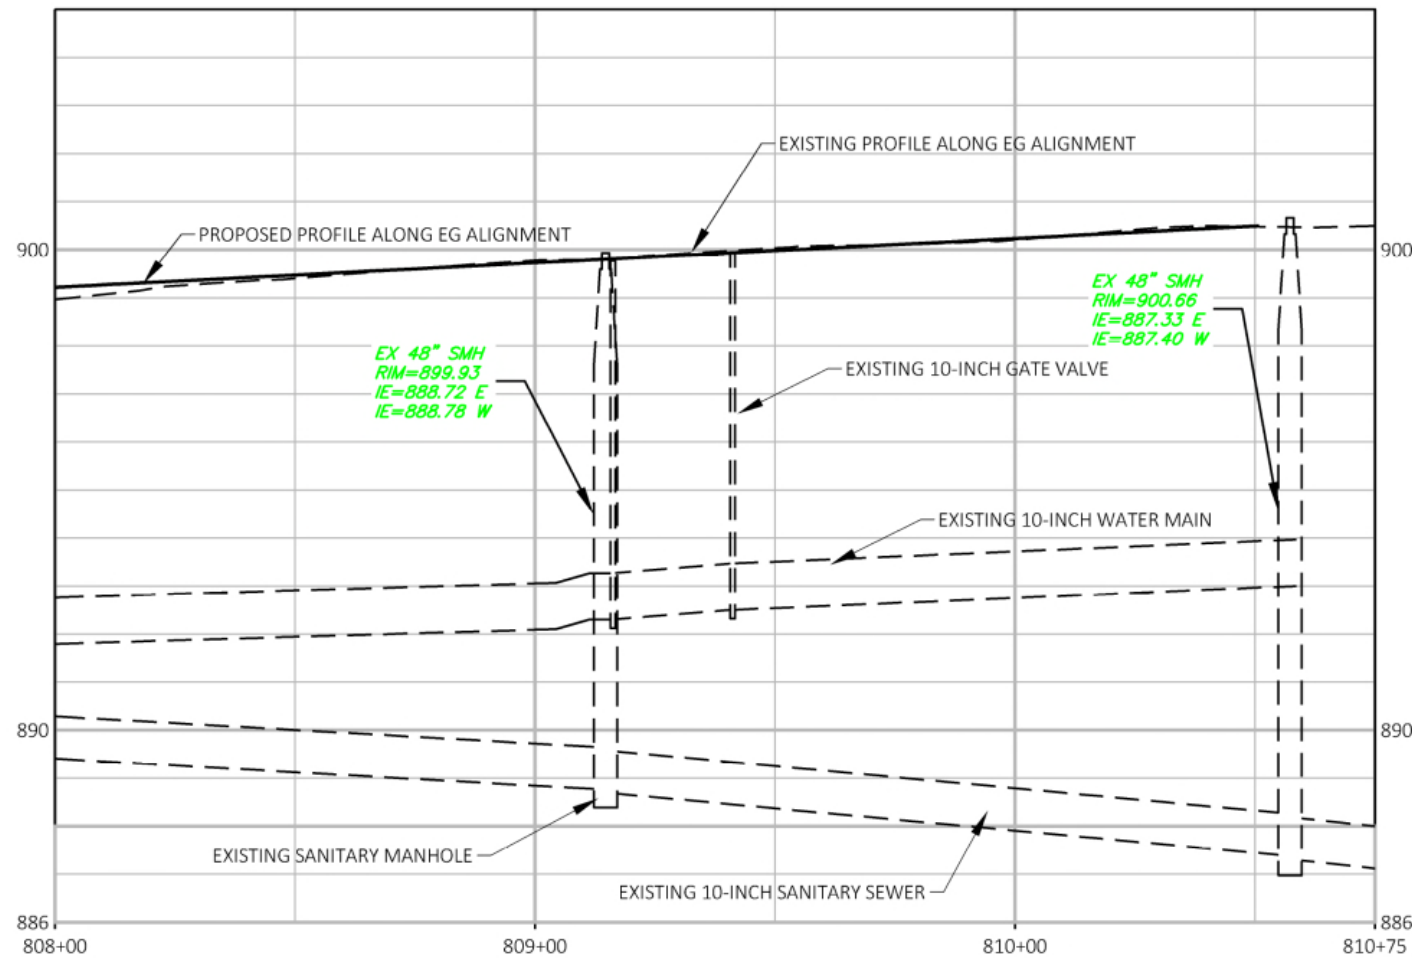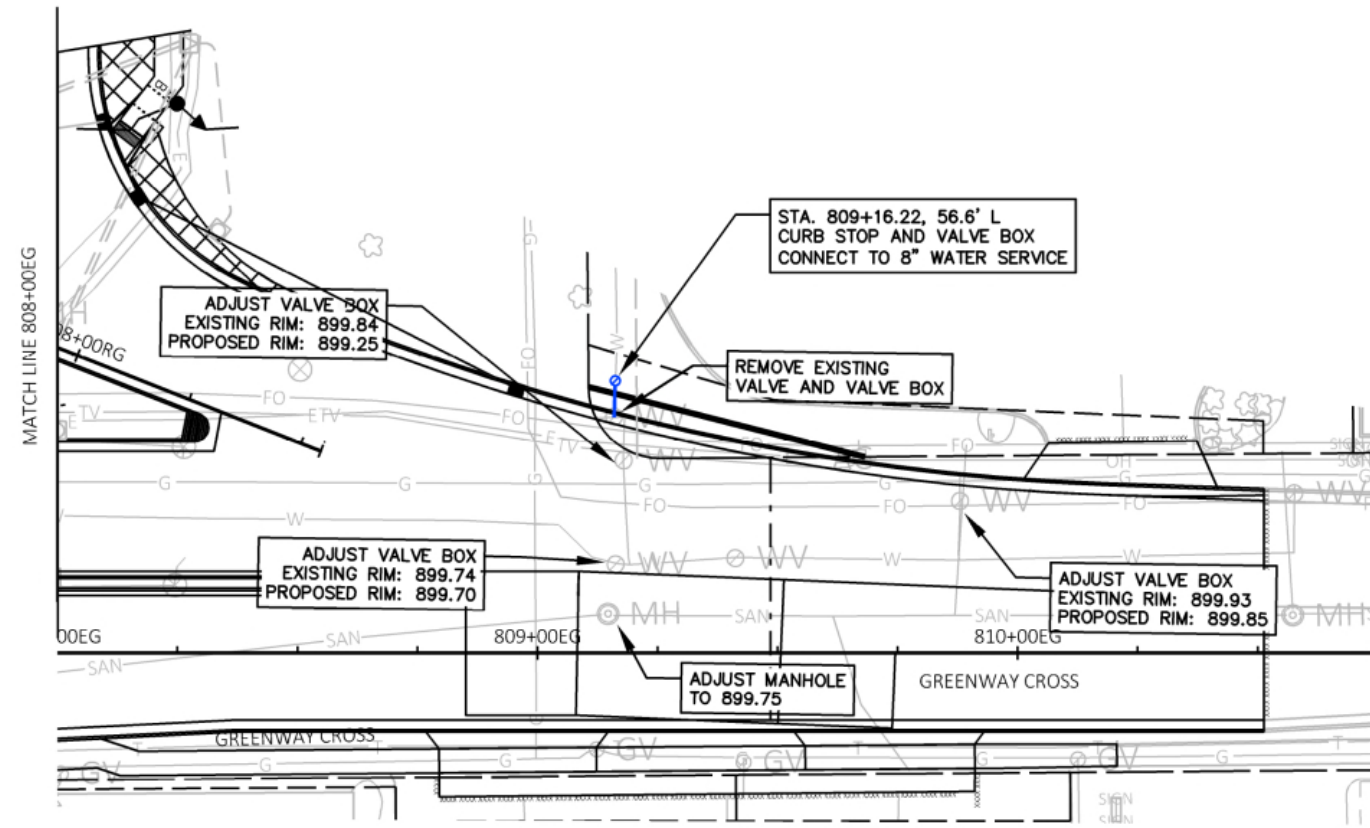

Engineering

[A] Better Experience

5400 King James Way

Suite 200

Madison, WI. 53719

Phone: (608) 663-1218

Phone: (800)-810-4012

http://klengineering.com

email@klengineering.com

CITY OF FITCHBURG

**SANITARY SEWER & WATER MAIN
GREENWAY CROSS 808+00 - 810+75**

Project No: 19-3488
Date: OCTOBER 2019
Designed By: KJEN
Drafted By: KJEN/CHIN
Checked By: GBLA

Revisions: XX-XX-XXXX


SHEET NO.

21 OF **22**


vierbicher
planners | engineers | advisors



Phone: (800) 261-3898

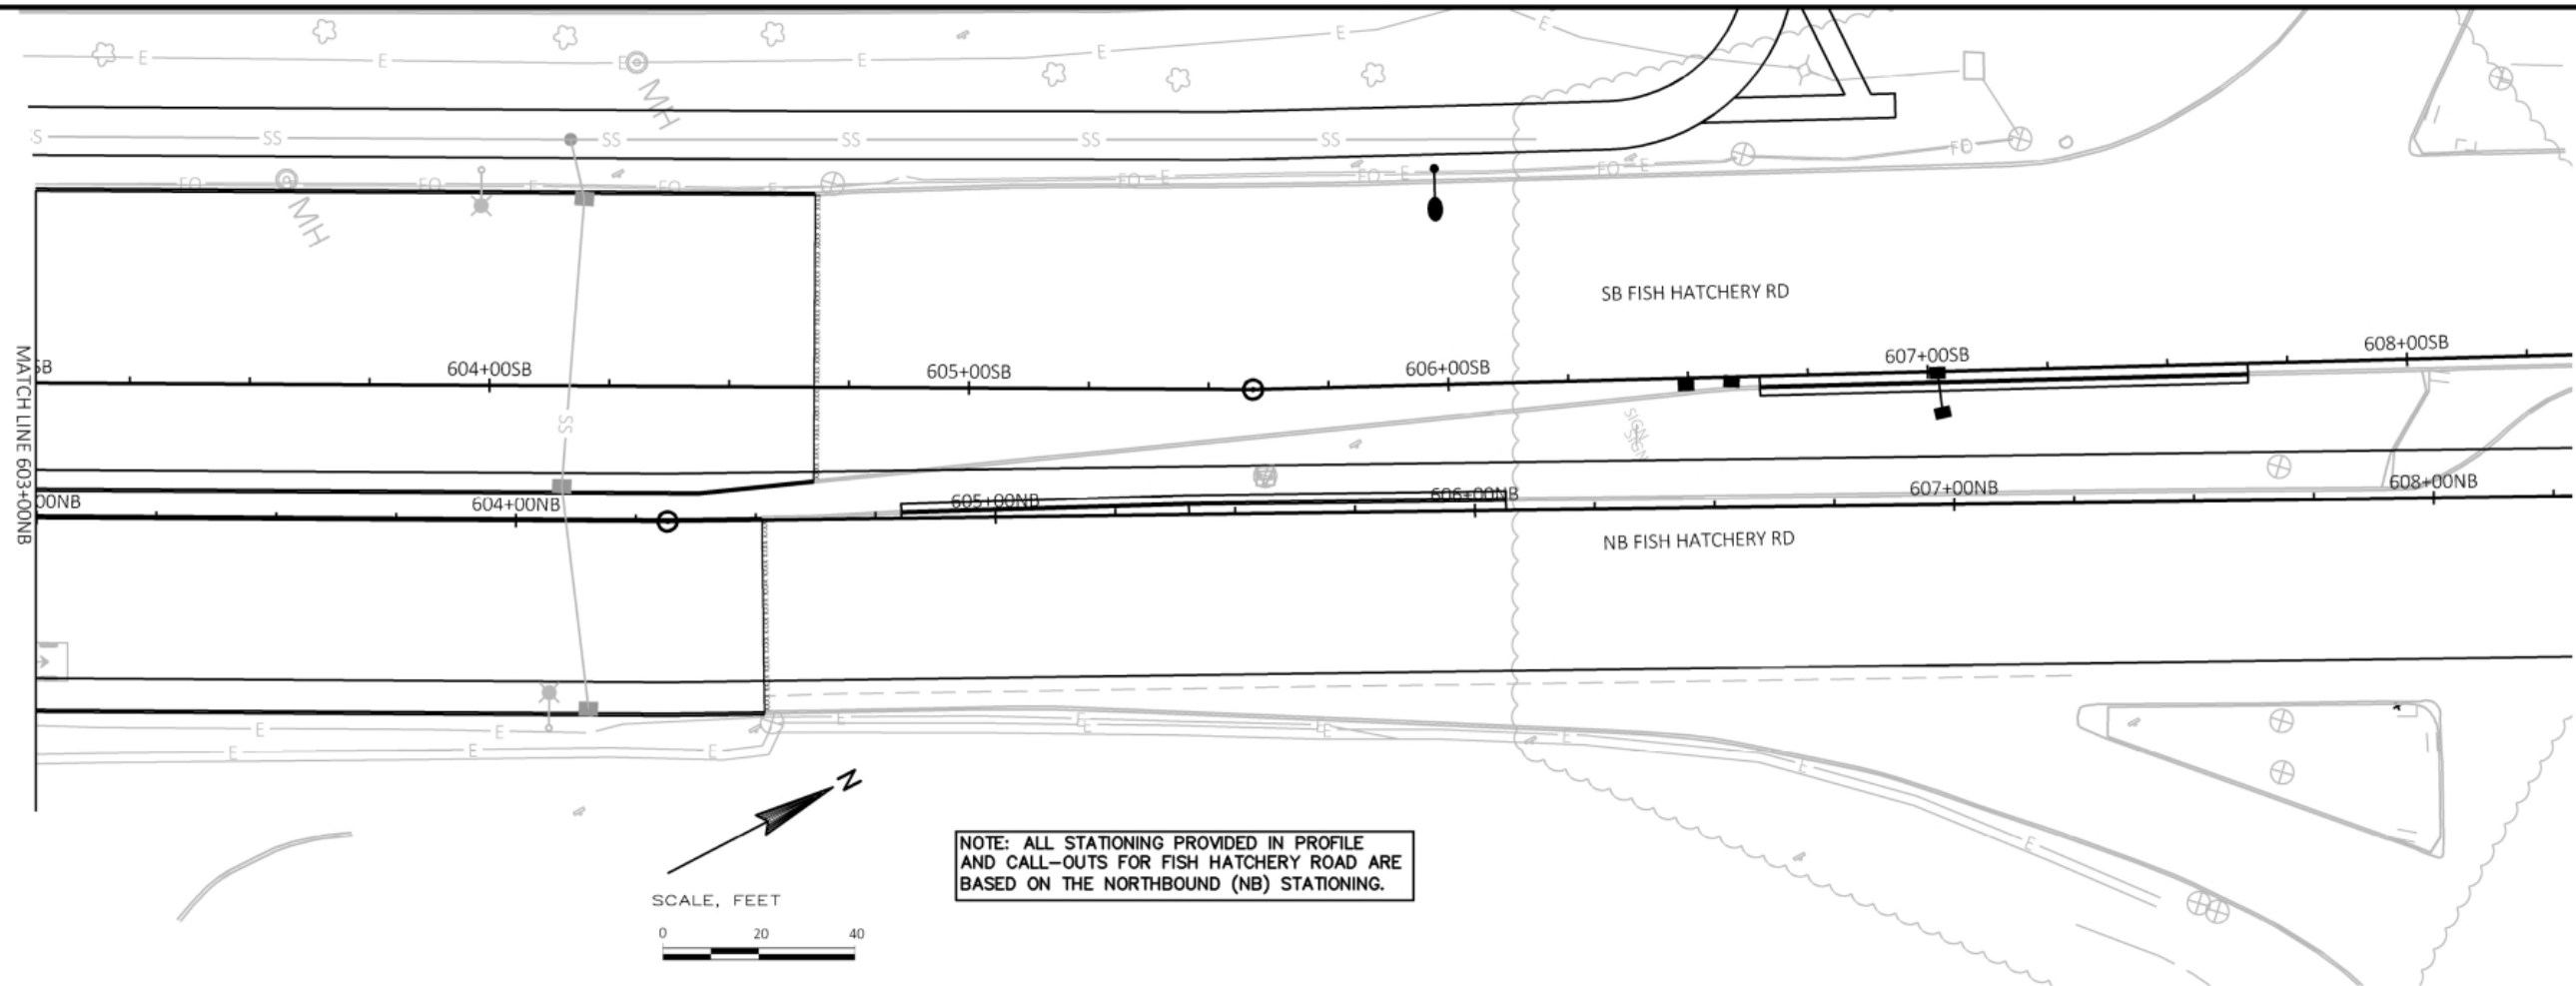

NOTE: ALL STATIONING PROVIDED IN PROFILE AND CALL-OUTS FOR FISH HATCHERY ROAD ARE BASED ON THE NORTHBOUND (NB) STATIONING.

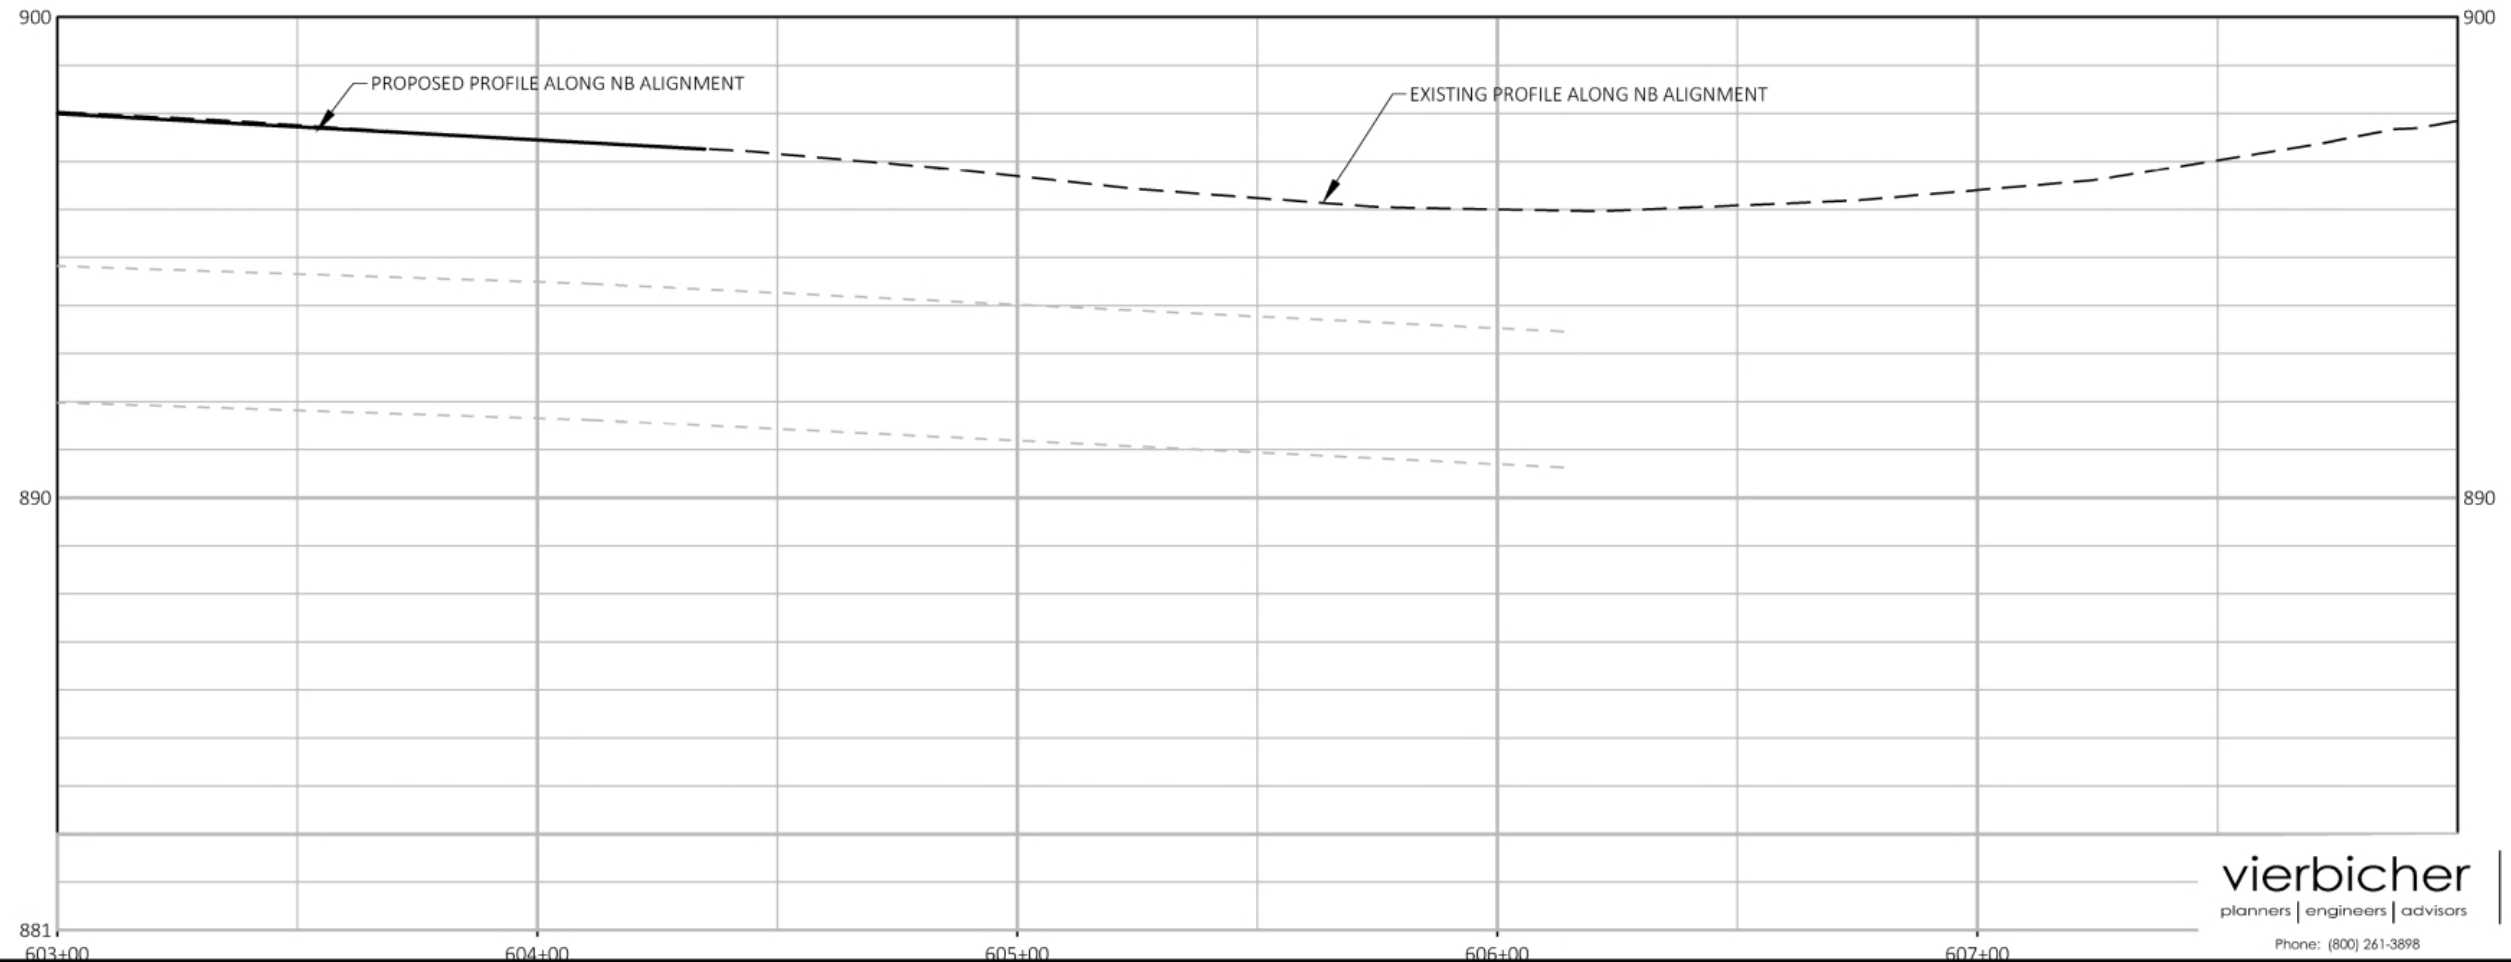

Engineering

[A] Better Experience

5400 King James Way

Suite 200

Madison, WI. 53719

Phone: (608) 663-1218

Phone: (800)-810-4012

http://klengineering.com

email@klengineering.com

CITY OF FITCHBURG

SANITARY SEWER & WATER MAIN
FISH HATCHERY RD 603+00 - EOP

Project No: 19-3488
Date: OCTOBER 2019
Designed By: KJEN
Drafted By: KJEN/CHIN
Checked By: GBLA

Revisions: XX-XX-XXXX

SHEET NO.

22 OF 22

vierbicher
planners | engineers | advisors



Phone: (800) 261-3898